



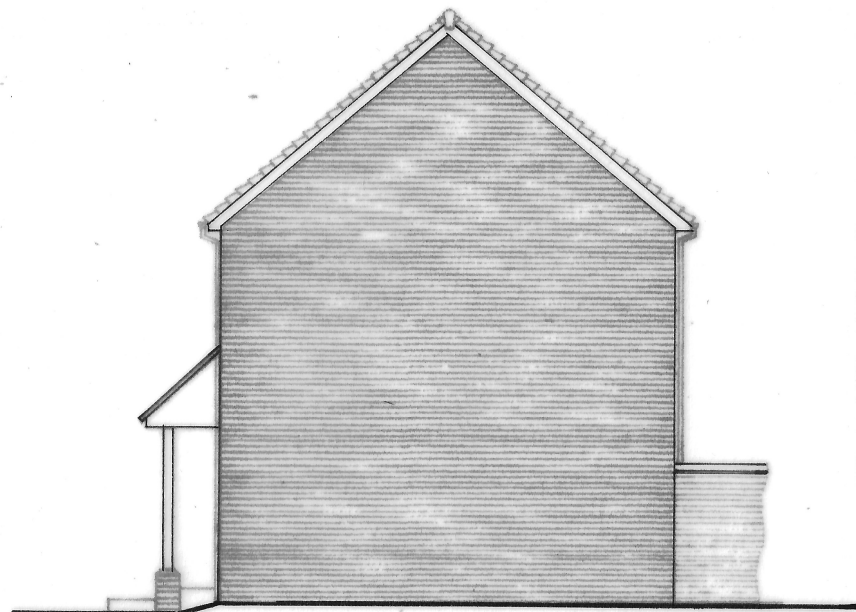


EXISTING NORTH ELEVATION

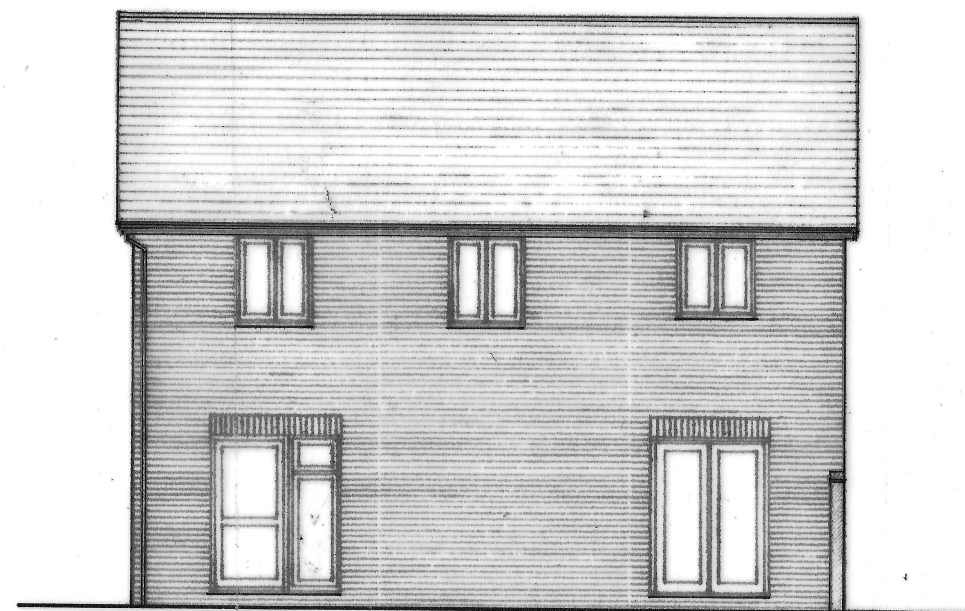

EXISTING EAST ELEVATION



EXISTING WEST ELEVATION

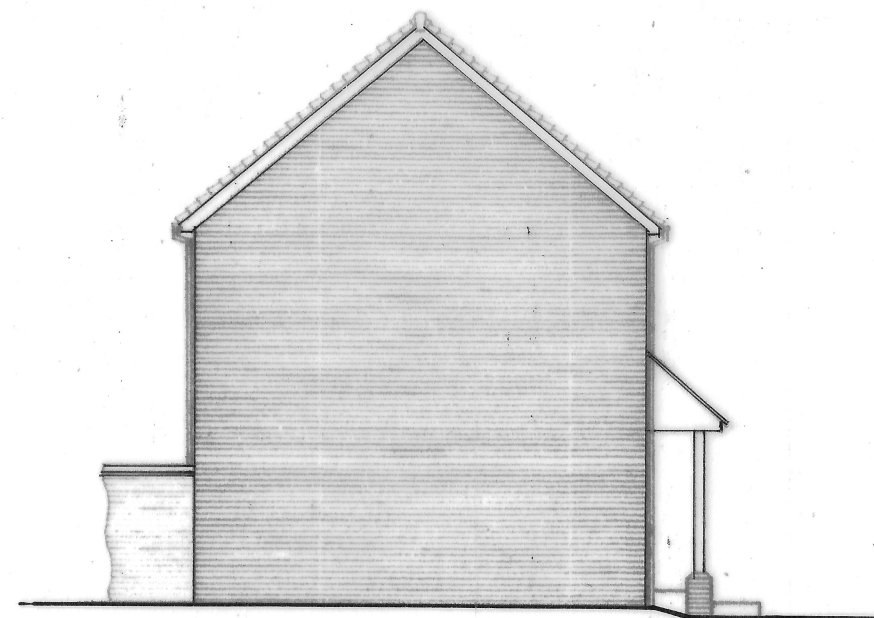

EXISTING SOUTH ELEVATION



scale 1:100 (at size A3)

© copyright

GRAHAM C DYE

44 THE OAKS
QUAKERS YARD
TRESHARRIS
MERTHYR TYDFIL
CF46 5HQ

Mobile: 07771 908488

e-mail: gdye4801@gmail.com

Client

MS.D. LAMAR

Job Title

PROPOSED EXTERNAL CHIMNEY
STACK AT 1 GLOSTER CLOSE,
UPAVON. WILTS.. SN9 6FG

Drawing Title

EXISTING ELEVATIONS

Scale

1:100 (at size A3)

Date

August 2026

Drawn by

GCD

Dwg No.

0648/1/26

Rev.