
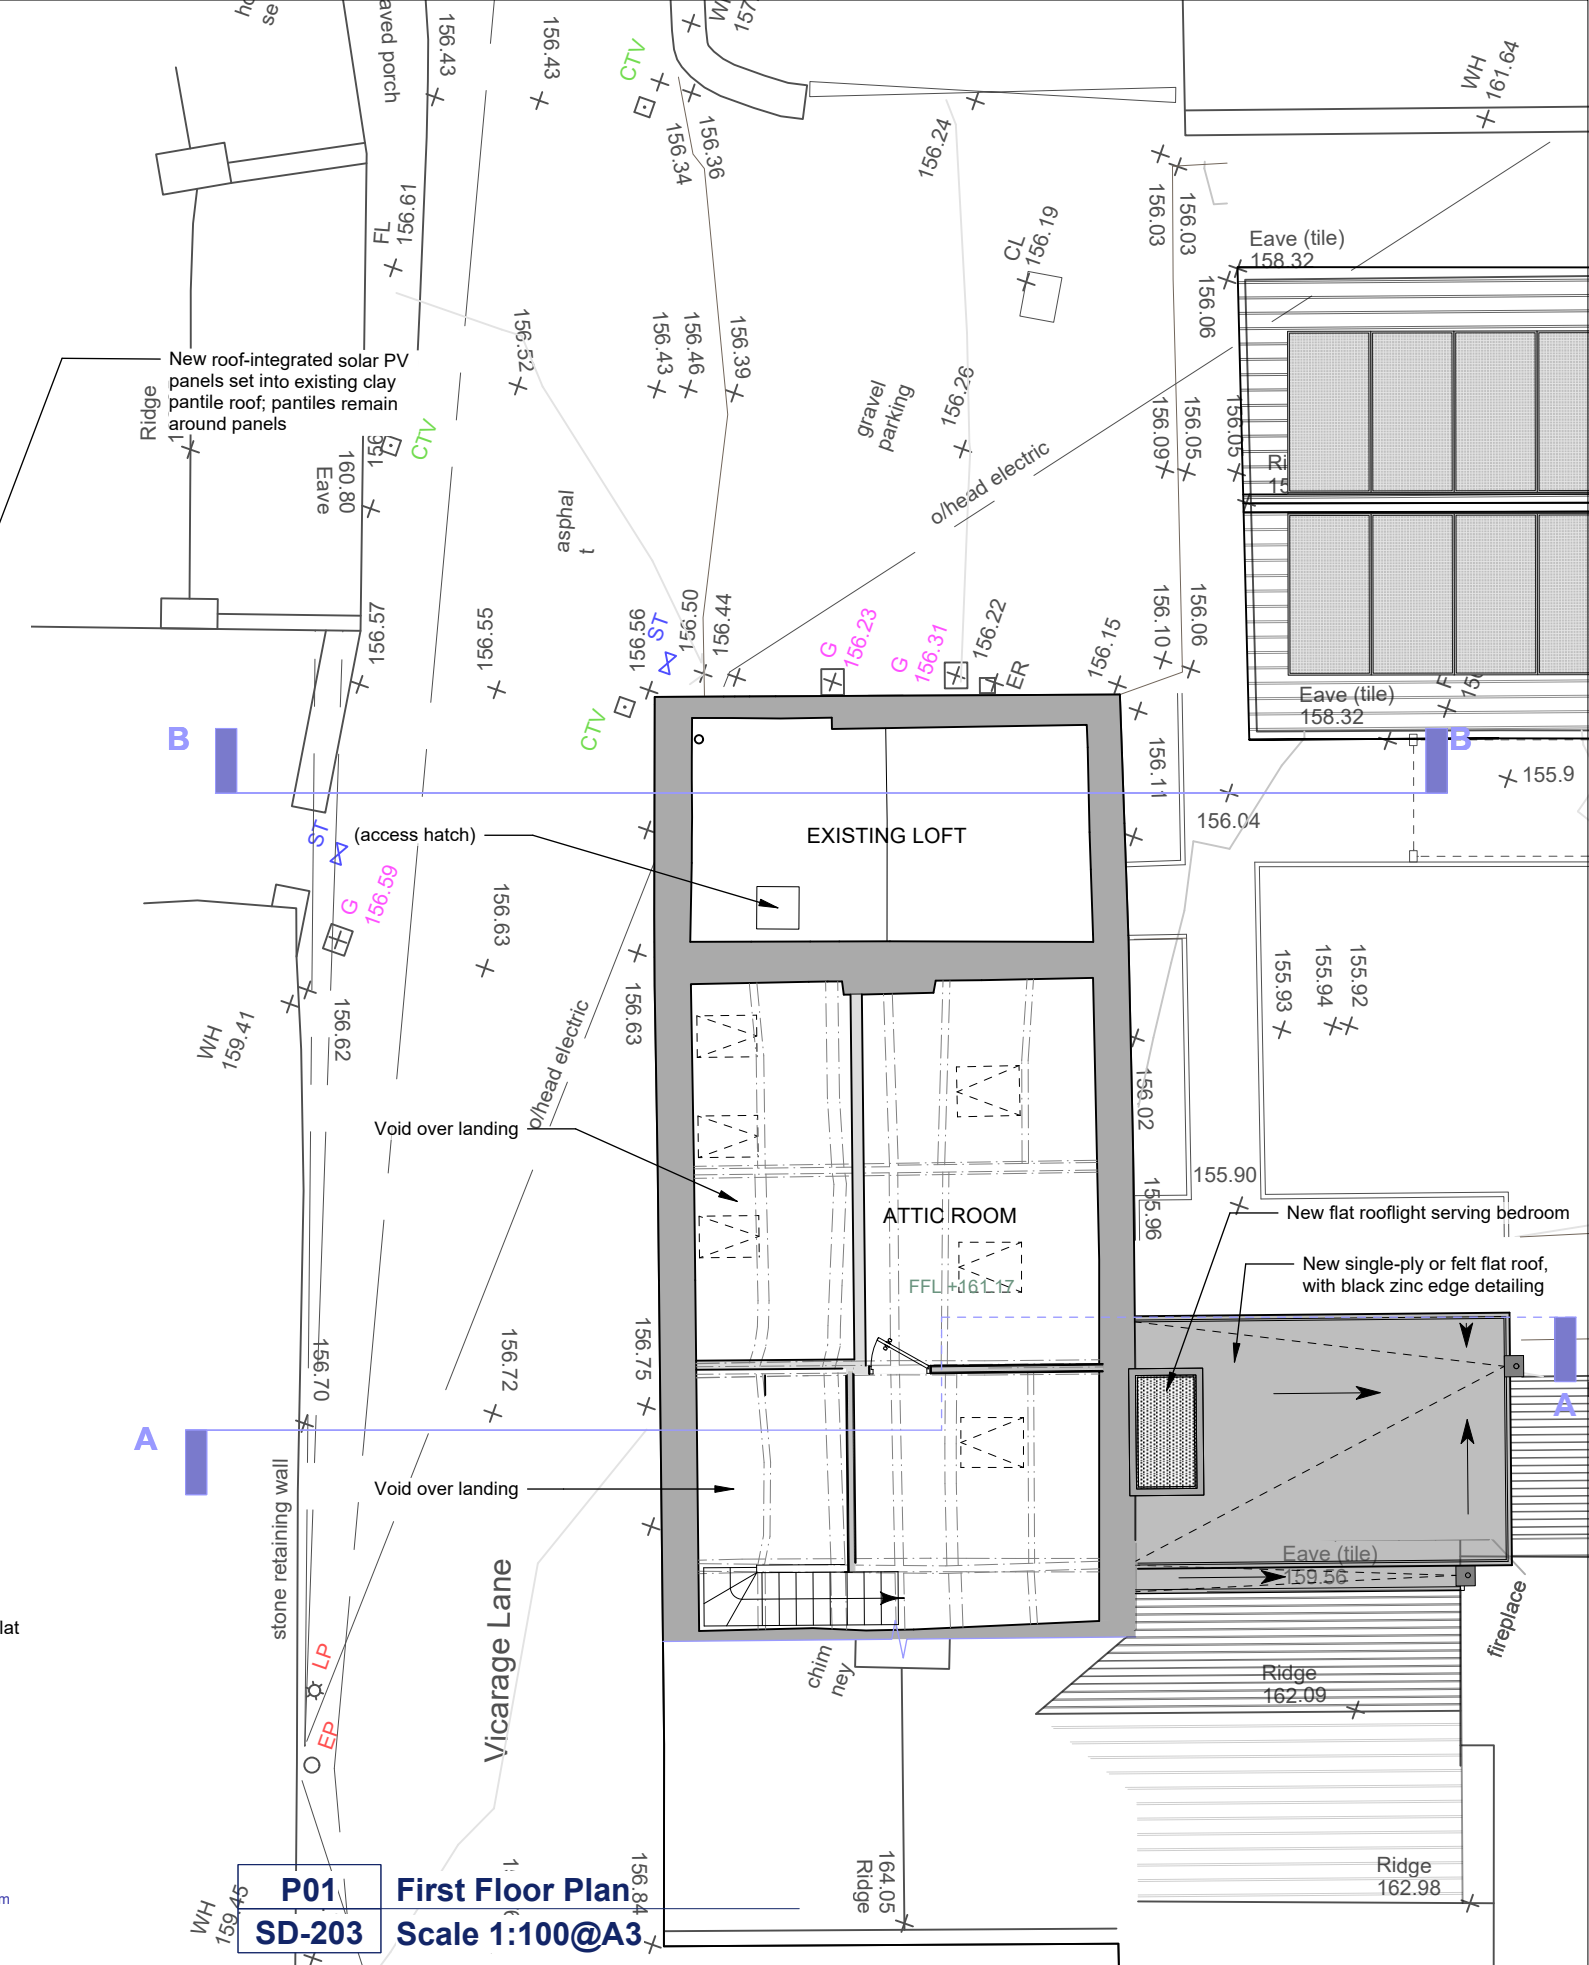


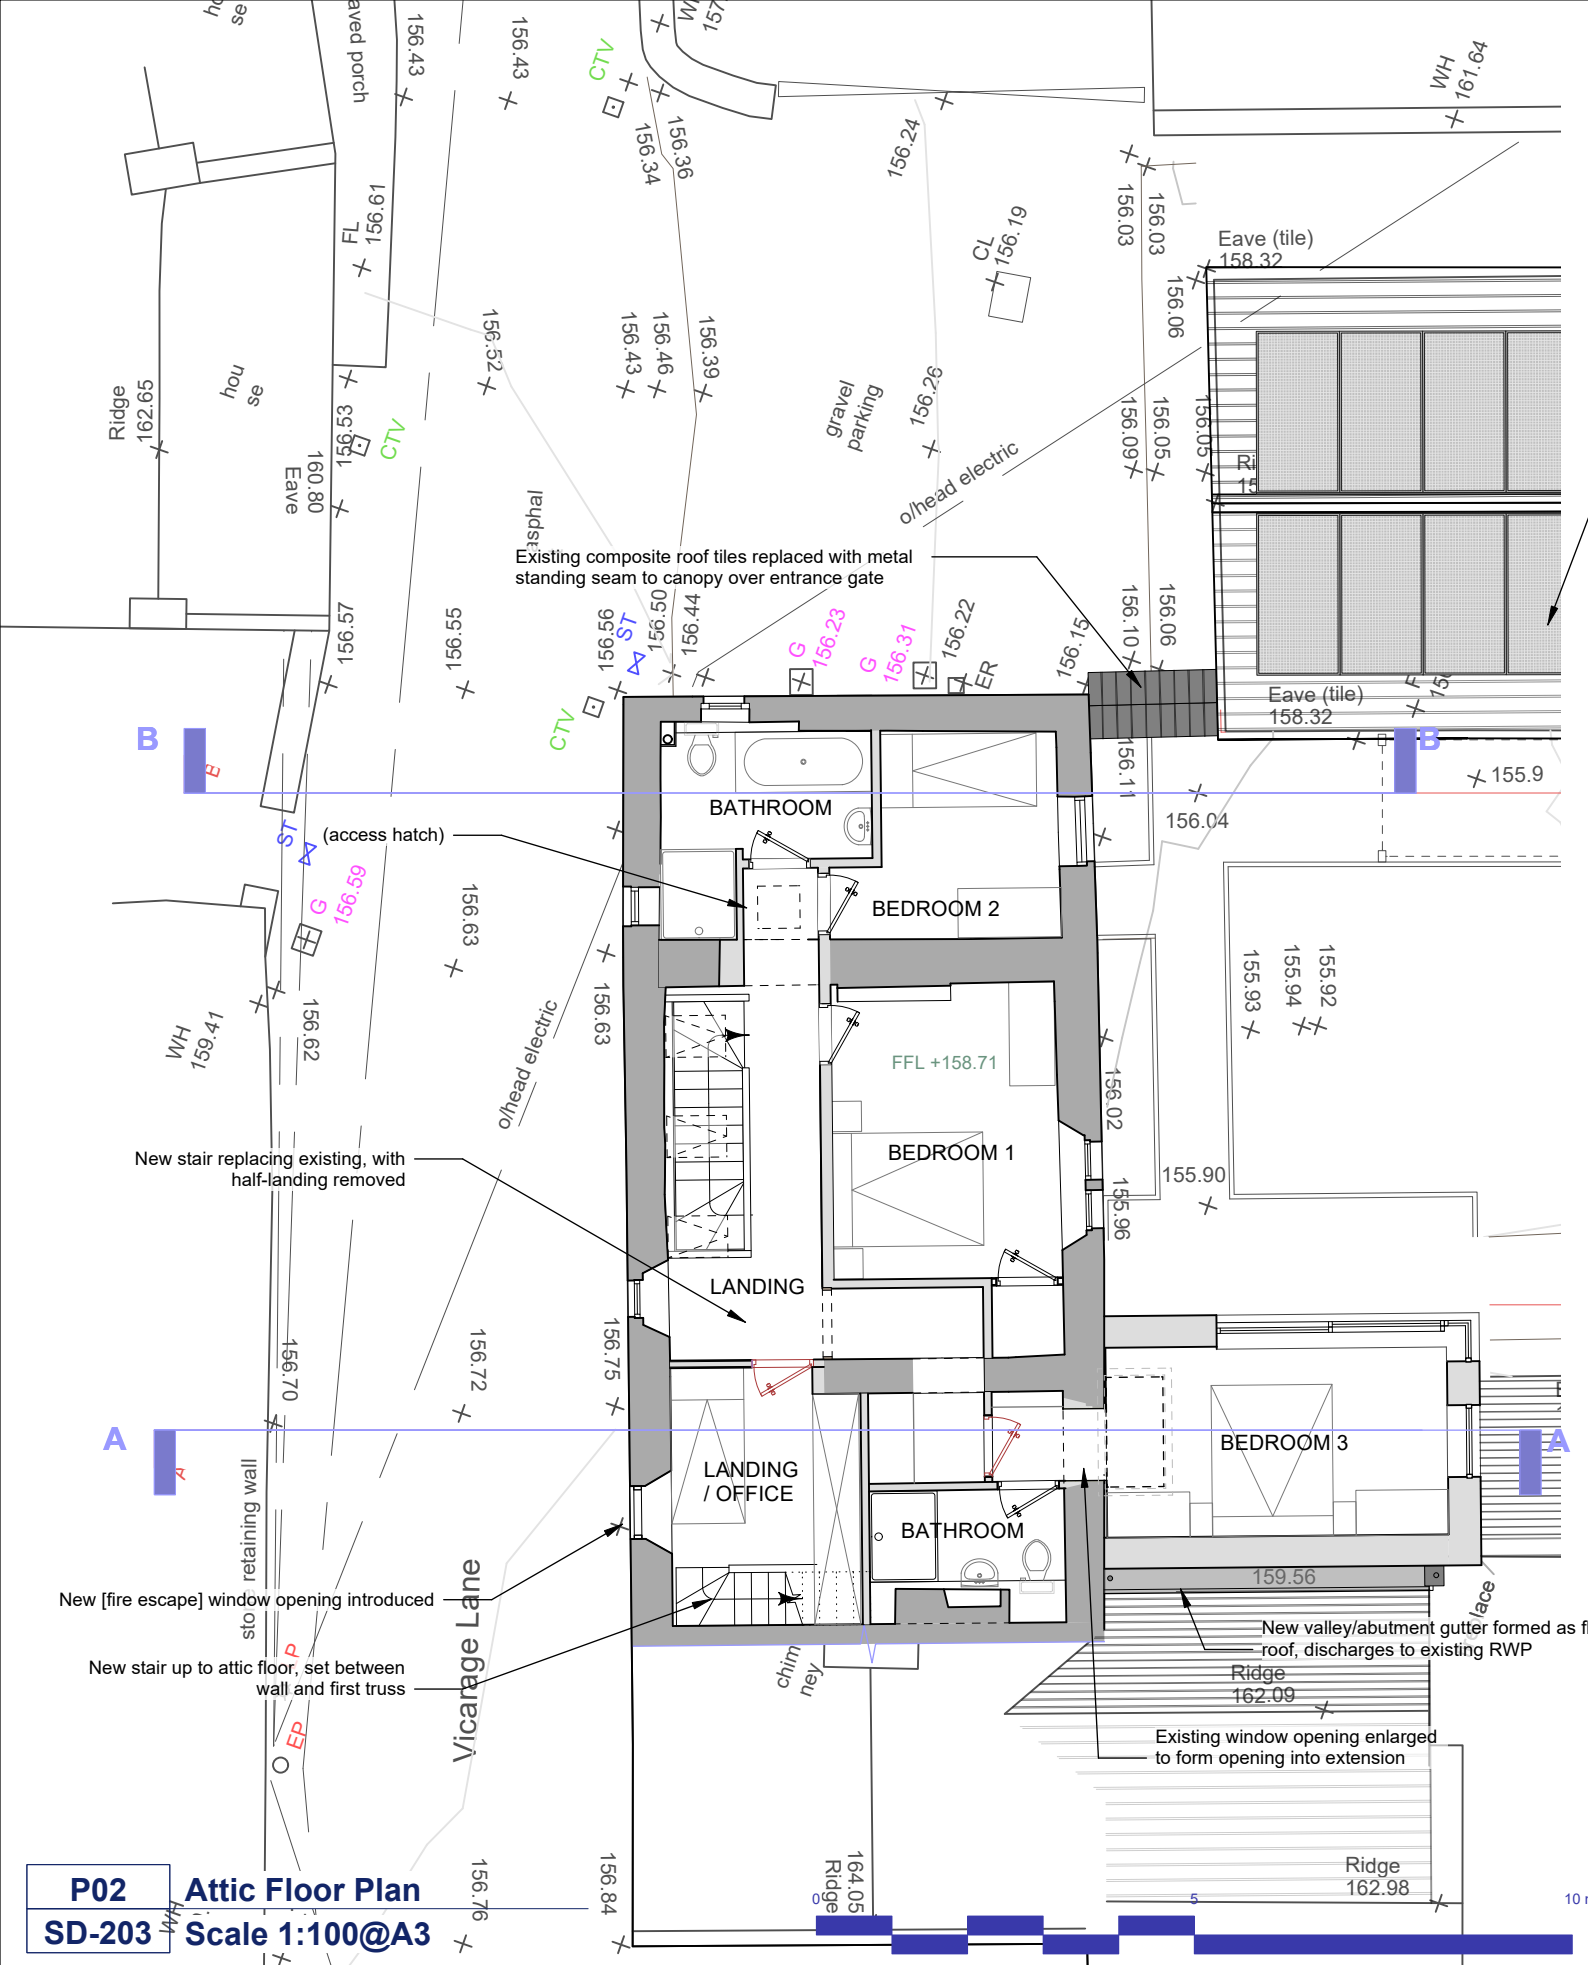

|                           |   |      |            |     |                                                                      |              |   |   |           |           |               |             |               |
|---------------------------|---|------|------------|-----|----------------------------------------------------------------------|--------------|---|---|-----------|-----------|---------------|-------------|---------------|
| AUSTIN<br>DESIGN<br>WORKS | THE OLD WAREHOUSE<br>OLD MARKET<br>NAILSWORTH<br>GLOUCESTERSHIRE, GL6 0DU<br><br>Tel: 01453 836 393    E: info@austindw.co.uk<br><br>ARCHITECTURE AND LANDSCAPE | REV: | DATE:      | BY: | DETAILS:                                                             | PLANNING<br> | 12 Watergates<br><br>Client Details:<br>Laura & Peter Gorman<br><br>Project Address:<br>Vicarage Lane<br>Colerne<br>Wilts SN14 8DP | Drawing Title: 1:100 @A3<br><b>First &amp; Attic Floor Plans as Proposed</b>   |           |           |               |             |               |
|                           |   | A    | 05/02/2025 | VG  | General update following QA check                                    |              |   | Drawing I to:   | Revision: | Drawn by: | Drawing Date: | Checked By: | Checked Date: |
|                           |   | B    | 17/02/2025 | MA  | Extension size reduced; staircases moved, floor plan layouts altered |              |   | SD-203   | D         | VG        | 31/01/2025    | MA          | 03/02/25      |
|                           |   | C    | 19/02/2025 | MA  | Extension amended                                                    |              |   | Copyright Austin Design Works Ltd. All dimensions to be checked on site. Do not scale off this drawing for Construction; only scale for Planning. Please inform Austin Design Works of any discrepancies. |           |           |               |             |               |
|                           |   | D    | 23/04/2025 | MA  | Ecology mitigation added                                             |              |   |   |           |           |               |             |               |