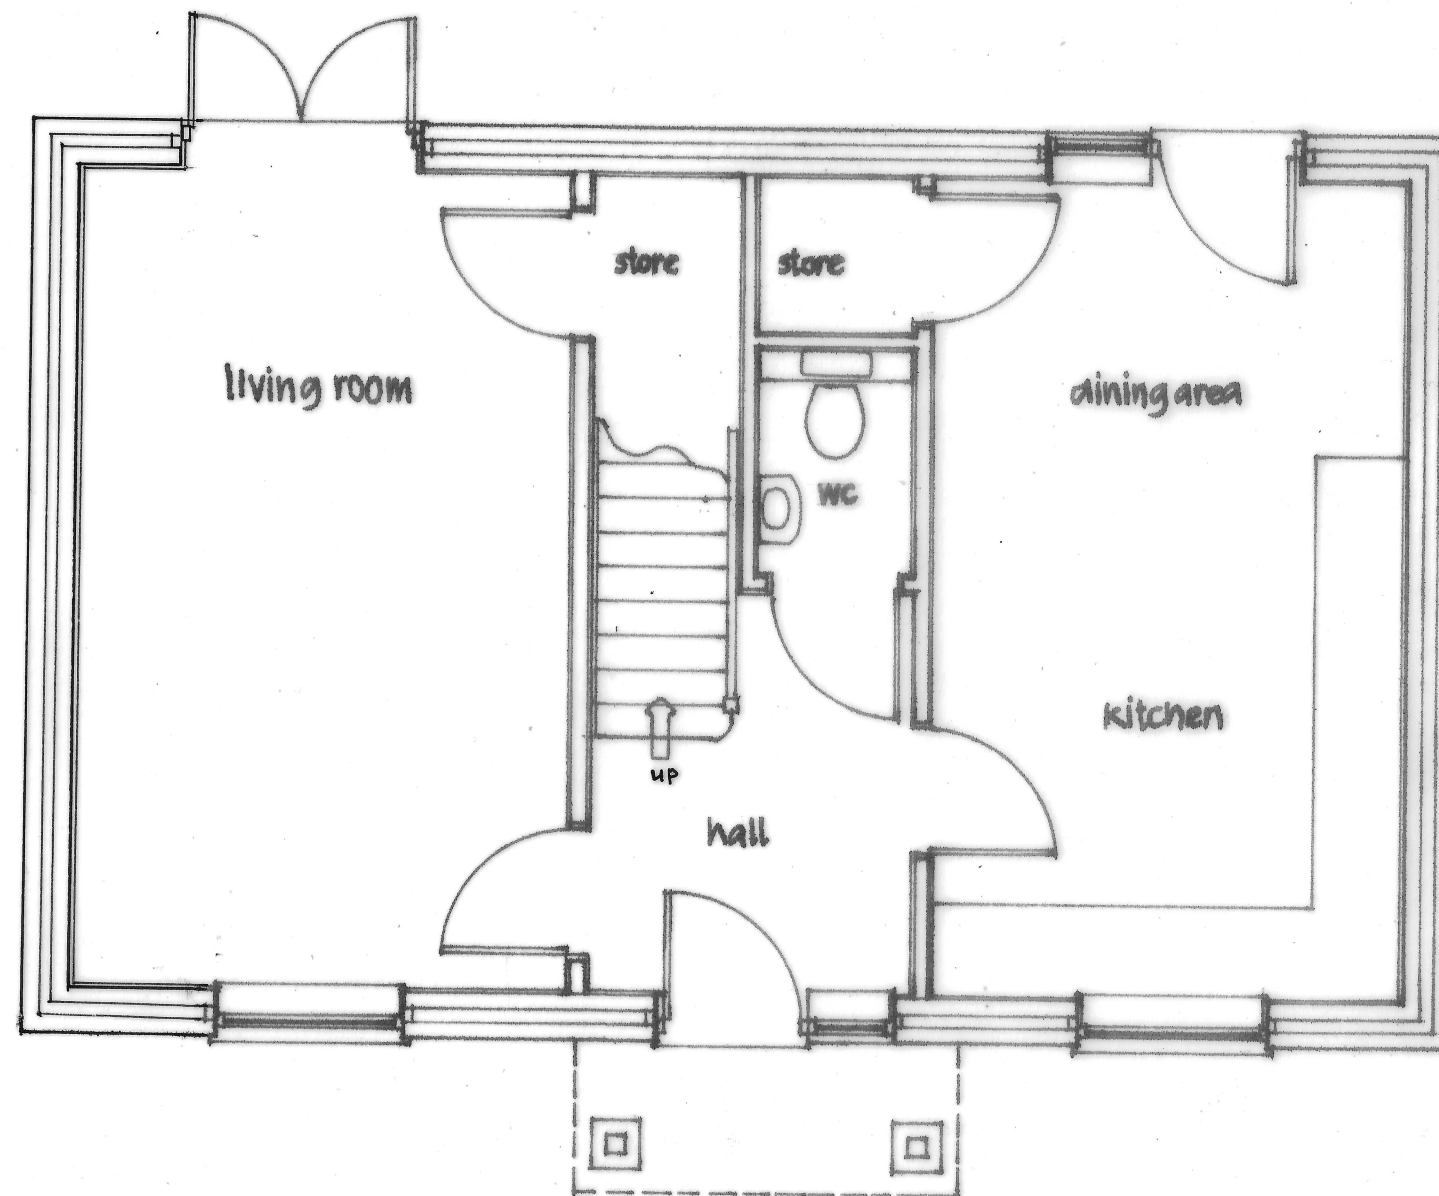


© copyright

GRAHAM C DYE

44 THE OAKS
QUAKERS YARD
TREHARRIS
MERTHYR TYDFIL
CF46 6HQ

Mobile: 07771 908488
e-mail: gdye4801@gmail.com

Client

MS. D. LAMAR

Job Title

**PROPOSED EXTERNAL CHIMNEY
STACK AT 1 GLOSTER CLOSE,
LIPAVON, WILTS.. SN9 6FG**

Drawing Title

EXISTING GROUND FLOOR PLAN

Scale

1:50 (at size A3)

Date

August 2026

Drawn by

GCD

Dwg. No.

0648/3/26

Rev.