


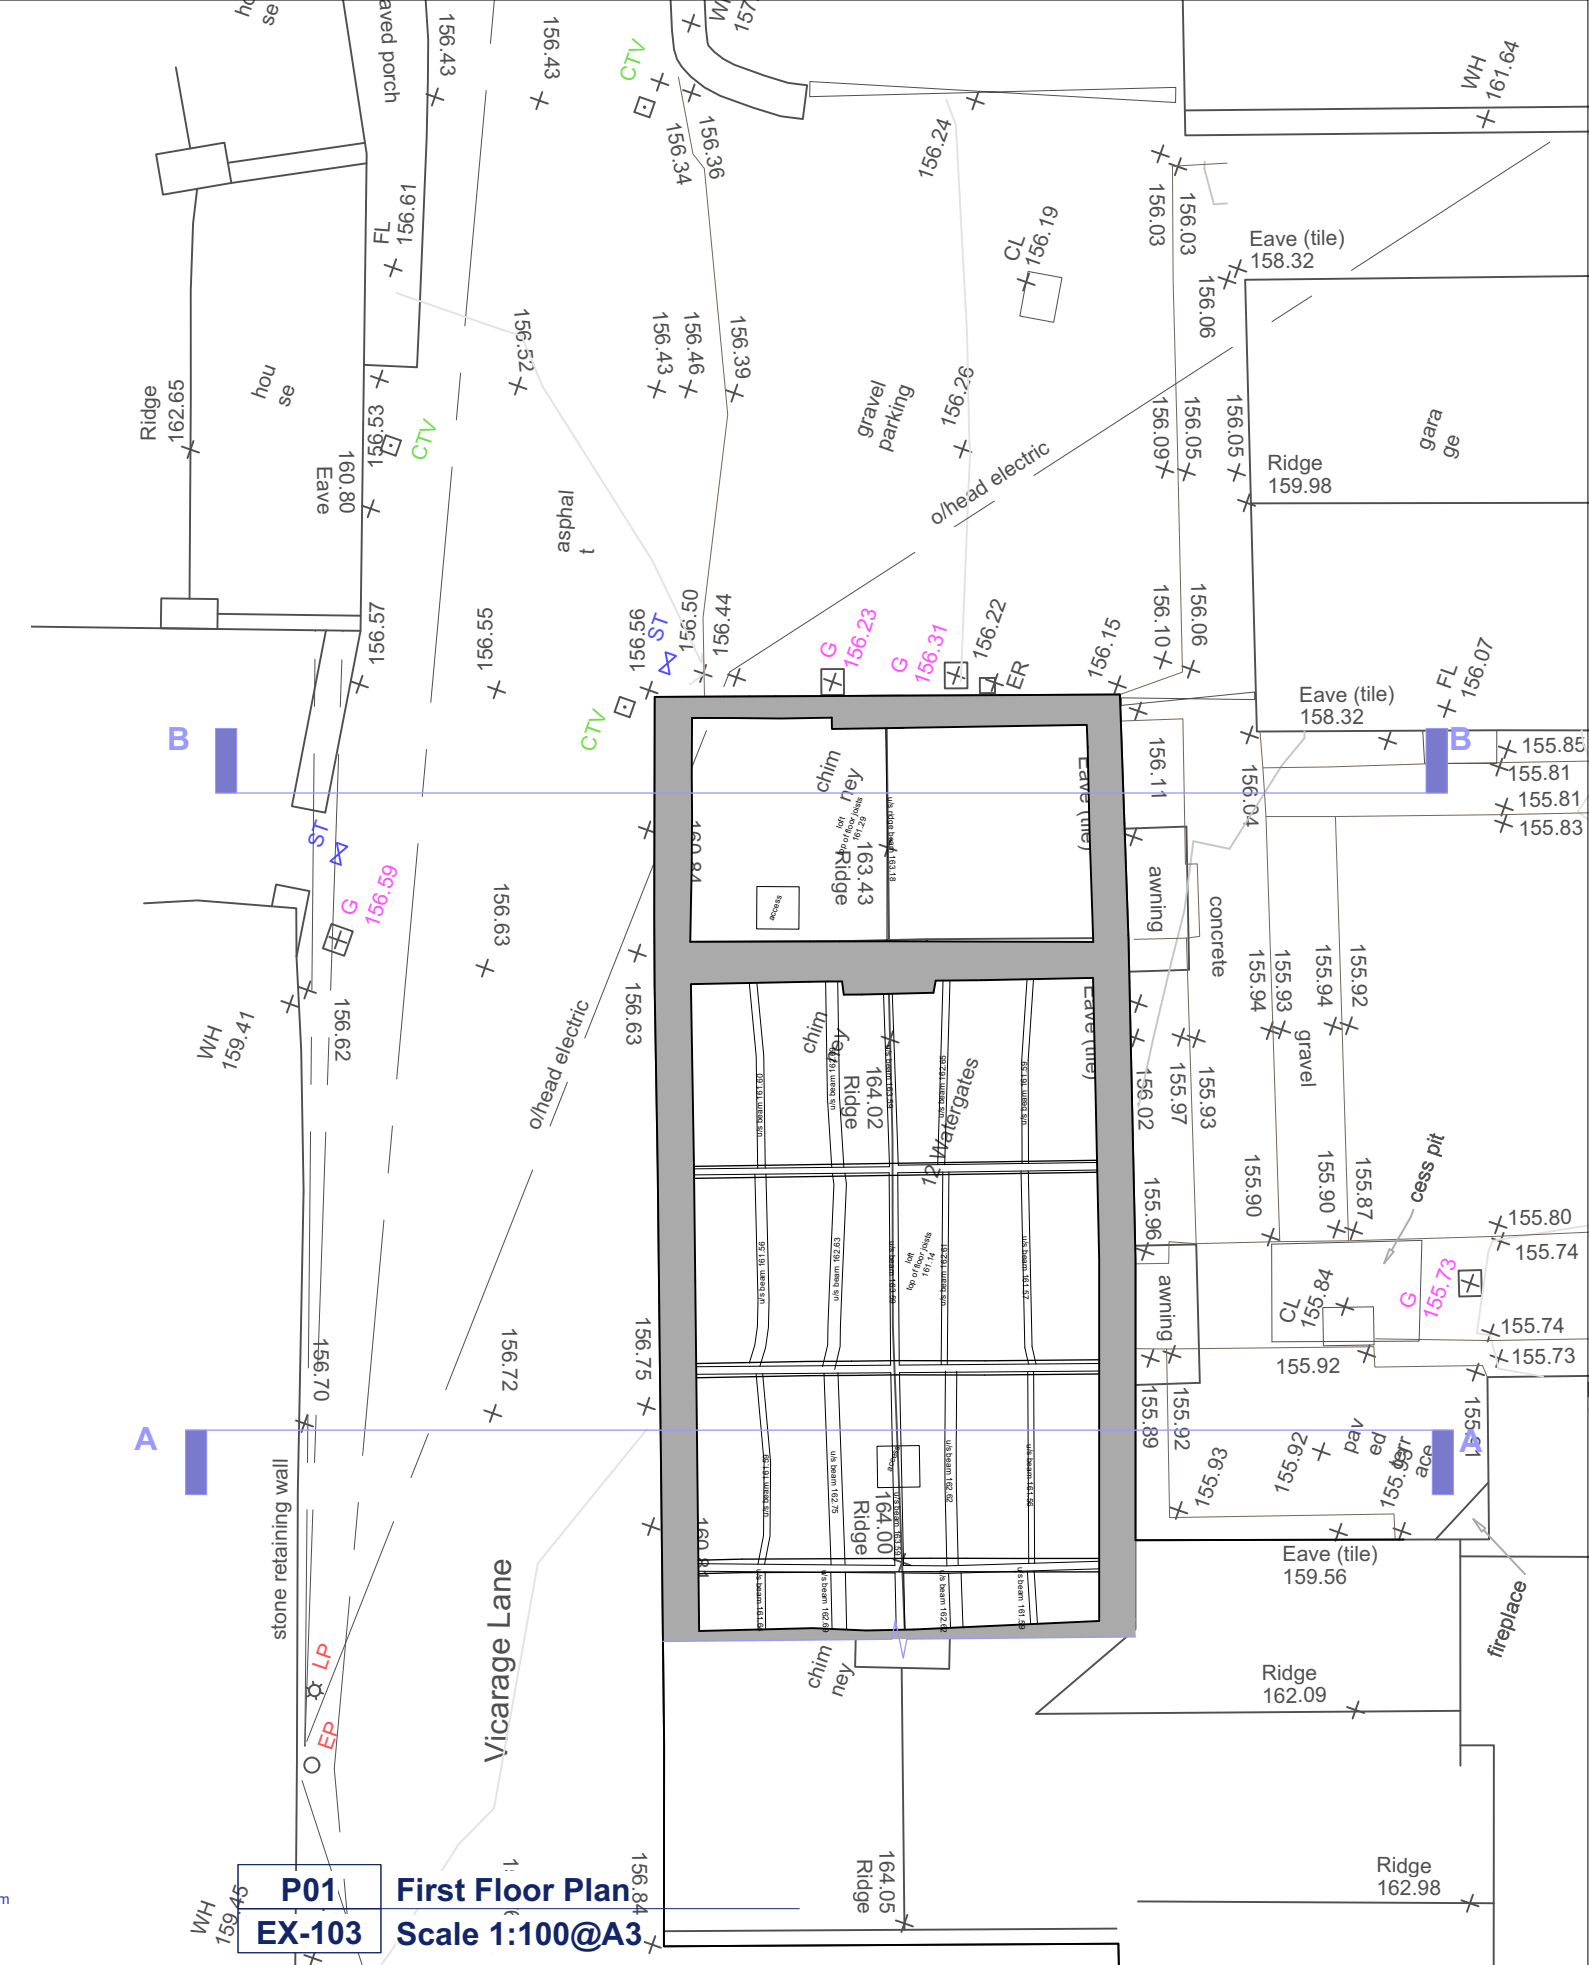

P01	First Floor Plan
EX-103	Scale 1:100@A3

