



1 0 1 2 3 4 5m
SCALE 1 : 50 (at size A3)

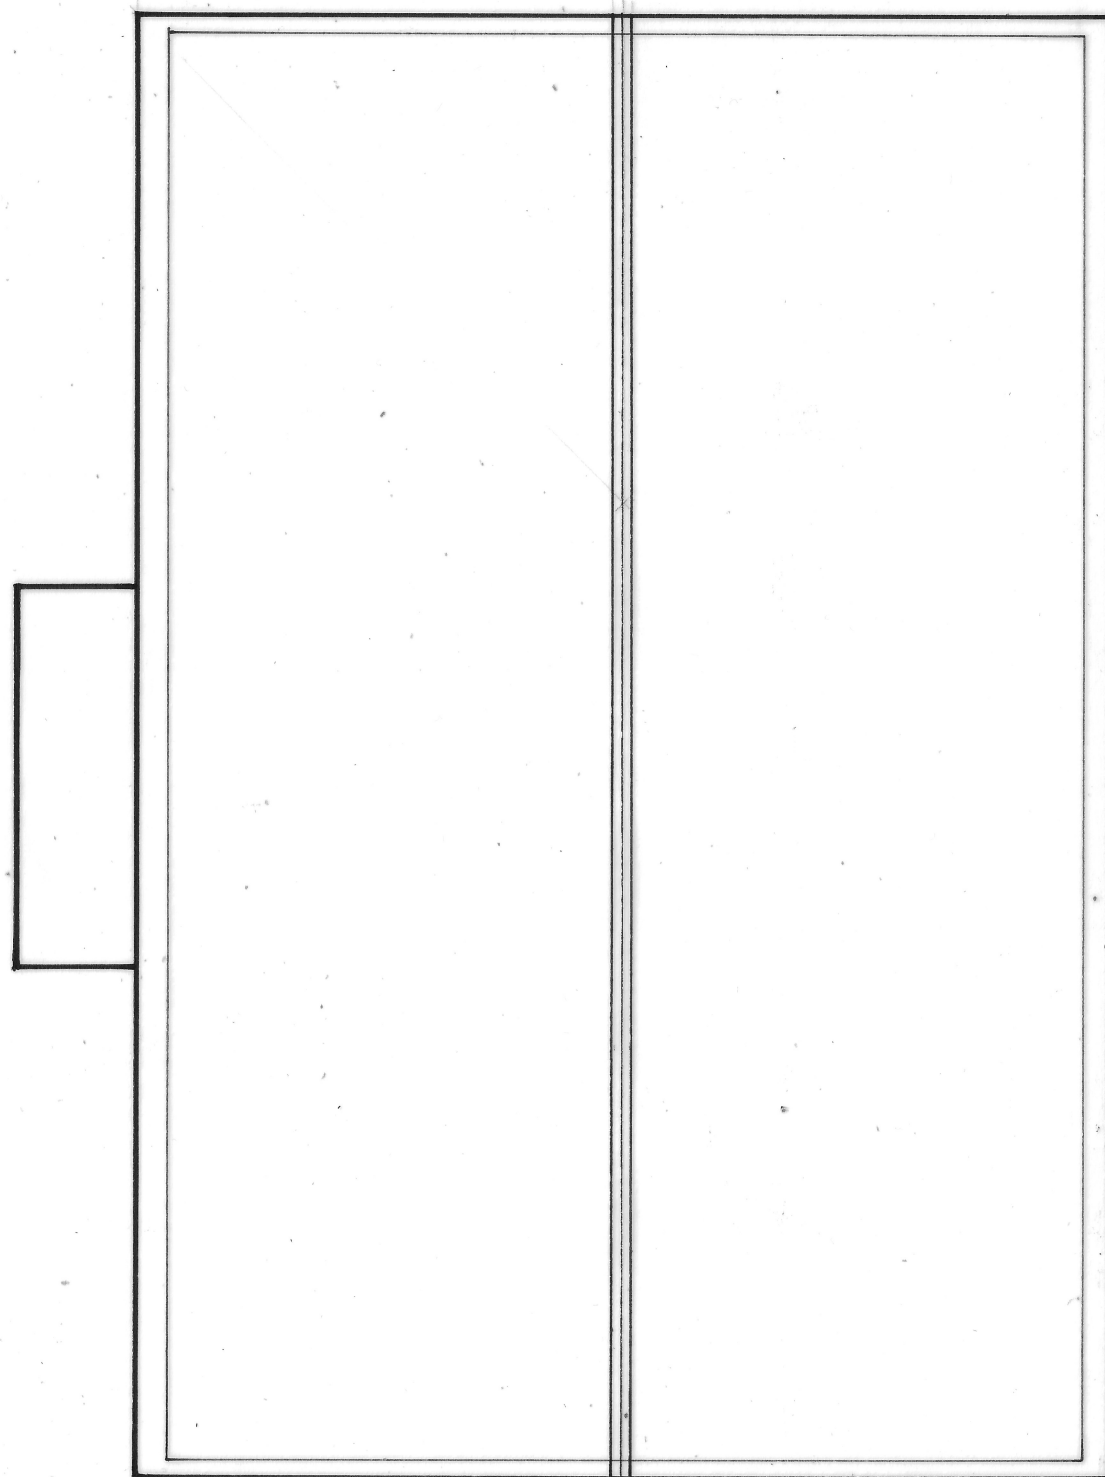

EXISTING ROOF PLAN

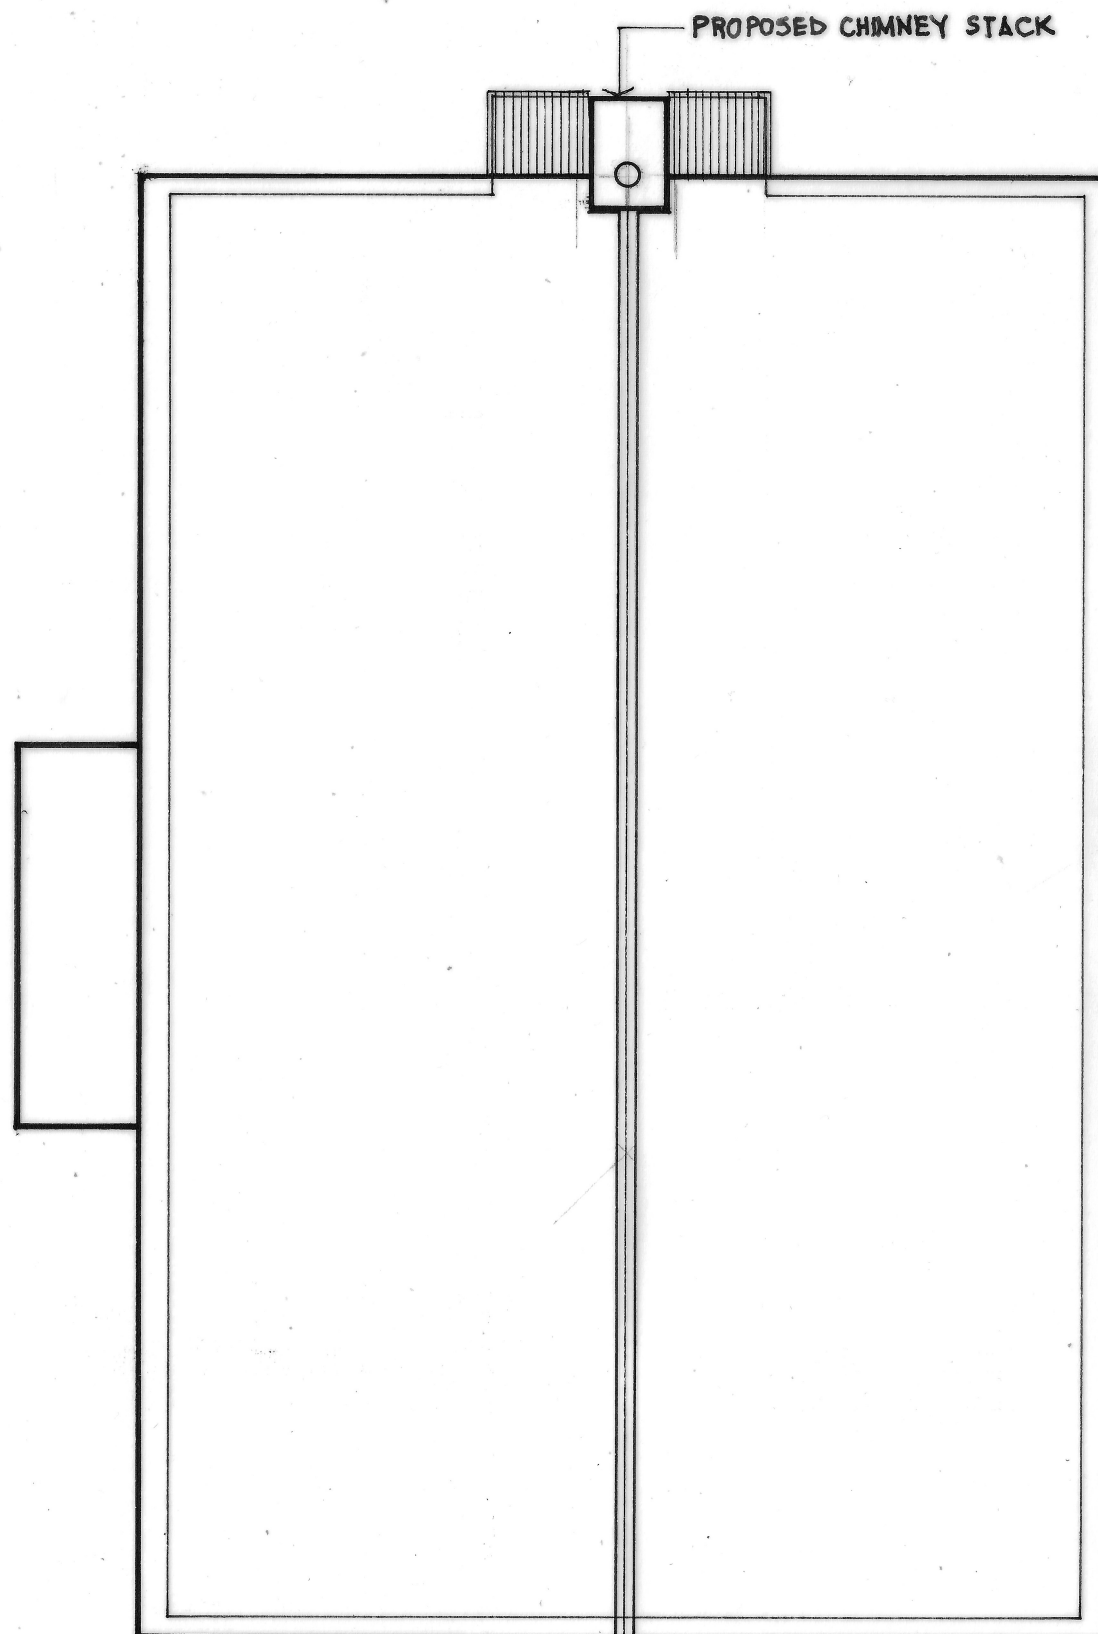

PROPOSED ROOF PLAN

© copyright

GRAHAM C DYE

44 THE OAKS
QUAKERS YARD
TREHARRIS
MERTHYR TYDFIL
CF46 5HQ

Mobile: 07771 908488
e-mail: gdye4801@gmail.com

Client

MS. D. LAMAR

Job Title

PROPOSED EXTERNAL CHIMNEY
STACK AT 1 GLOSTER CLOSE,
LIPAVON. WILTS.. SN9 6FG

Drawing Title

EXISTING AND
PROPOSED ROOF PLANS

Scale

1 : 50 (at size A3)

Date

August 2026

Drawn by

GCD

Dwg. No.

0648/8/26

Rev.