

Key

----- Boundary of Curtilage


Schedule of Accommodation

Winery

- Building A - Grape press & fermentation
≈ 105m²
- Building B - Winery admin & reception
≈ 94m²
- Building C - Bottling and storage
≈ 130m²

External Works

- Building A curtilage
≈ 105m²
- Building B curtilage
≈ 94m²
- Building C curtilage
≈ 112m²

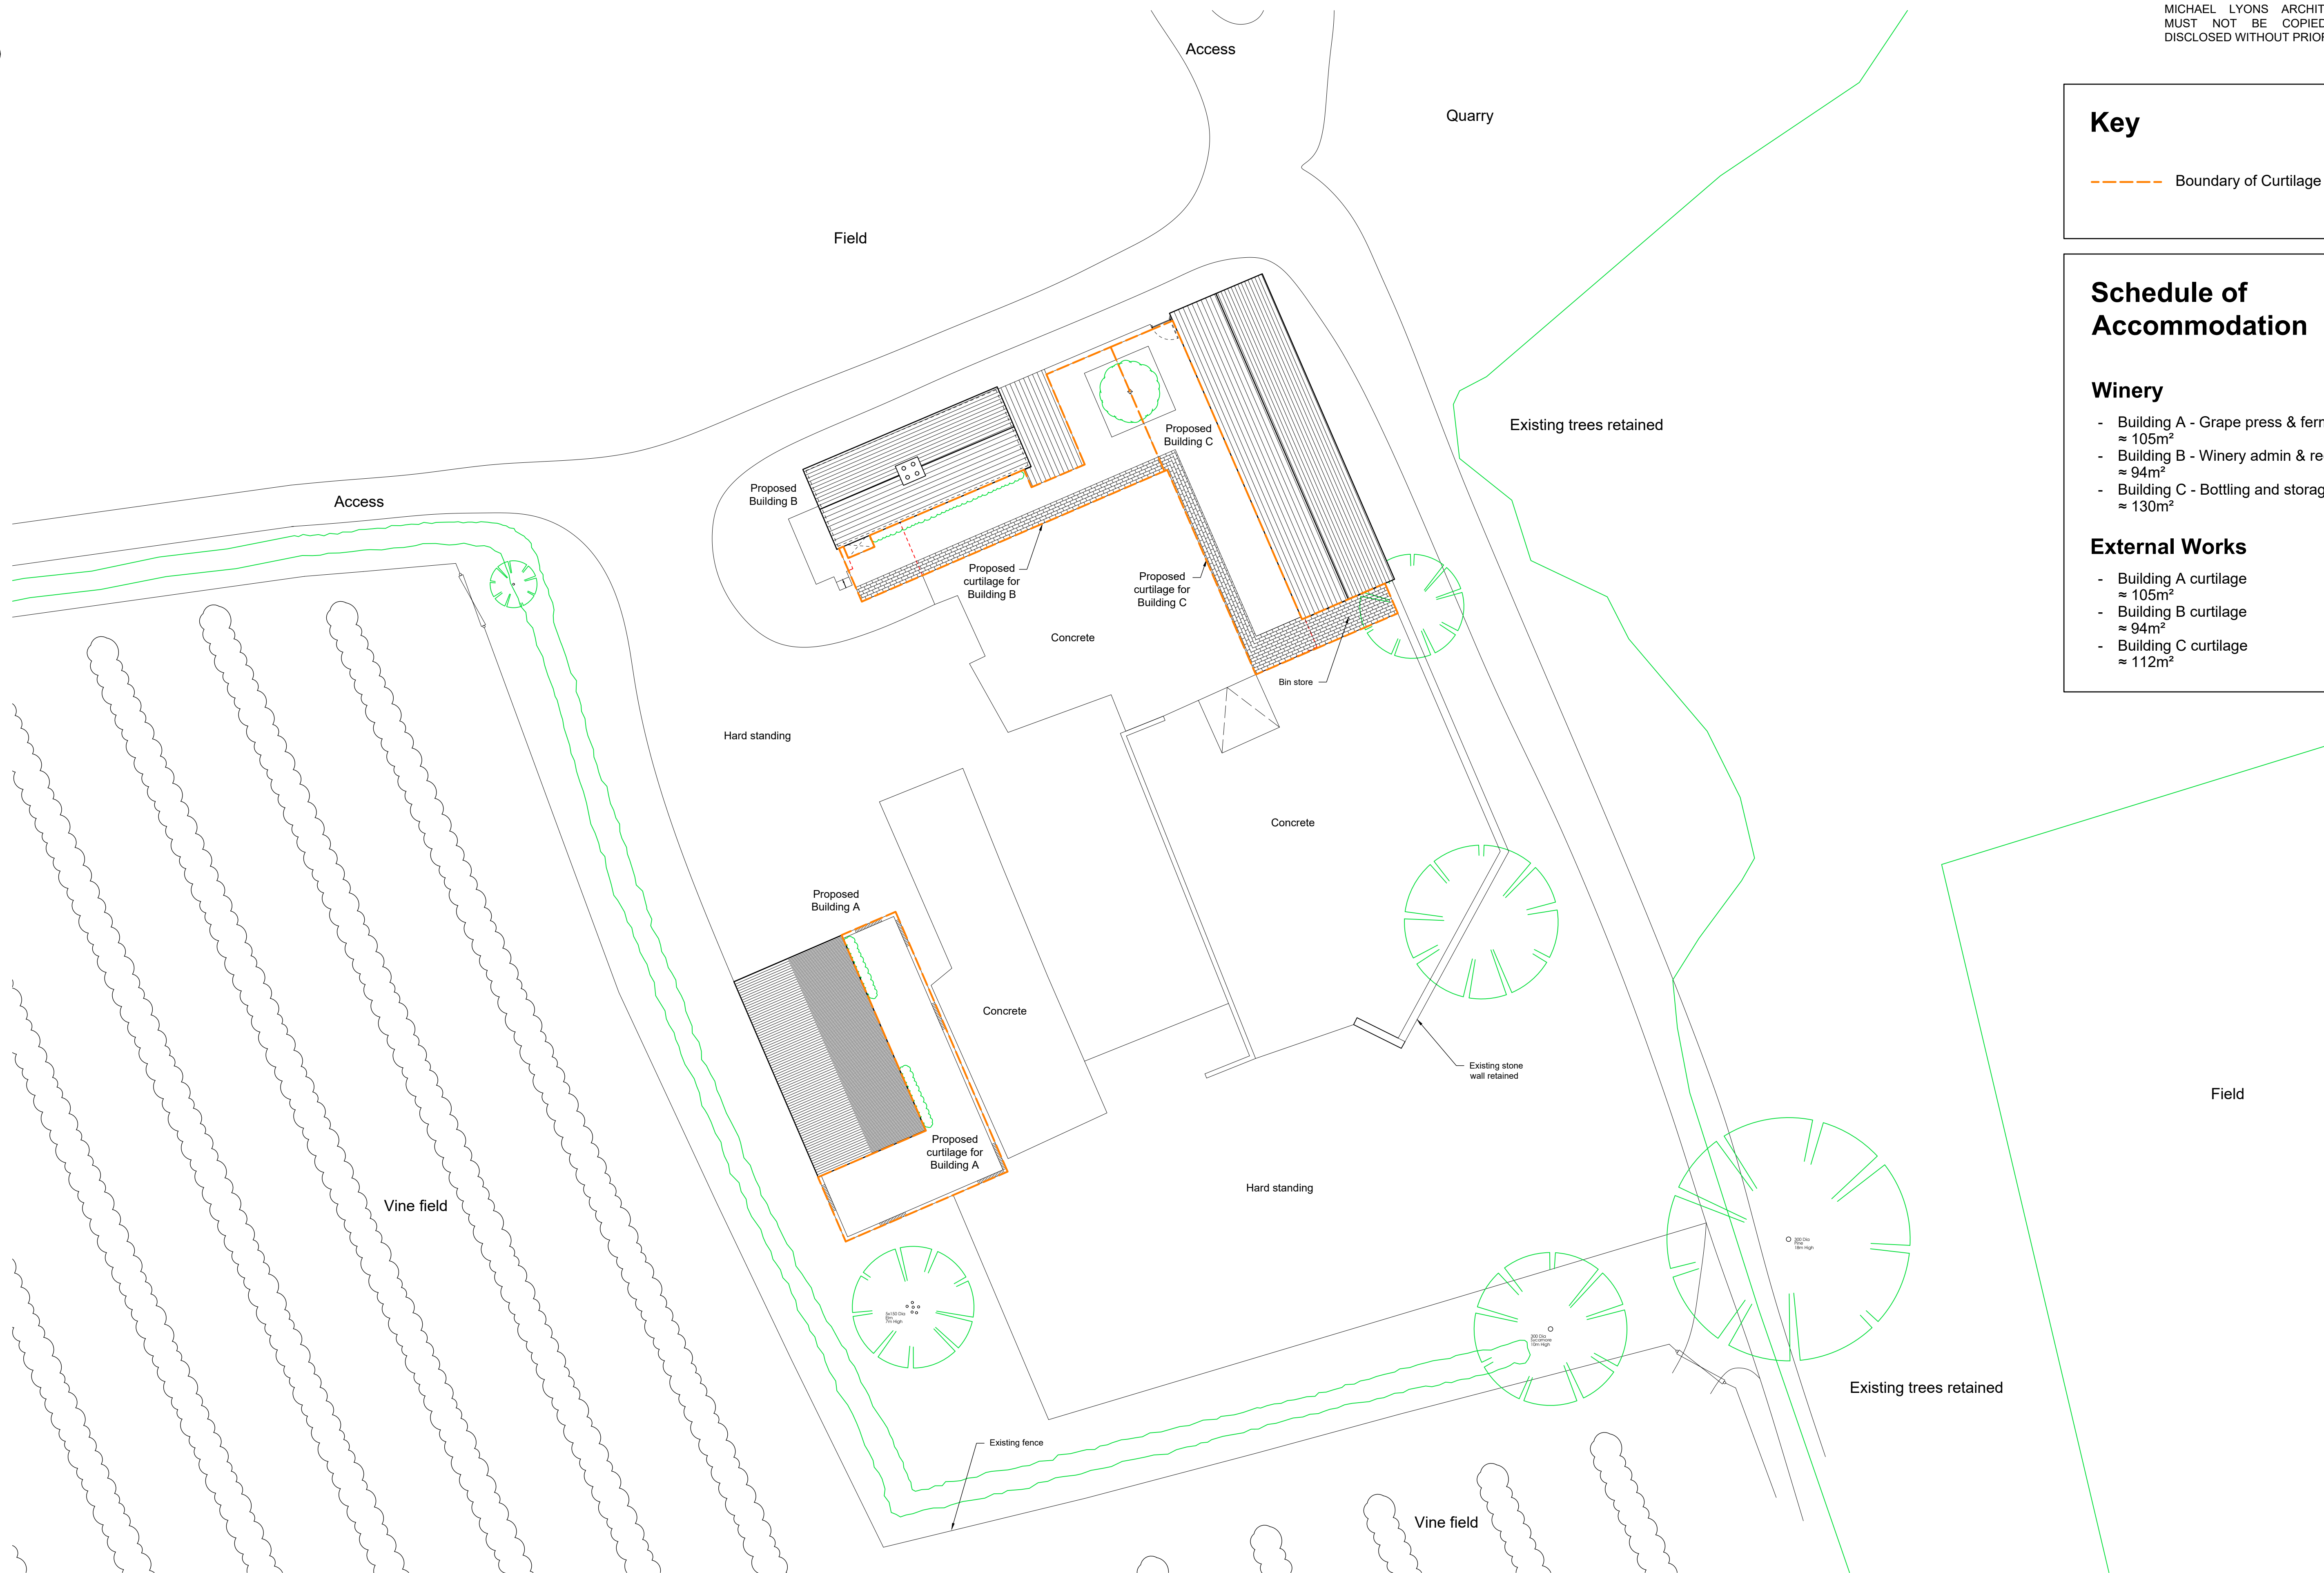

Proposed Courtyard Site Plan

Hurdcott Winery, Hurdcott Estate

Proposed Courtyard Site Plan

Ref: 602 Drawing No: 602 / P.09
Scale: 1:200 @ A1 / 1:400 @ A3

SCALE IN METRES [1:200 @ A1 & 1:400 @ A3]
0 5 10 15 20

ML Architecture

Tel: 01722 743186

info@mlarchitecture.co.uk