




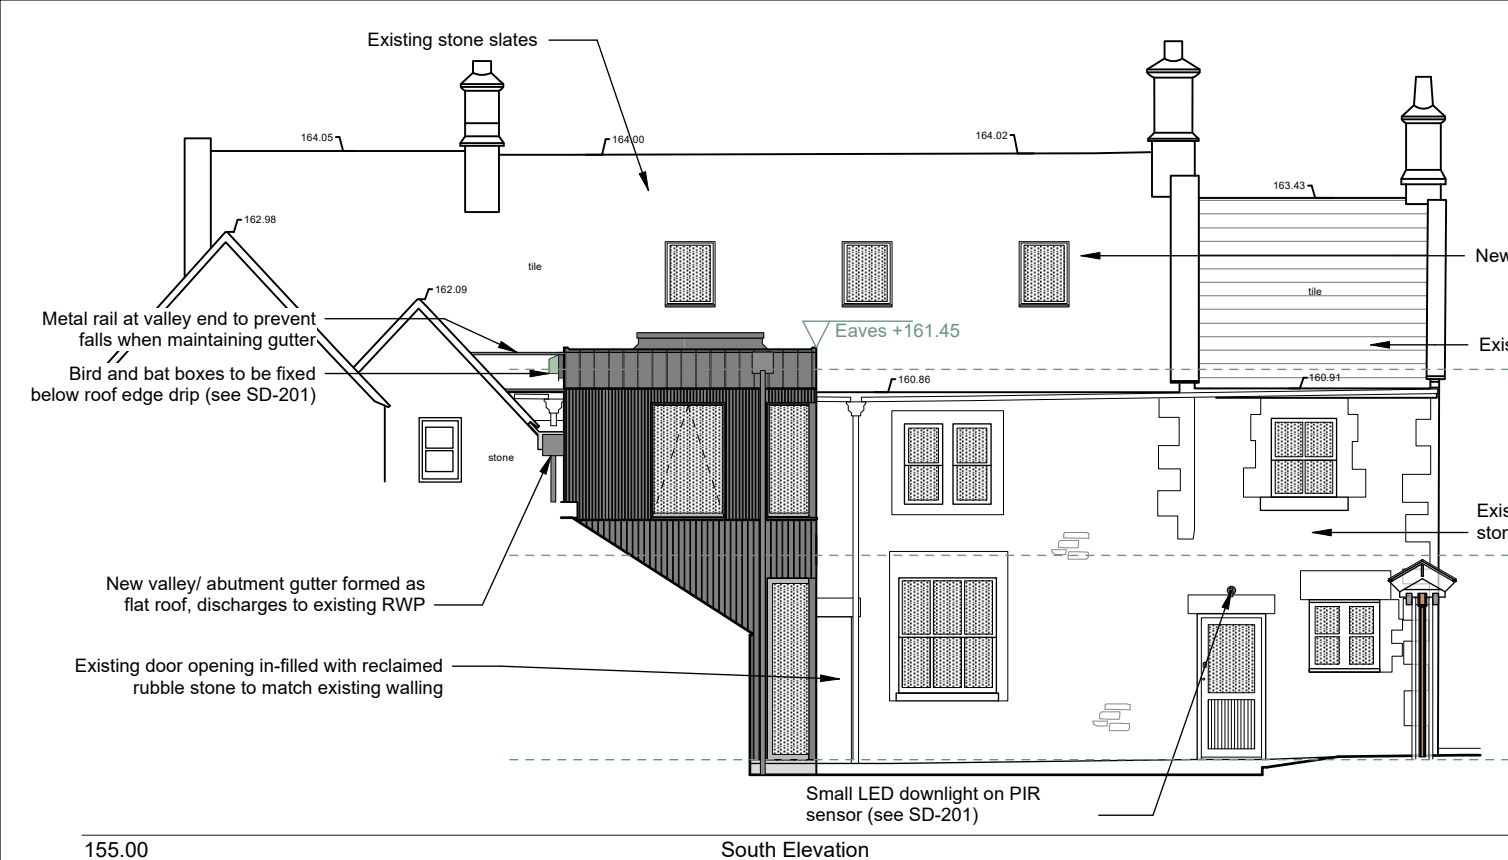


E01 South Elevation
SD-140 Scale 1:100@A3

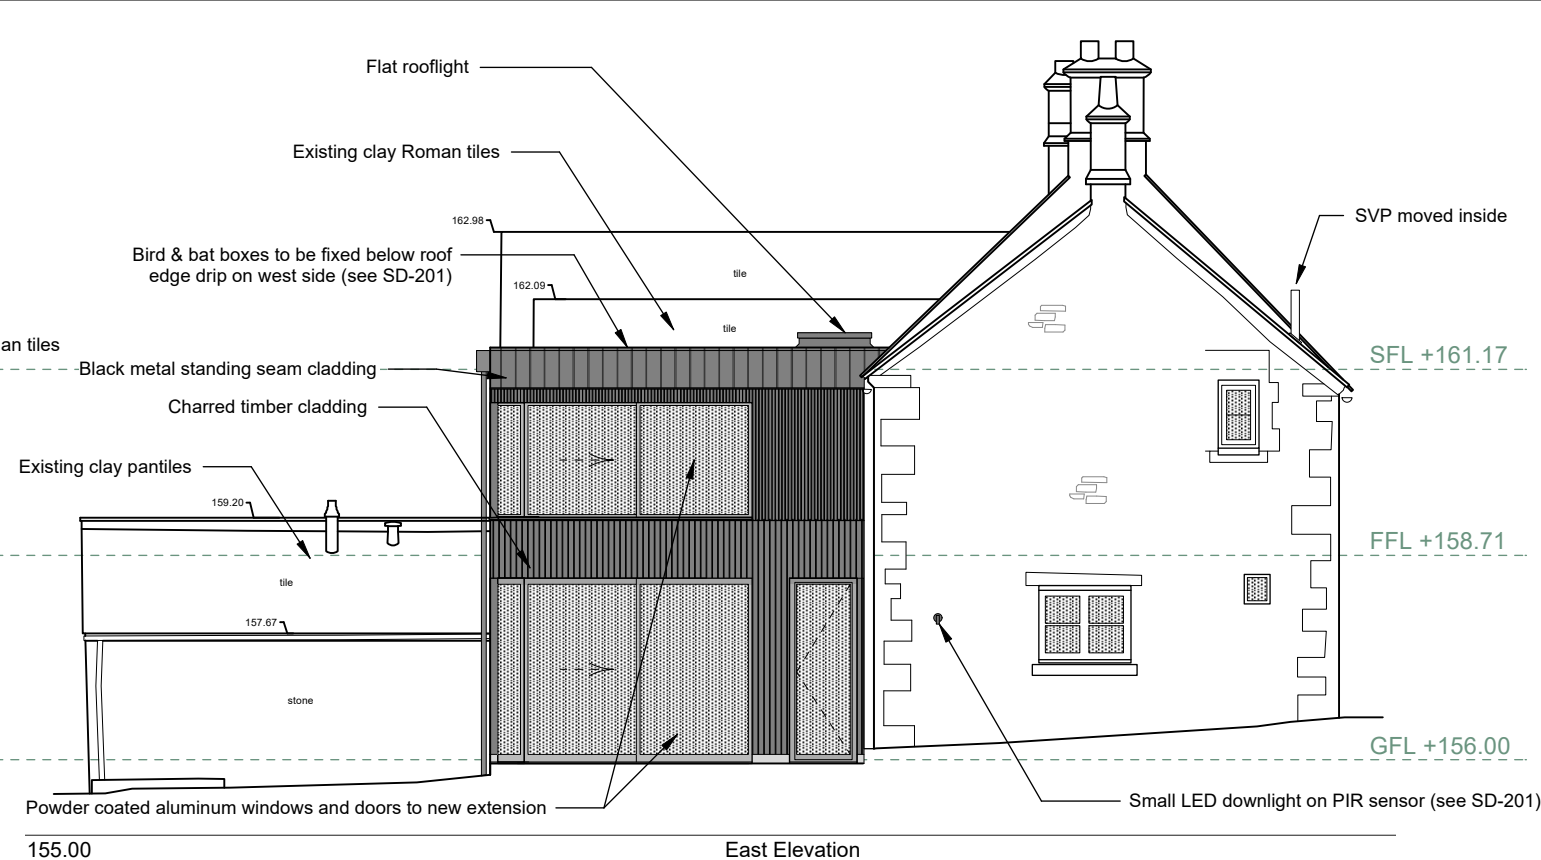


E02 East Elevation
SD-140 Scale 1:100@A3

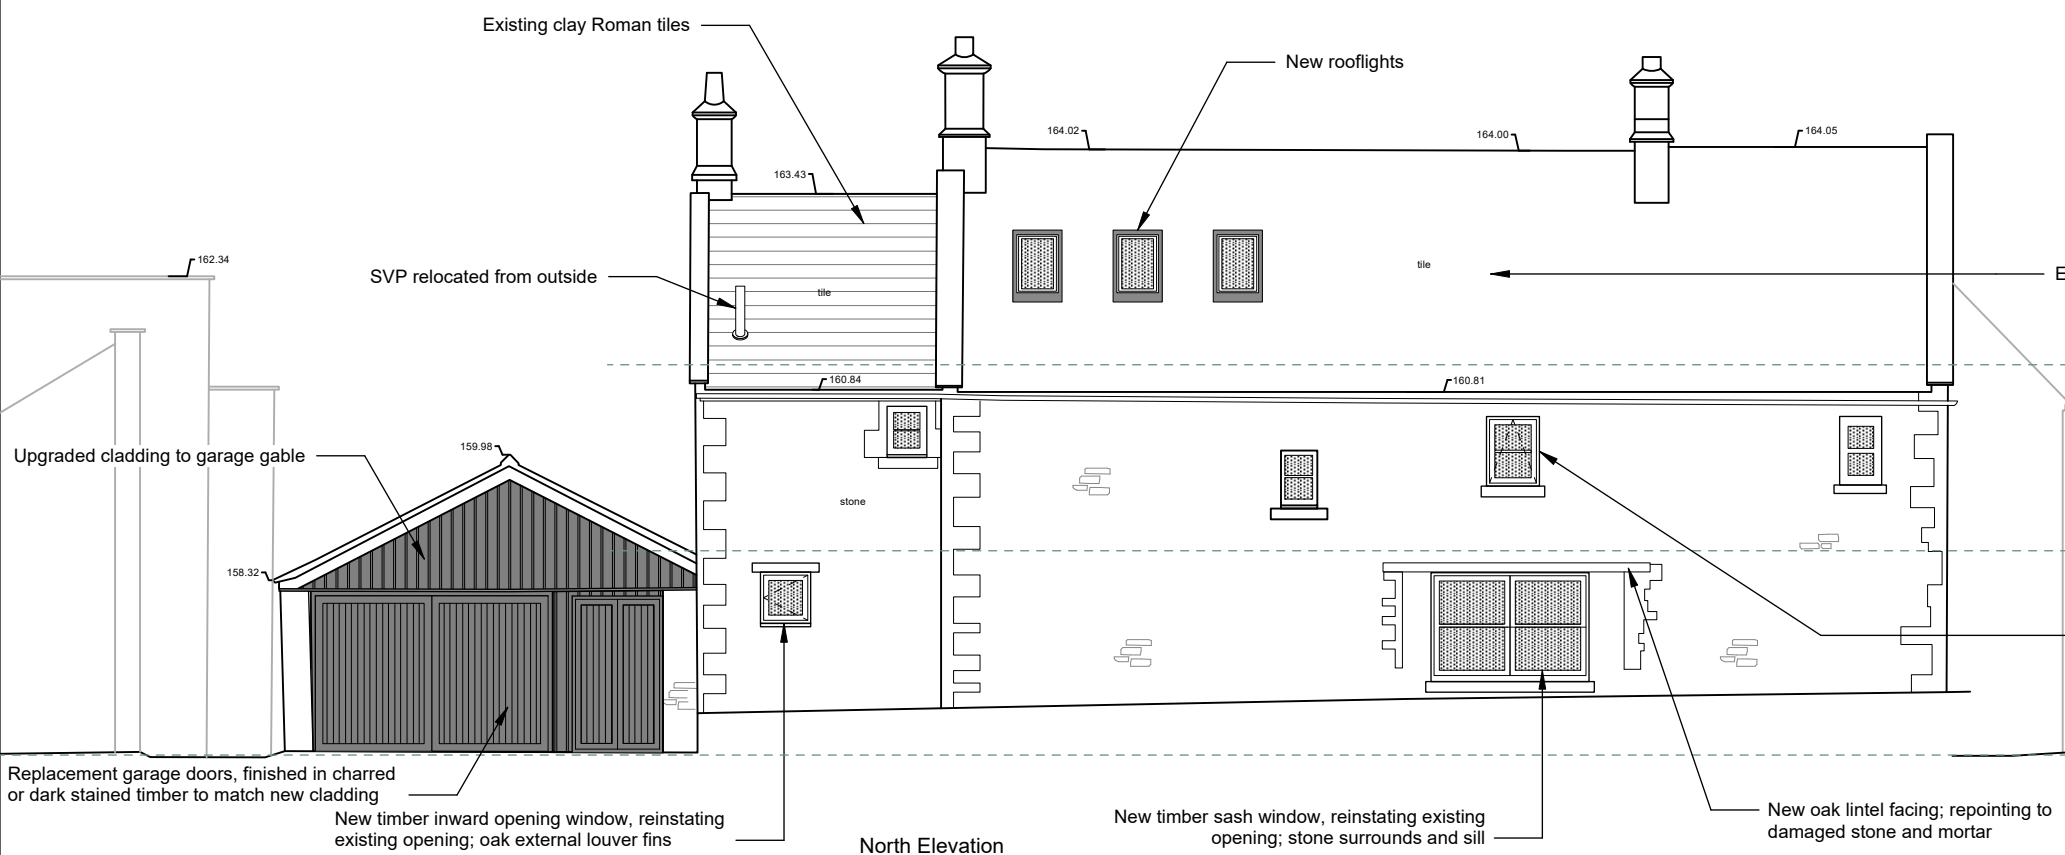

E03 North Elevation
SD-140 Scale 1:100@A3

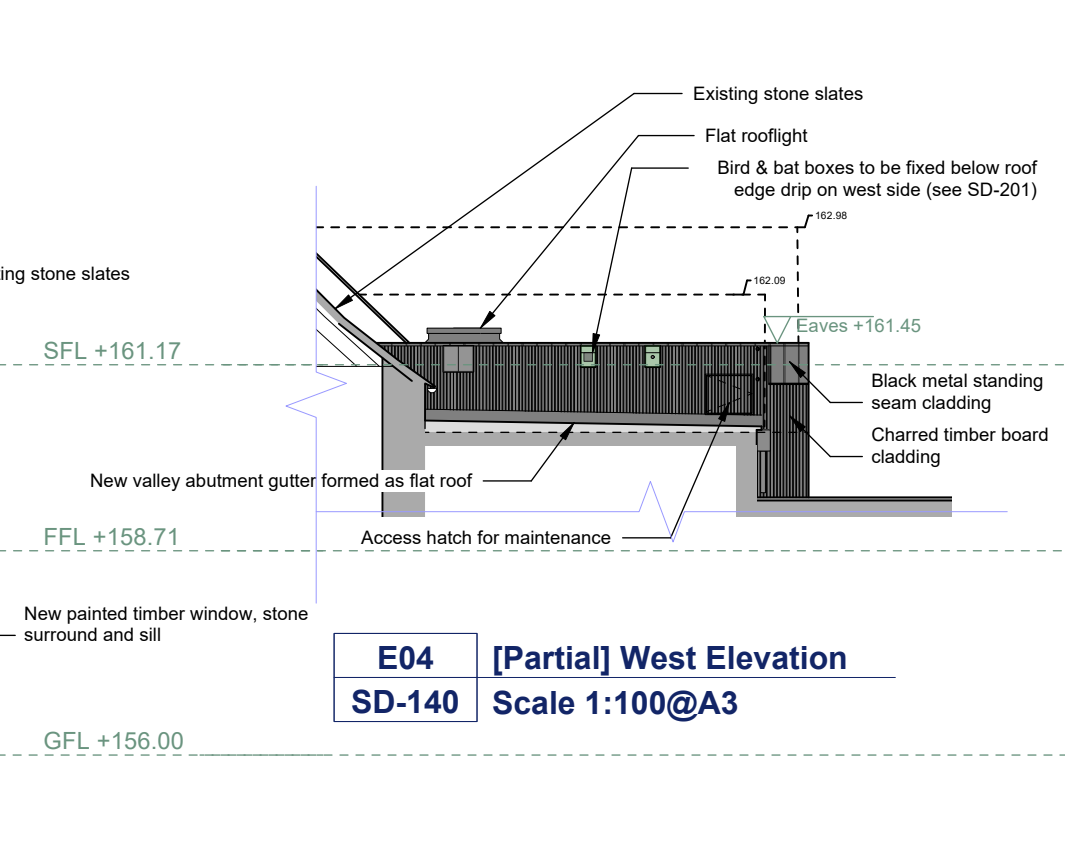

E04 [Partial] West Elevation
SD-140 Scale 1:100@A3

 

AUSTIN DESIGN WORKS	THE OLD WAREHOUSE OLD MARKET NAILSWORTH GLOUCESTERSHIRE, GL6 0DU Tel: 01453 836 393 E: info@austindw.co.uk ARCHITECTURE AND LANDSCAPE	REV:	DATE:	BY:	DETAILS:	PLANNING	12 Watergates	Drawing Title: 1:100 @A3					
		B	13/02/2025	MA	Extension reduced and amended; new entrance omitted		Client Details: Laura & Peter Gorman	Elevations as Proposed					
		C	18/02/2025	MA	Correction to annotations		Project Address: Vicarage Lane Colerne Wilts SN14 8DP	Drawing I to:	Revision:	Drawn by:	Drawing Date:	Checked By:	Checked Date:
		D	19/02/2025	MA	Amendment to extension detailing			SD-240	F	VG	31/01/2025	MA	03/02/25
		E	23/04/2025	MA	Ecology mitigation added			Copyright Austin Design Works Ltd. All dimensions to be checked on site. Do not scale off this drawing for Construction; only scale for Planning. Please inform Austin Design Works of any discrepancies.					
		F	29/08/26	MA	Dormer omitted in lieu of rooflight; first floor added to extension; gate detail amended; kitchen window detail altered								