


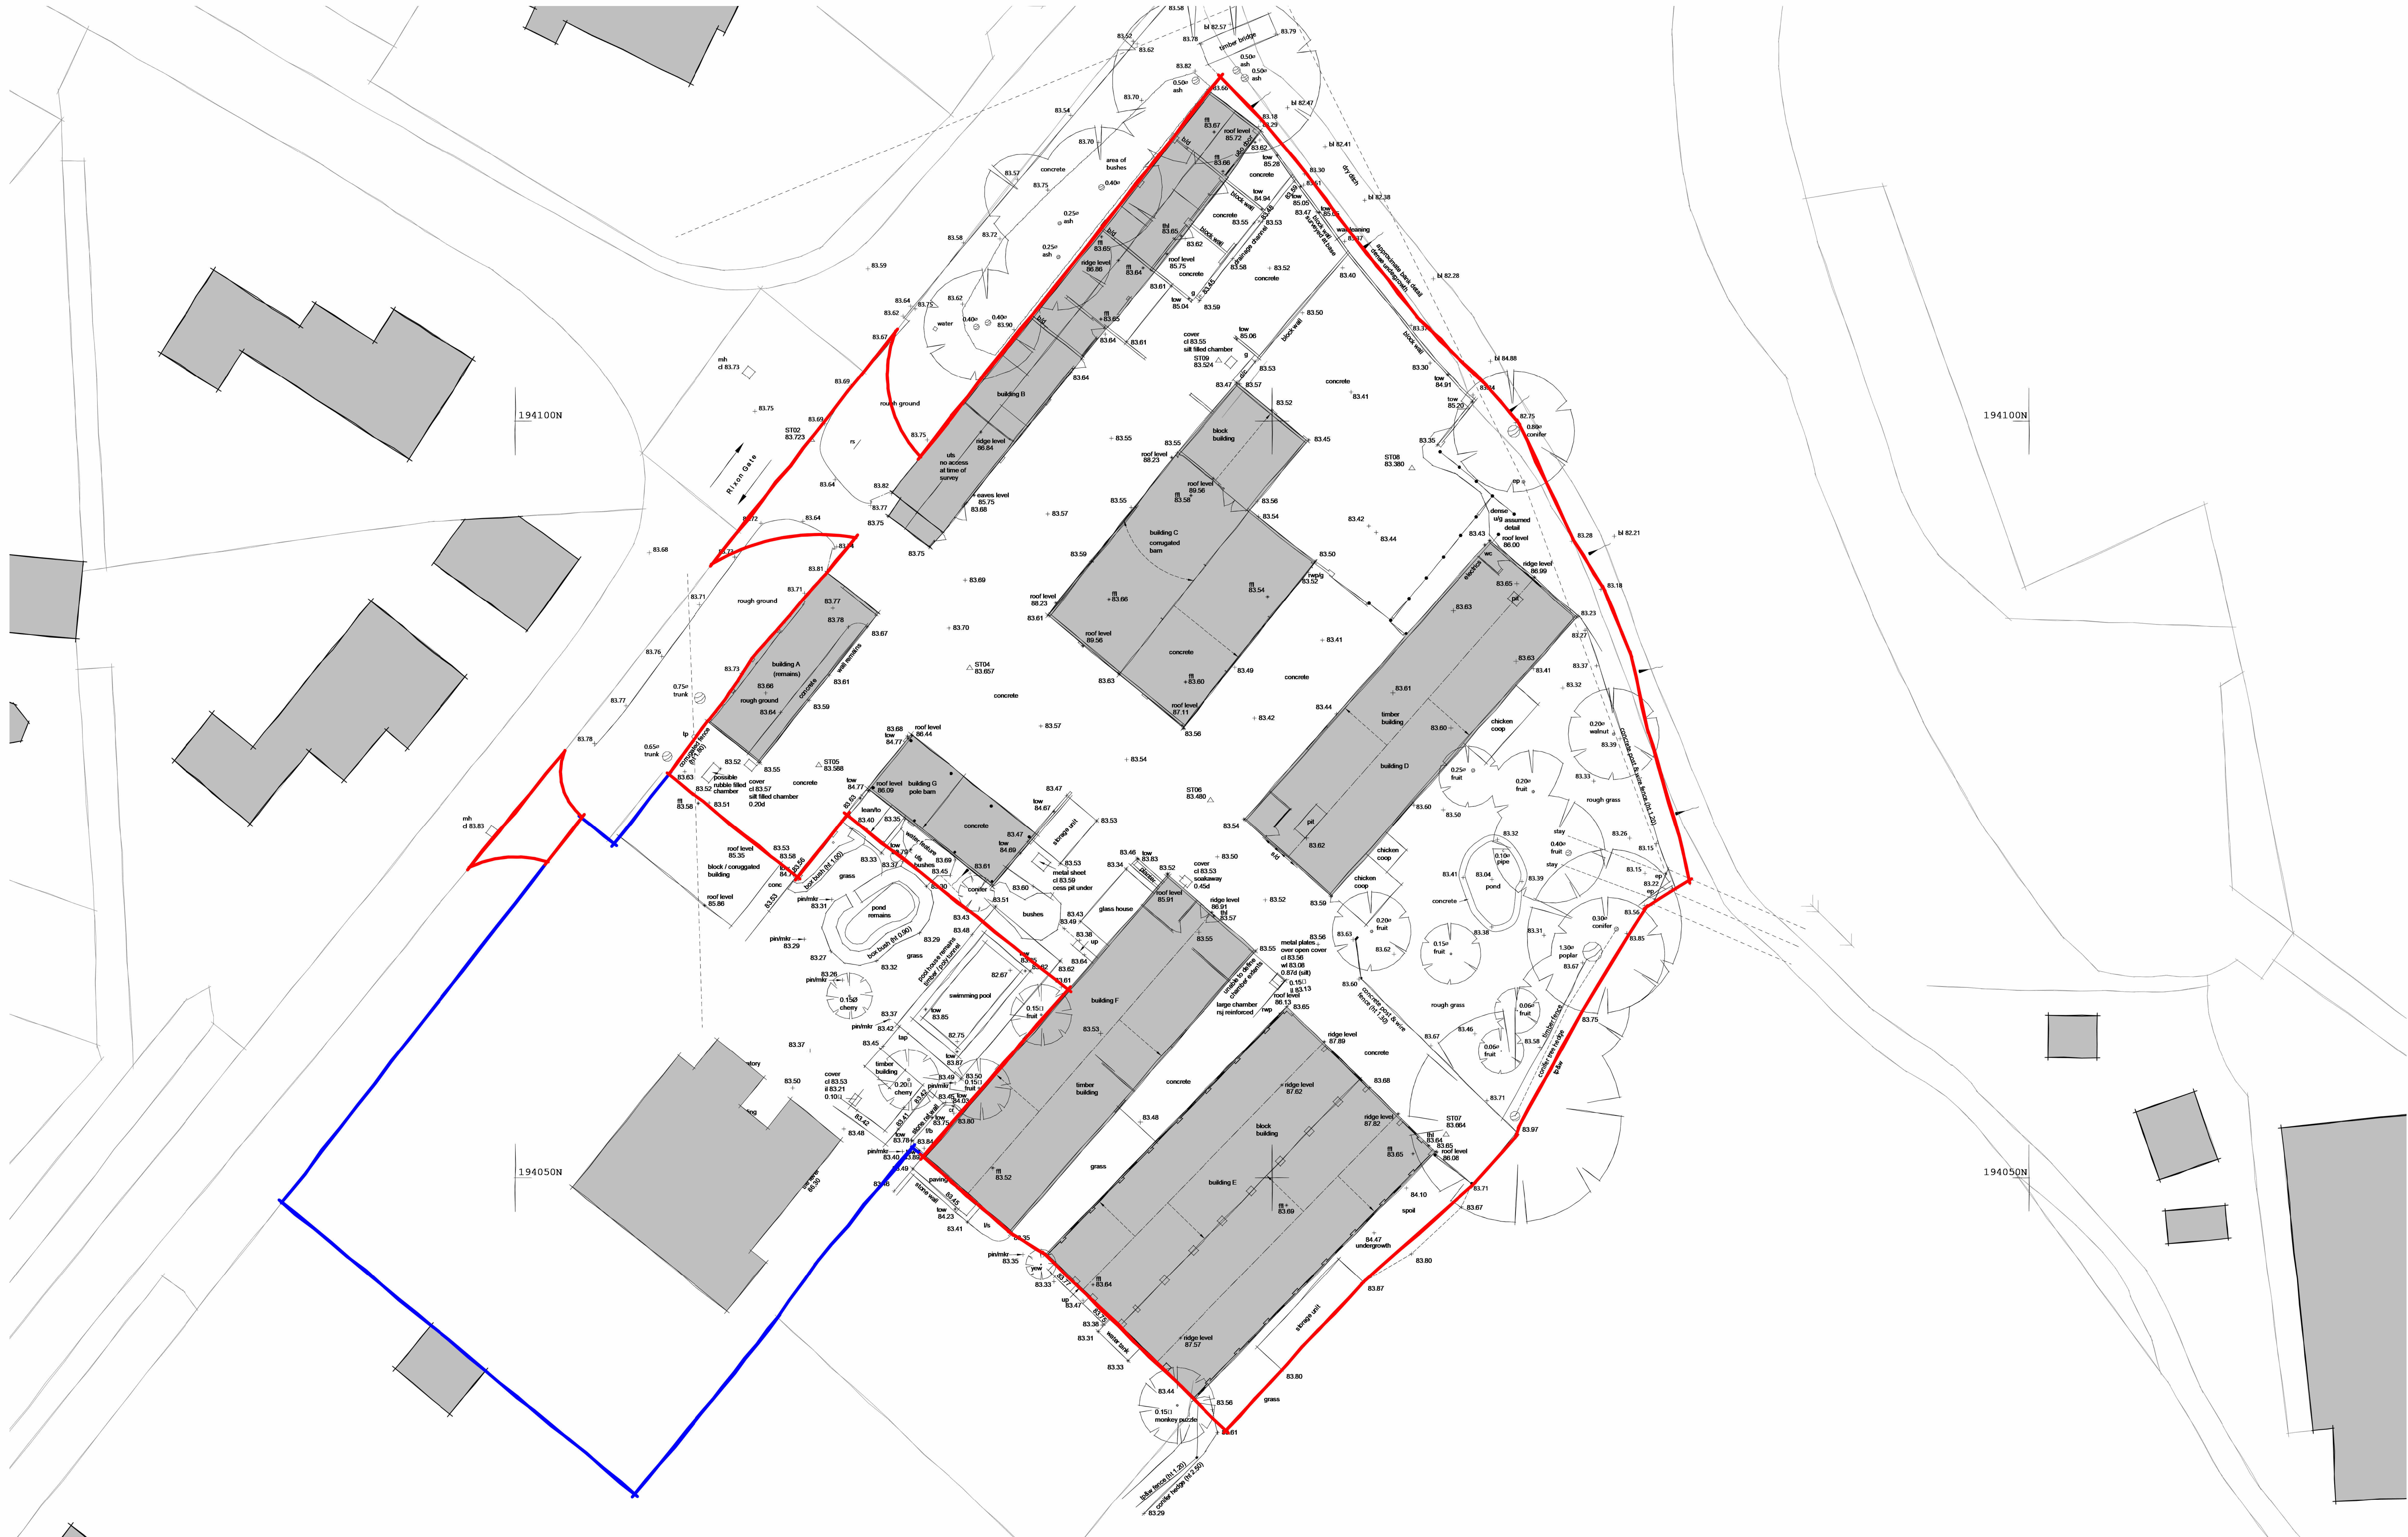

Planning

This drawing has been prepared for workstages up to planning application purposes only and is not intended for construction. The scale bar should only be used to check the drawing has been reproduced to the correct size. No responsibility can be accepted for errors made by others inferring from this drawing.

Scale 1:200 10m

Tyack Architects Ltd own copyright of the original design work in the drawings, documents and digital files which cannot be copied, loaned or disclosed without written agreement. Please refer to our Standard Terms of Business.

All topological and building survey information is based on drawings received from Future Surveys Ltd. (15.09.2025).



Tyack Architects Ltd
The Barn Institute
Oxford Street
Bloxworth-on-Marsh
Gloucestershire
GL16 0LA
T: 01608 655 600
F: 01608 651 883
E: info@tyackarchitects.com
W: tyackarchitects.com

PLANNING

Existing Site Plan

Guest Farm, Rixon Gate, Ashton Keynes
James West

Scale: 1 : 200@A1

Date: Mar 2026

Drawn/Checked: PW/DG Drg No: 3208-PL002

Rev: A