


With exception to local authority submissions, this document is not to be scaled. All dimensions are to be checked on site to the satisfaction of the contractor prior to ordering materials etc.

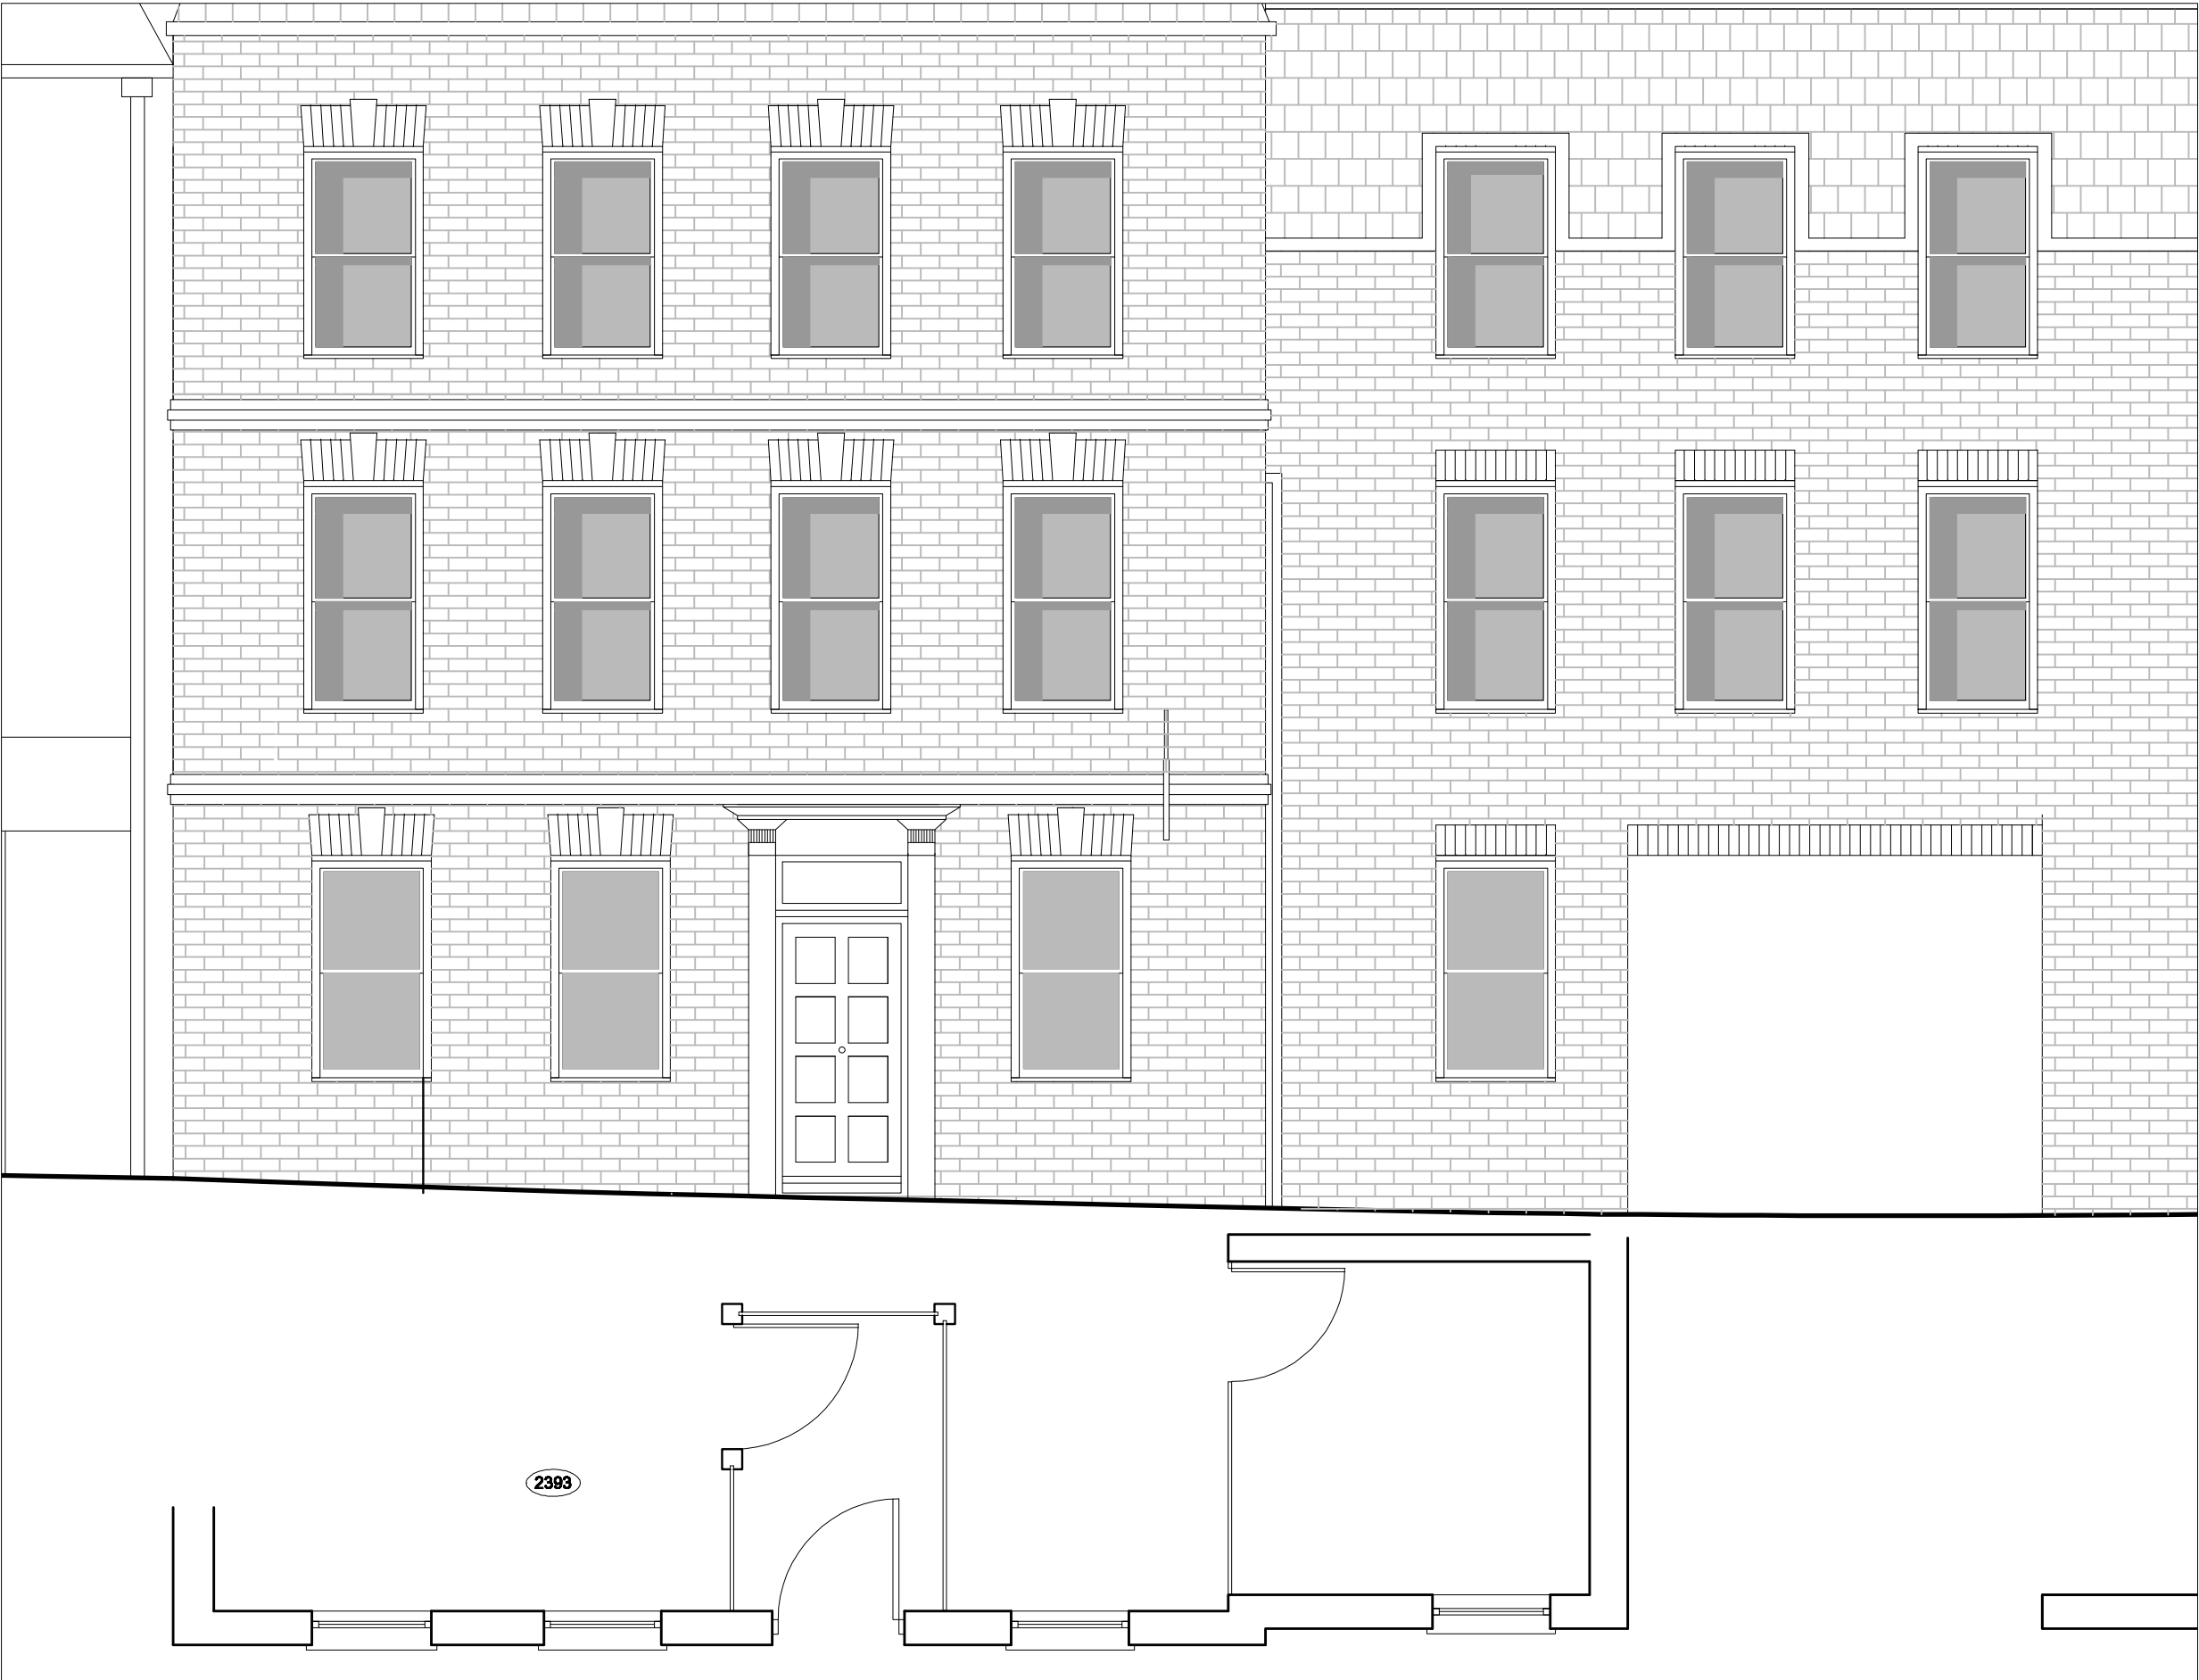

revisions

.	.	.	.	.
.	.	.	.	.
.	.	.	.	.
.	.	.	.	.
.	.	.	.	.

client
Savills Salisbury

drawn by
MM

checked by
NEI

project
Rolfes House
54-60 Milford Street
Salisbury
drawing
Existing Front Elevation

drawing no. revision
P - 302 -

date scale at A3
17/12/2014 1:50

job no.
SNBC211173



savills

Building & Project
Consultancy

2 Charlotte Place
Southampton
SO14 0TB
t 02380 713 900
f 02380 713 901
e