



ISSUED FOR
Planning

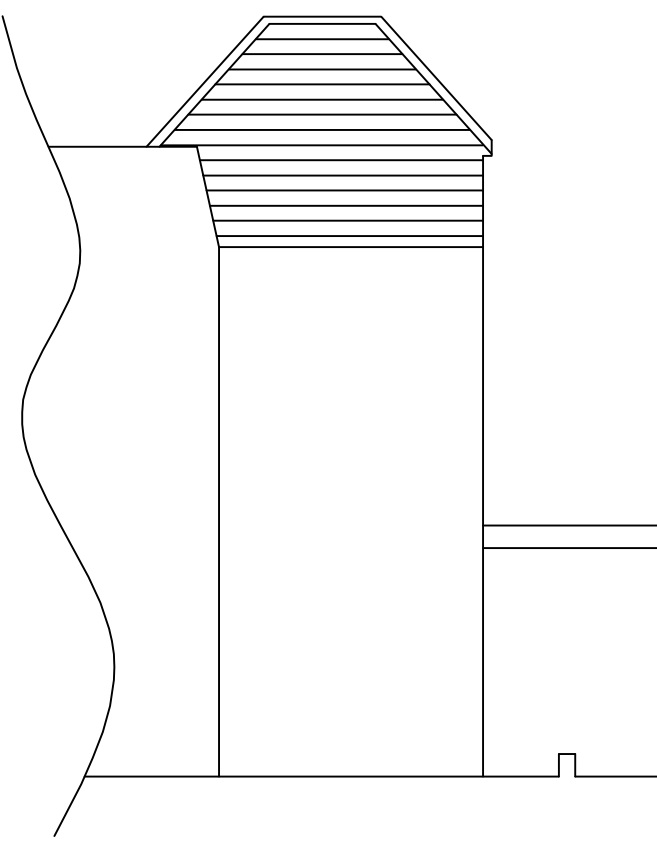

Existing South Elevation




Existing East Elevation

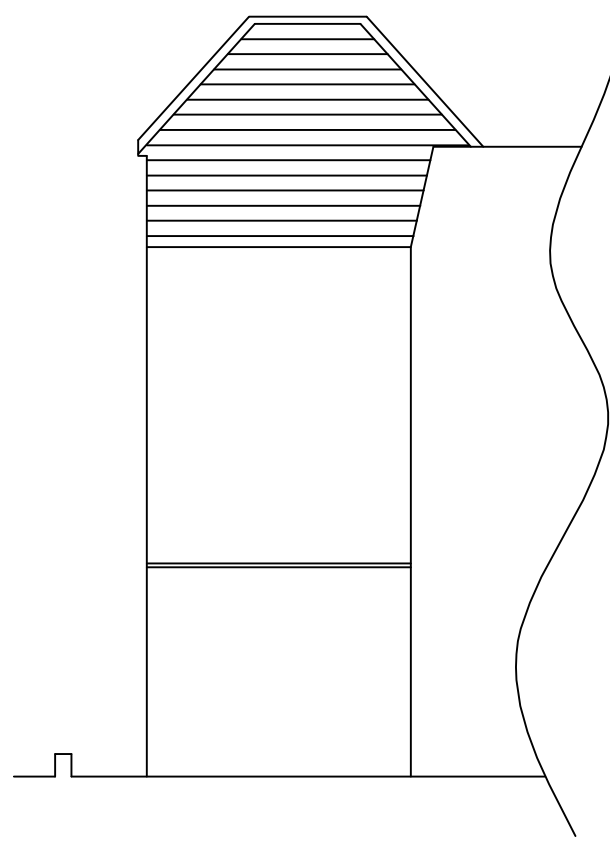


Existing West Elevation




Proposed South Elevation

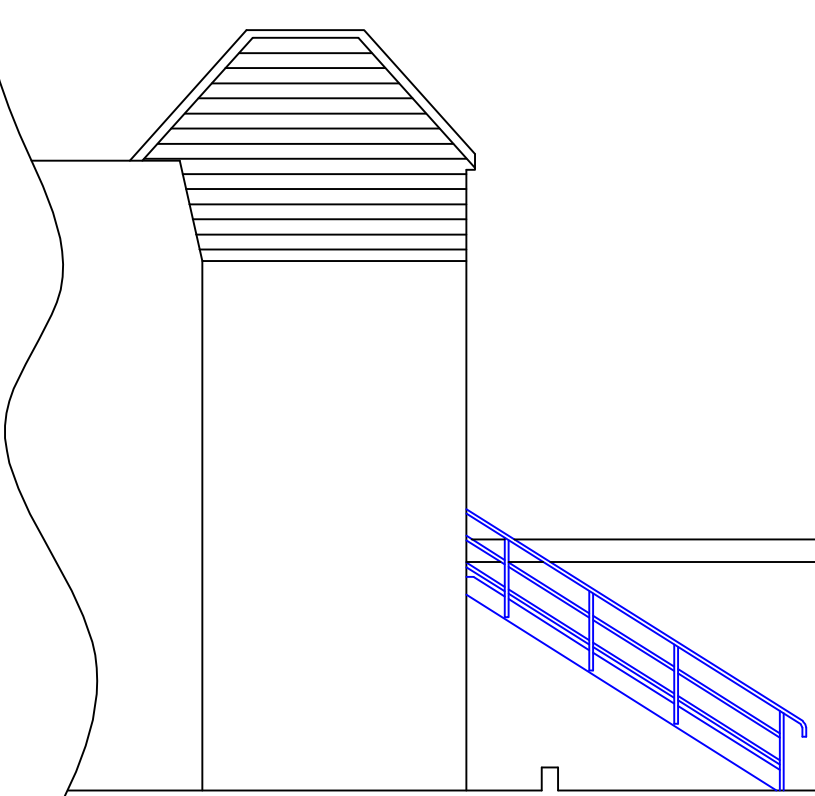


Proposed East Elevation

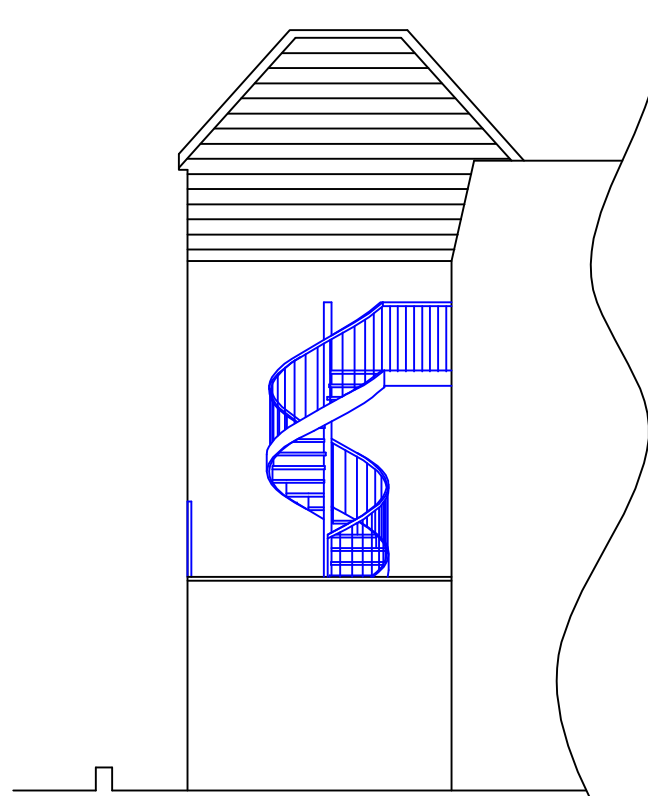


Proposed West Elevation

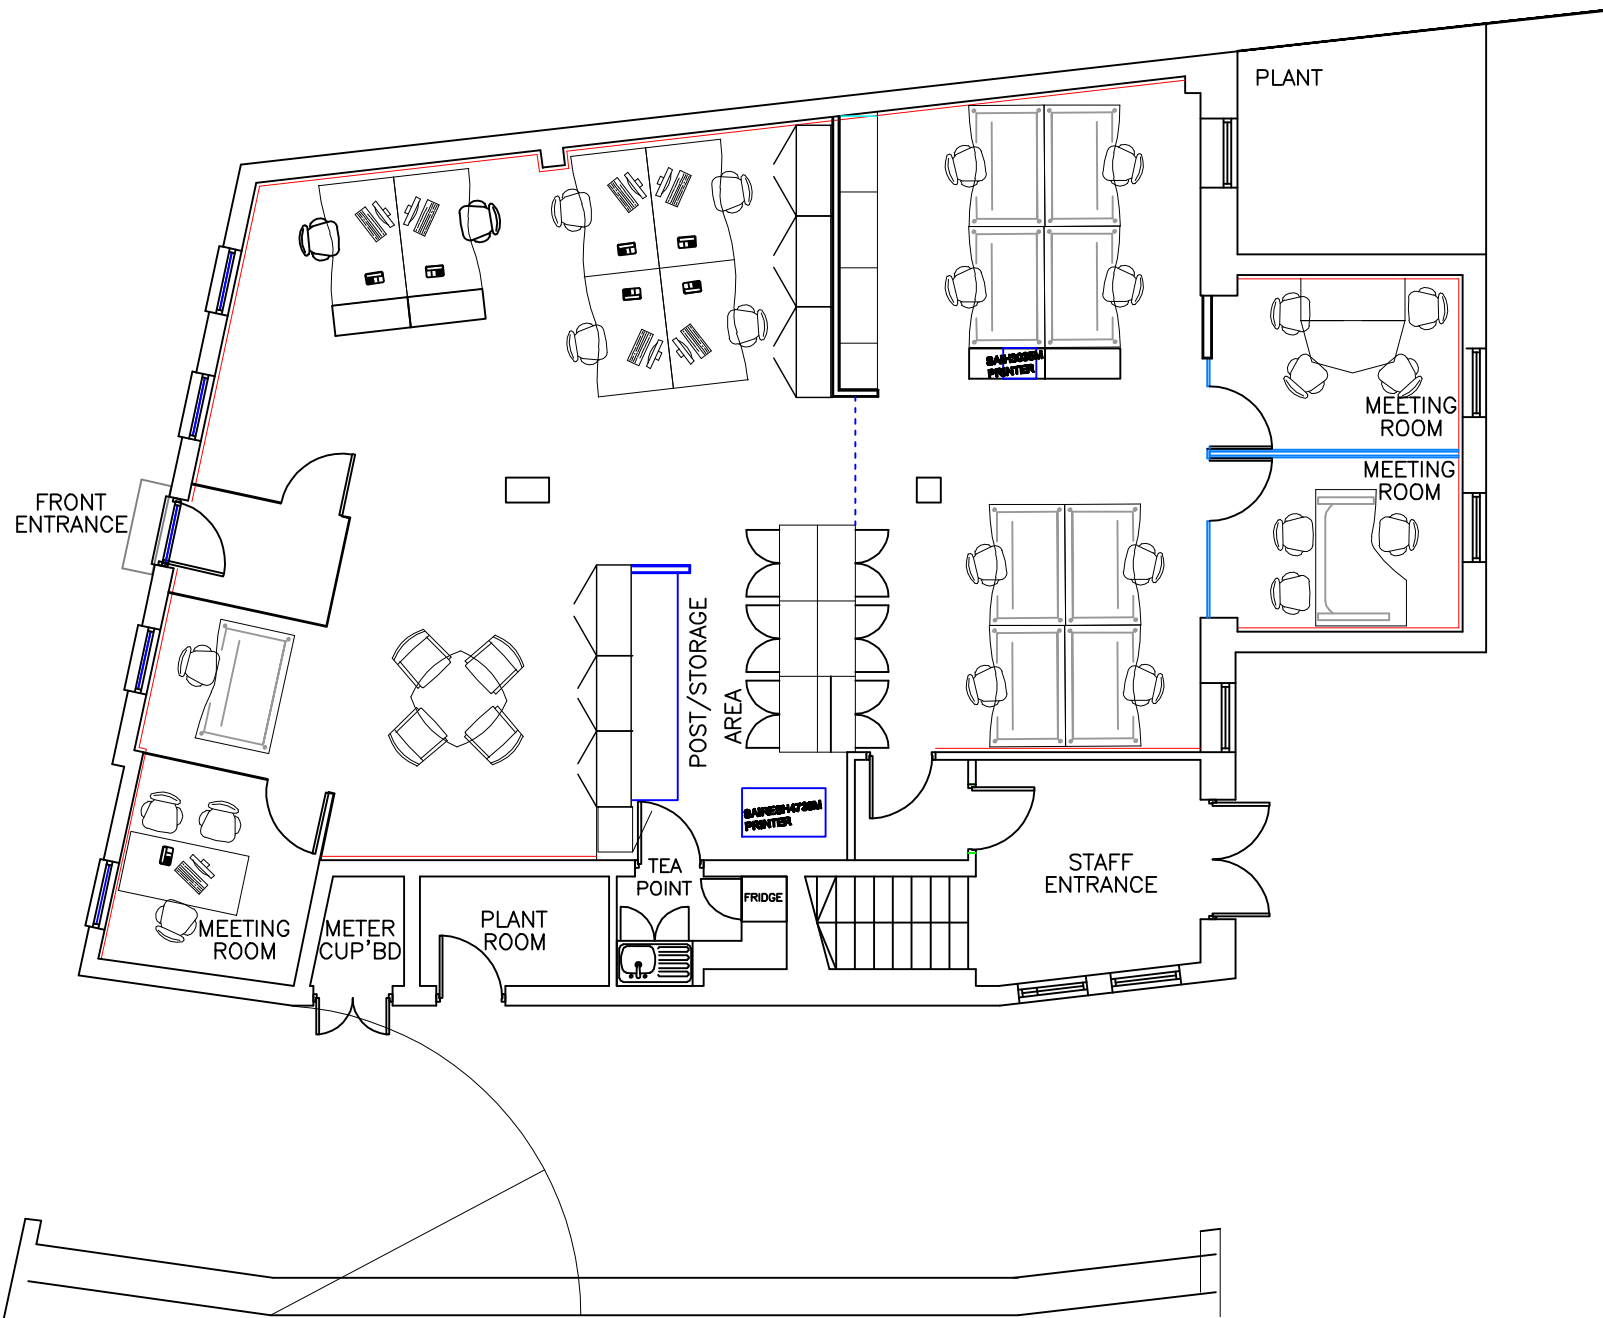


Ground Floor - Existing

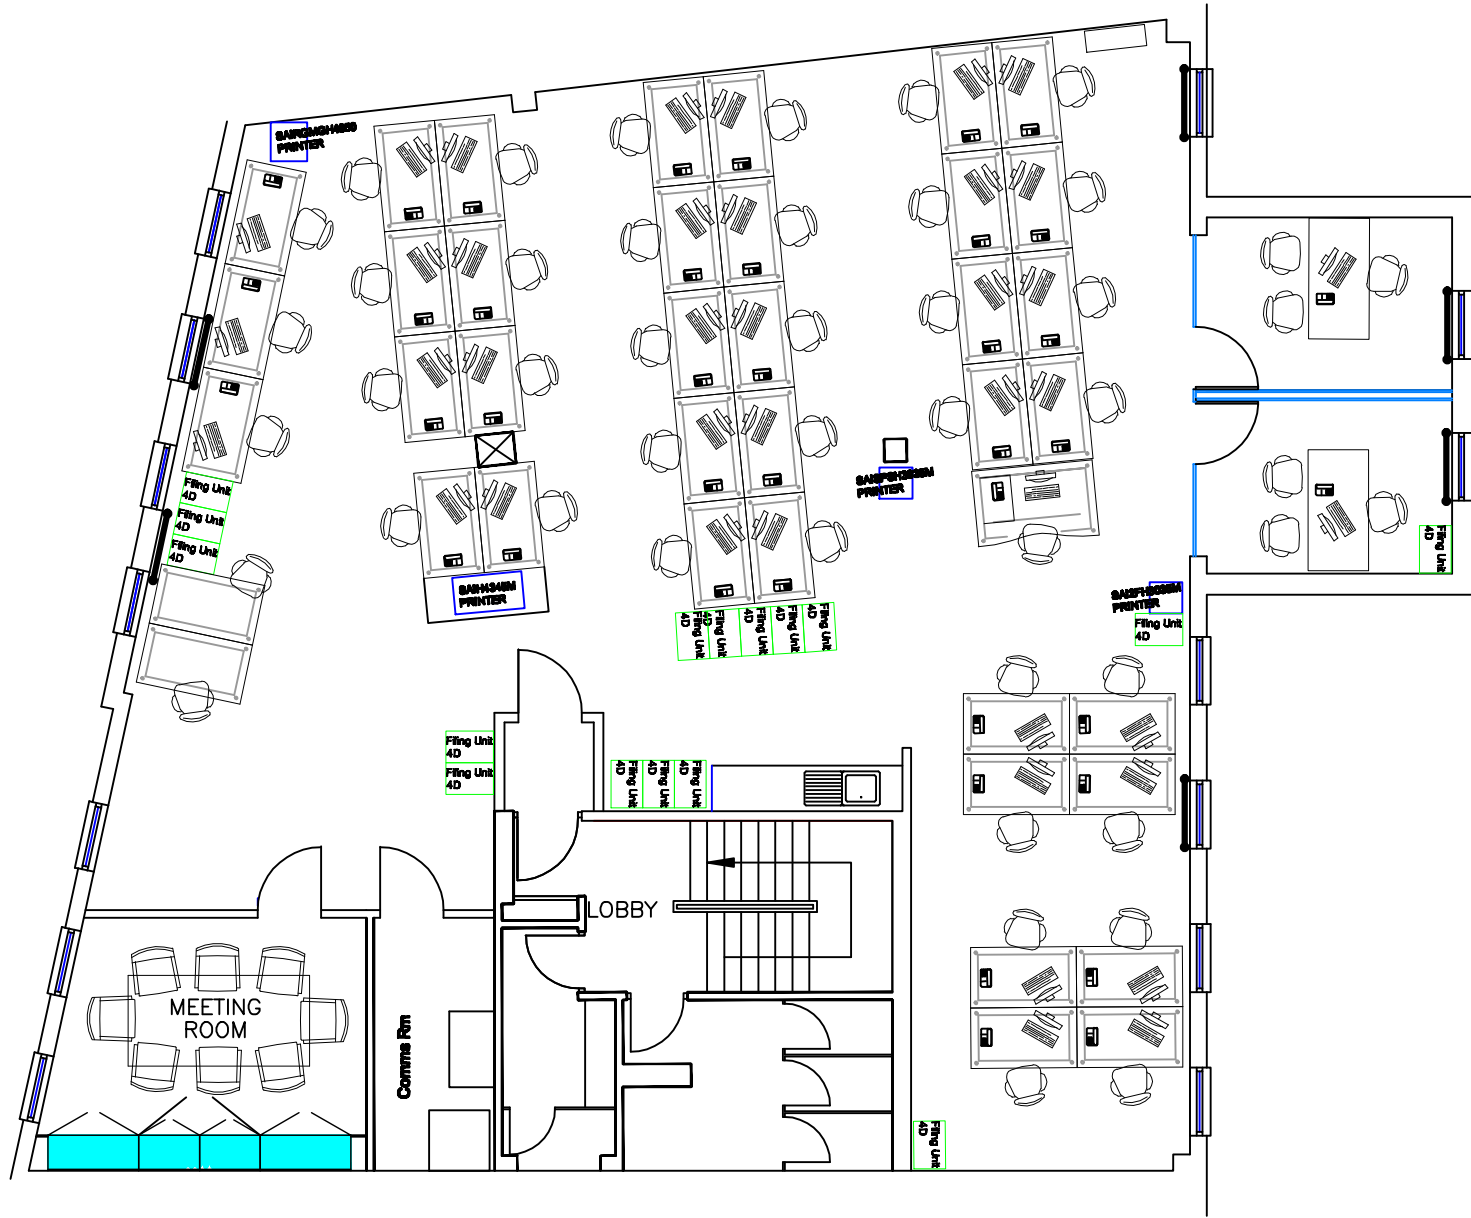


First Floor - Existing

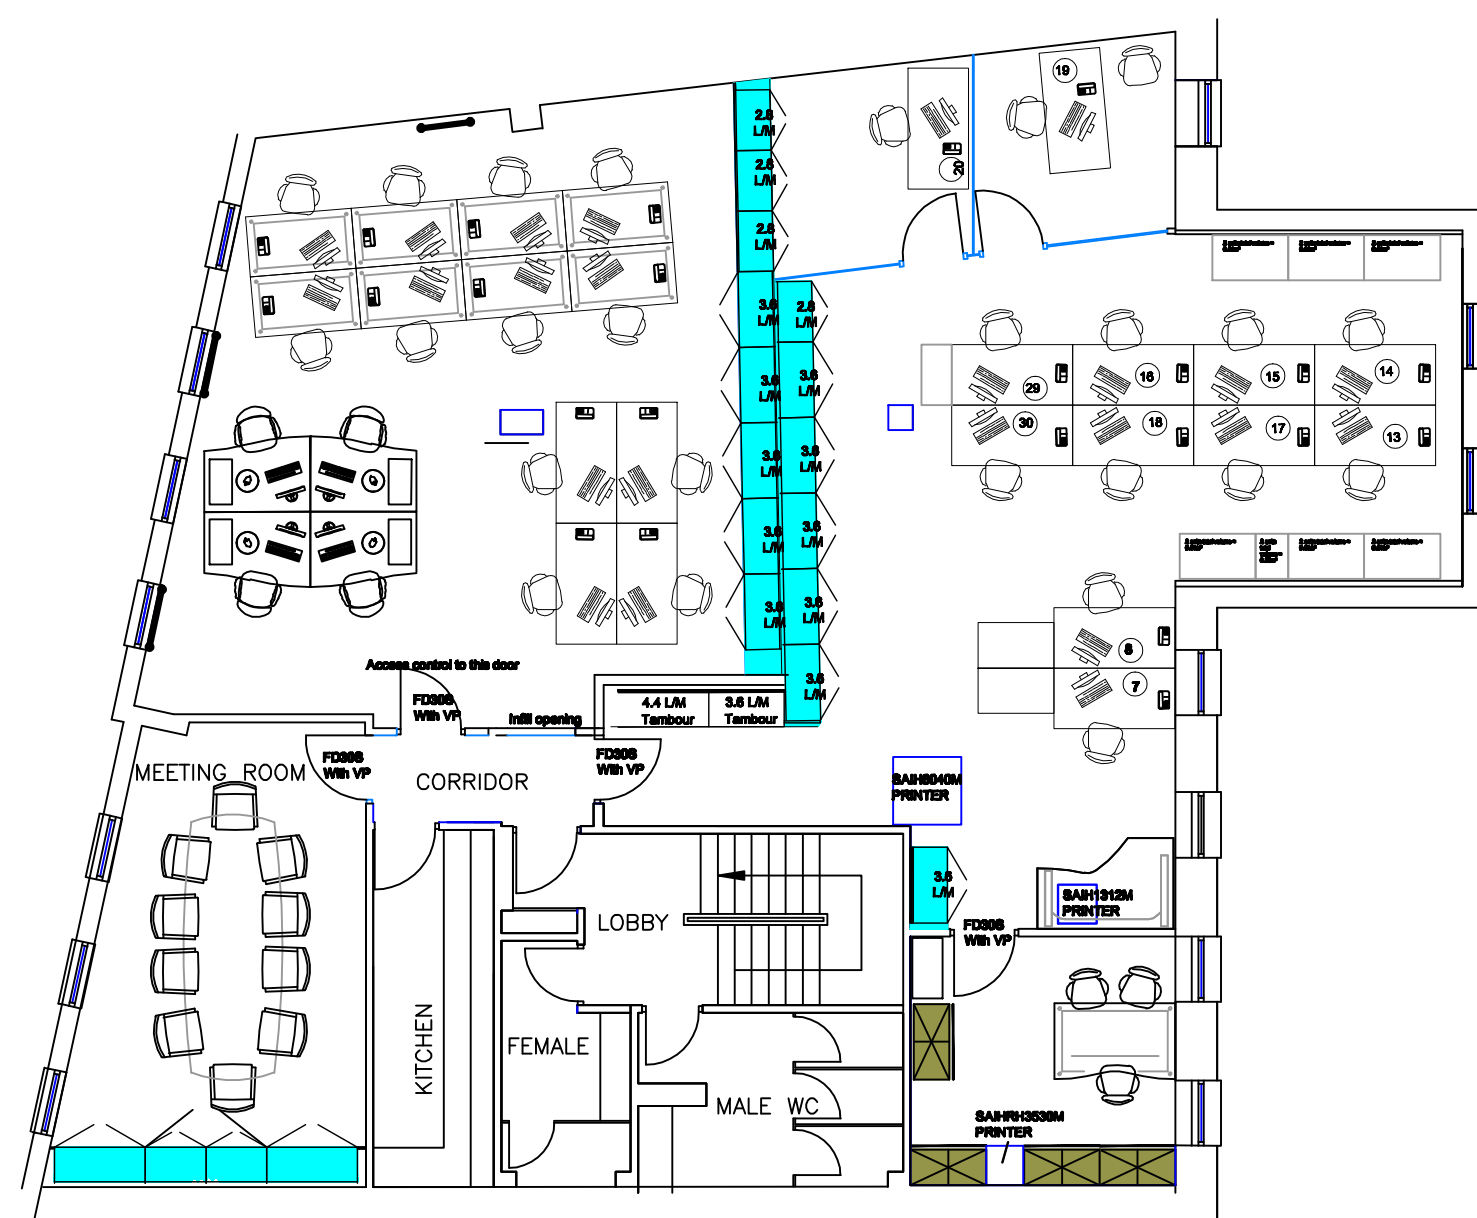


Second Floor - Existing

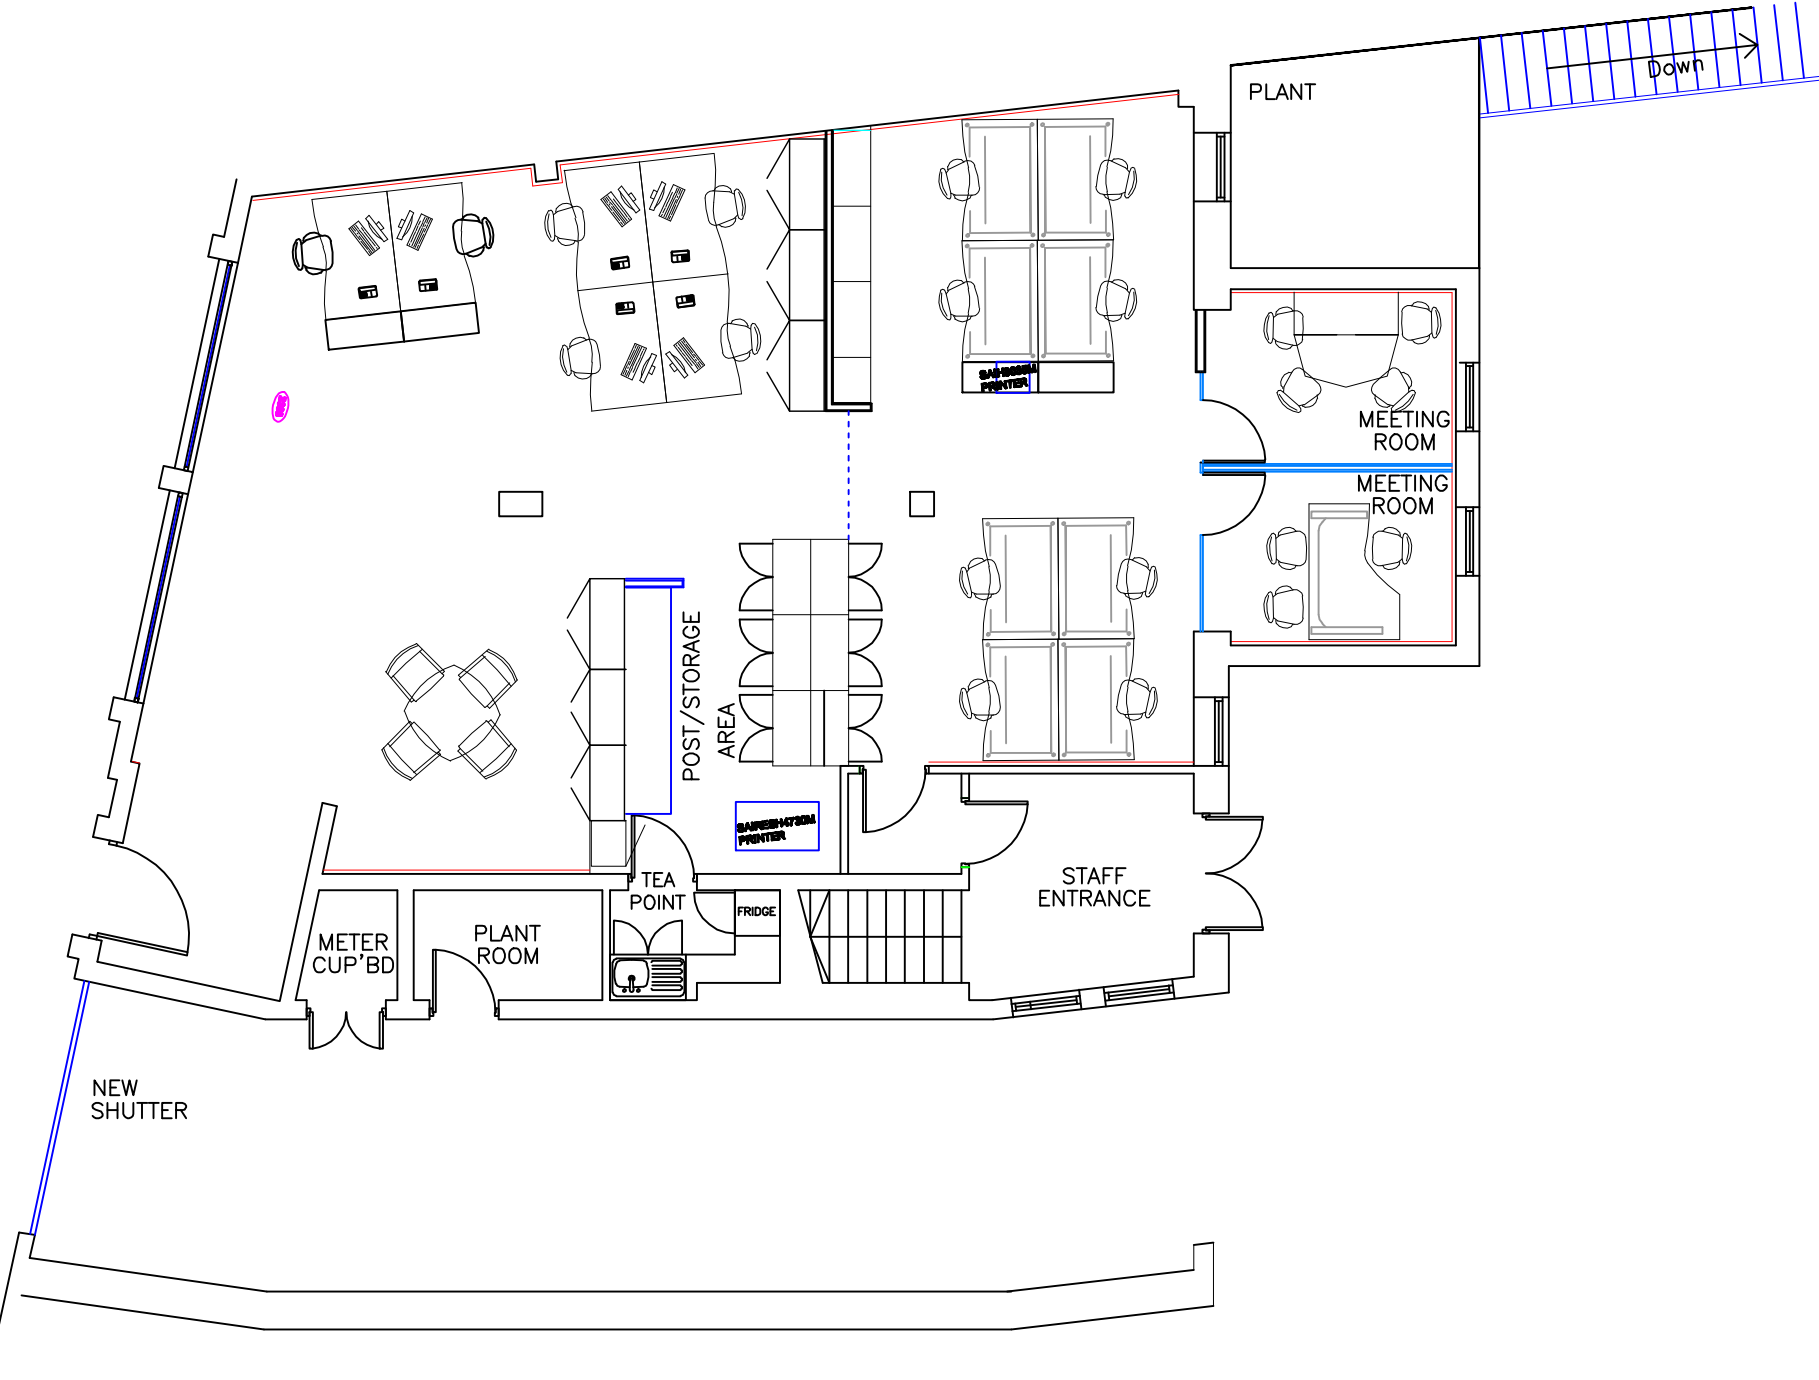

Ground Floor - Proposed

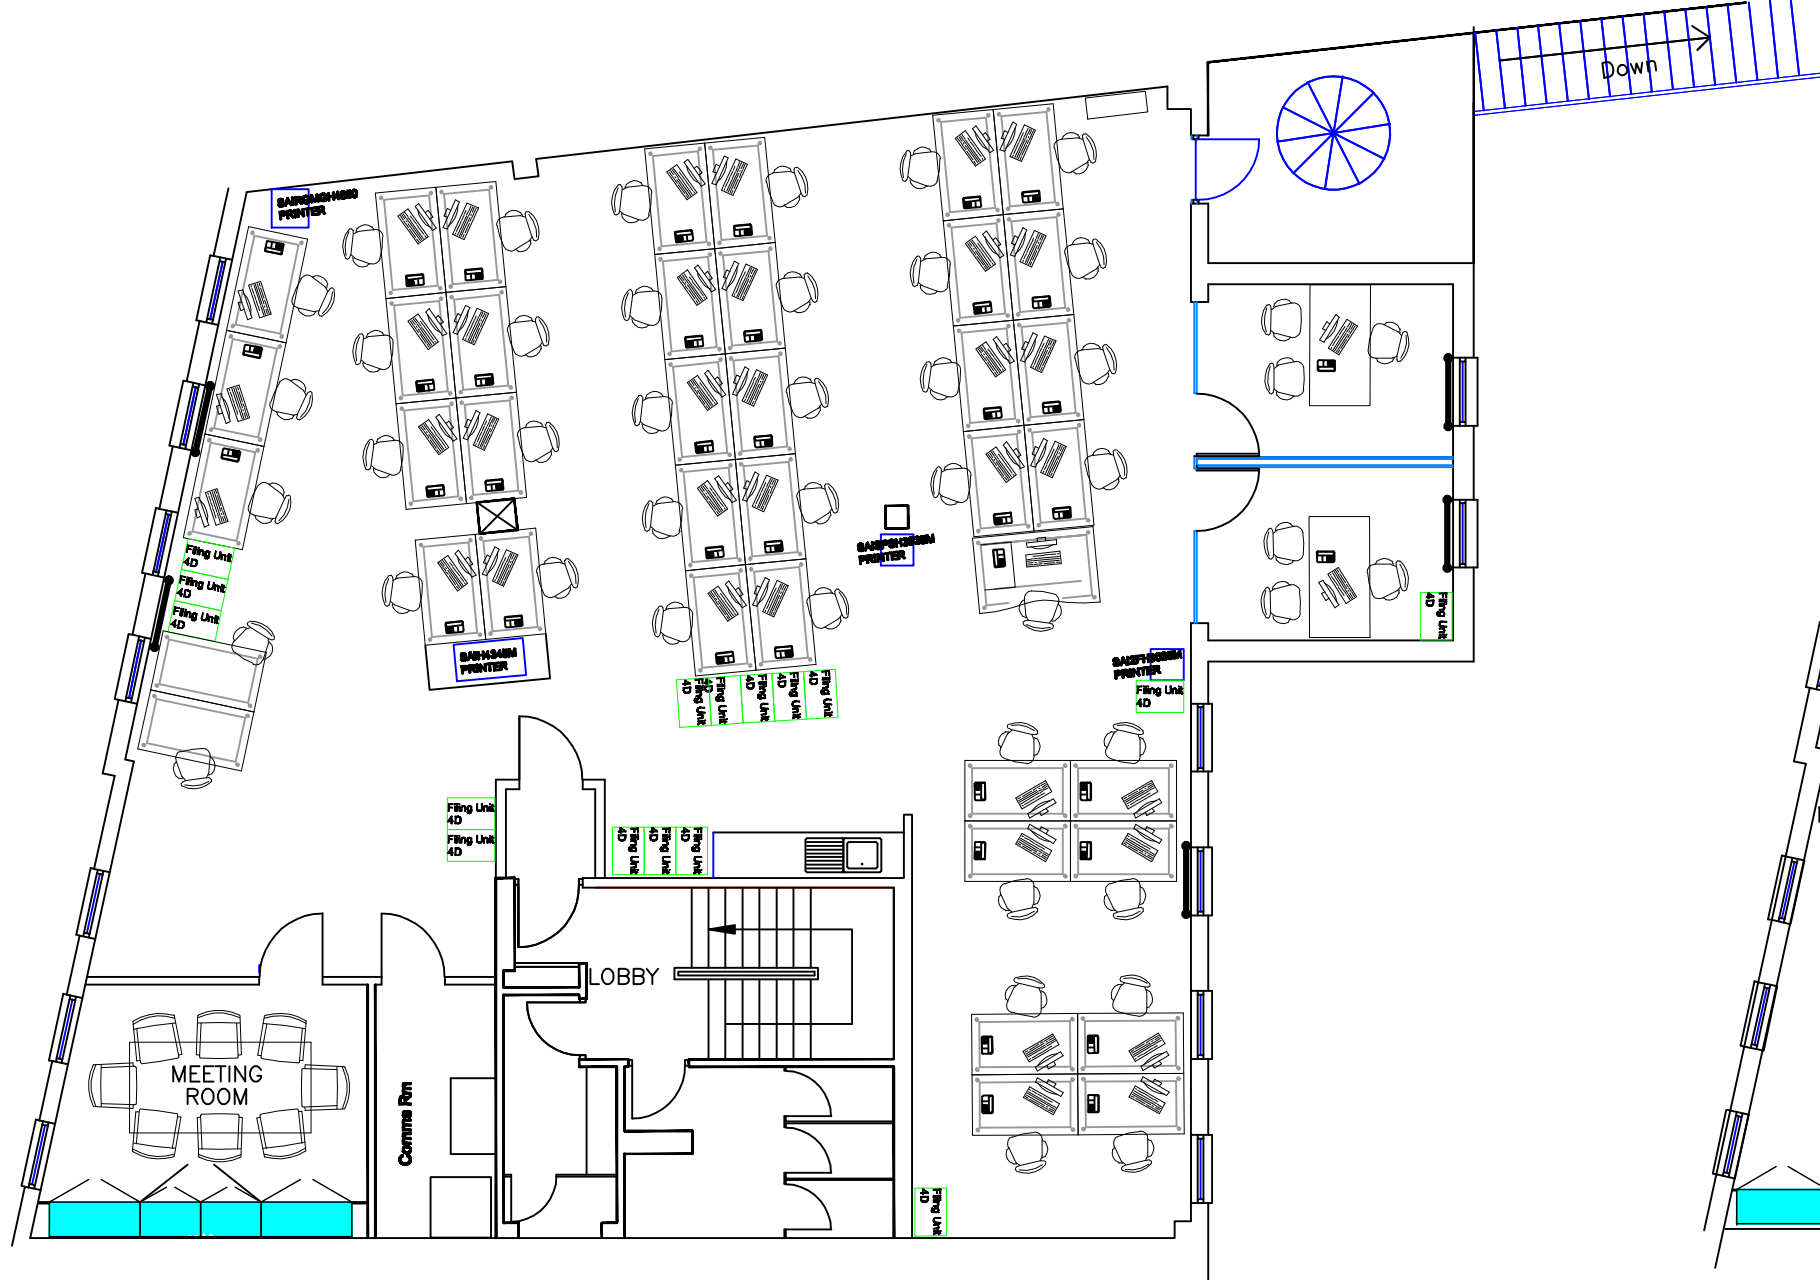

First Floor - Proposed

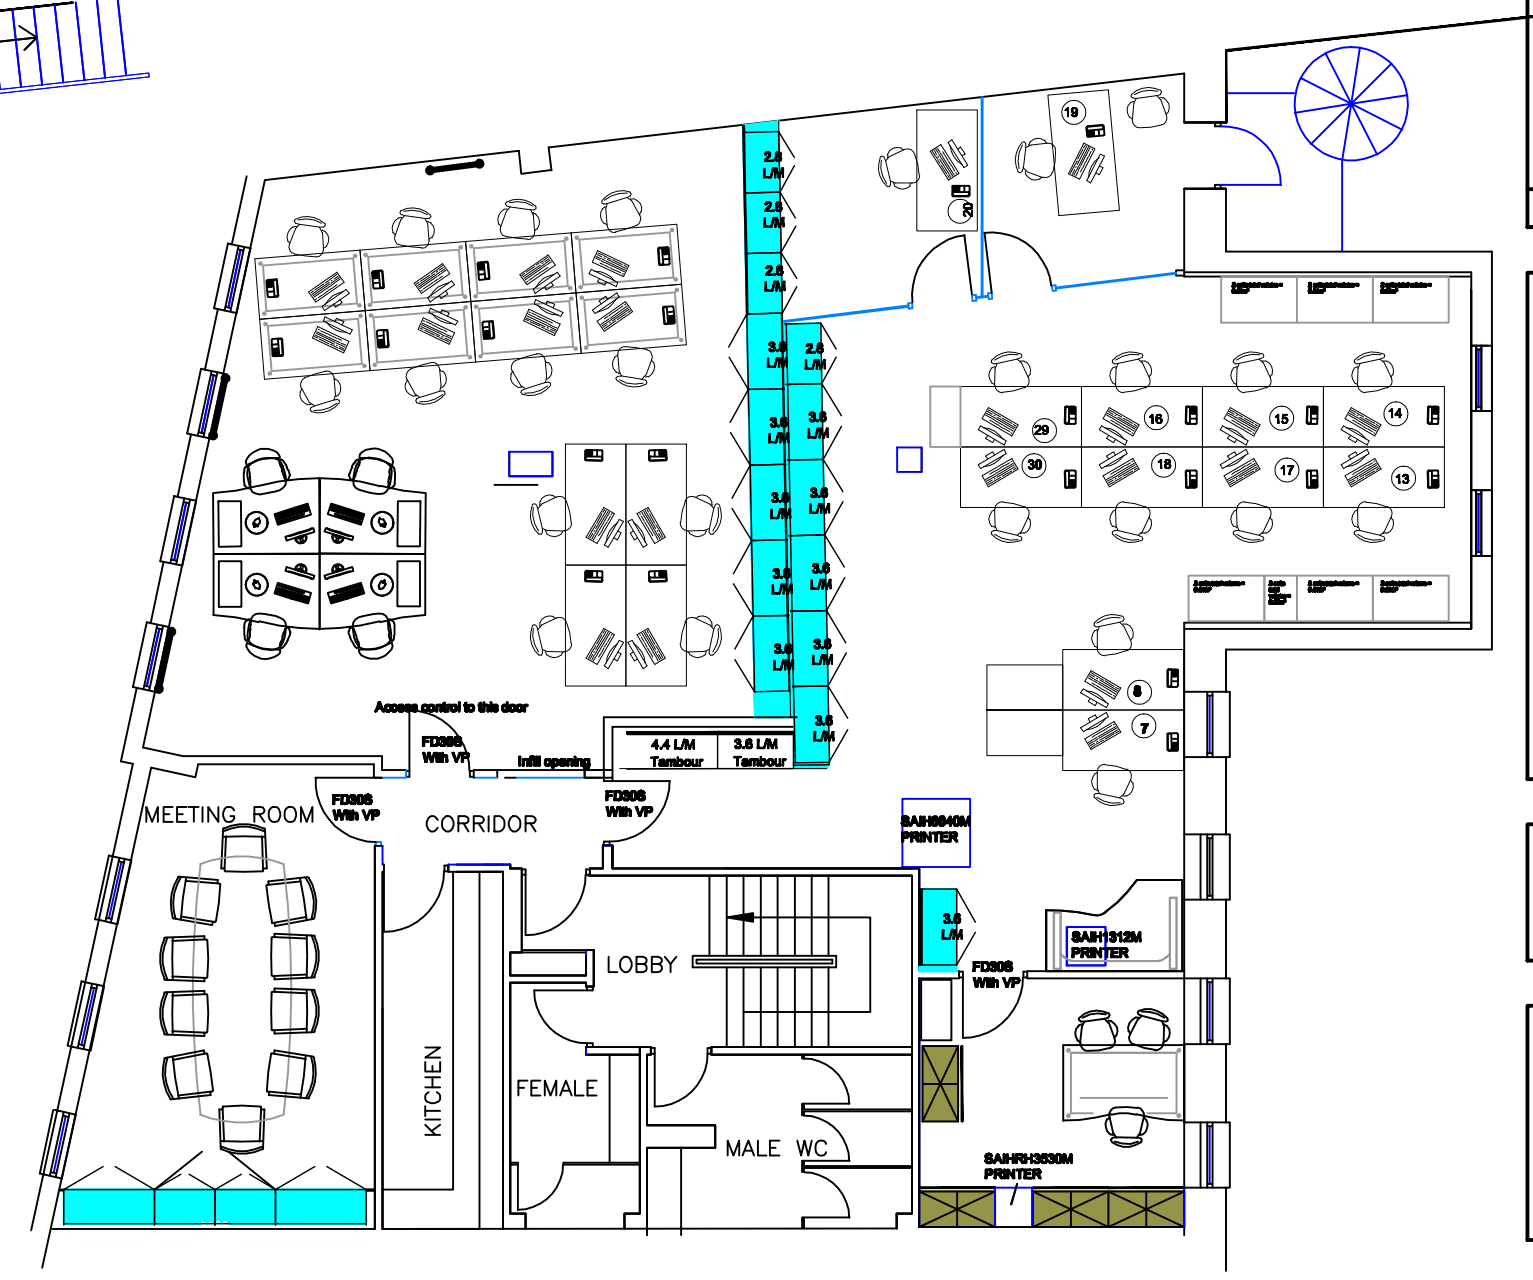

Second Floor - Proposed

A	07/01/14	Scale Bar Added
Rev	Date	Description



BUILDING CONSULTANCY
2 CHARLOTTE PLACE, SOUTHAMPTON
SO14 0TB
t 02380 713 900
f 02380 713 901
© mm@mm@savills.com

Client
Savills

Project
Rolfes House
60 Milford Street
Salisbury SP1 2BP

Drawing
Existing & Proposed Plans & Elevations Rear Fire Escape

Date
17/12/14

Scale @ A1
1:100

Job No.
SNBC21117

Drawing No.
304 Rev A

Drawn by
MM

Checked by