

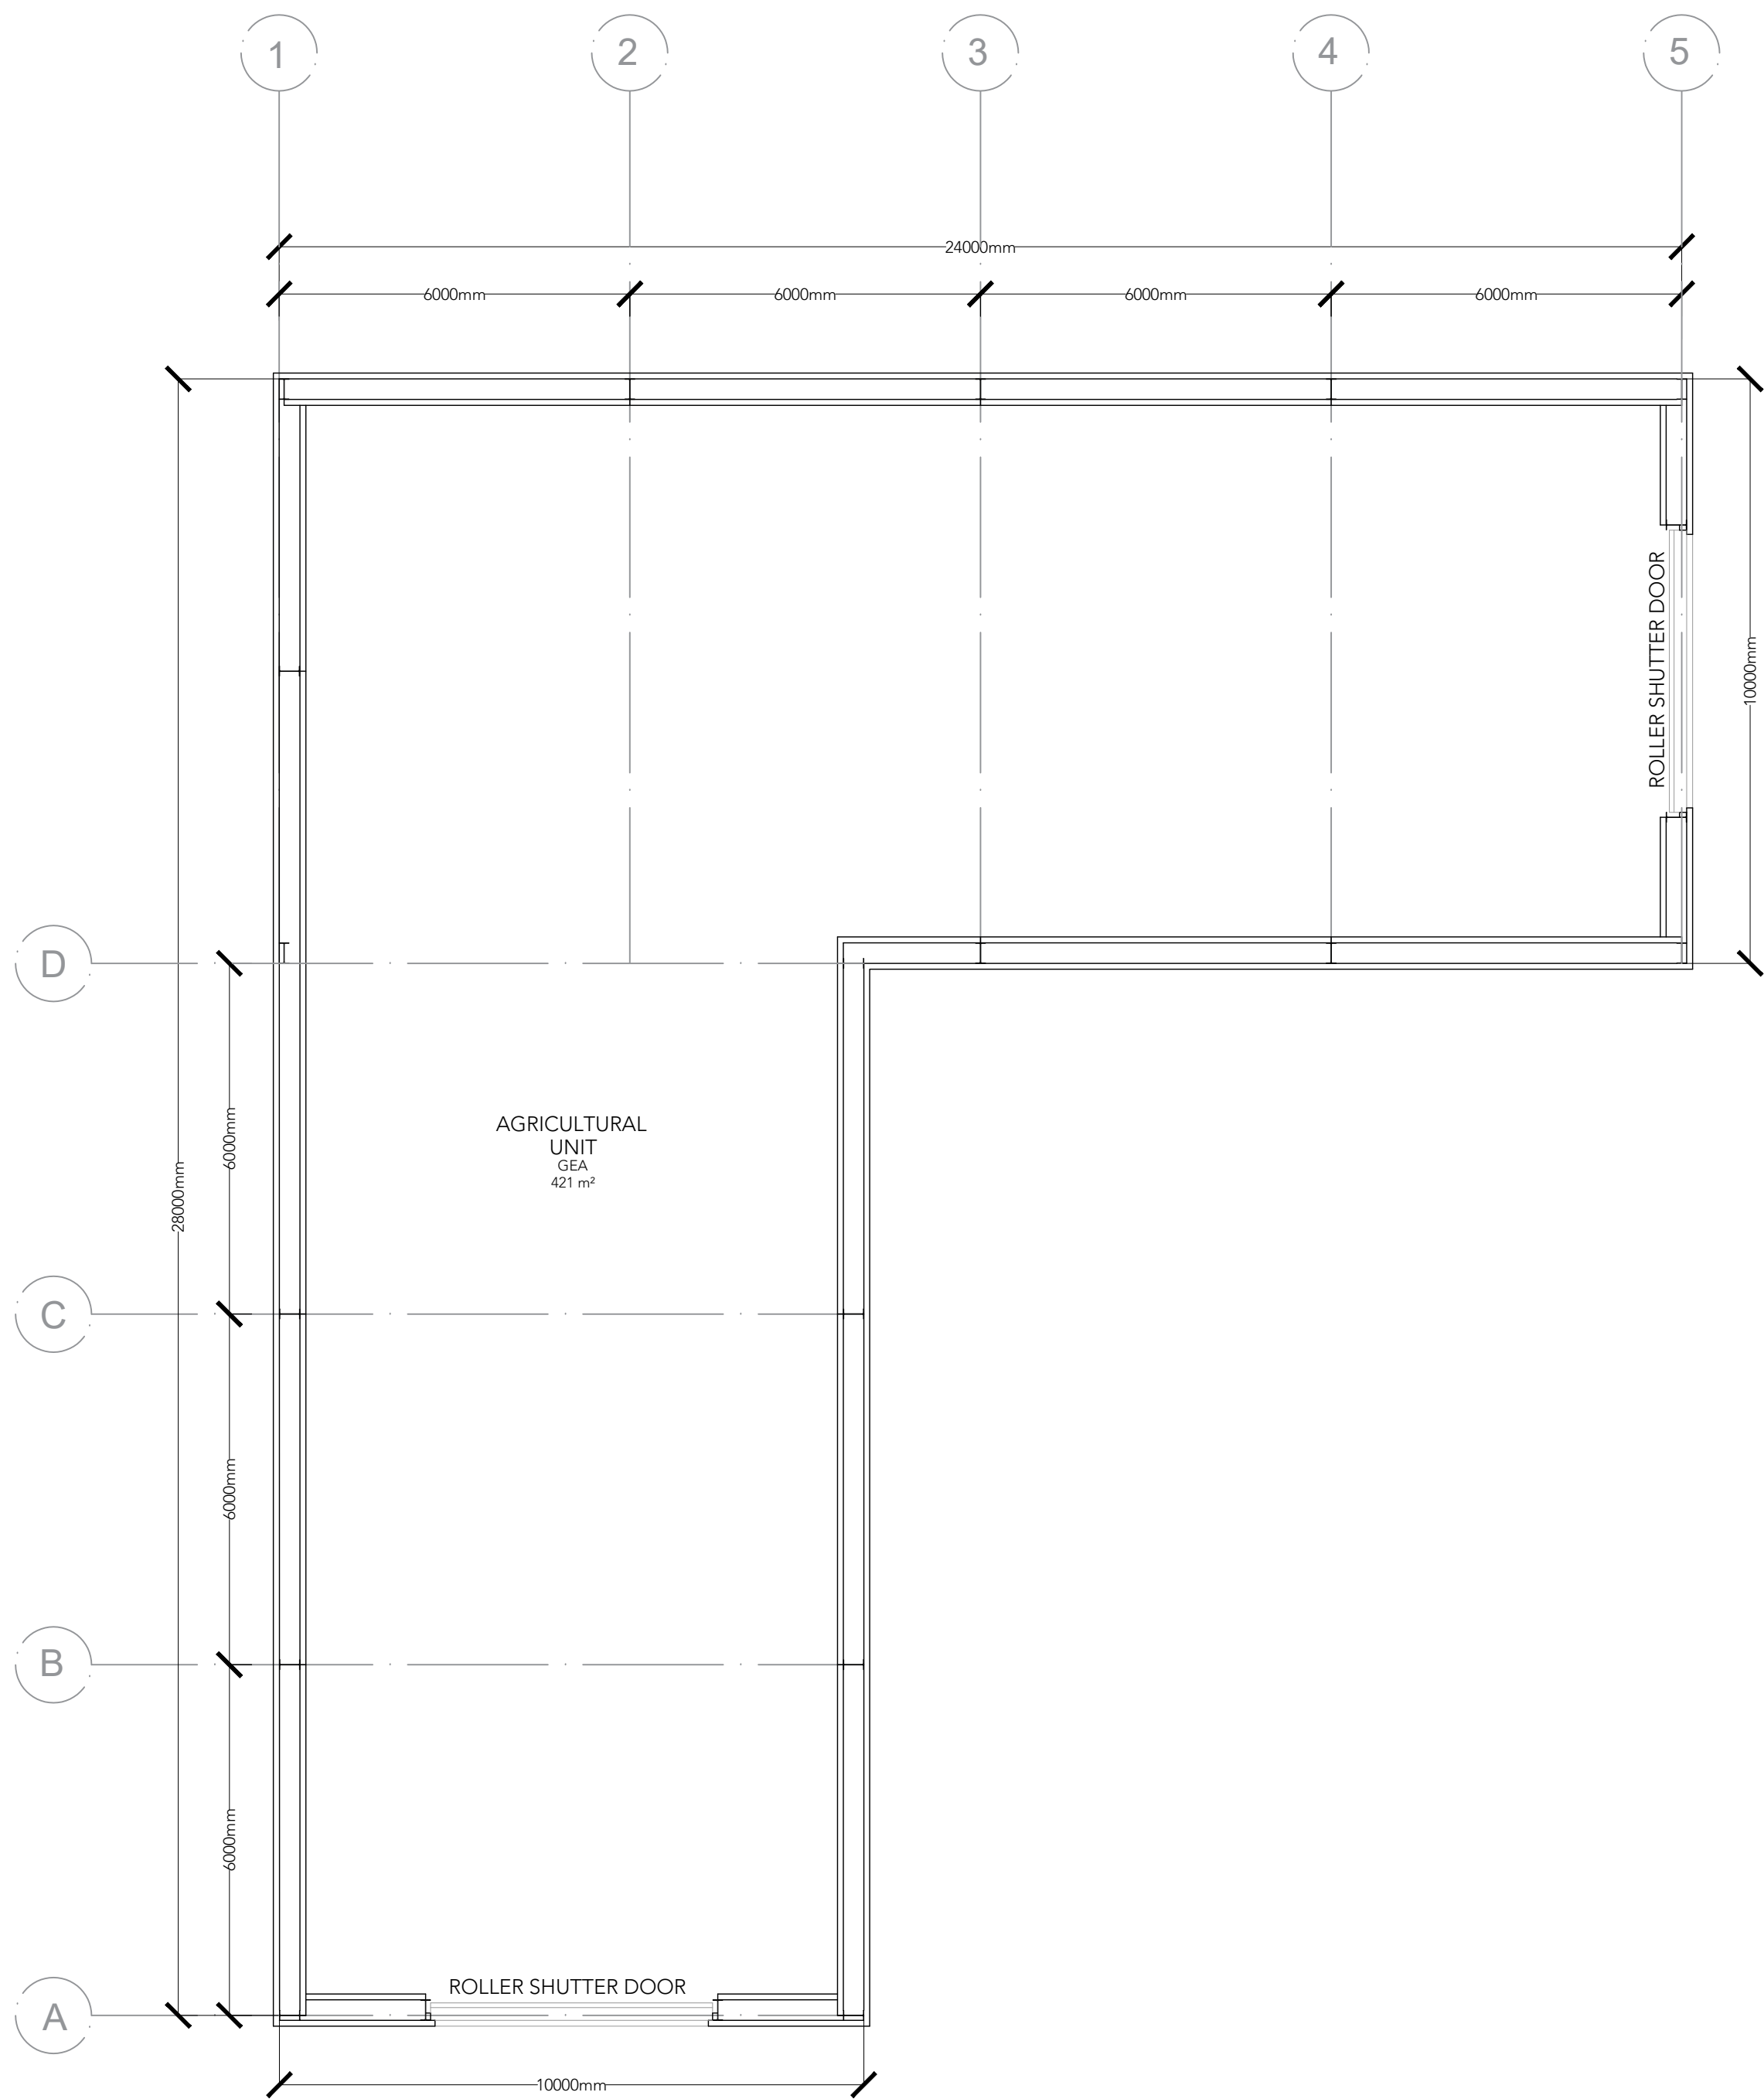
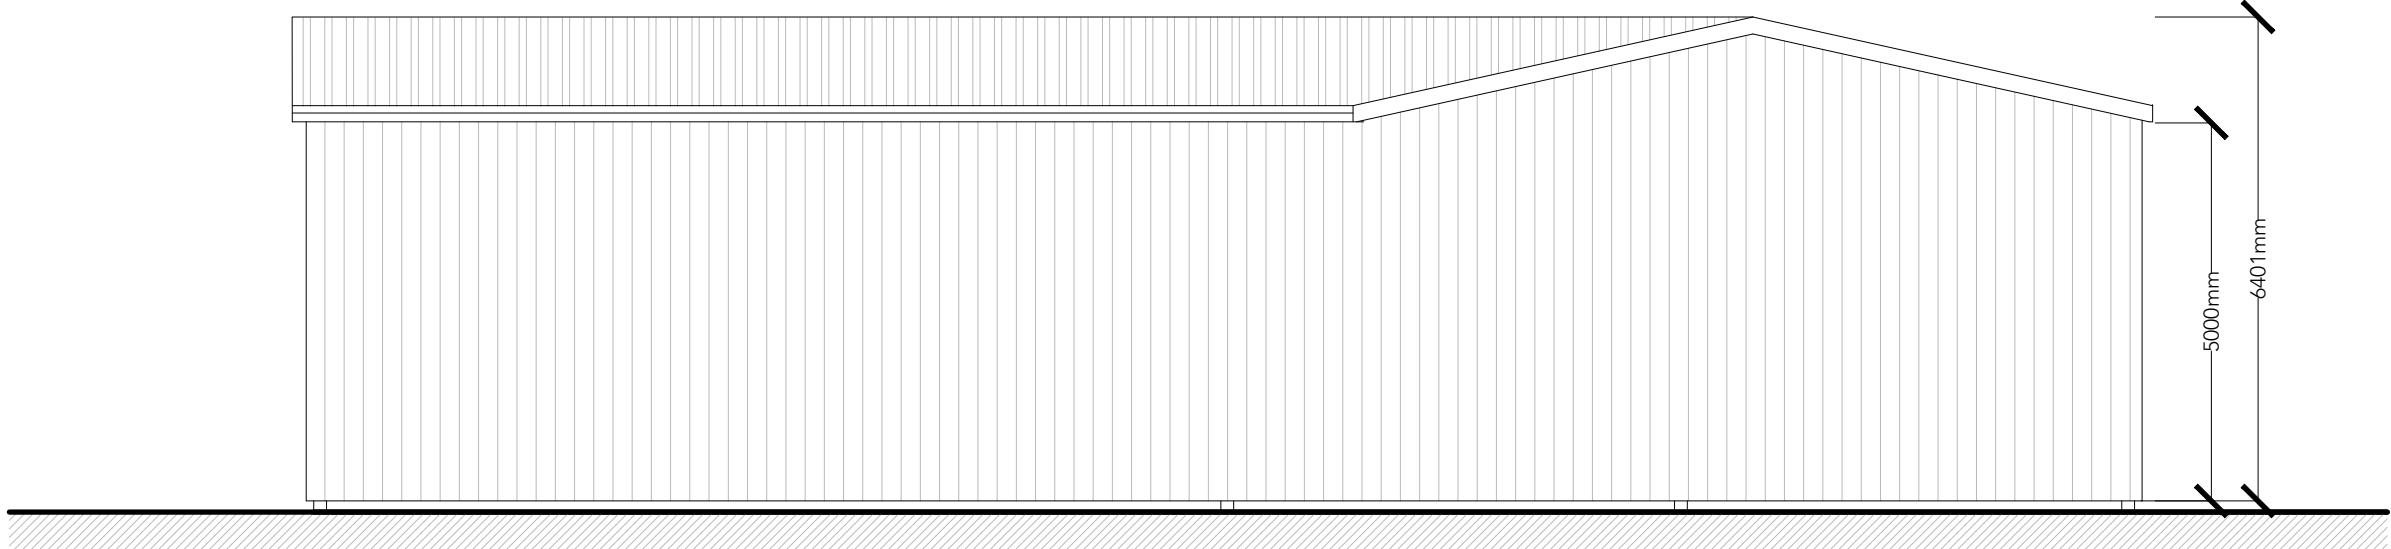
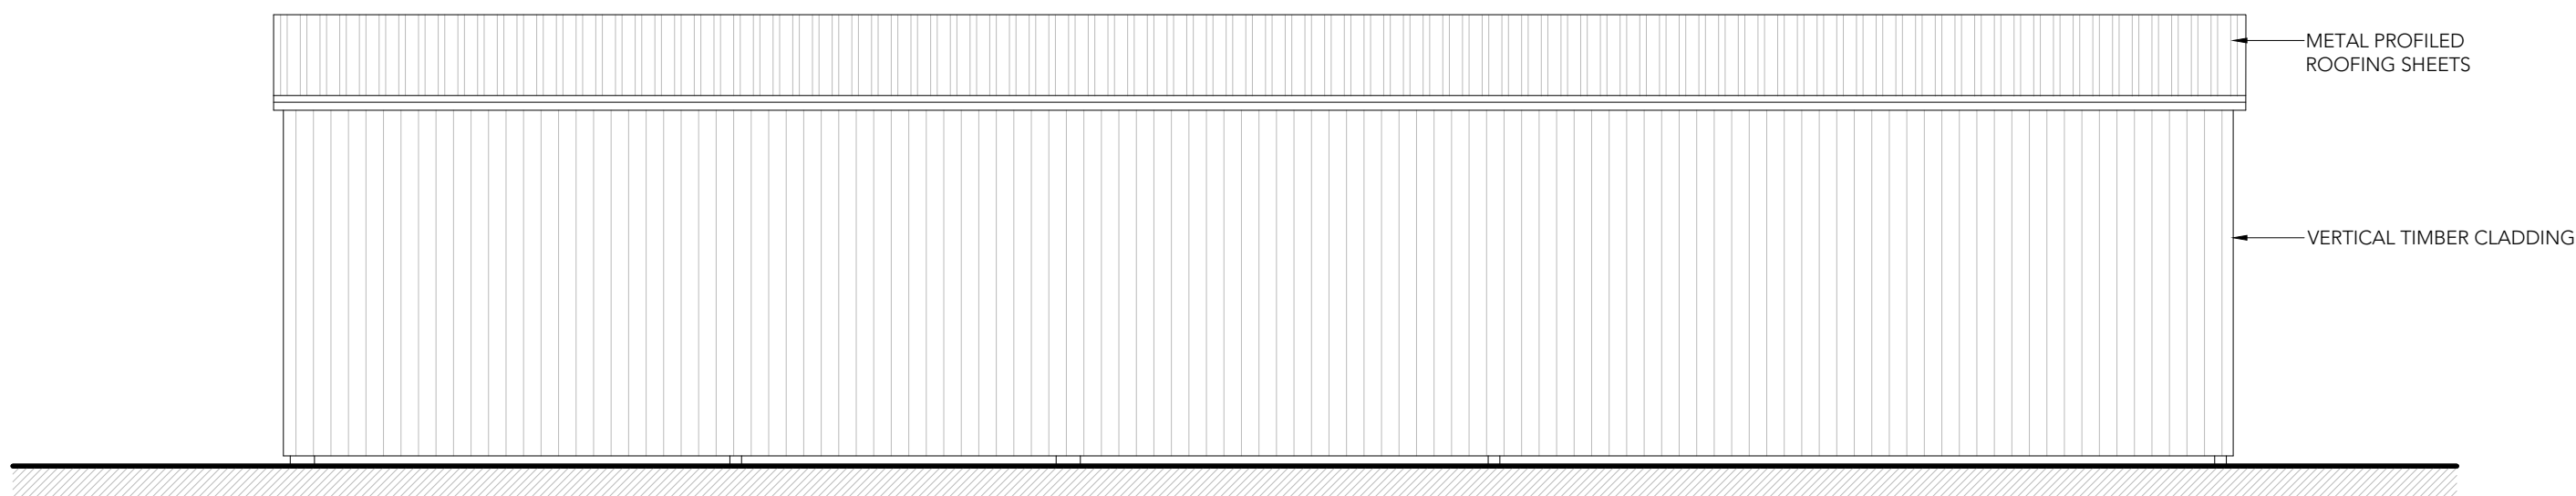


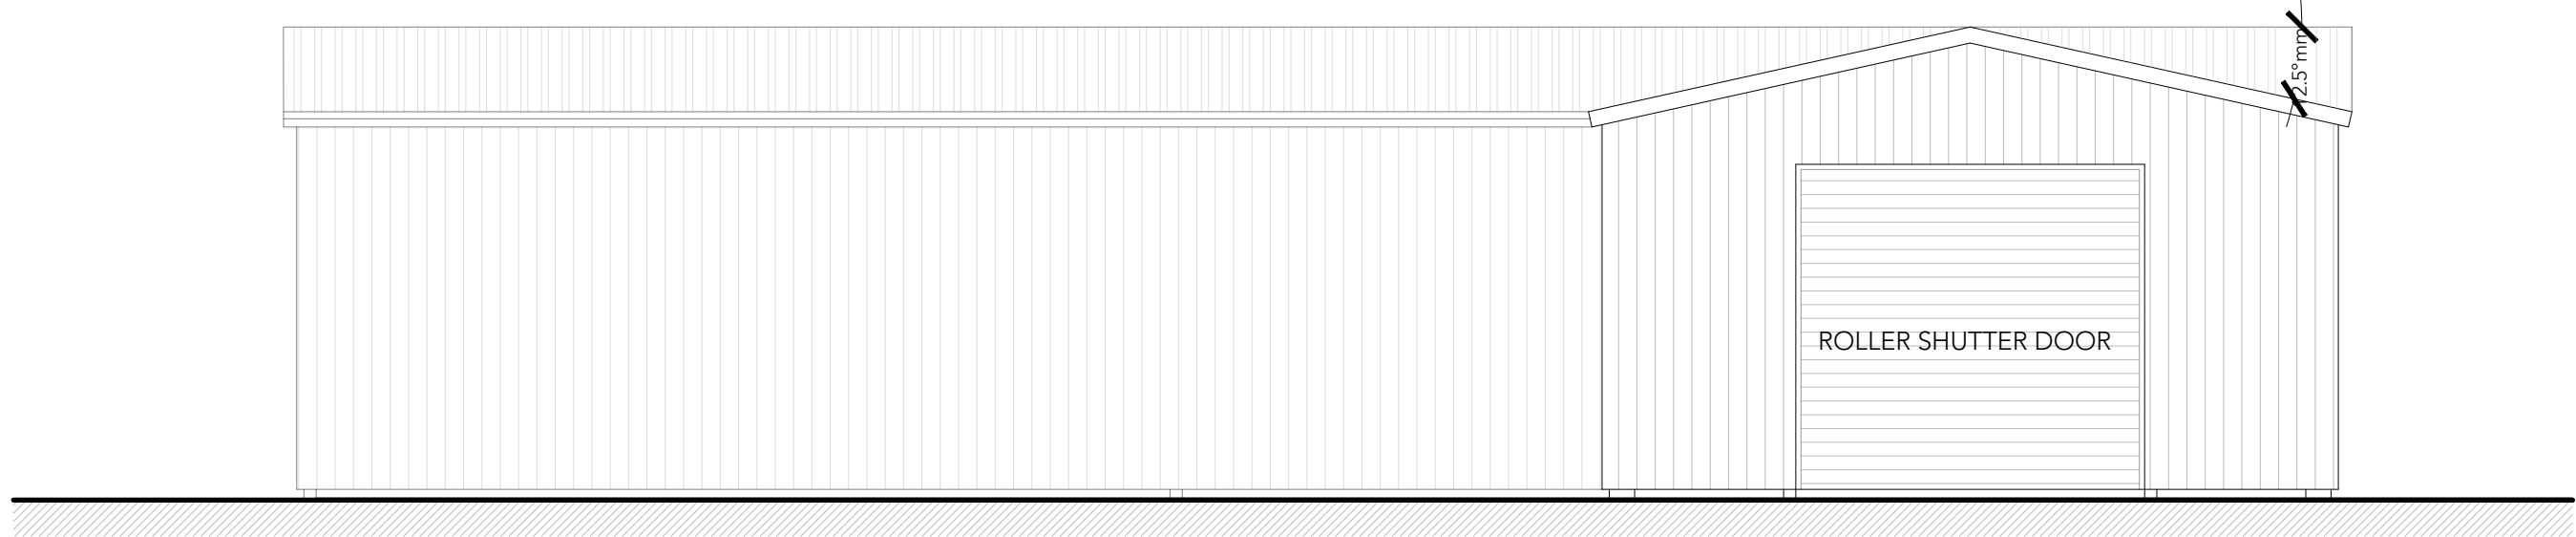


Ground Floor
1 : 100

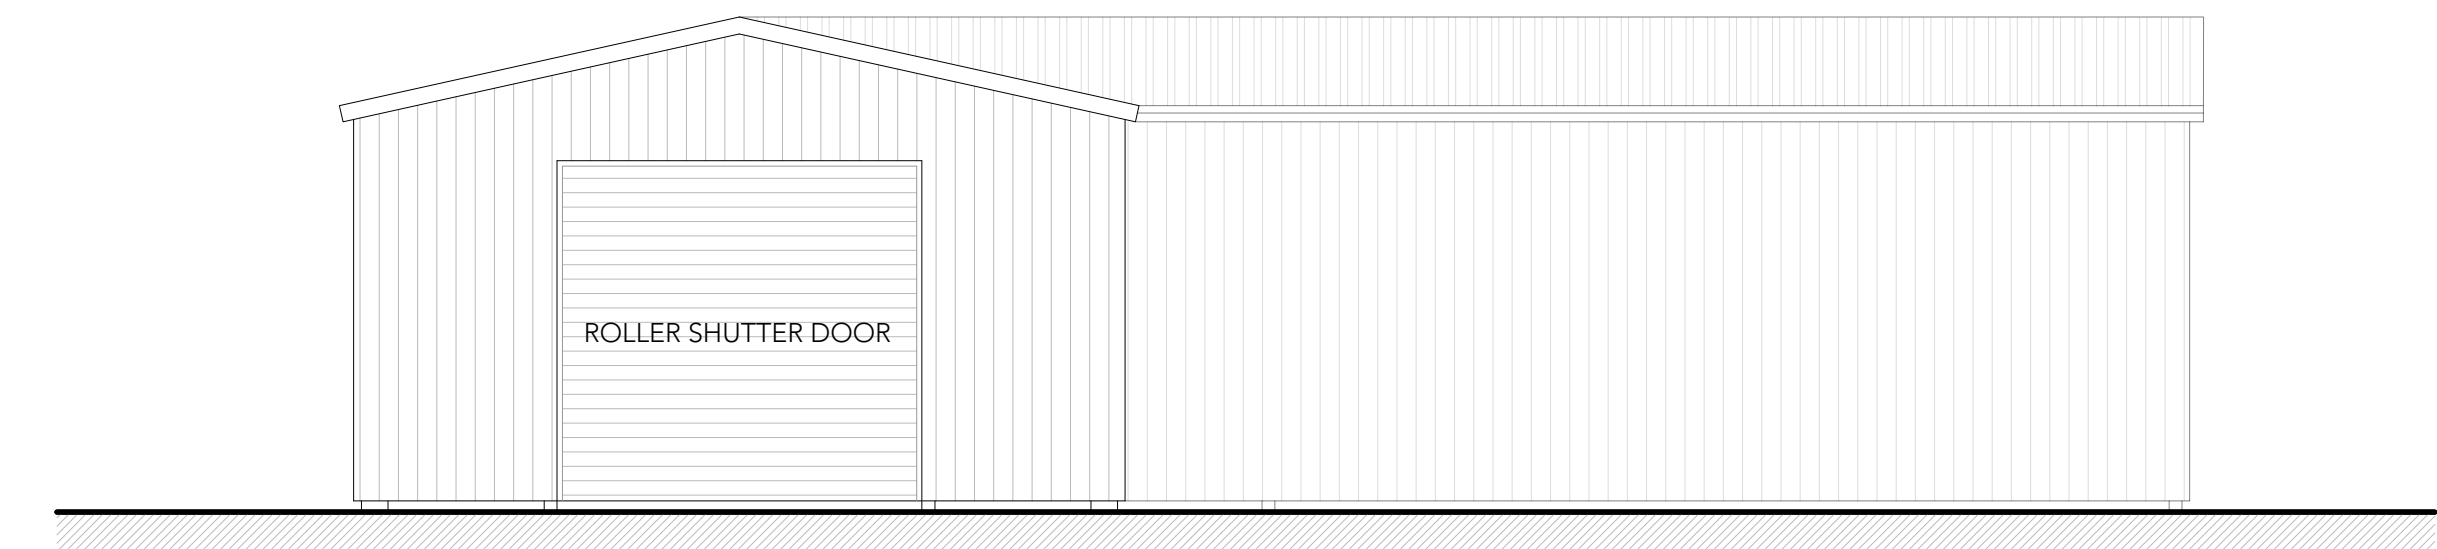

Creation Date 14.05.2026

Revisions			
Rev	Date	Description	By
A	15.06.2026	Amended location and layout	HJOP

NOTES:
1. This drawing remains the copyright of BCMWH
2. All dimensions and levels are to be checked on site prior to works commencing.
3. Do not scale from this drawing-Use figured dimensions only.
4. Any discrepancies found are to be reported to the Project Manager immediately.
5. This drawing is to be read in conjunction with sub-consultants and specialists drawings.
6. CAD File name: 13300 - Scheme Drawings.dwg
7. If BCM logo is not in colour this is not an original drawing

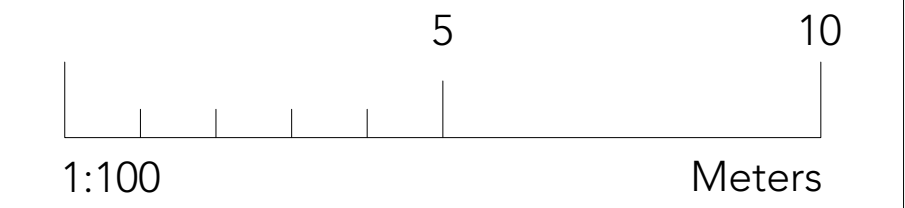

PLANNING

Client	Mr Peter Read		
Project Name	Agricultural Barn		
Drawing Title	Proposed Floor Plan and Elevations		
Drawn By	HJOP		
Scale	1:100	Sheet Size	A1
Drawing No.	13300 .003	Revision	A

BCM
The Old Dairy
Winchester Hill
Sutton Scotney
Near Winchester
Hampshire
SO21 3NZ
t 01962 763 900
www.bcm.co.uk

