




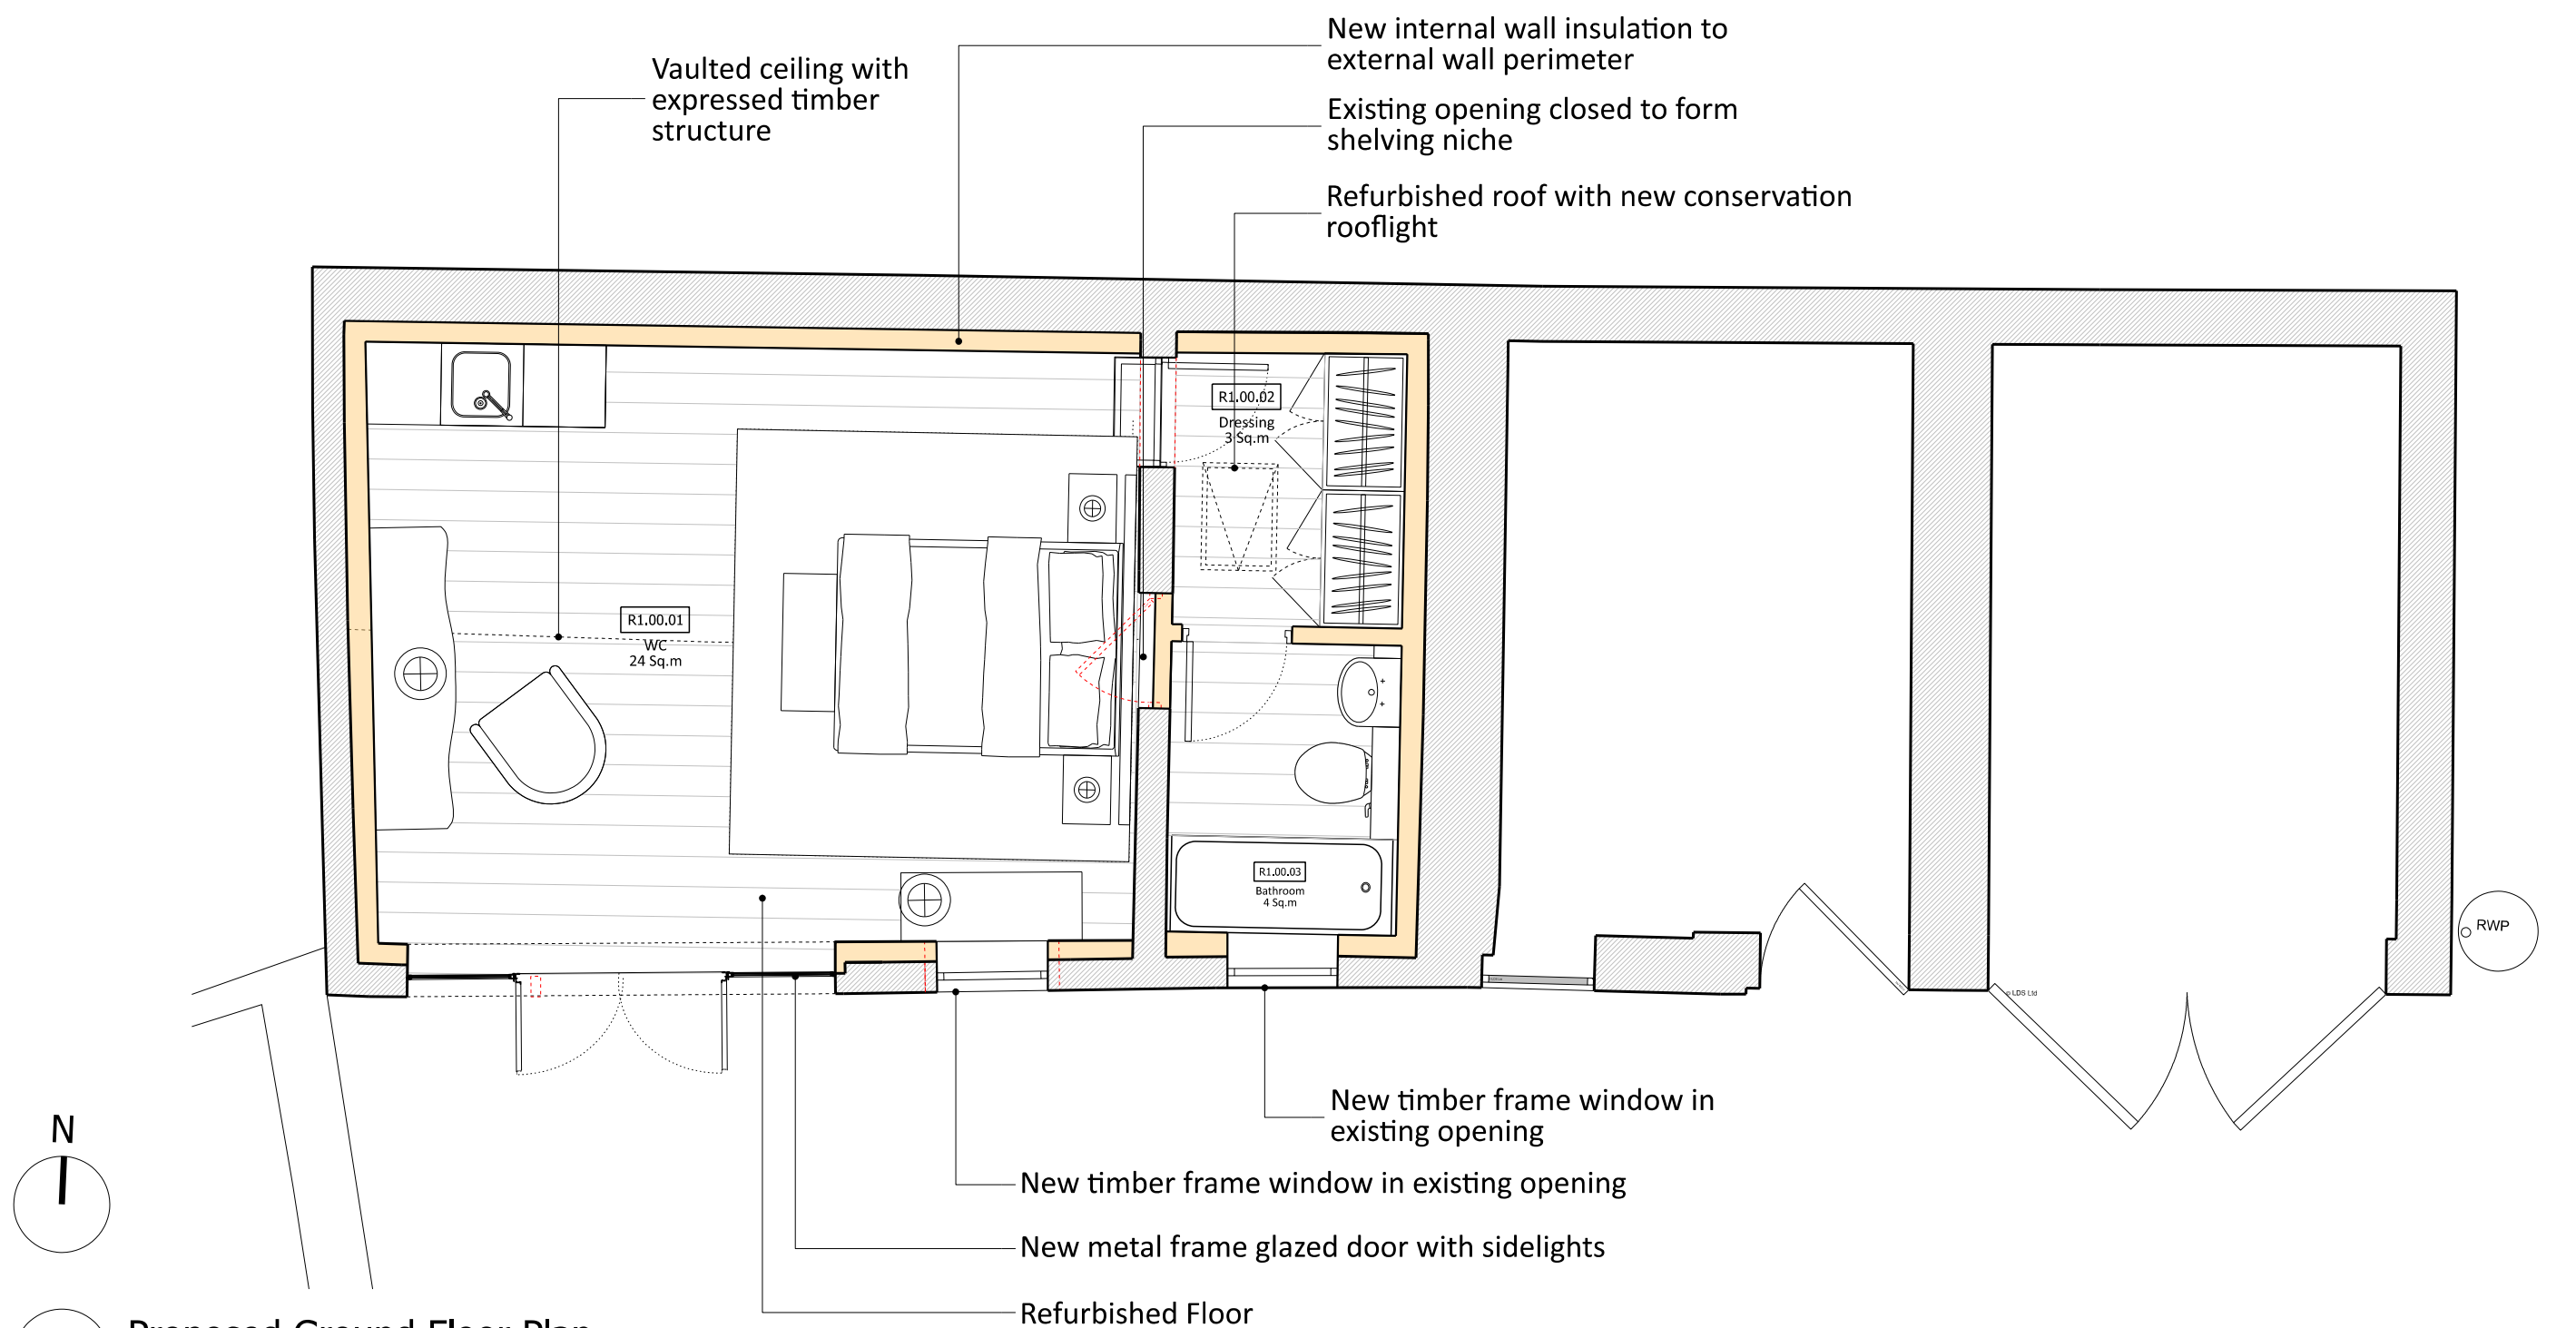


01 Proposed Ground Floor Plan
B1_P_00_100_1

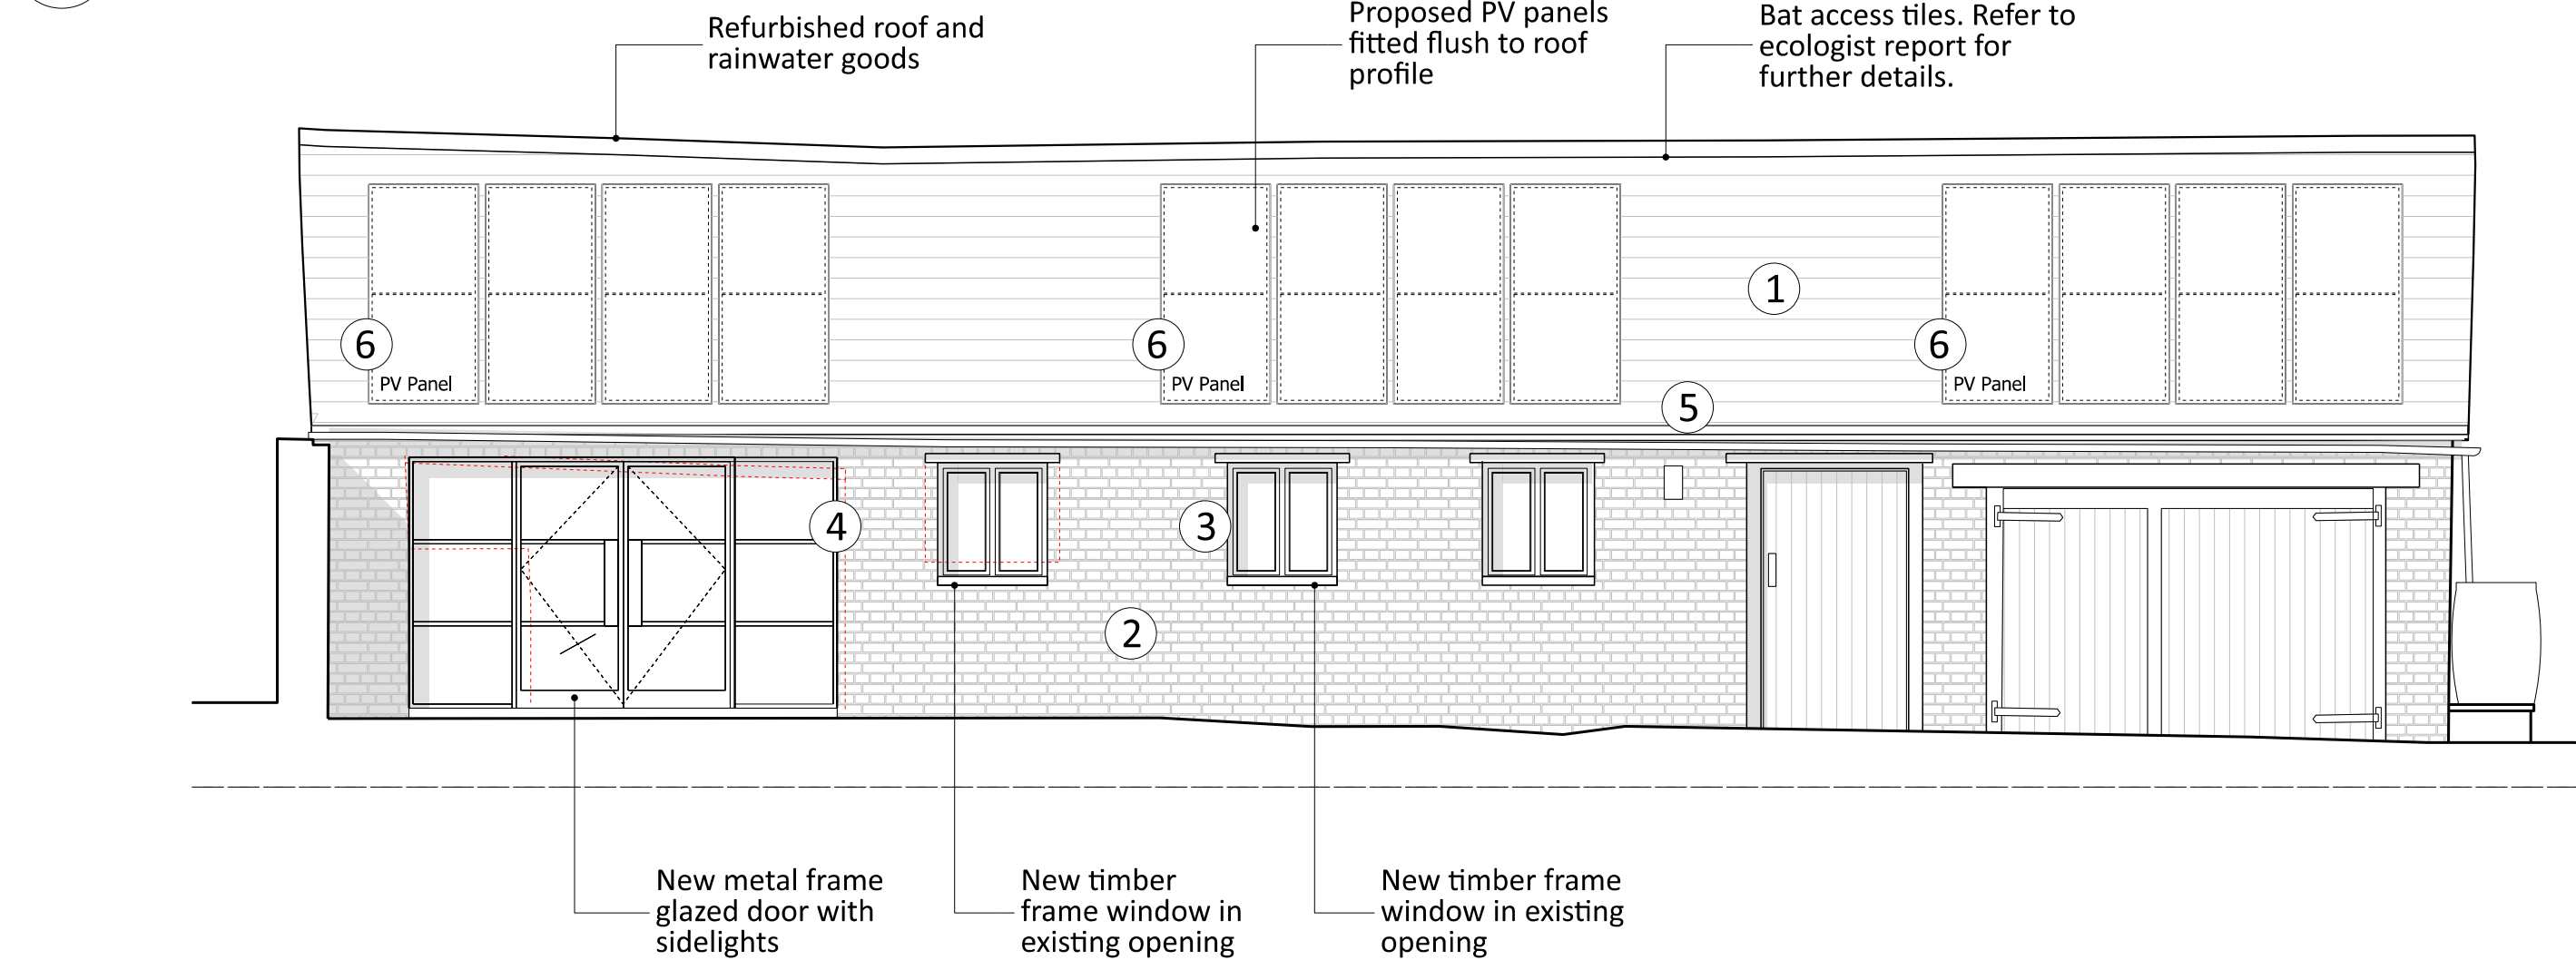


02 Proposed South Elevation
B1_P_00_200_1

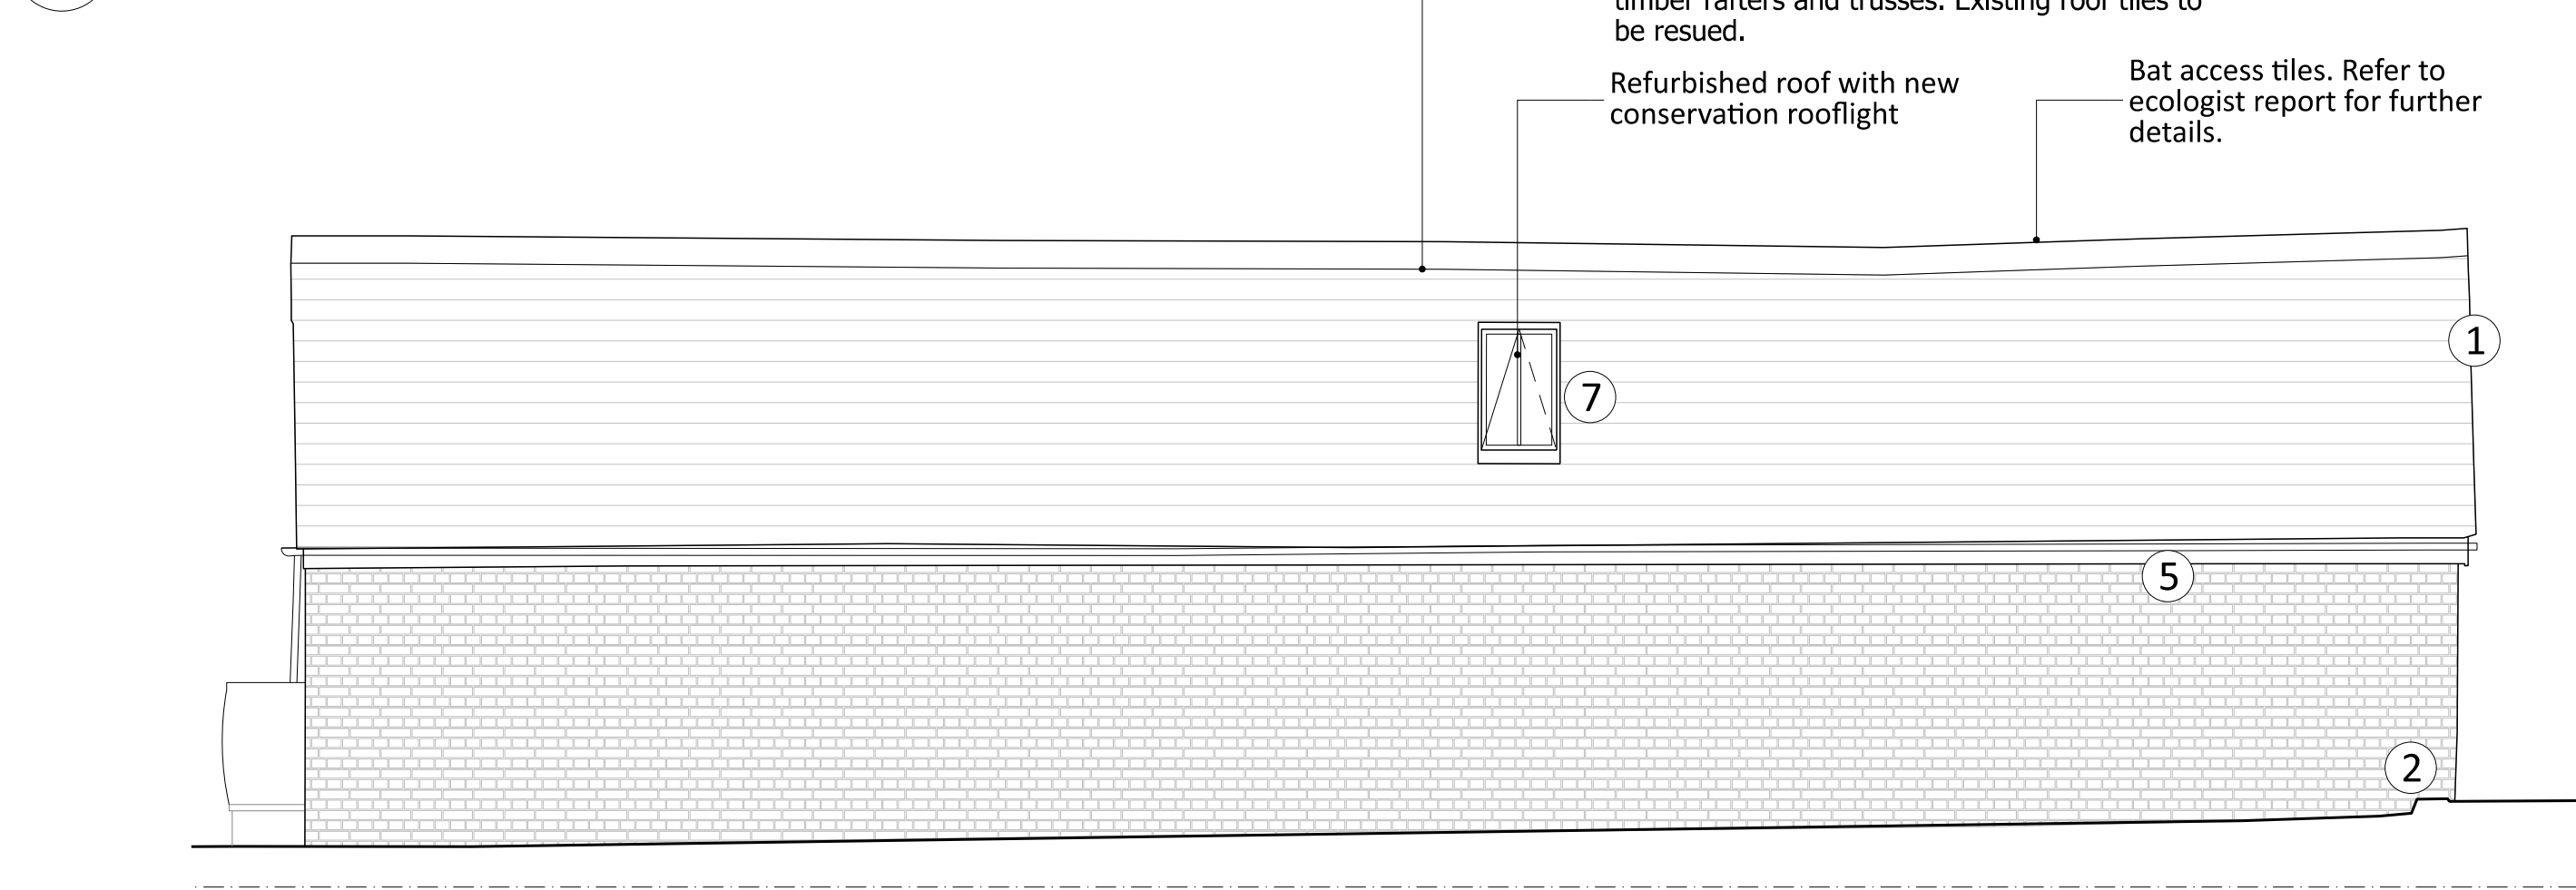


03 Proposed North Elevation
B1_P_00_200_1

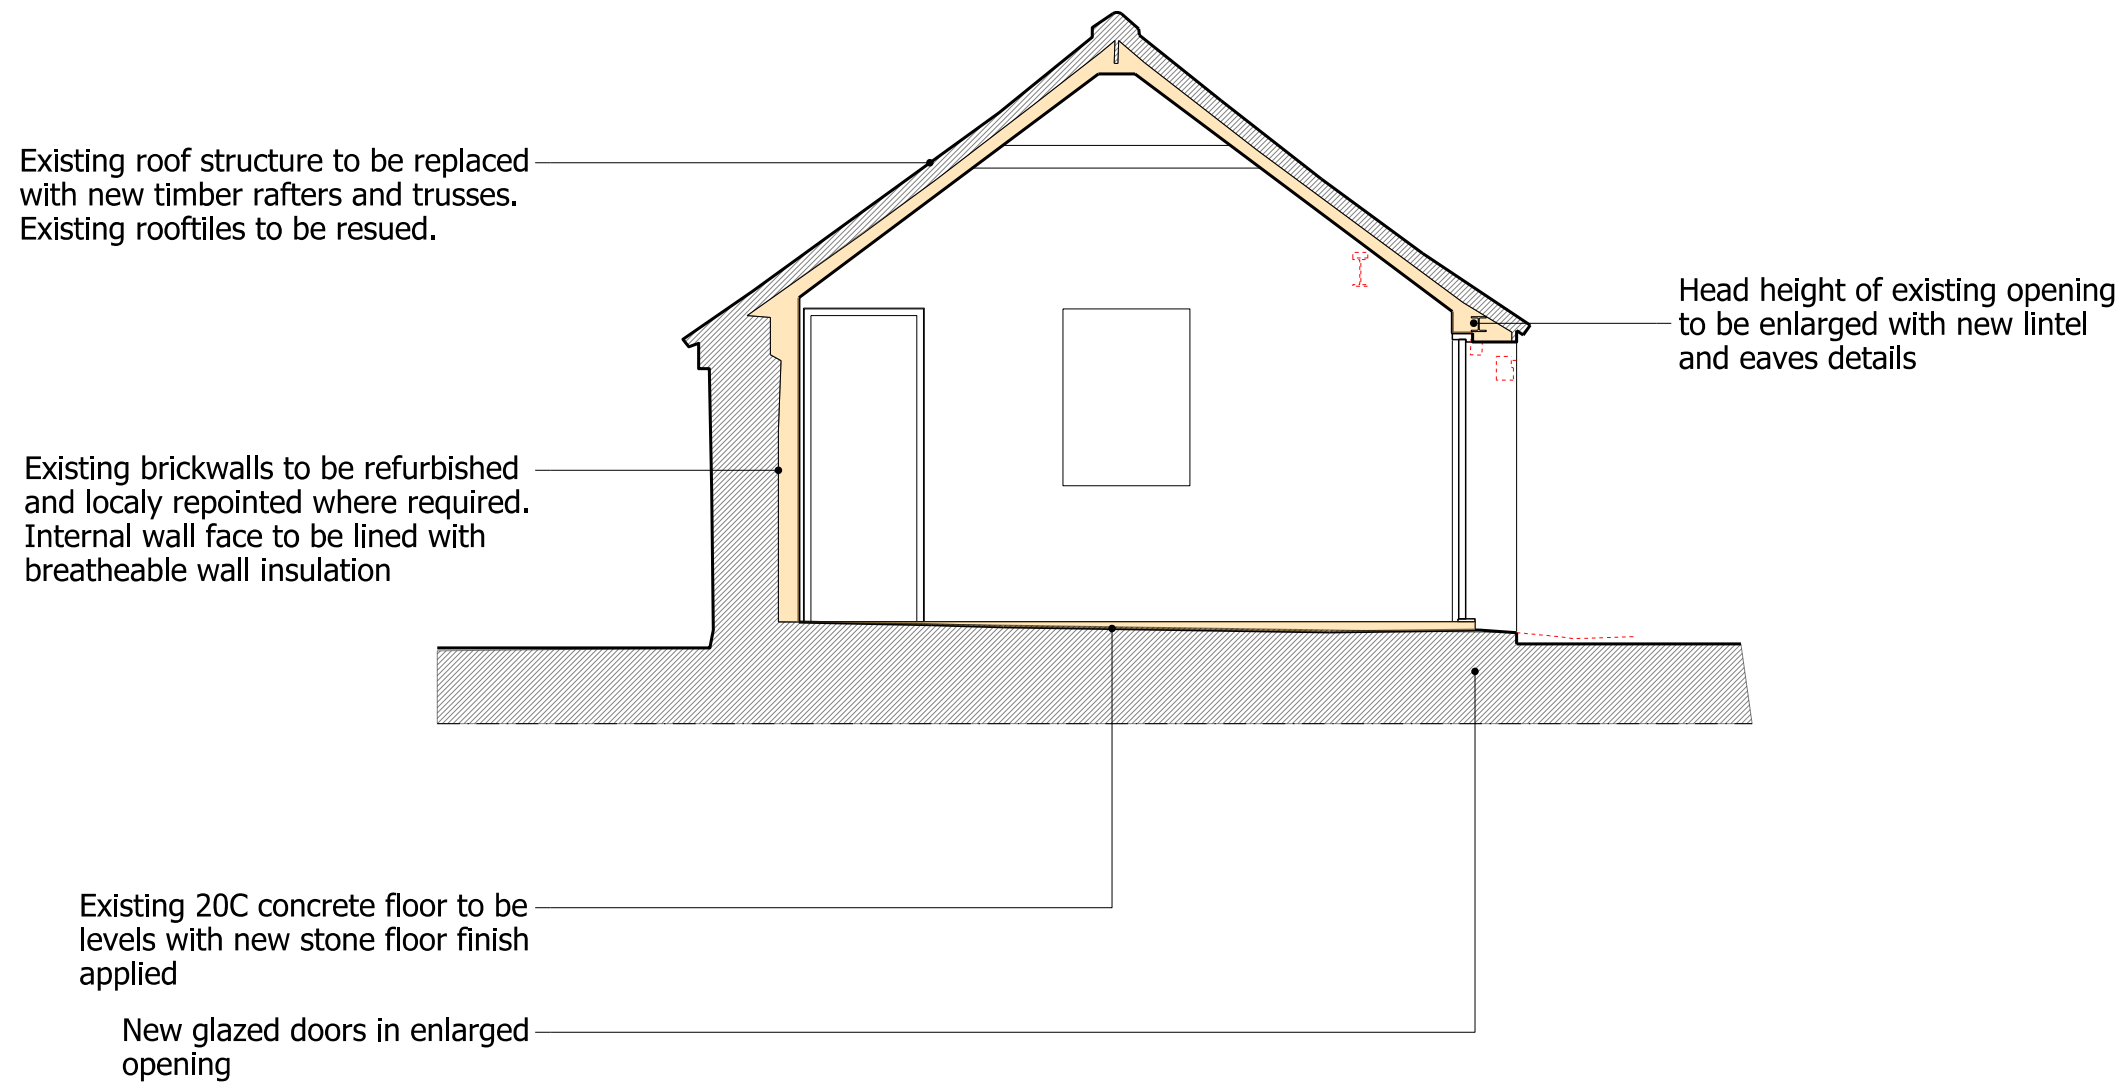

04 Proposed Section A-A
B1_P_00_300_1

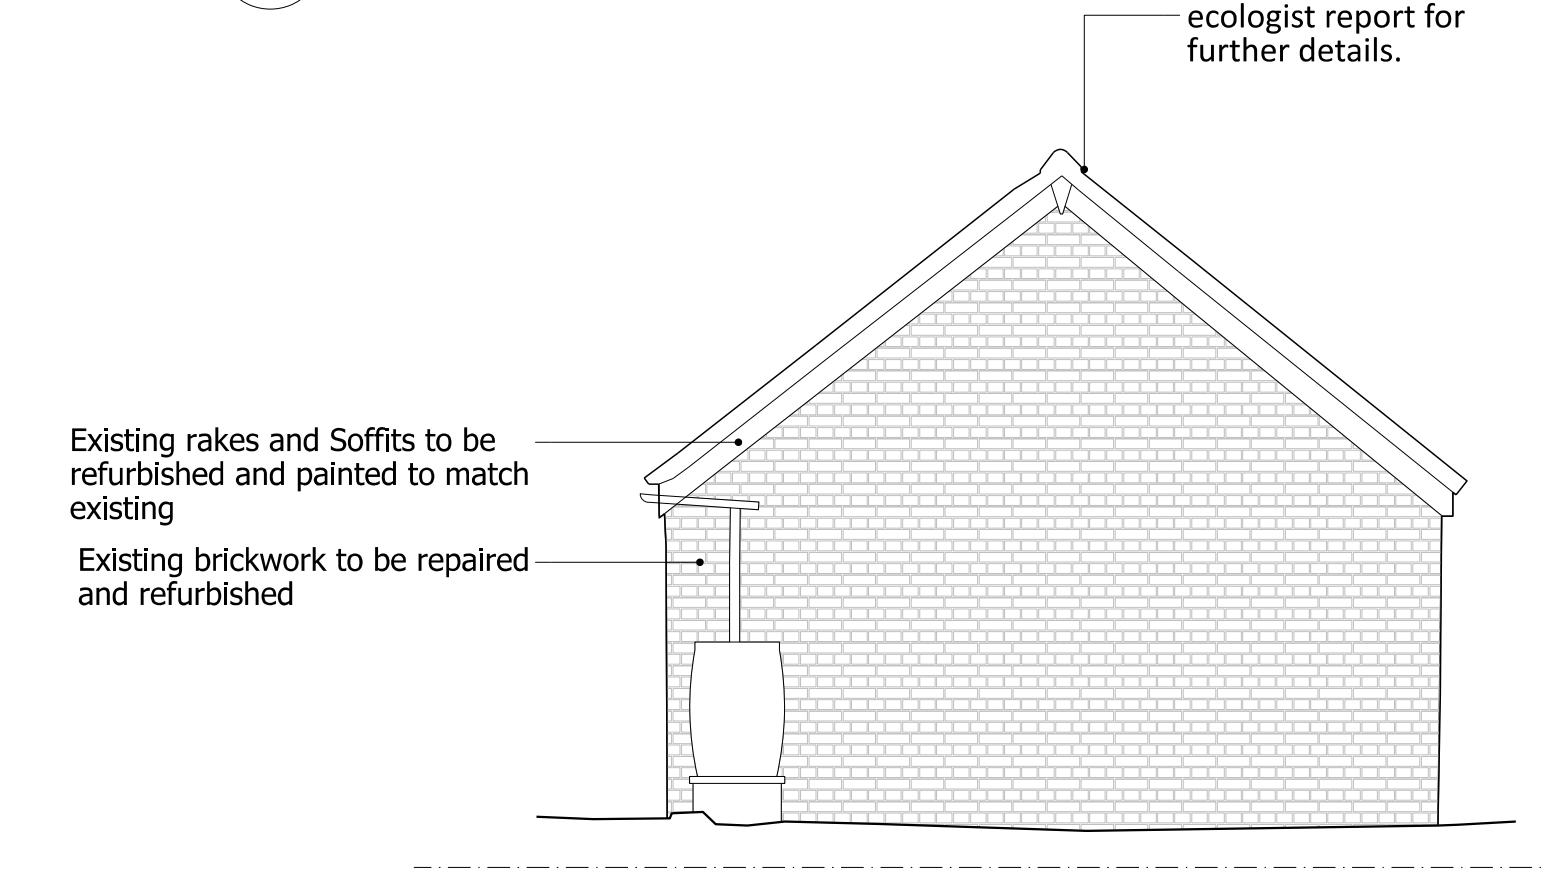


05 Proposed East Elevation
B1_P_00_200_1

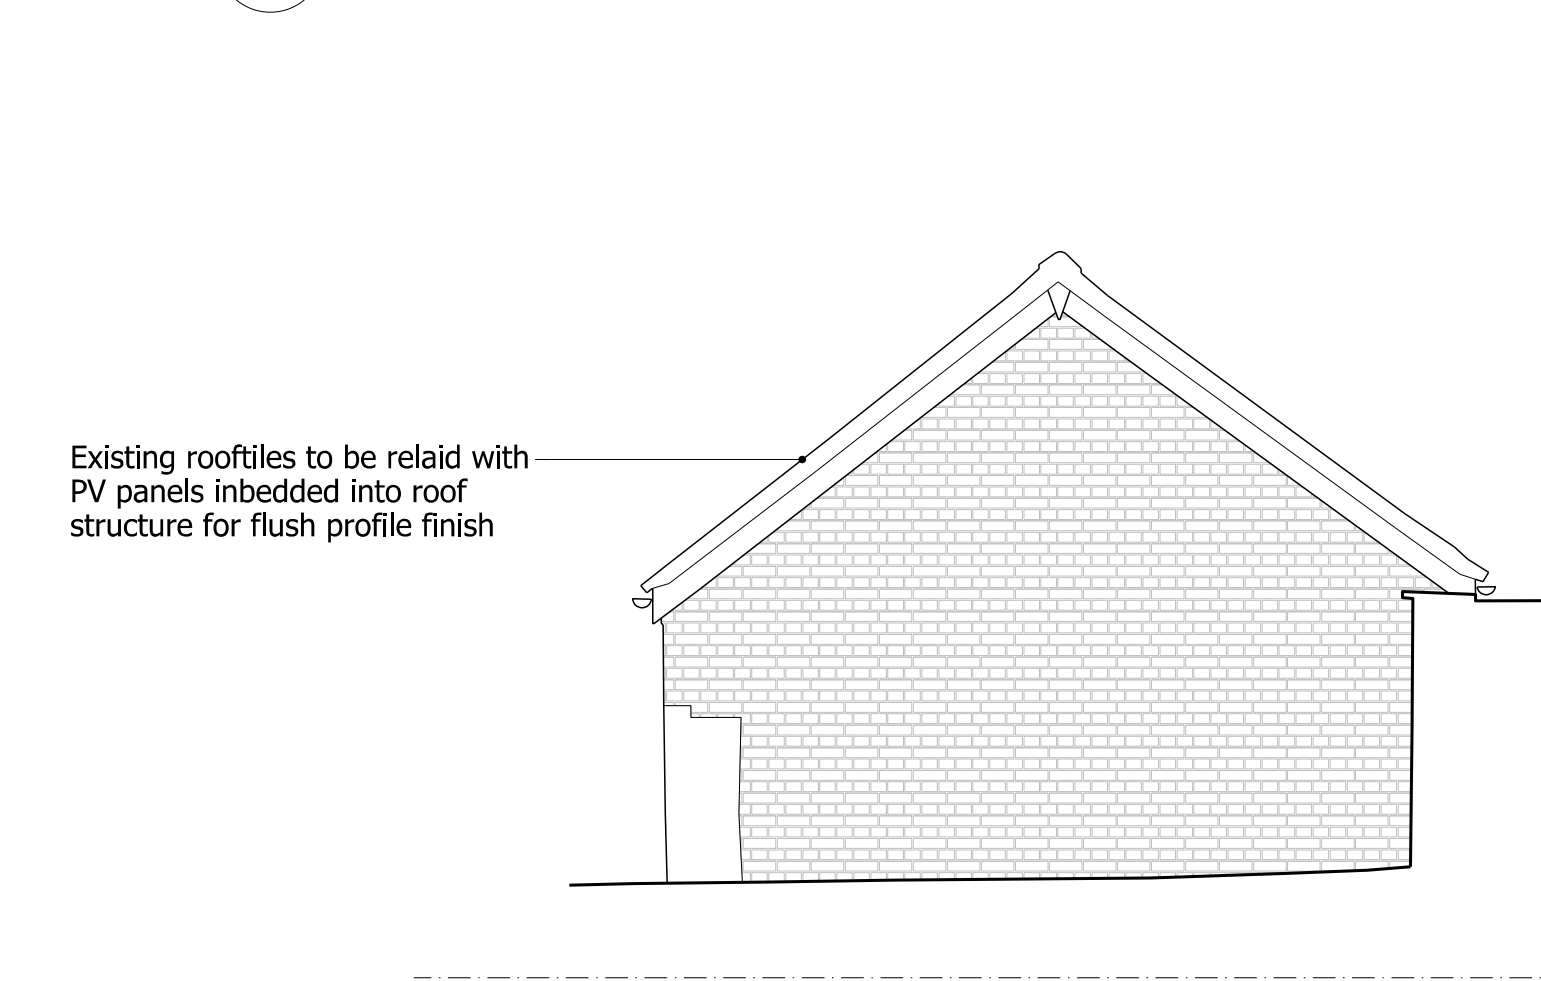

06 Proposed West Elevation
B1_P_00_200_1

NOTES
DO NOT SCALE FROM THIS DRAWING.
ALL DIMENSIONS TO BE CHECKED ON SITE.
ALL OMISSIONS AND DISCREPANCIES TO BE REPORTED TO THE ARCHITECT IMMEDIATELY.
DRAWINGS TO BE READ IN CONJUNCTION WITH ENGINEER'S DRAWINGS AND SPECIFICATION.

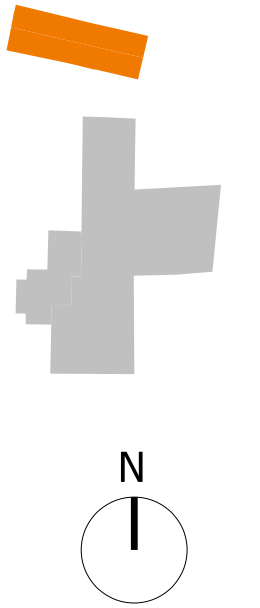

Materials Key:

1.	Existing Clay Roof Tile
2.	Existing Brick Walls
3.	Proposed Timber Casement Window
4.	Proposed Timber Doors
5.	Painted Aluminium RWG
6.	Proposed PV Panels
7.	Conservation Rooflight

- Demolition
- Proposed Walls
- Existing Walls

Planning Issue	05.08.26	RG	P0
Revision description	Date	Check	Rev

WOLDON

1-5 Clerkenwell Road
London EC1M 6PA
T: 020 7888 1625
studio@woldon.com

The Apple Store
Chipping Campden
T: 01386 257787
www.woldon.com

Project
The Malthouse
Teffont Magna

Drawing
Annexe Proposed Ground Floor
& Proposed Elevations

Drawn	Date	Scale
AE	July 2025	1:50 @ A1 1:100 @ A3
Job number	Drawing number	Revision
2520	B1_P_00_100_001	P0