

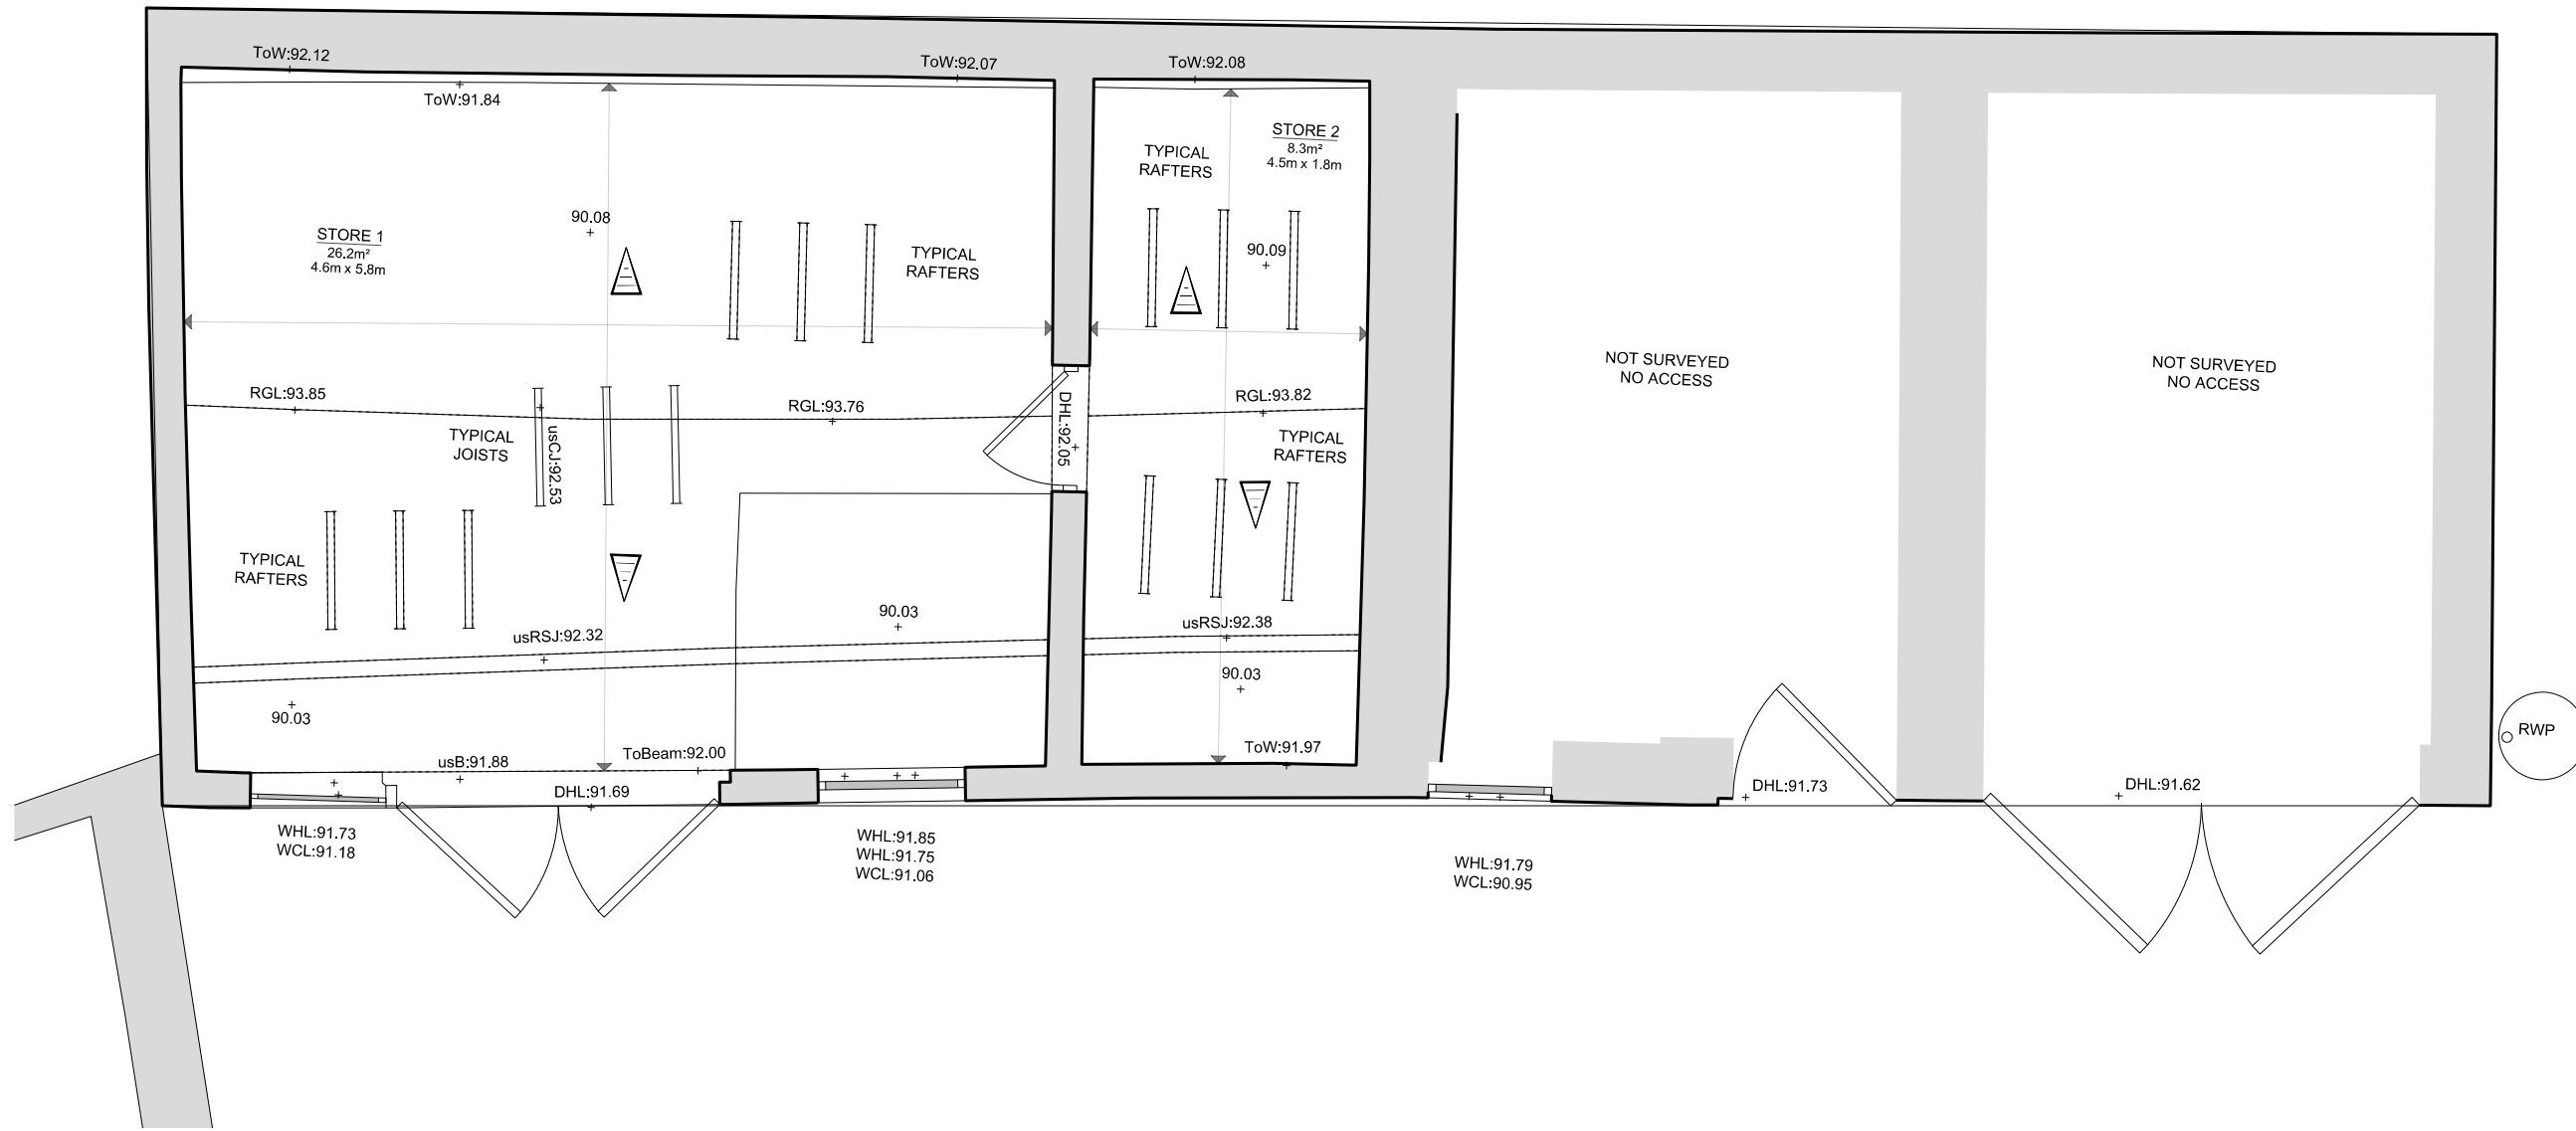



NOTES
DO NOT SCALE FROM THIS DRAWING.
ALL DIMENSIONS TO BE CHECKED ON SITE.
ALL OMISSIONS AND DISCREPANCIES TO BE
REPORTED TO THE ARCHITECT IMMEDIATELY.
DRAWINGS TO BE READ IN CONJUNCTION WITH
ENGINEER'S DRAWINGS AND SPECIFICATION.

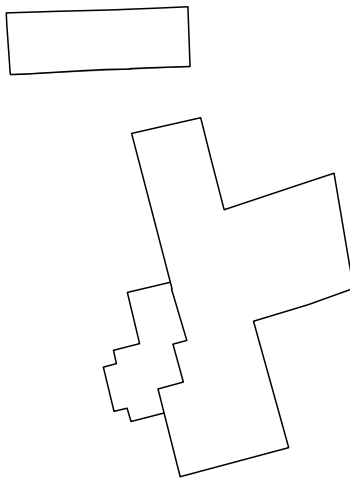


01 Existing Ground Floor Plan
B1_X_00_100_1

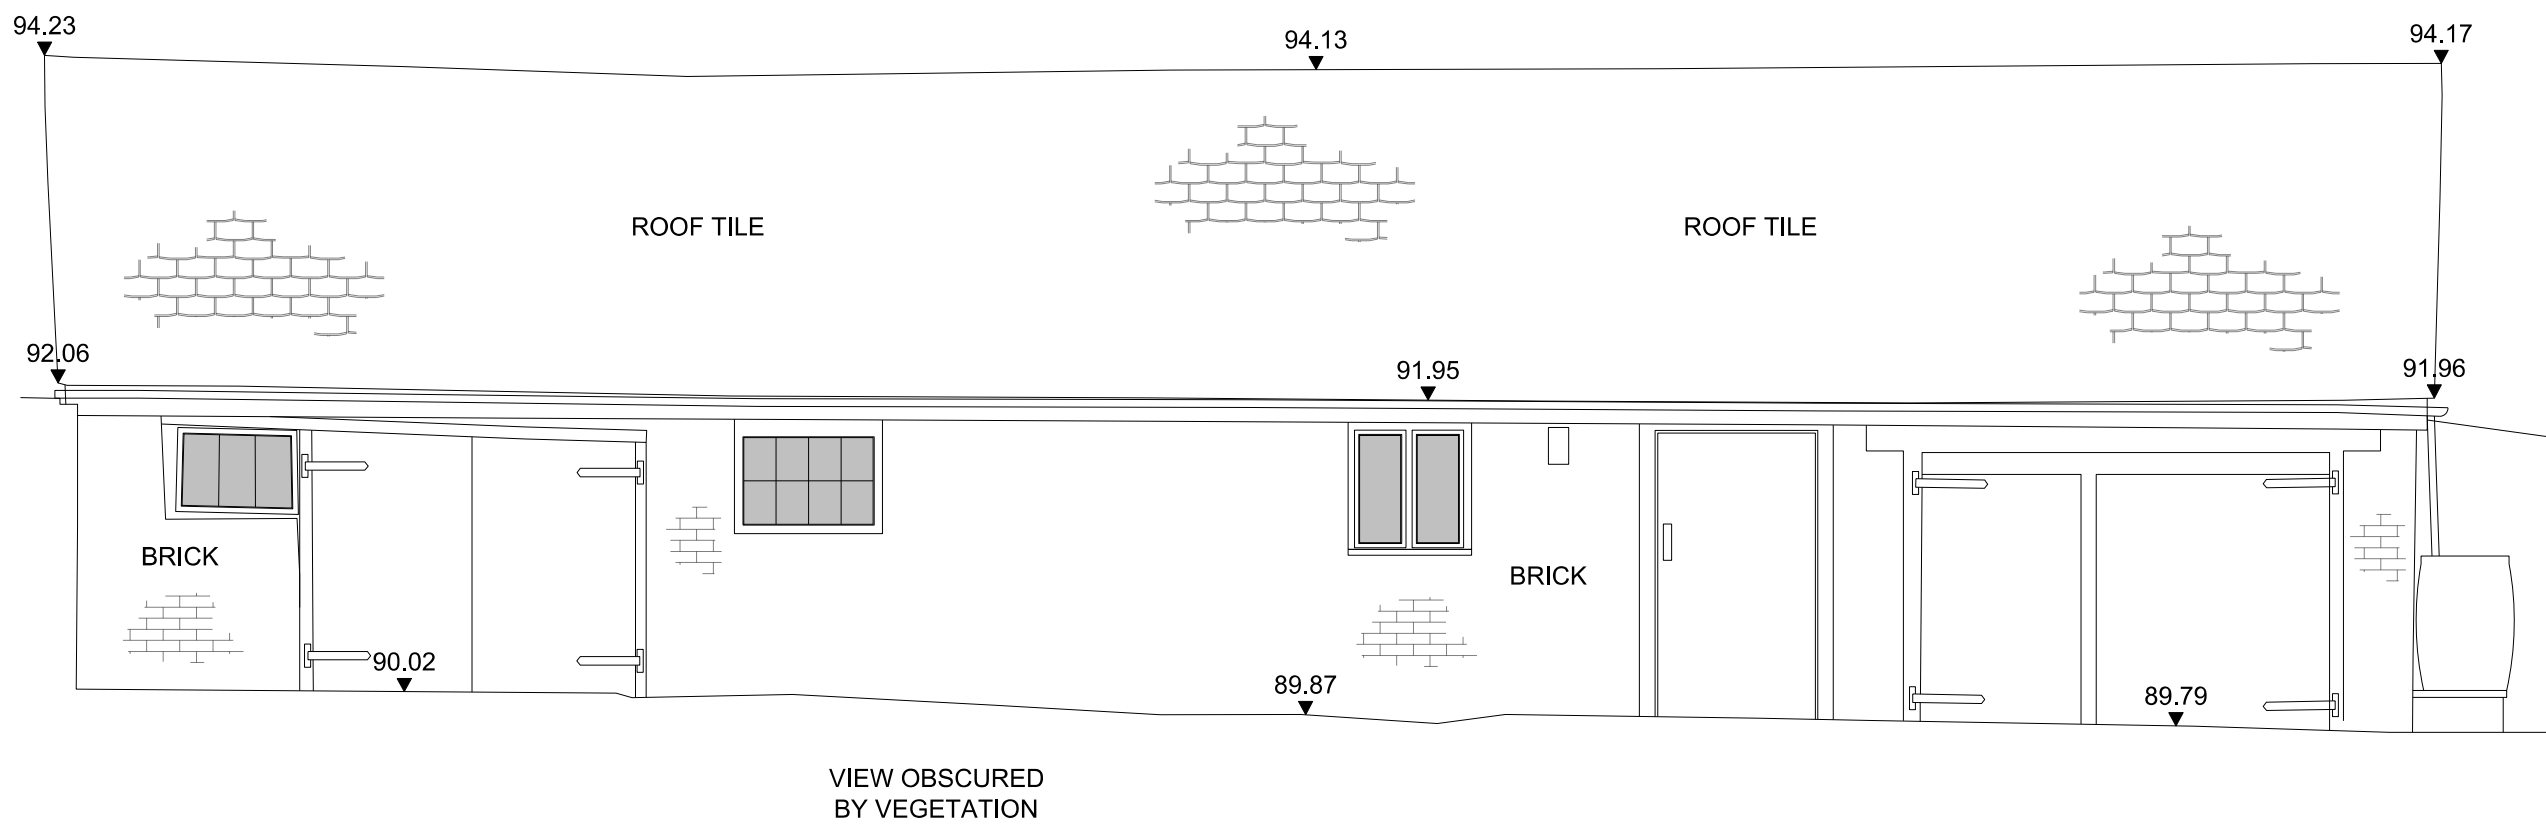


02 Existing South Elevation
B1_X_00_200_1

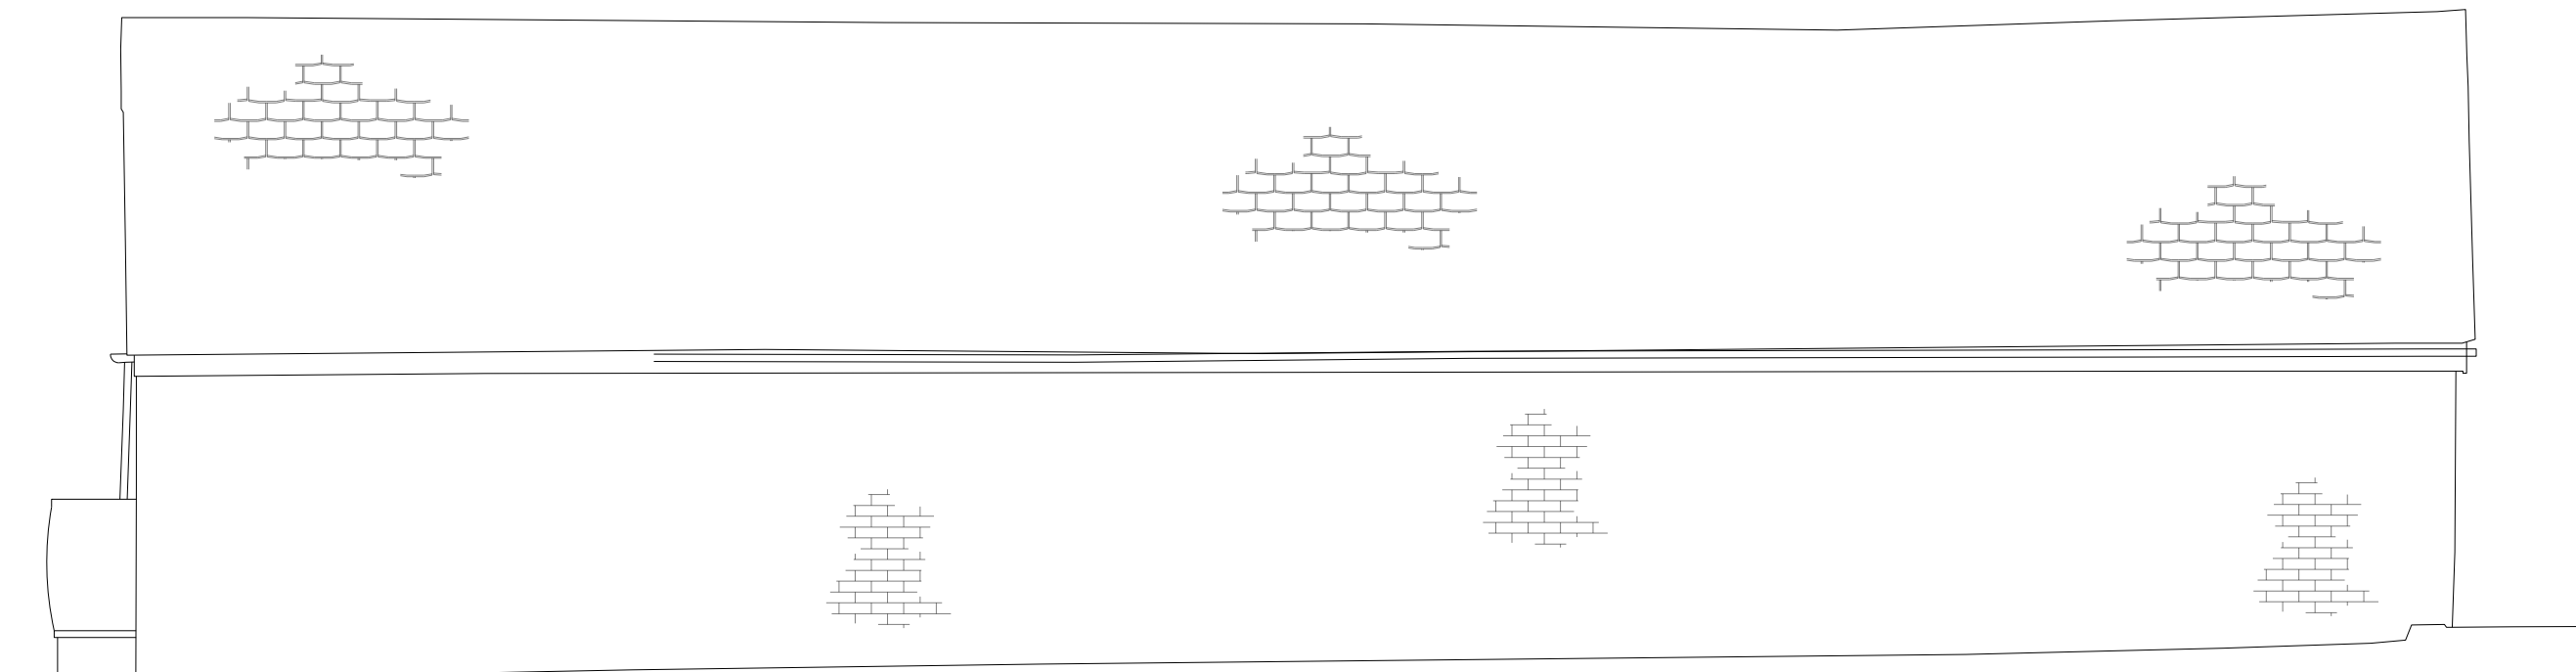


04 Existing North Elevation
B1_X_00_200_1

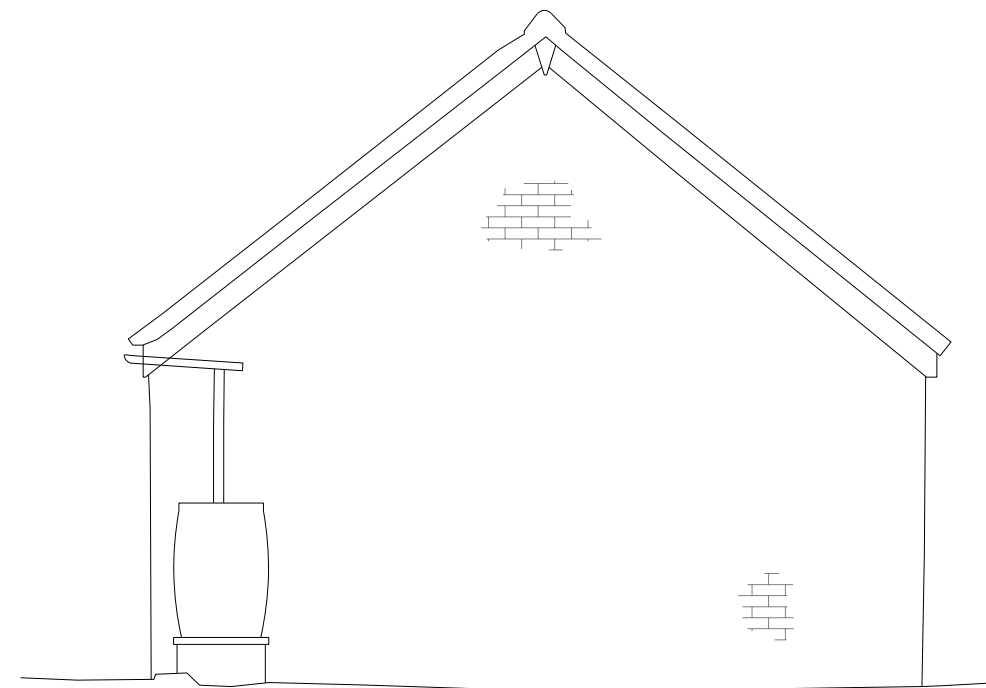

03 Existing East Elevation
B1_P_00_200_1

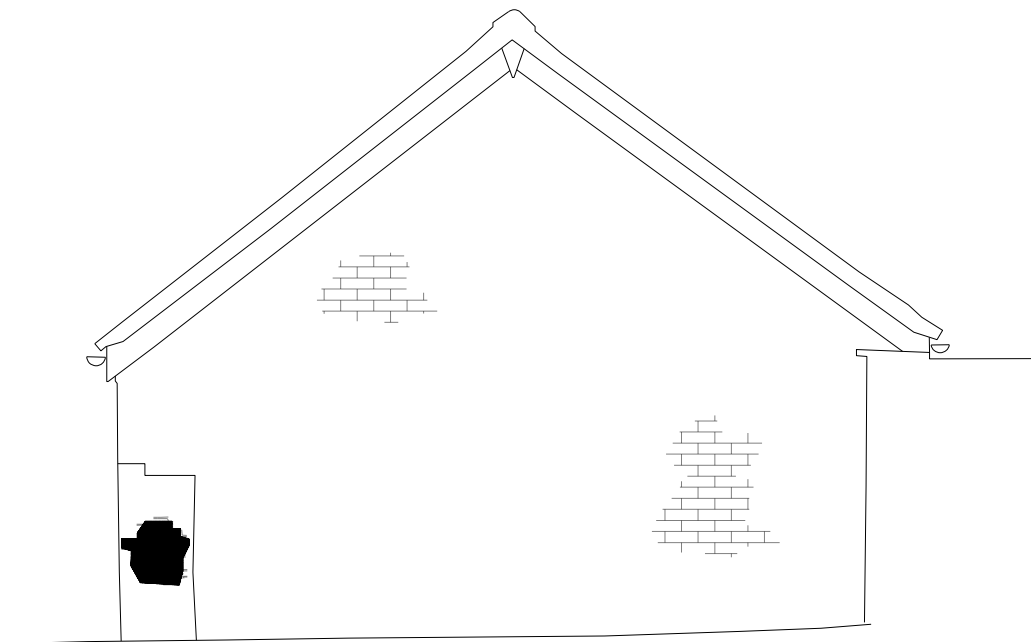

05 Existing West Elevation
B1_X_00_200_1

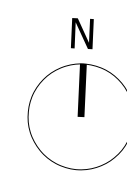

Issued for Planning	02/07/26	RG	P0
Client Issue	17.09.25	RG	-
Revision description	Date	Check	Rev

WOLDON

1-5 Clerkenwell Road
London EC1M 6PA
T: 020 7988 1626
studio@woldon.com

The Apple Store
Chipping Campden
T: 01386 257787
www.woldon.com

Project
The Malthouse
Teffont Magna

Drawing
Annexe Existing Ground Floor
& Existing Elevations

Drawn	Date	Scale
UL	July 2025	1:50 @ A1 1:100 @ A3
Job number	Drawing number	Revision
2520	B1_X_00_100_001	P0