

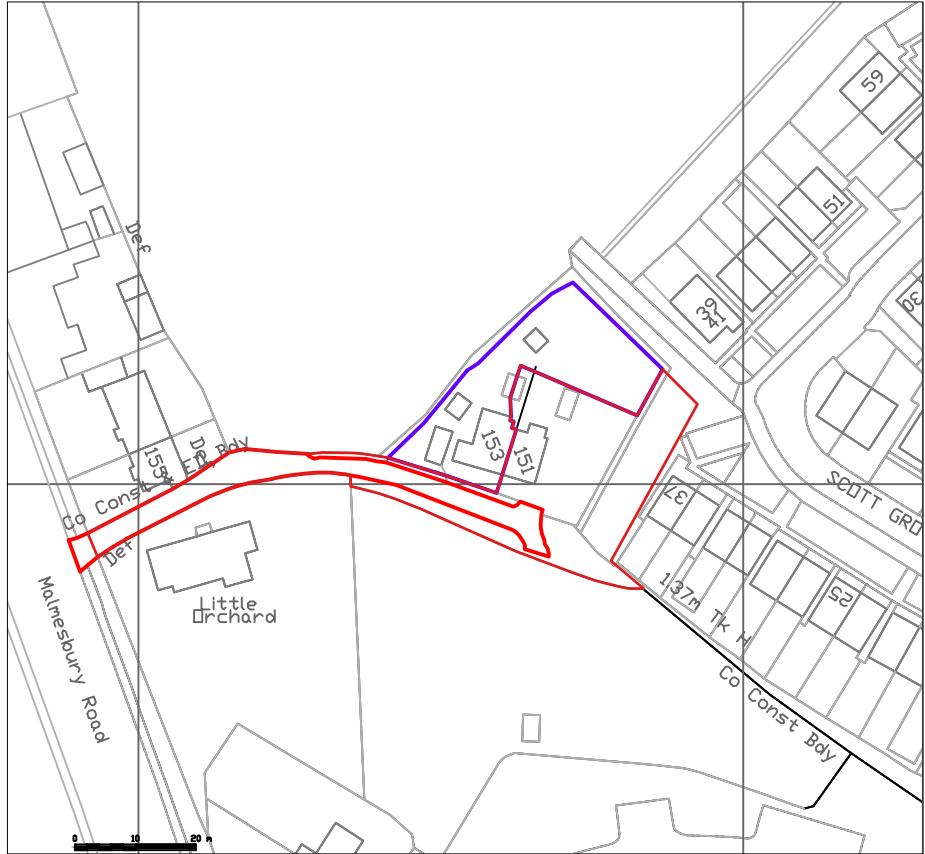


* COPYRIGHT.
DO NOT SCALE EXCEPT FOR PLANNING PURPOSES.
CHECK ALL DIMENSIONS ON SITE.
THIS DRAWING IS ONLY TO BE USED ON THE SITE
FOR WHICH DESIGNED.

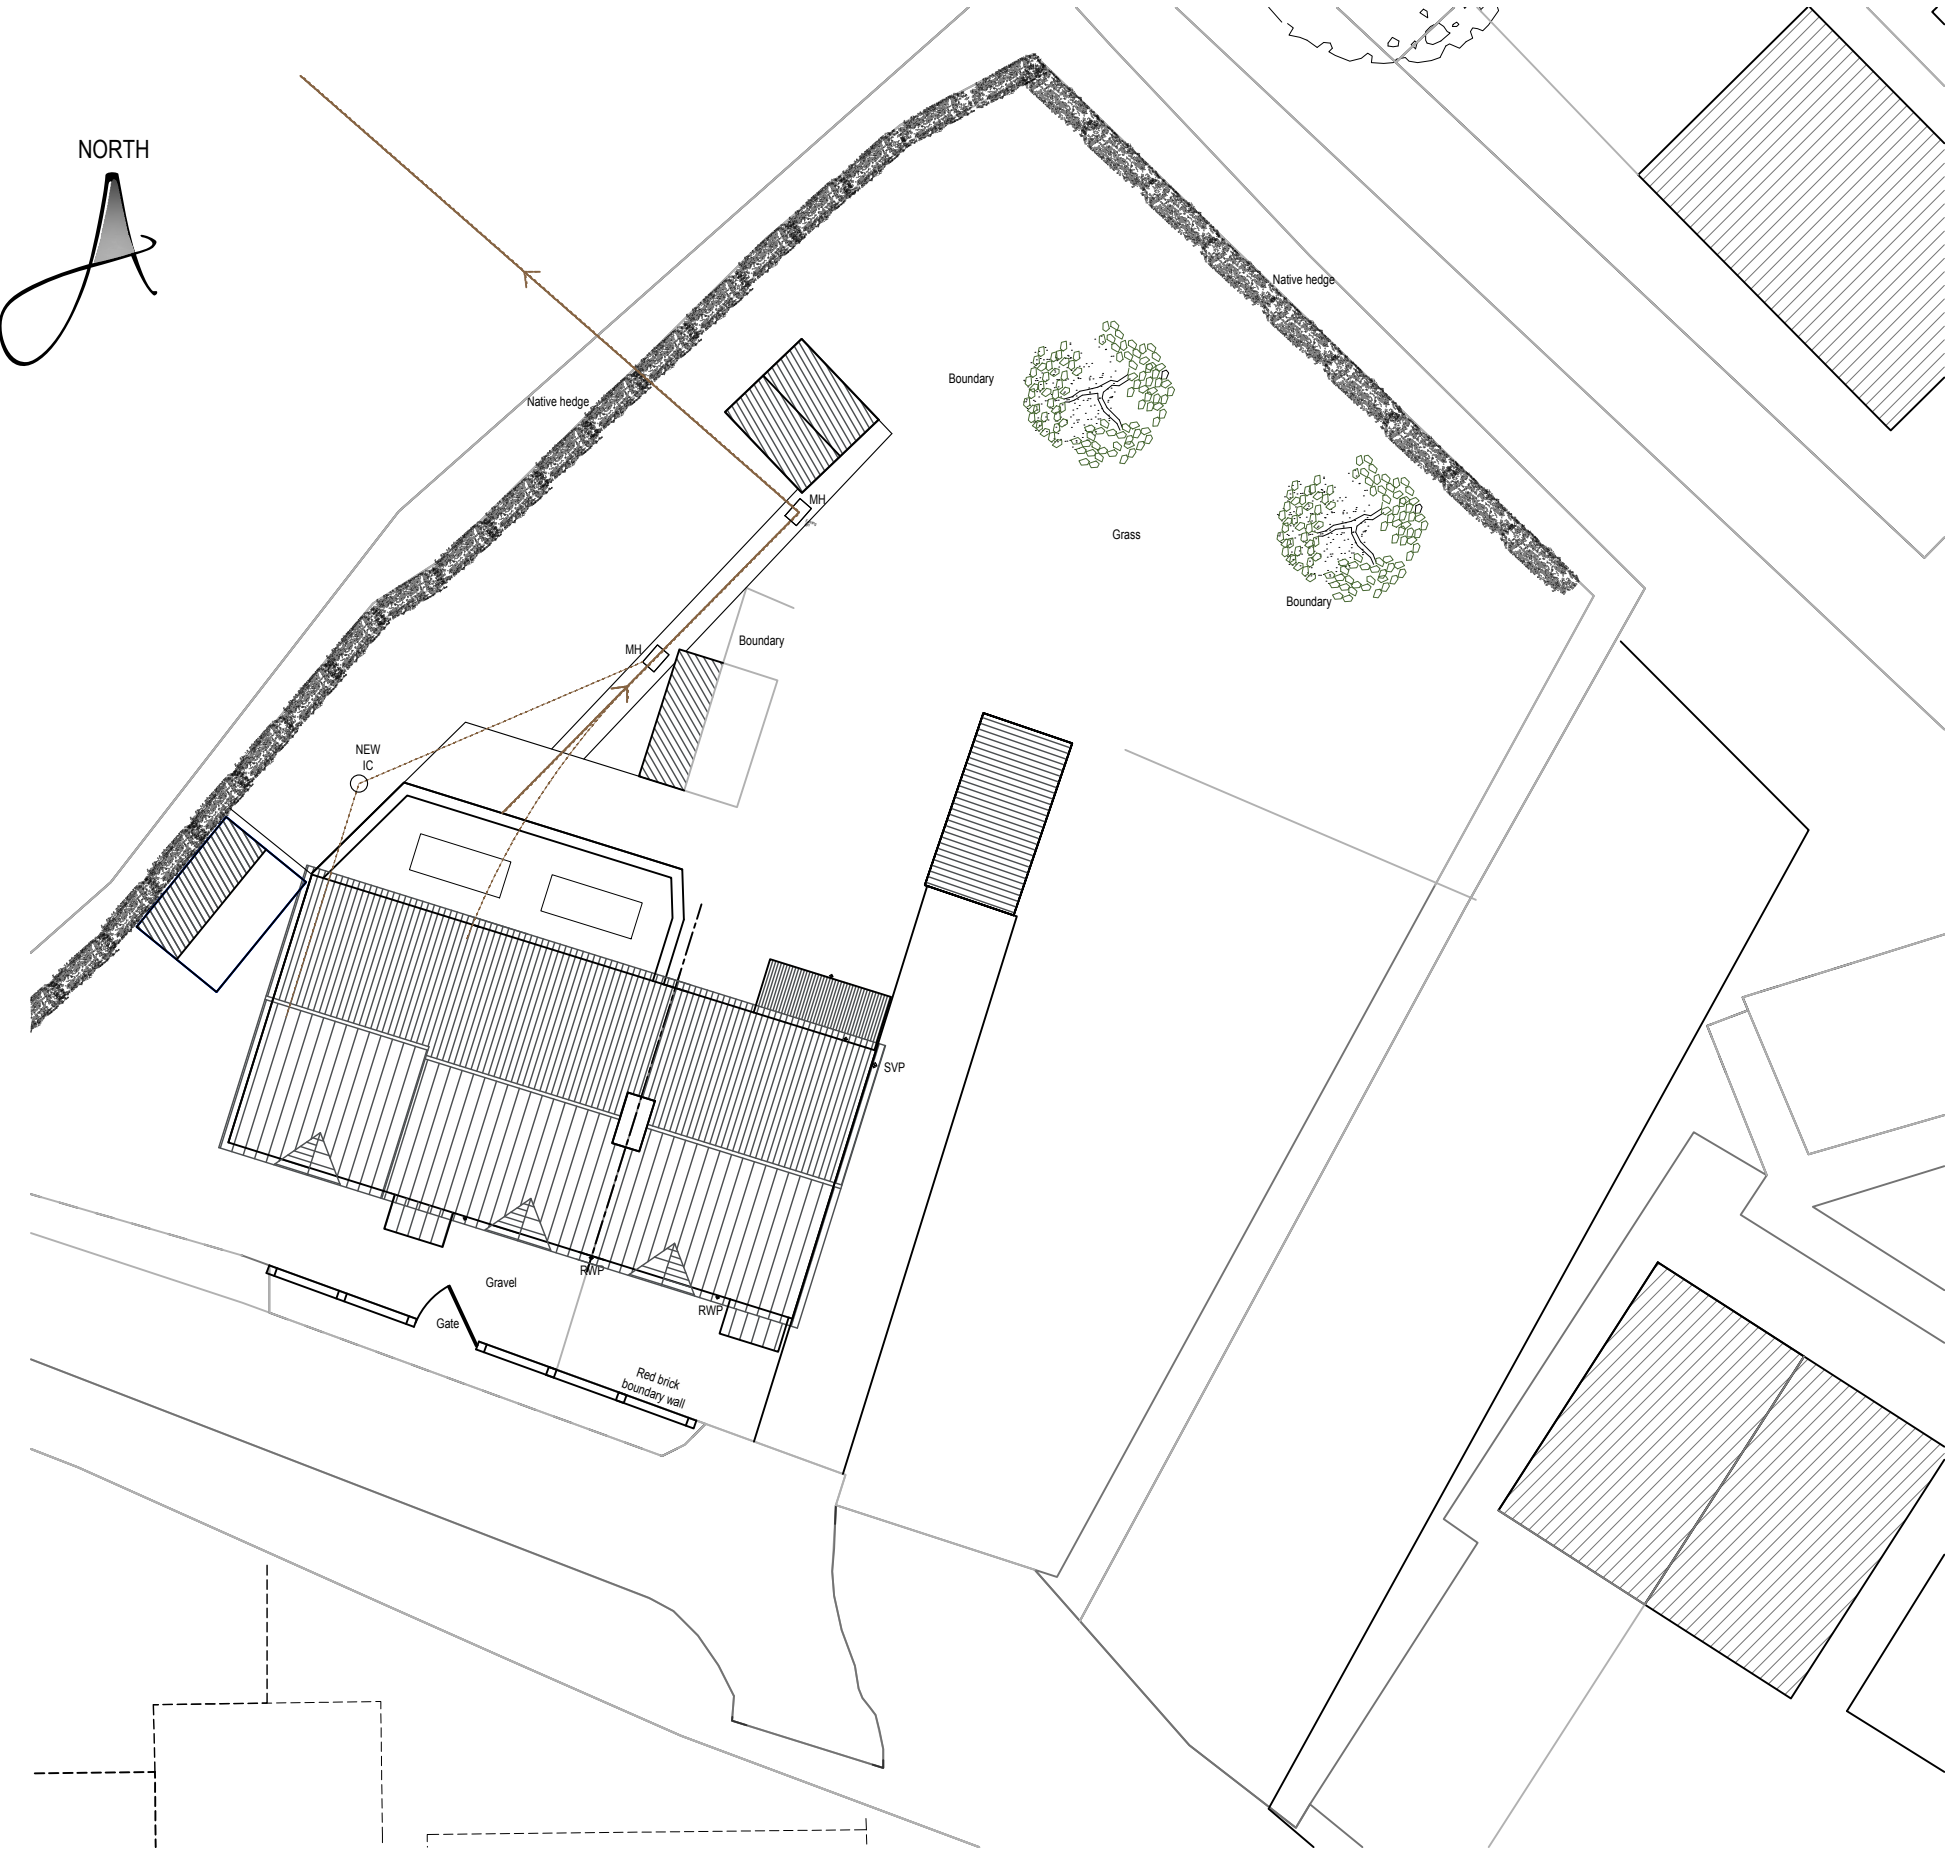


SITE LOCATION PLAN

 

LEGEND

- Site Boundary
- Access Boundary
- Existing tree planting.
- Existing greenery.
- Access Door
- Primary Access Door

EXISTING SITE PLAN


 


REVISIONS	DATE
CLIENT: MR & MRS HODGES	
PROJECT: PROPOSED SINGLE STOREY REAR EXTENSION & REPLACEMENT GARAGE AT: 151 MALMESBURY ROAD, CHIPPENHAM, WILTSHIRE, SN15 5LP	
TITLE: EXISTING SITE PLAN SITE LOCATION PLAN	
DRAWN: RJ	SCALES @ A3:
CHECKED: JA	1:200,
DATE: DEC 25	1:1250
DRG No: AA/25/43/01	REV: -

Armstrong
architecture

THE OLD BAKEHOUSE, 21 TIMBER STREET,
CHIPPENHAM, WILTSHIRE, SN15 3BS
01249 404 004 info@armstrongarchitecture.co.uk



* COPYRIGHT.
DO NOT SCALE EXCEPT FOR PLANNING PURPOSES.
CHECK ALL DIMENSIONS ON SITE.
THIS DRAWING IS ONLY TO BE USED ON THE SITE
FOR WHICH DESIGNED.

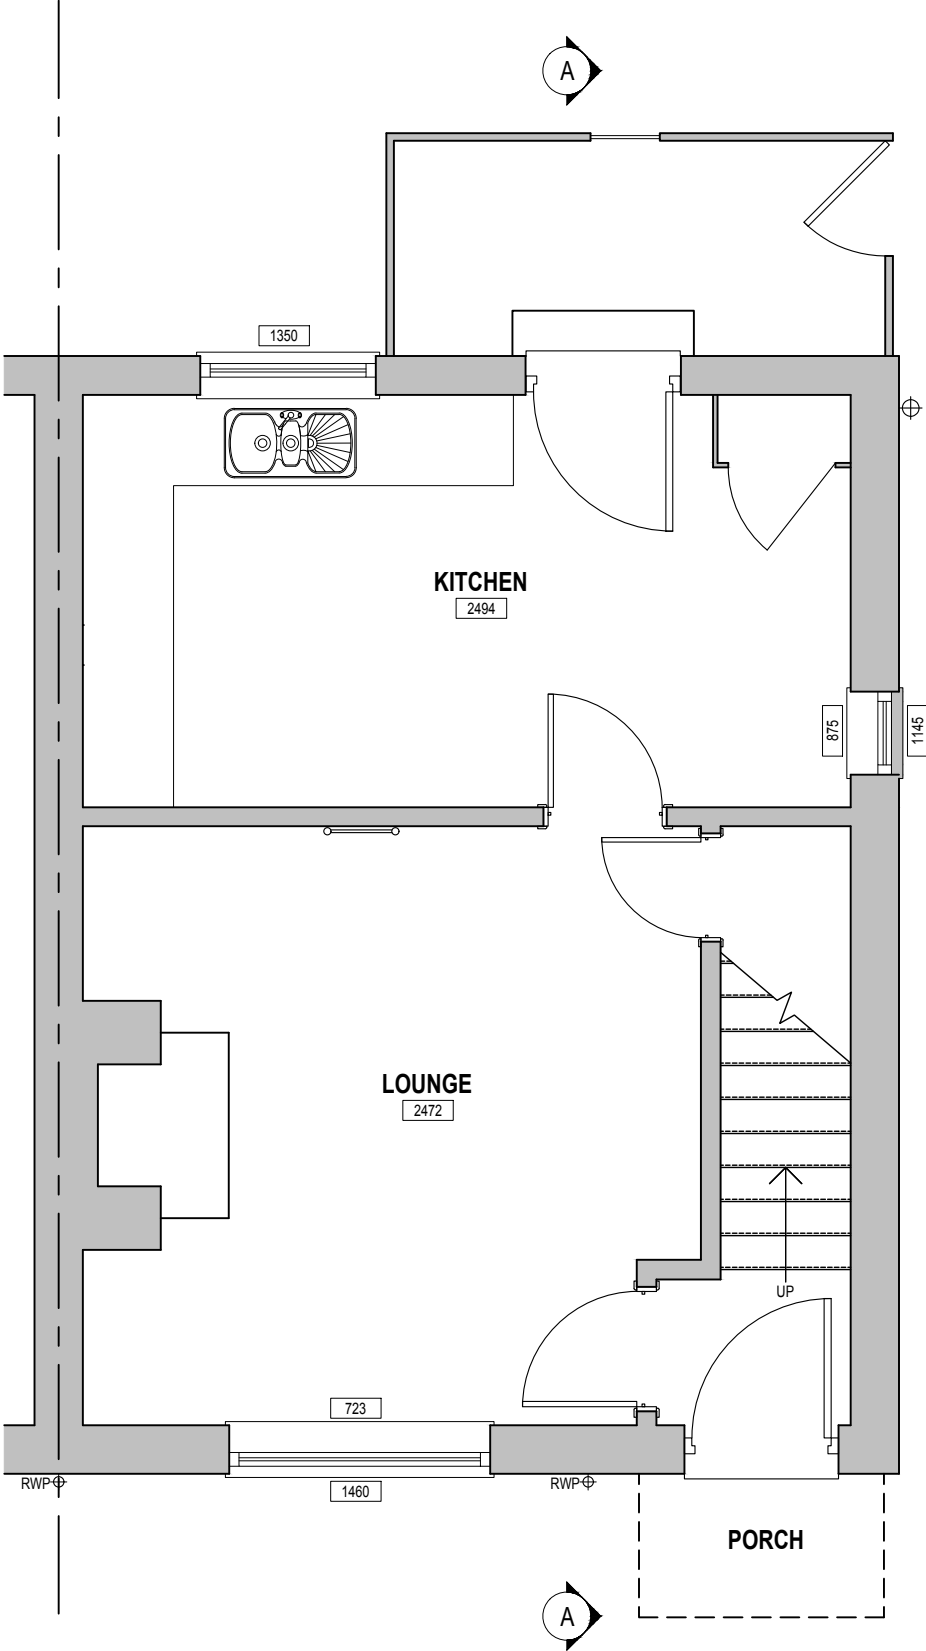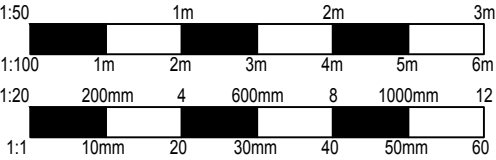

REVISIONS		DATE
CLIENT: MR & MRS HODGES		
PROJECT: PROPOSED SINGLE STOREY REAR EXTENSION & REPLACEMENT GARAGE AT: 151 MALMESBURY ROAD, CHIPPENHAM, WILTSHIRE, SN15 5LP		
TITLE: EXISTING GROUND FLOOR PLAN		
DRAWN: RJ		SCALES @ A3: 1:50
CHECKED: JA		
DATE: DEC 25		
DRG No: AA/25/43/02		REV.: -
Armstrong architecture THE OLD BAKEHOUSE, 21 TIMBER STREET, CHIPPENHAM, WILTSHIRE, SN15 3BS 01249 404 004 info@armstrongarchitecture.co.uk		

EXISTING GROUND FLOOR PLAN

* COPYRIGHT.
DO NOT SCALE EXCEPT FOR PLANNING PURPOSES.
CHECK ALL DIMENSIONS ON SITE.
THIS DRAWING IS ONLY TO BE USED ON THE SITE
FOR WHICH DESIGNED.

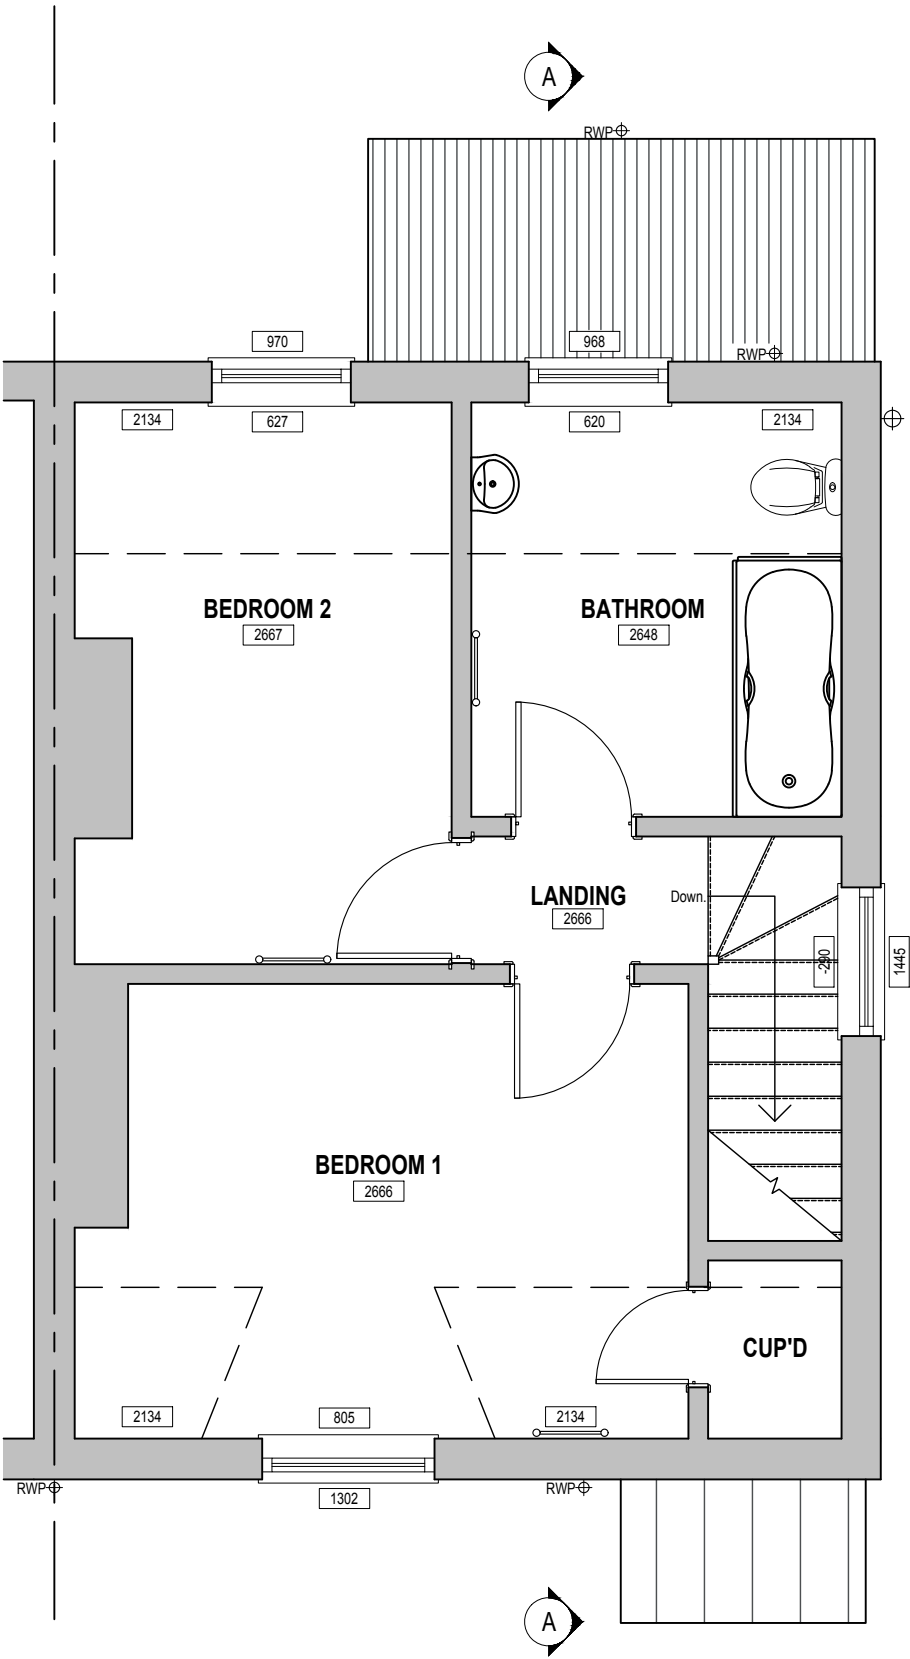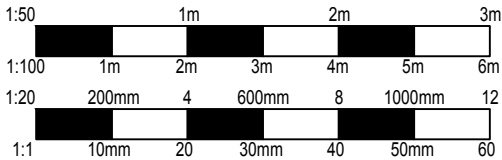


EXISTING FIRST FLOOR PLAN

REVISIONS		DATE
CLIENT: MR & MRS HODGES		
PROJECT: PROPOSED SINGLE STOREY REAR EXTENSION & REPLACEMENT GARAGE AT: 151 MALMESBURY ROAD, CHIPPENHAM, WILTSHIRE, SN15 5LP		
TITLE: EXISTING FIRST FLOOR PLAN		
DRAWN: RJ	SCALES @ A3:	
CHECKED: JA	1:50	
DATE: DEC 25		
DRG No: AA/25/43/03	REV.: -	

Armstrong
architecture

THE OLD BAKEHOUSE, 21 TIMBER STREET,
CHIPPENHAM, WILTSHIRE, SN15 3BS
01249 404 004 info@armstrongarchitecture.co.uk

* COPYRIGHT.
DO NOT SCALE EXCEPT FOR PLANNING PURPOSES.
CHECK ALL DIMENSIONS ON SITE.
THIS DRAWING IS ONLY TO BE USED ON THE SITE
FOR WHICH DESIGNED.

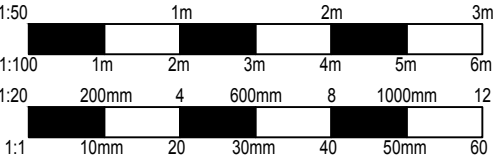

EXISTING SOUTH ELEVATION



EXISTING WEST ELEVATION

EXISTING MATERIALS

WALLS
Redbrick

ROOF
Concrete double roman tiles.


WINDOWS
White UPVC casements double glazed windows.

DOORS
White UPVC.


GUTTERS & DOWNPIPES
Black UPVC square line.

SOFFITS & FASCIAS
Timber painted black.

HEADS / CILLS
Recon stone window cills.
Arched brick heads, soldier course heads

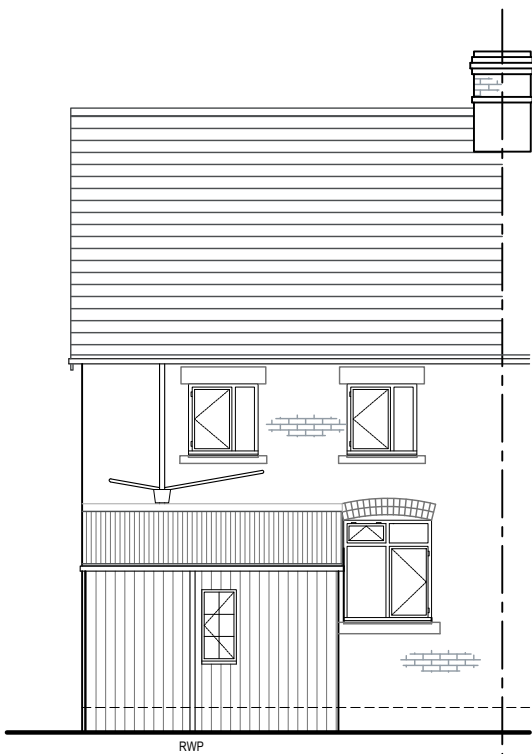

EXISTING NORTH ELEVATION

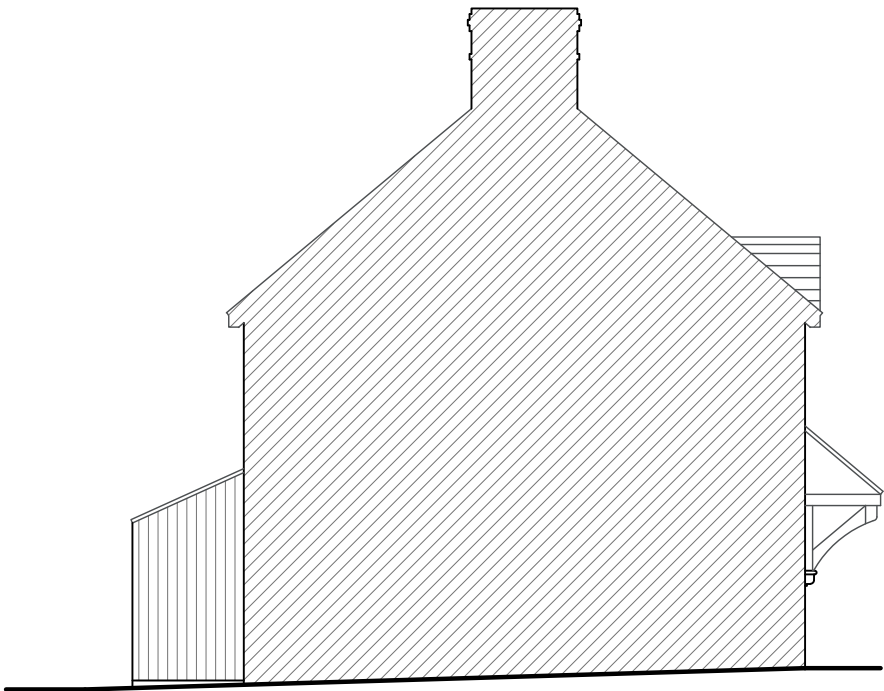



EXISTING EAST ELEVATION

REVISIONS		DATE
CLIENT:	MR & MRS HODGES	
PROJECT:	PROPOSED SINGLE STOREY REAR EXTENSION & REPLACEMENT GARAGE AT: 151 MALMESBURY ROAD, CHIPPENHAM, WILTSHIRE, SN15 5LP	
TITLE:	EXISTING ELEVATIONS	
DRAWN: RJ		SCALES @ A3:
CHECKED: JA		1:100
DATE: DEC 25		
DRG No: AA/25/43/04		REV.: -

Armstrong
architecture



THE OLD BAKEHOUSE, 21 TIMBER STREET,
CHIPPENHAM, WILTSHIRE, SN15 3BS
01249 404 004 info@armstrongarchitecture.co.uk

* COPYRIGHT.
DO NOT SCALE EXCEPT FOR PLANNING PURPOSES.
CHECK ALL DIMENSIONS ON SITE.
THIS DRAWING IS ONLY TO BE USED ON THE SITE
FOR WHICH DESIGNED.

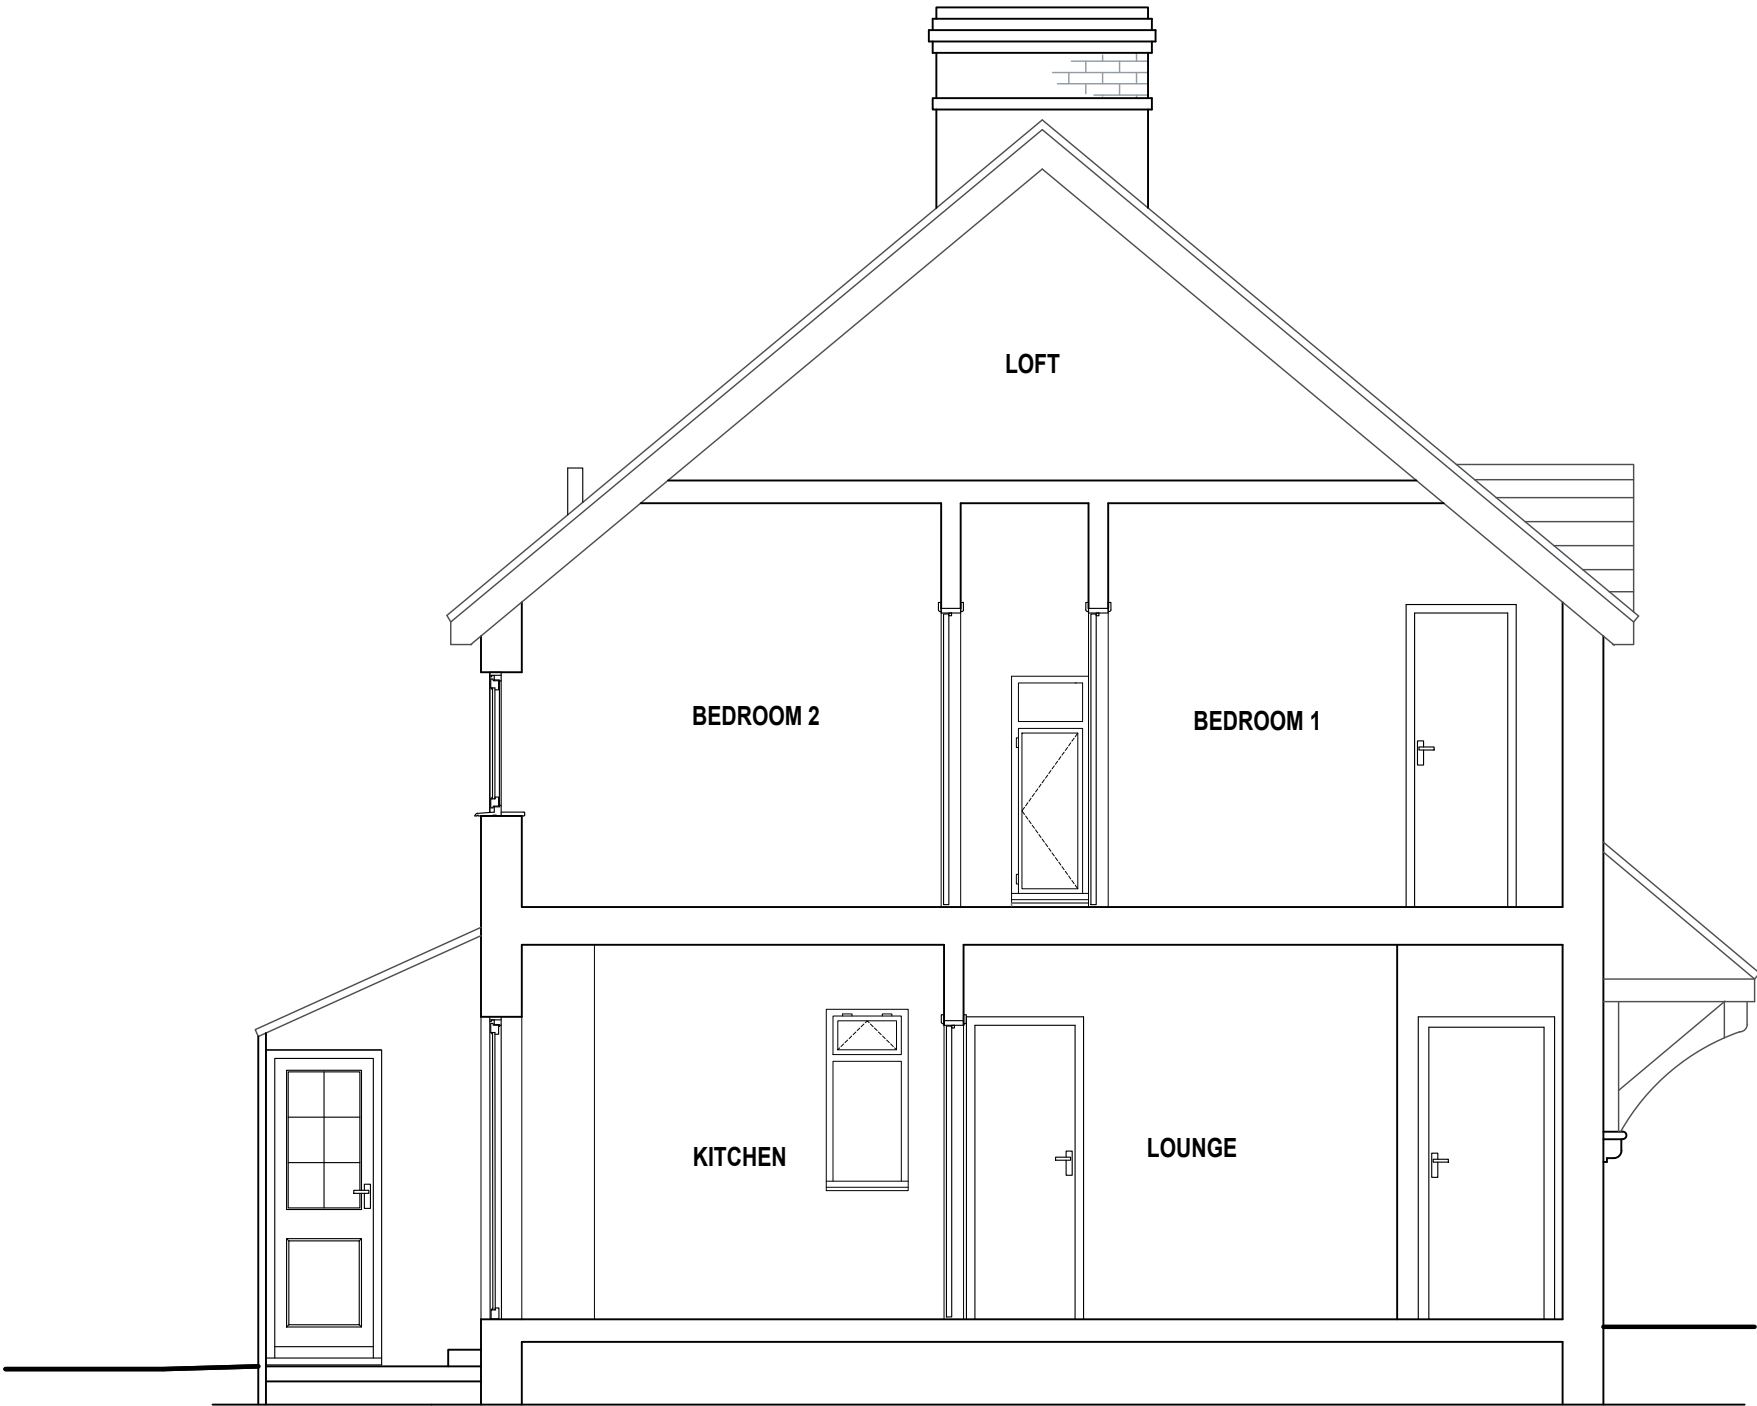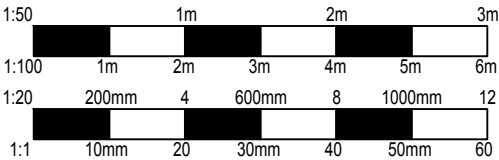


EXISTING SECTION A-A

REVISIONS		DATE
CLIENT: MR & MRS HODGES		
PROJECT: PROPOSED SINGLE STOREY REAR EXTENSION & REPLACEMENT GARAGE AT: 151 MALMESBURY ROAD, CHIPPENHAM, WILTSHIRE, SN15 5LP		
TITLE: EXISTING SECTION A-A		
DRAWN: RJ		SCALES @ A3: 1:50
CHECKED: JA		
DATE: DEC 25		
DRG No: AA/25/43/05		REV.: -
Armstrong architecture THE OLD BAKEHOUSE, 21 TIMBER STREET, CHIPPENHAM, WILTSHIRE, SN15 3BS 01249 404 004 info@armstrongarchitecture.co.uk		

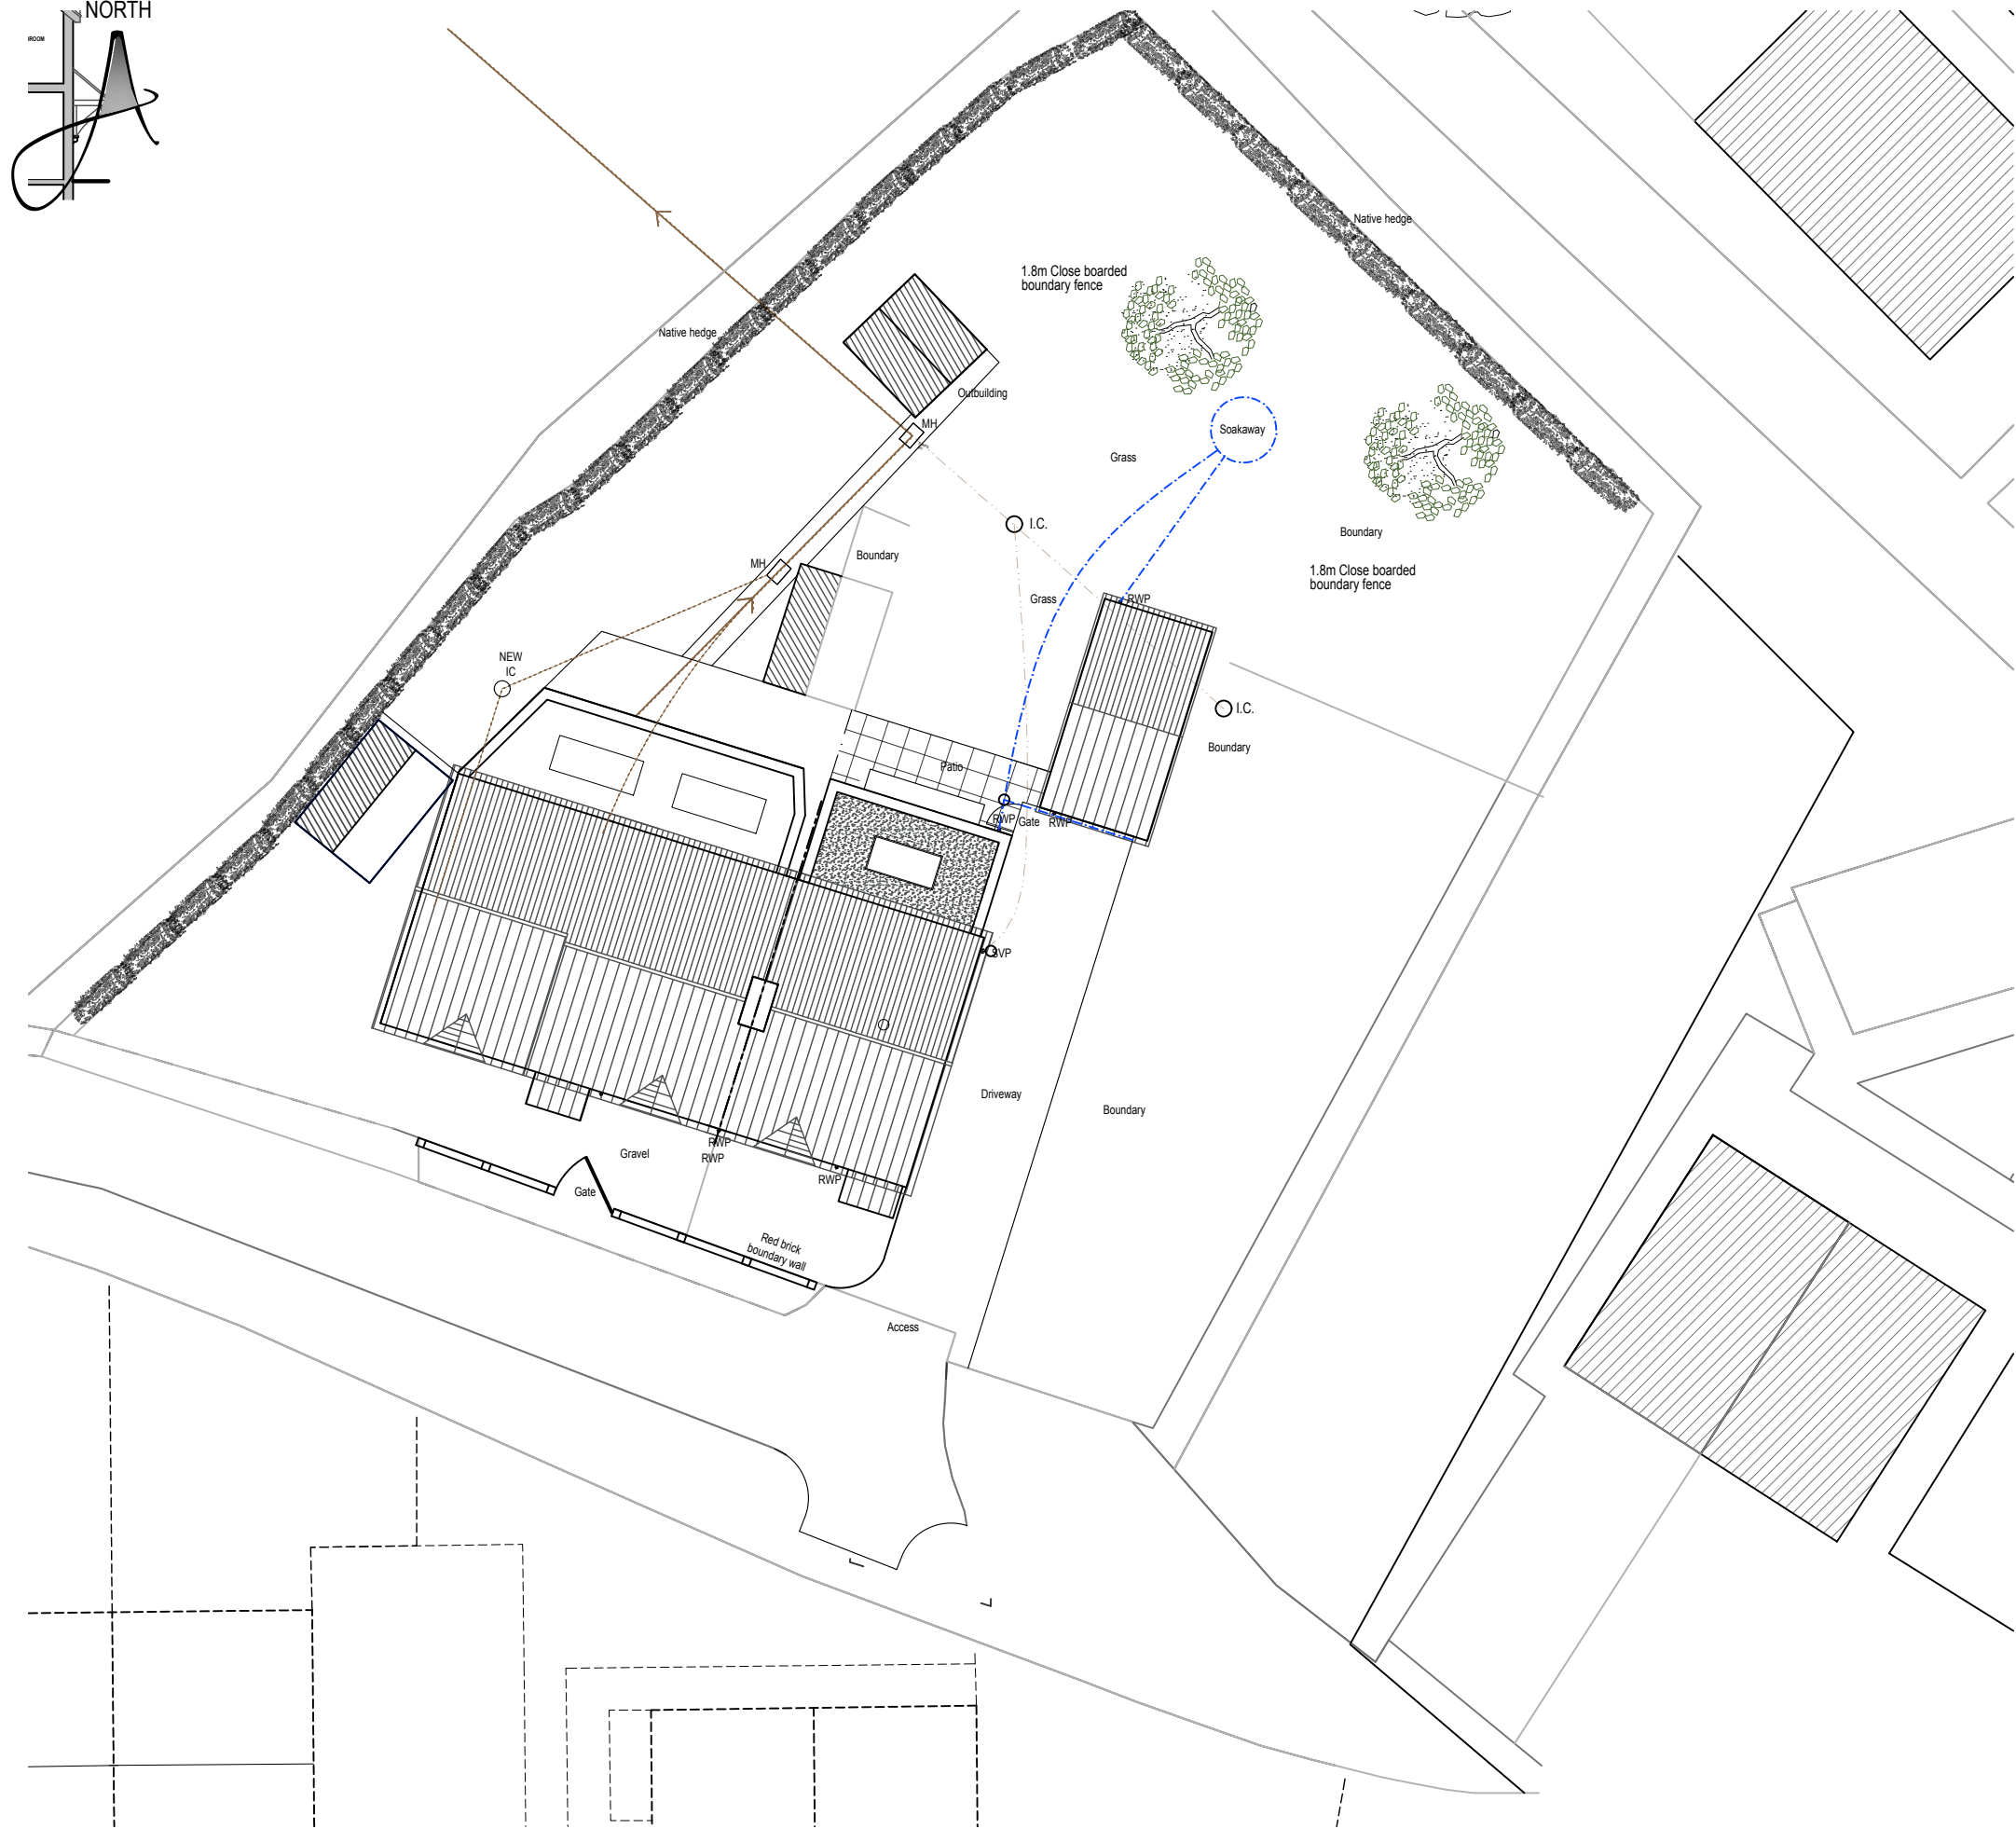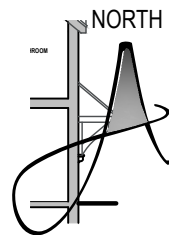

* COPYRIGHT.
DO NOT SCALE EXCEPT FOR PLANNING PURPOSES.
CHECK ALL DIMENSIONS ON SITE.
THIS DRAWING IS ONLY TO BE USED ON THE SITE
FOR WHICH DESIGNED.

 


REVISIONS		DATE
CLIENT: MR & MRS HODGES		
PROJECT: PROPOSED SINGLE STOREY REAR EXTENSION & REPLACEMENT GARAGE AT: 151 MALMESBURY ROAD, CHIPPENHAM, WILTSHIRE, SN15 5LP		
TITLE: PROPOSED SITE PLAN		
DRAWN: RJ	SCALES @ A3:	
CHECKED: JA	1:200	
DATE: DEC 25		
DRG No: AA/25/43/11	REV.: -	


Armstrong
architecture

THE OLD BAKEHOUSE, 21 TIMBER STREET,
CHIPPENHAM, WILTSHIRE, SN15 3BS
01249 404 004 info@armstrongarchitecture.co.uk

PROPOSED SITE PLAN

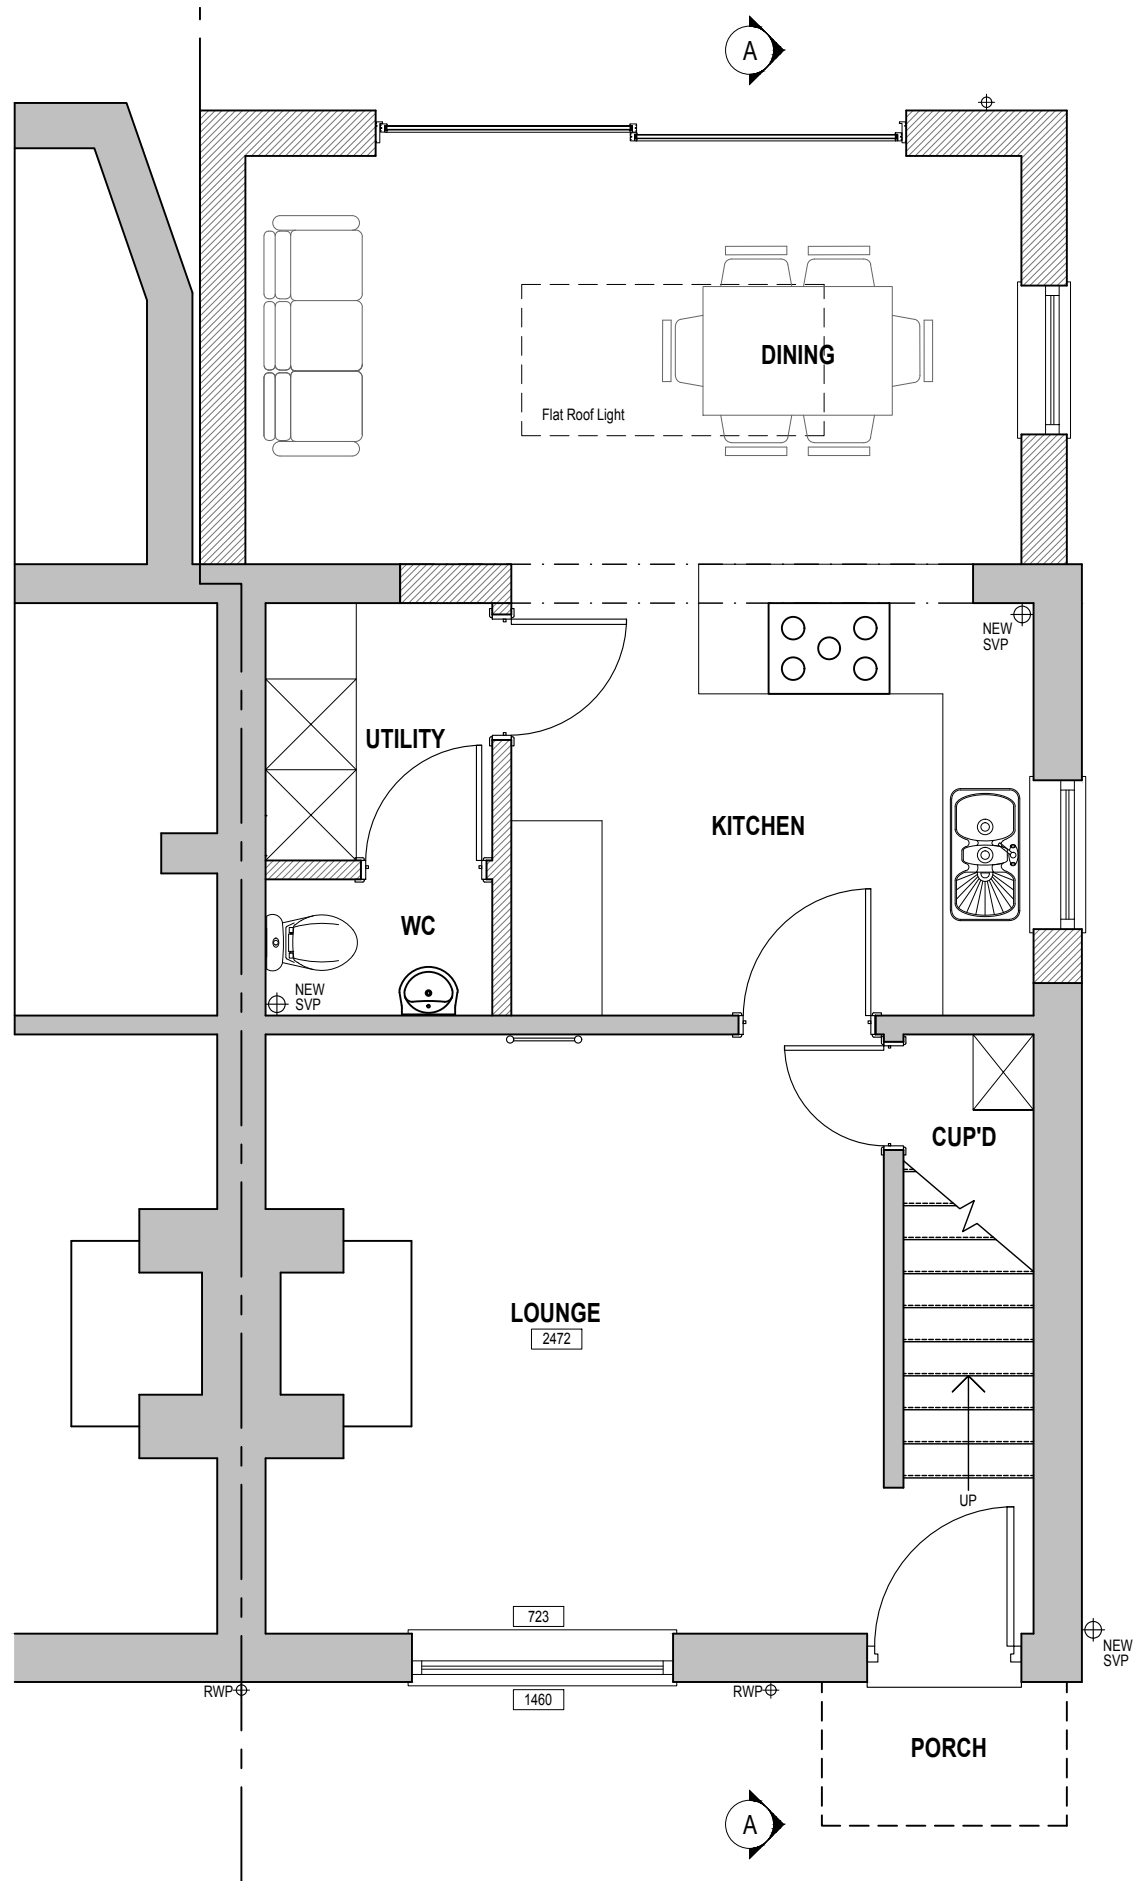



* COPYRIGHT.
DO NOT SCALE EXCEPT FOR PLANNING PURPOSES.
CHECK ALL DIMENSIONS ON SITE.
THIS DRAWING IS ONLY TO BE USED ON THE SITE
FOR WHICH DESIGNED.

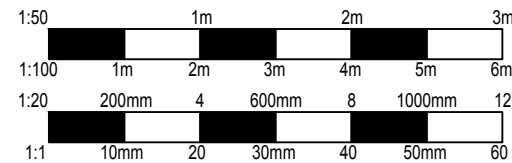

REVISIONS		DATE
CLIENT: MR & MRS HODGES		
PROJECT: PROPOSED SINGLE STOREY REAR EXTENSION & REPLACEMENT GARAGE AT: 151 MALMESBURY ROAD, CHIPPENHAM, WILTSHIRE, SN15 5LP		
TITLE: PROPOSED GROUND FLOOR PLAN		
DRAWN: RJ		SCALES @ A3: 1:50
CHECKED: JA		
DATE: DEC 25		
DRG No: AA/25/43/12		REV.: -
Armstrong architecture THE OLD BAKEHOUSE, 21 TIMBER STREET, CHIPPENHAM, WILTSHIRE, SN15 3BS 01249 404 004 info@armstrongarchitecture.co.uk		

PROPOSED GROUND FLOOR PLAN


* COPYRIGHT.
DO NOT SCALE EXCEPT FOR PLANNING PURPOSES.
CHECK ALL DIMENSIONS ON SITE.
THIS DRAWING IS ONLY TO BE USED ON THE SITE
FOR WHICH DESIGNED.

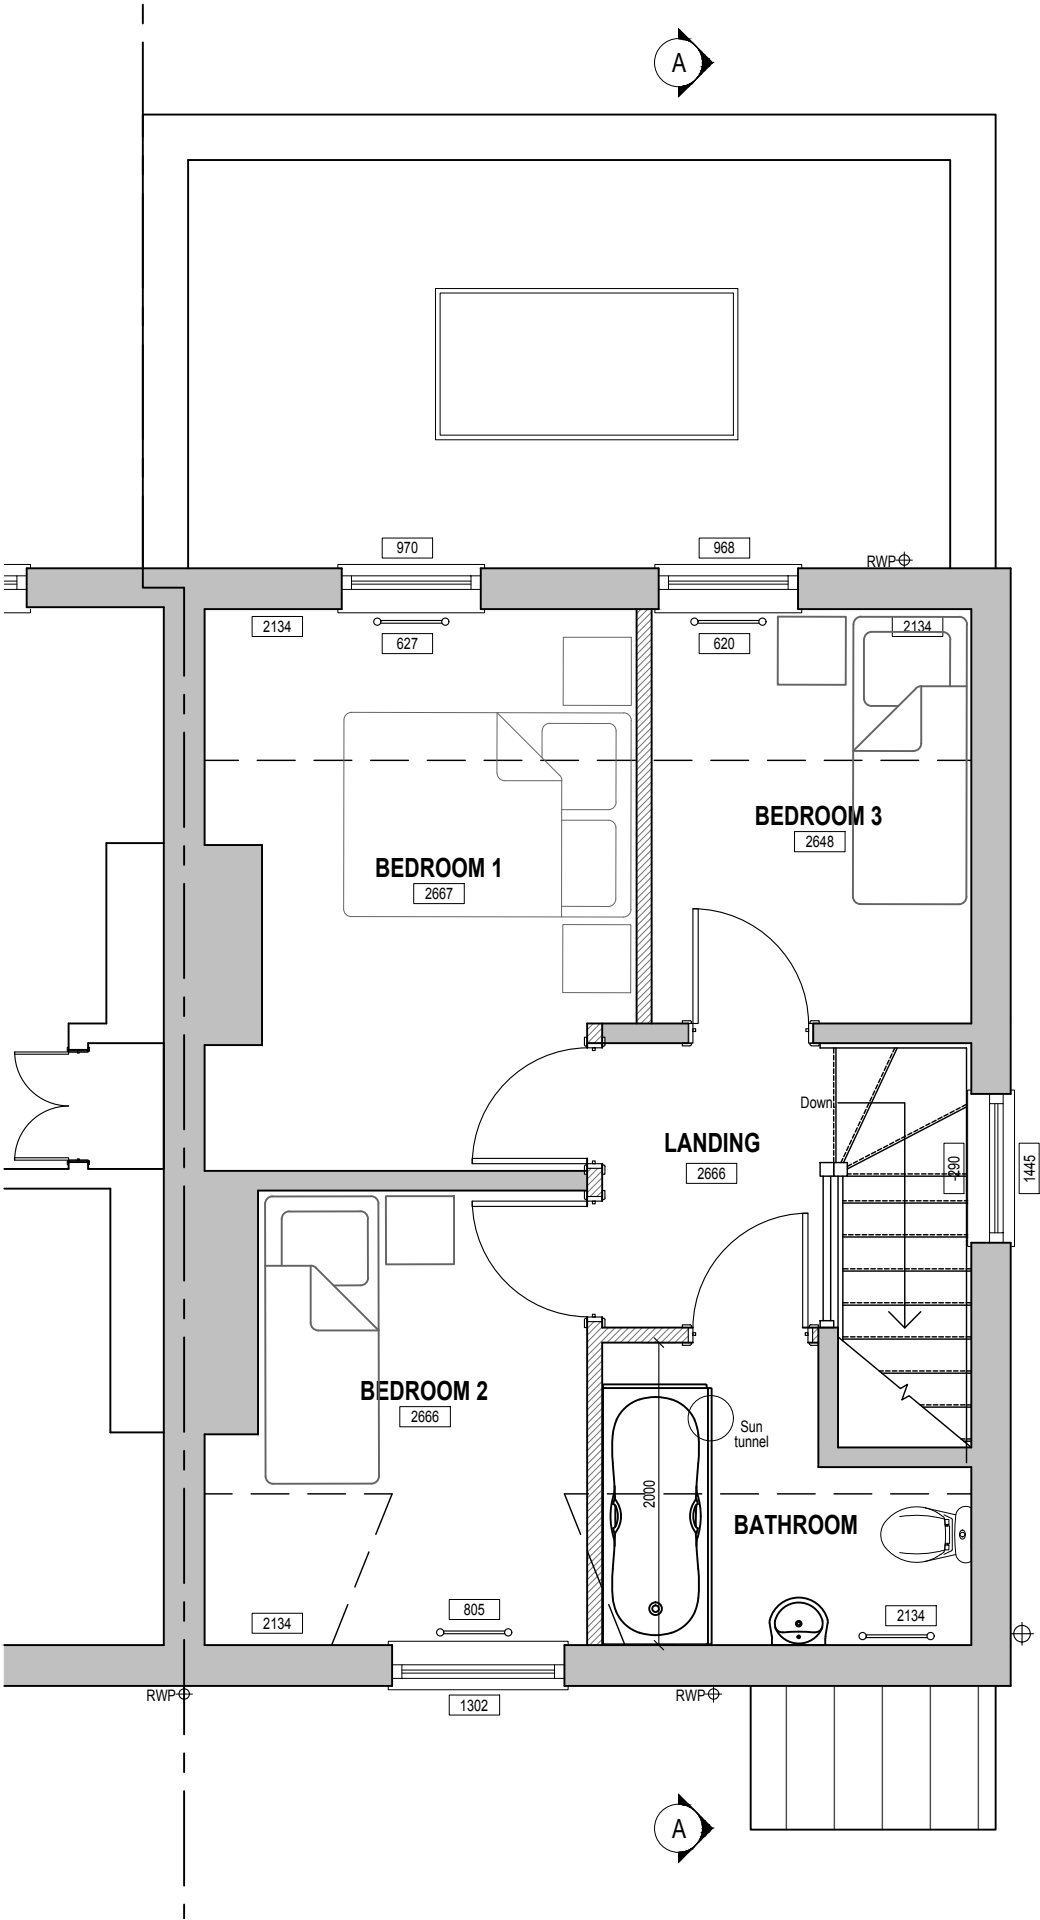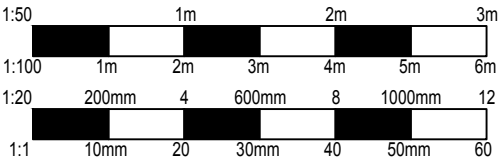


PROPOSED FIRST FLOOR PLAN

REVISIONS		DATE
CLIENT: MR & MRS HODGES		
PROJECT: PROPOSED SINGLE STOREY REAR EXTENSION & REPLACEMENT GARAGE AT: 151 MALMESBURY ROAD, CHIPPENHAM, WILTSHIRE, SN15 5LP		
TITLE: PROPOSED FIRST FLOOR PLAN		
DRAWN: RJ		SCALES @ A3: 1:50
CHECKED: JA		
DATE: DEC 25		
DRG No: AA/23/54/13		REV.: -
Armstrong architecture THE OLD BAKEHOUSE, 21 TIMBER STREET, CHIPPENHAM, WILTSHIRE, SN15 3BS 01249 404 004 info@armstrongarchitecture.co.uk		

* COPYRIGHT.
DO NOT SCALE EXCEPT FOR PLANNING PURPOSES.
CHECK ALL DIMENSIONS ON SITE.
THIS DRAWING IS ONLY TO BE USED ON THE SITE
FOR WHICH DESIGNED.

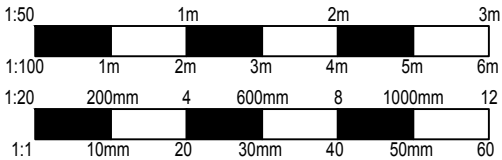

PROPOSED SOUTH ELEVATION

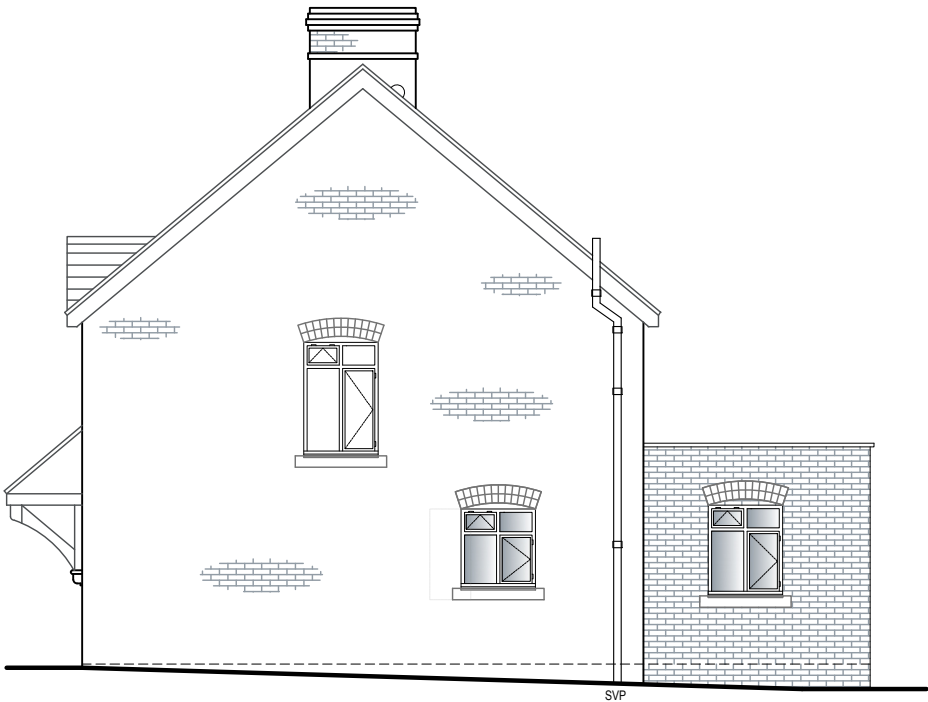

PROPOSED EAST ELEVATION

PROPOSED MATERIALS

WALLS
Redbrick

ROOF
Concrete double roman tiles. EPDM flat roof.


WINDOWS
White UPVC casements double glazed windows.

DOORS
White UPVC. Grey aluminium to rear.


GUTTERS & DOWNPIPES
Black UPVC square line.

SOFFITS & FASCIAS
Black ash UPVC.

HEADS / CILLS
Recon stone window cills.
Arched brick heads, soldier course heads

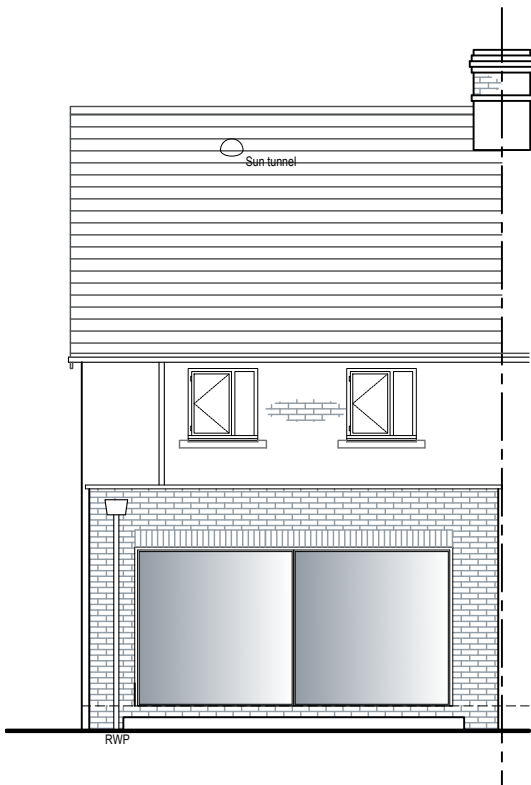



PROPOSED NORTH ELEVATION

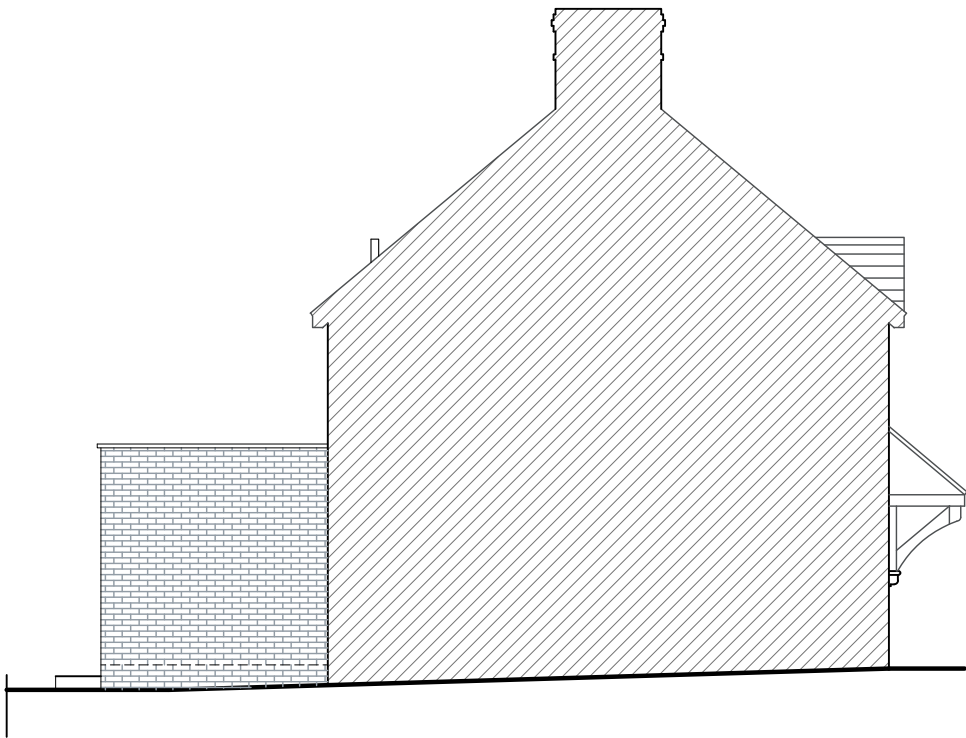

PROPOSED WEST ELEVATION

REVISIONS		DATE
CLIENT: MR & MRS HODGES		
PROJECT: PROPOSED SINGLE STOREY REAR EXTENSION & REPLACEMENT GARAGE AT: 151 MALMESBURY ROAD, CHIPPENHAM, WILTSHIRE, SN15 5LP		
TITLE: PROPOSED ELEVATIONS		
DRAWN: RJ		SCALES @ A3: 1:100
CHECKED: JA		
DATE: DEC 25		
DRG No: AA/23/54/14		REV.: -
Armstrong architecture THE OLD BAKEHOUSE, 21 TIMBER STREET, CHIPPENHAM, WILTSHIRE, SN15 3BS 01249 404 004 info@armstrongarchitecture.co.uk		

* COPYRIGHT.
DO NOT SCALE EXCEPT FOR PLANNING PURPOSES.
CHECK ALL DIMENSIONS ON SITE.
THIS DRAWING IS ONLY TO BE USED ON THE SITE
FOR WHICH DESIGNED.

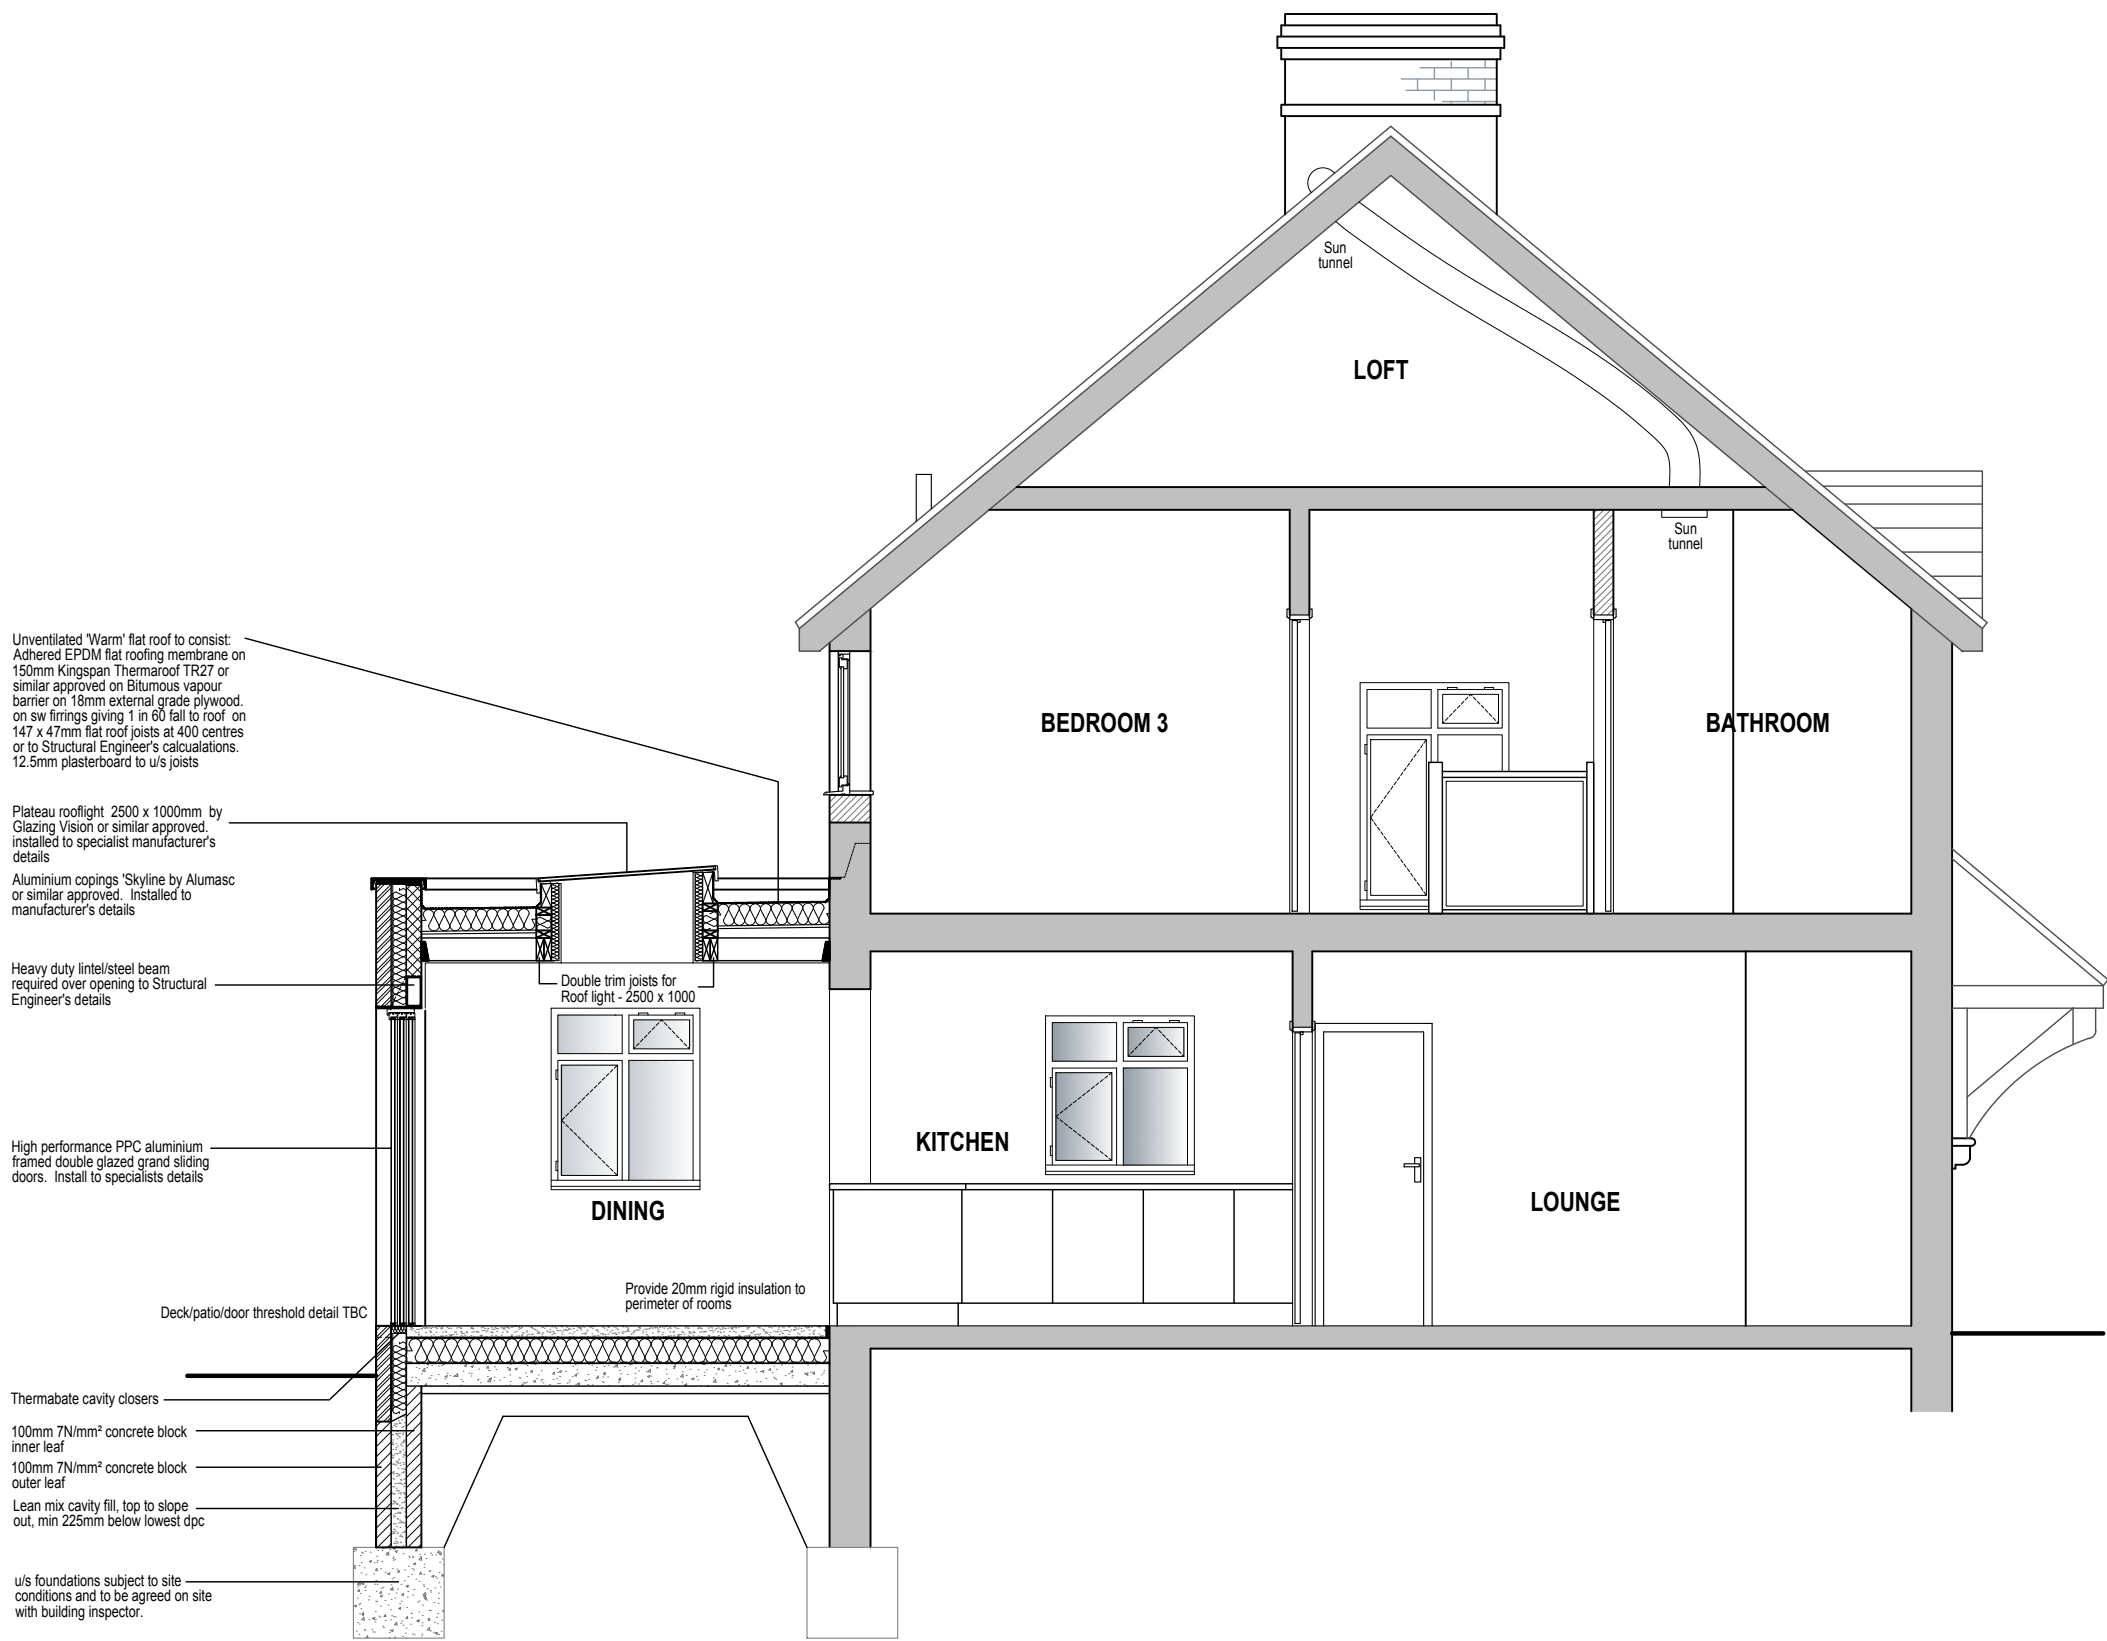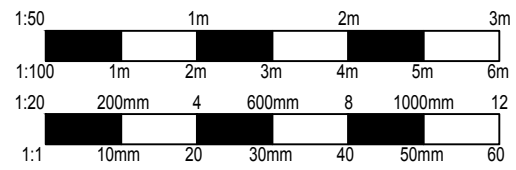



PROPOSED SECTION A-A

REVISIONS		DATE
CLIENT: MR & MRS HODGES		
PROJECT: PROPOSED SINGLE STOREY REAR EXTENSION & REPLACEMENT GARAGE AT: 151 MALMESBURY ROAD, CHIPPENHAM, WILTSHIRE, SN15 5LP		
TITLE: PROPOSED SECTION A-A		
DRAWN: RJ	SCALES @ A3:	
CHECKED: JA	1:50	
DATE: DEC 25		
DRG No: AA/25/43/15	REV.: -	


Armstrong
architecture

THE OLD BAKEHOUSE, 21 TIMBER STREET,
CHIPPENHAM, WILTSHIRE, SN15 3BS
01249 404 004 info@armstrongarchitecture.co.uk

* COPYRIGHT.
DO NOT SCALE EXCEPT FOR PLANNING PURPOSES.
CHECK ALL DIMENSIONS ON SITE.
THIS DRAWING IS ONLY TO BE USED ON THE SITE
FOR WHICH DESIGNED.

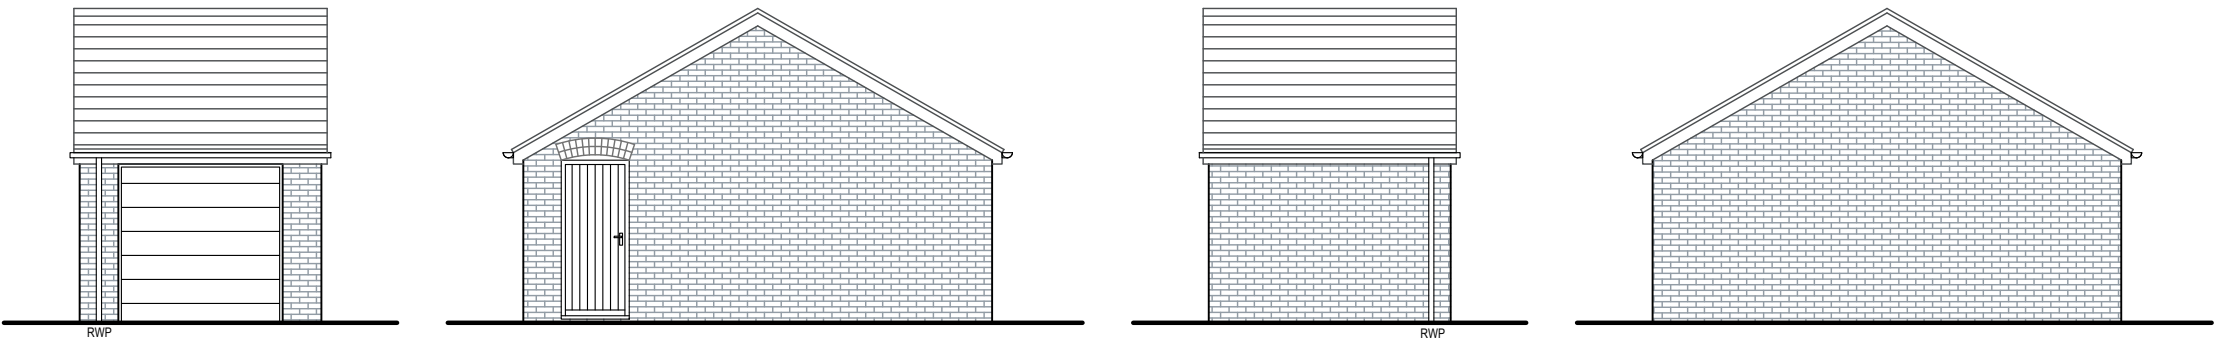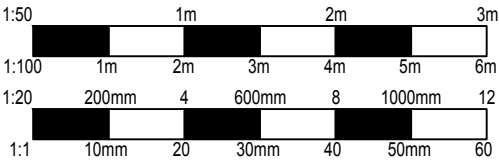

PROPOSED ELEVATIONS

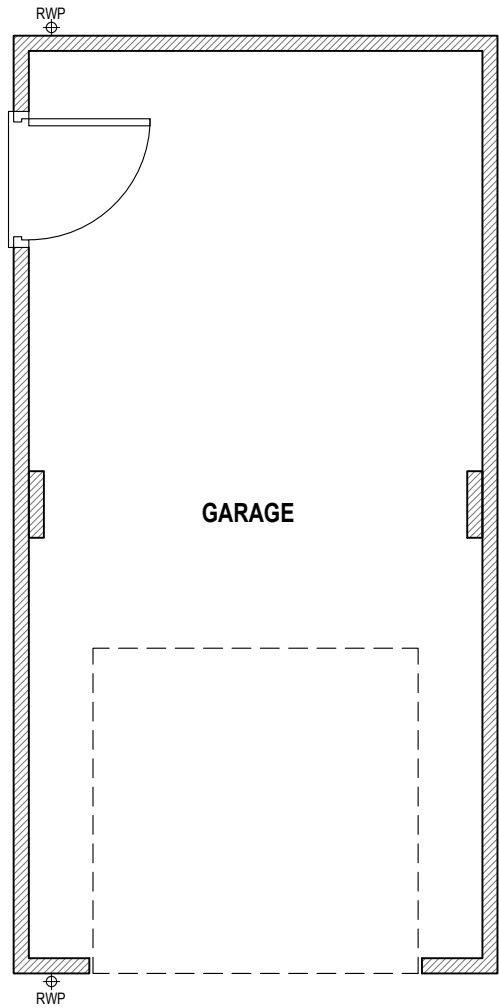

PROPOSED FLOOR PLAN

REVISIONS		DATE
CLIENT: MR & MRS HODGES		
PROJECT: PROPOSED SINGLE STOREY REAR EXTENSION & REPLACEMENT GARAGE AT: 151 MALMESBURY ROAD, CHIPPENHAM, WILTSHIRE, SN15 5LP		
TITLE: PROPOSED GARAGE FLOOR PLANS ELEVATIONS		
DRAWN: RJ		SCALES @ A3: 1:50
CHECKED: JA		
DATE: DEC 25		
DRG No: AA/25/43/16		REV.: -
Armstrong architecture THE OLD BAKEHOUSE, 21 TIMBER STREET, CHIPPENHAM, WILTSHIRE, SN15 3BS 01249 404 004 info@armstrongarchitecture.co.uk		