



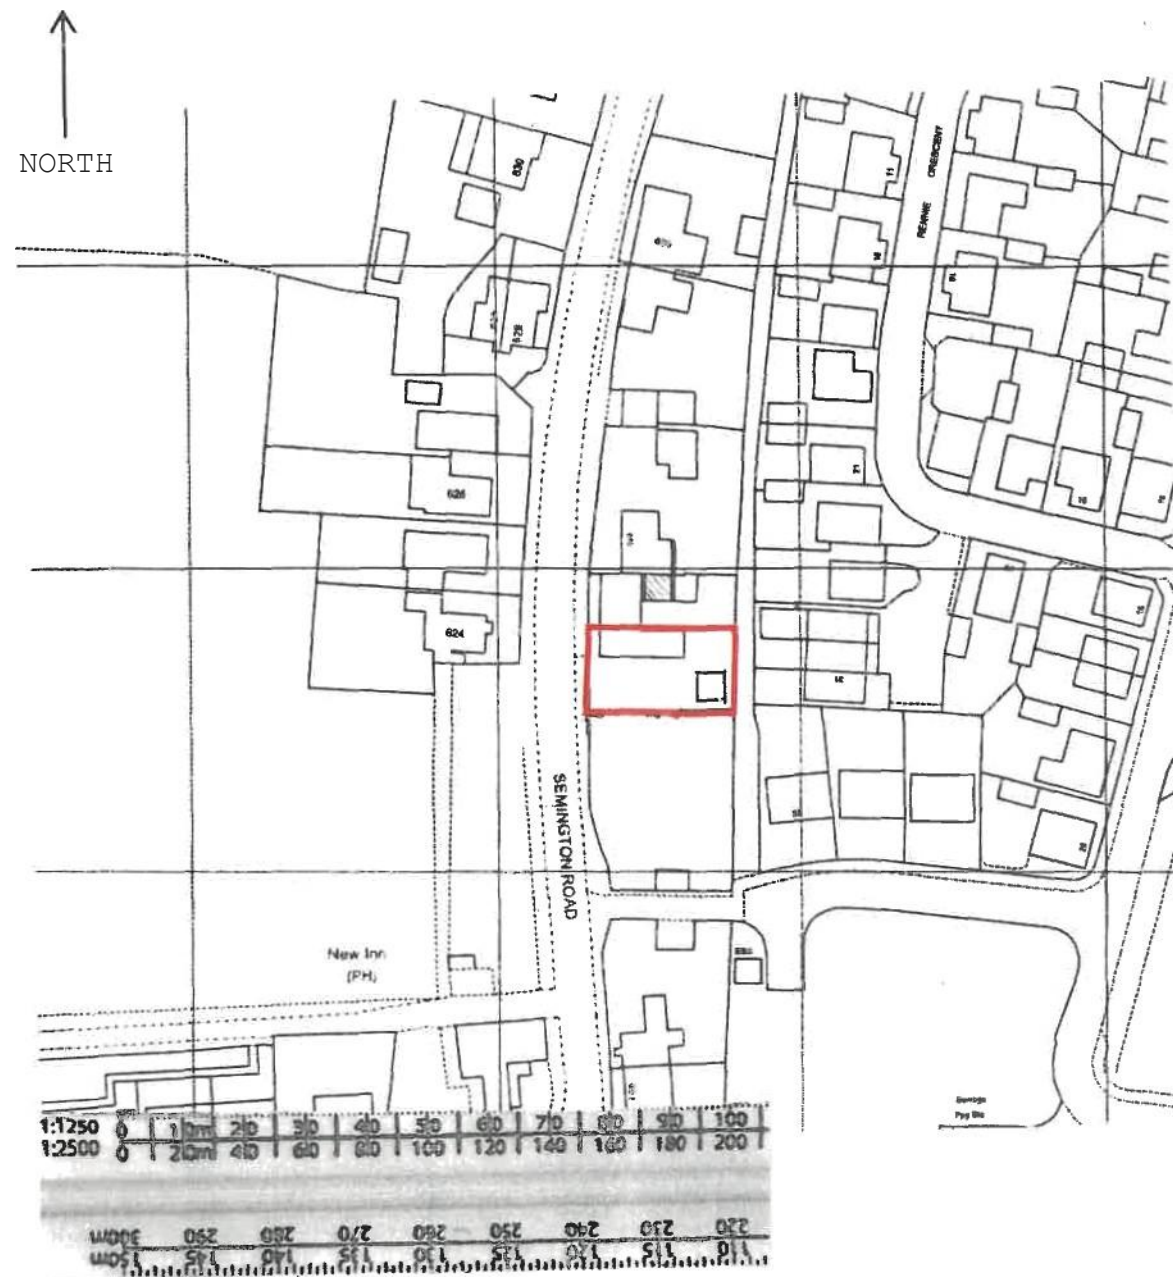

LOCATION PLAN 1:1250

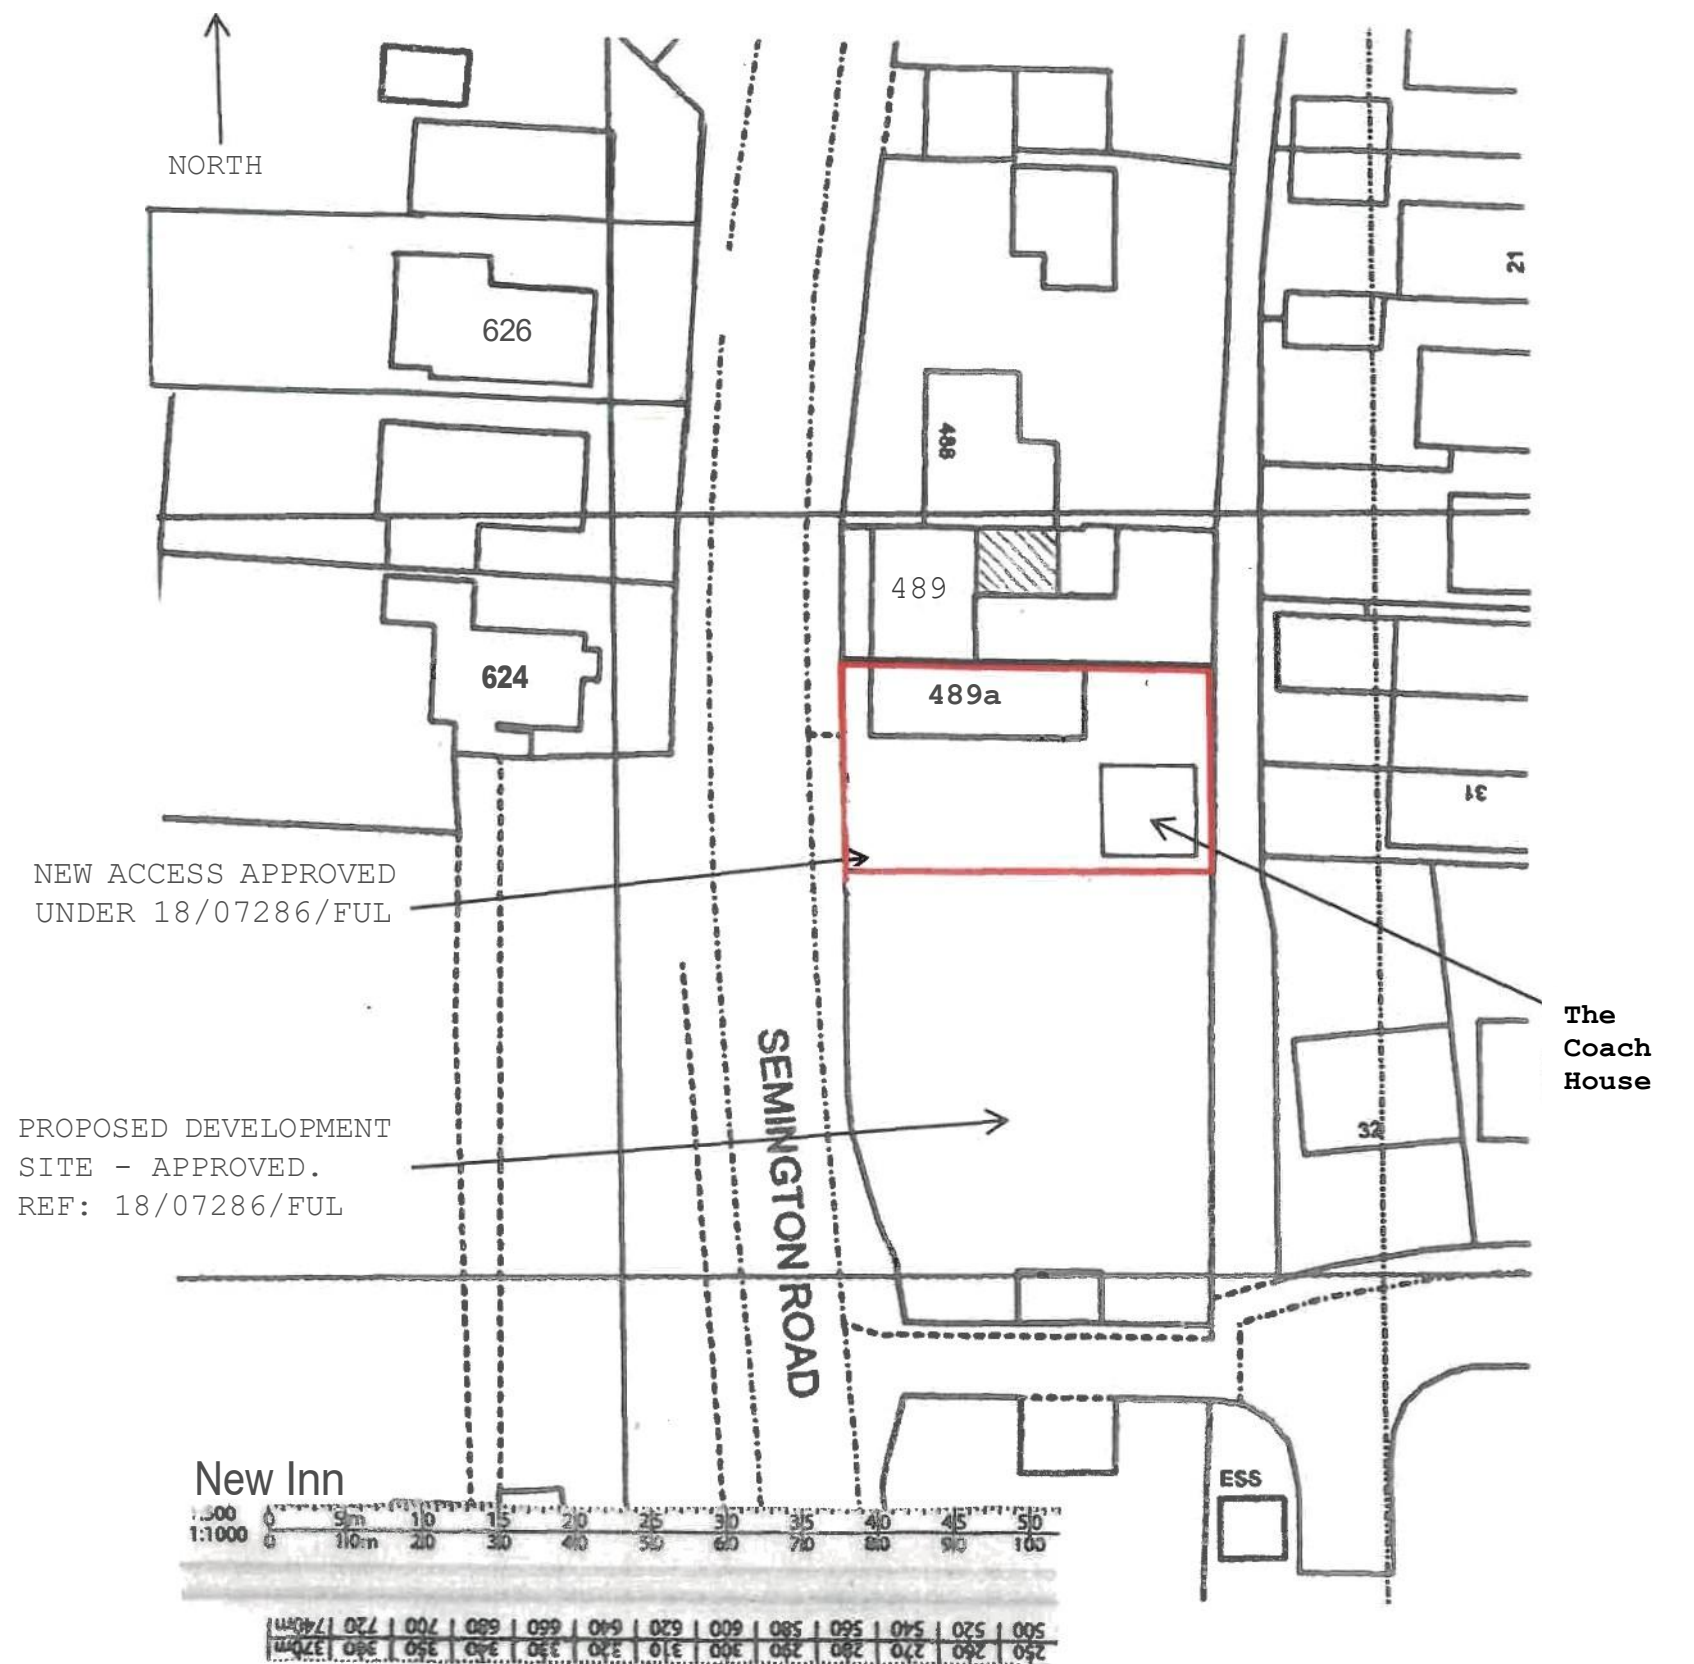

SITE PLAN 1:500

Mr. Paul Williams

Kays Cottage, 489 Semington Road, Melksham, Wiltshire.

Location & Site Plan.

Scale: 0125D&  
1:500 @ A3

Date: March 2021

Drawing no: PW-JH-01

This drawing is copyright and may not be reproduced in whole or part, without the express consent of Willis & Co.