

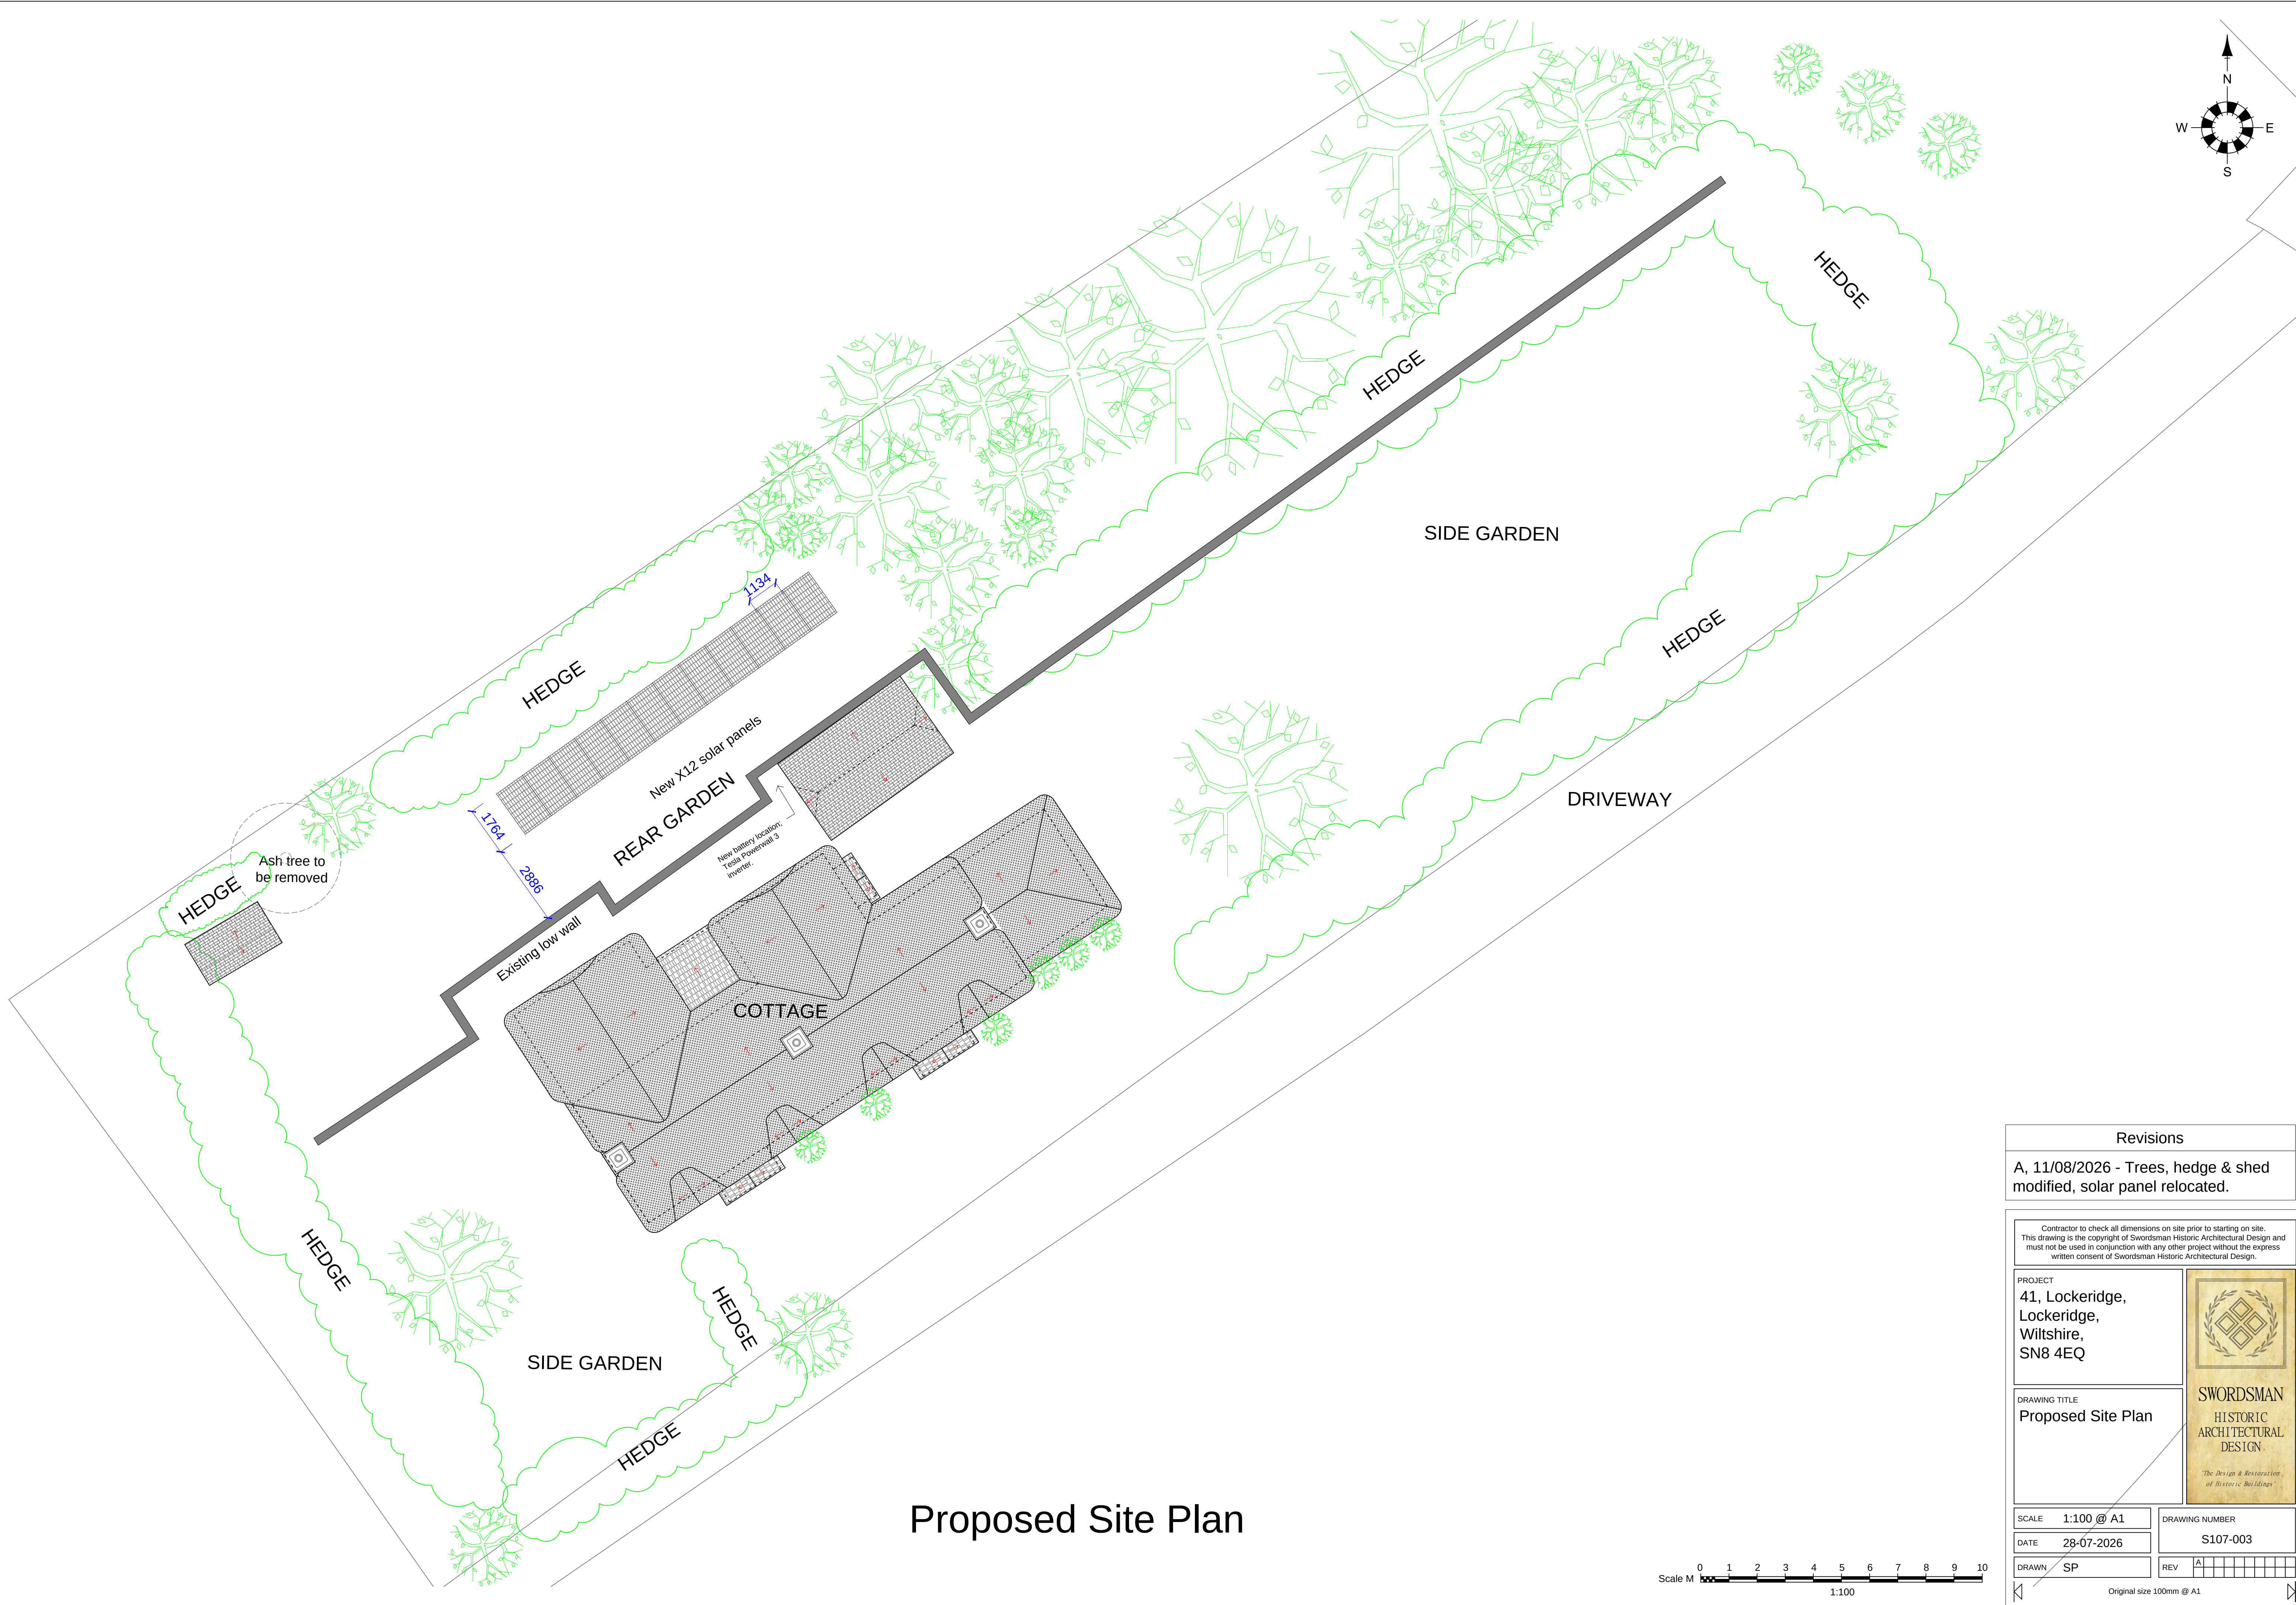


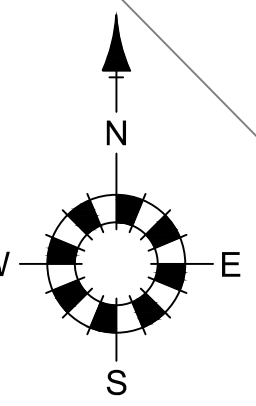

Proposed Site Plan

 

| Revisions                                                            |  |
|----------------------------------------------------------------------|--|
| A, 11/08/2026 - Trees, hedge & shed modified, solar panel relocated. |  |

Contractor to check all dimensions on site prior to starting on site.  
This drawing is the copyright of Swordsman Historic Architectural Design and must not be used in conjunction with any other project without the express written consent of Swordsman Historic Architectural Design.

|                                                                    |   |                            |
|--------------------------------------------------------------------|---|----------------------------|
| PROJECT<br>41, Lockeridge,<br>Lockeridge,<br>Wiltshire,<br>SN8 4EQ | <br><b>SWORDSMAN</b><br>HISTORIC<br>ARCHITECTURAL<br>DESIGN<br><i>'The Design &amp; Restoration<br/>of Historic Buildings'</i> |                            |
| DRAWING TITLE<br>Proposed Site Plan                                |   |                            |
| SCALE 1:100 @ A1<br>DATE 28-07-2026                                |   |                            |
| DRAWN SP                                                           | REV A   | DRAWING NUMBER<br>S107-003 |