




Southeast Elevation




Southwest Section-Elevation

 

Revisions	
A, 11/08/2026 - Trees, hedge & shed modified, solar panel relocated.	

Contractor to check all dimensions on site prior to starting on site.
This drawing is the copyright of Swordsman Historic Architectural Design and must not be used in conjunction with any other project without the express written consent of Swordsman Historic Architectural Design.

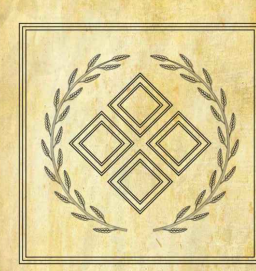PROJECT 41, Lockeridge, Lockeridge, Wiltshire, SN8 4EQ	 SWORDSMAN HISTORIC ARCHITECTURAL DESIGN <i>"The Design & Restoration of Historic Buildings"</i>
DRAWING TITLE Proposed Site Elevations	
SCALE 1:100 @ A1 DATE 28-07-2026	
DRAWN SP	DRAWING NUMBER S107-004
REV A	REV A

Original size 100mm @ A1