




Metres 1:500 @ A3

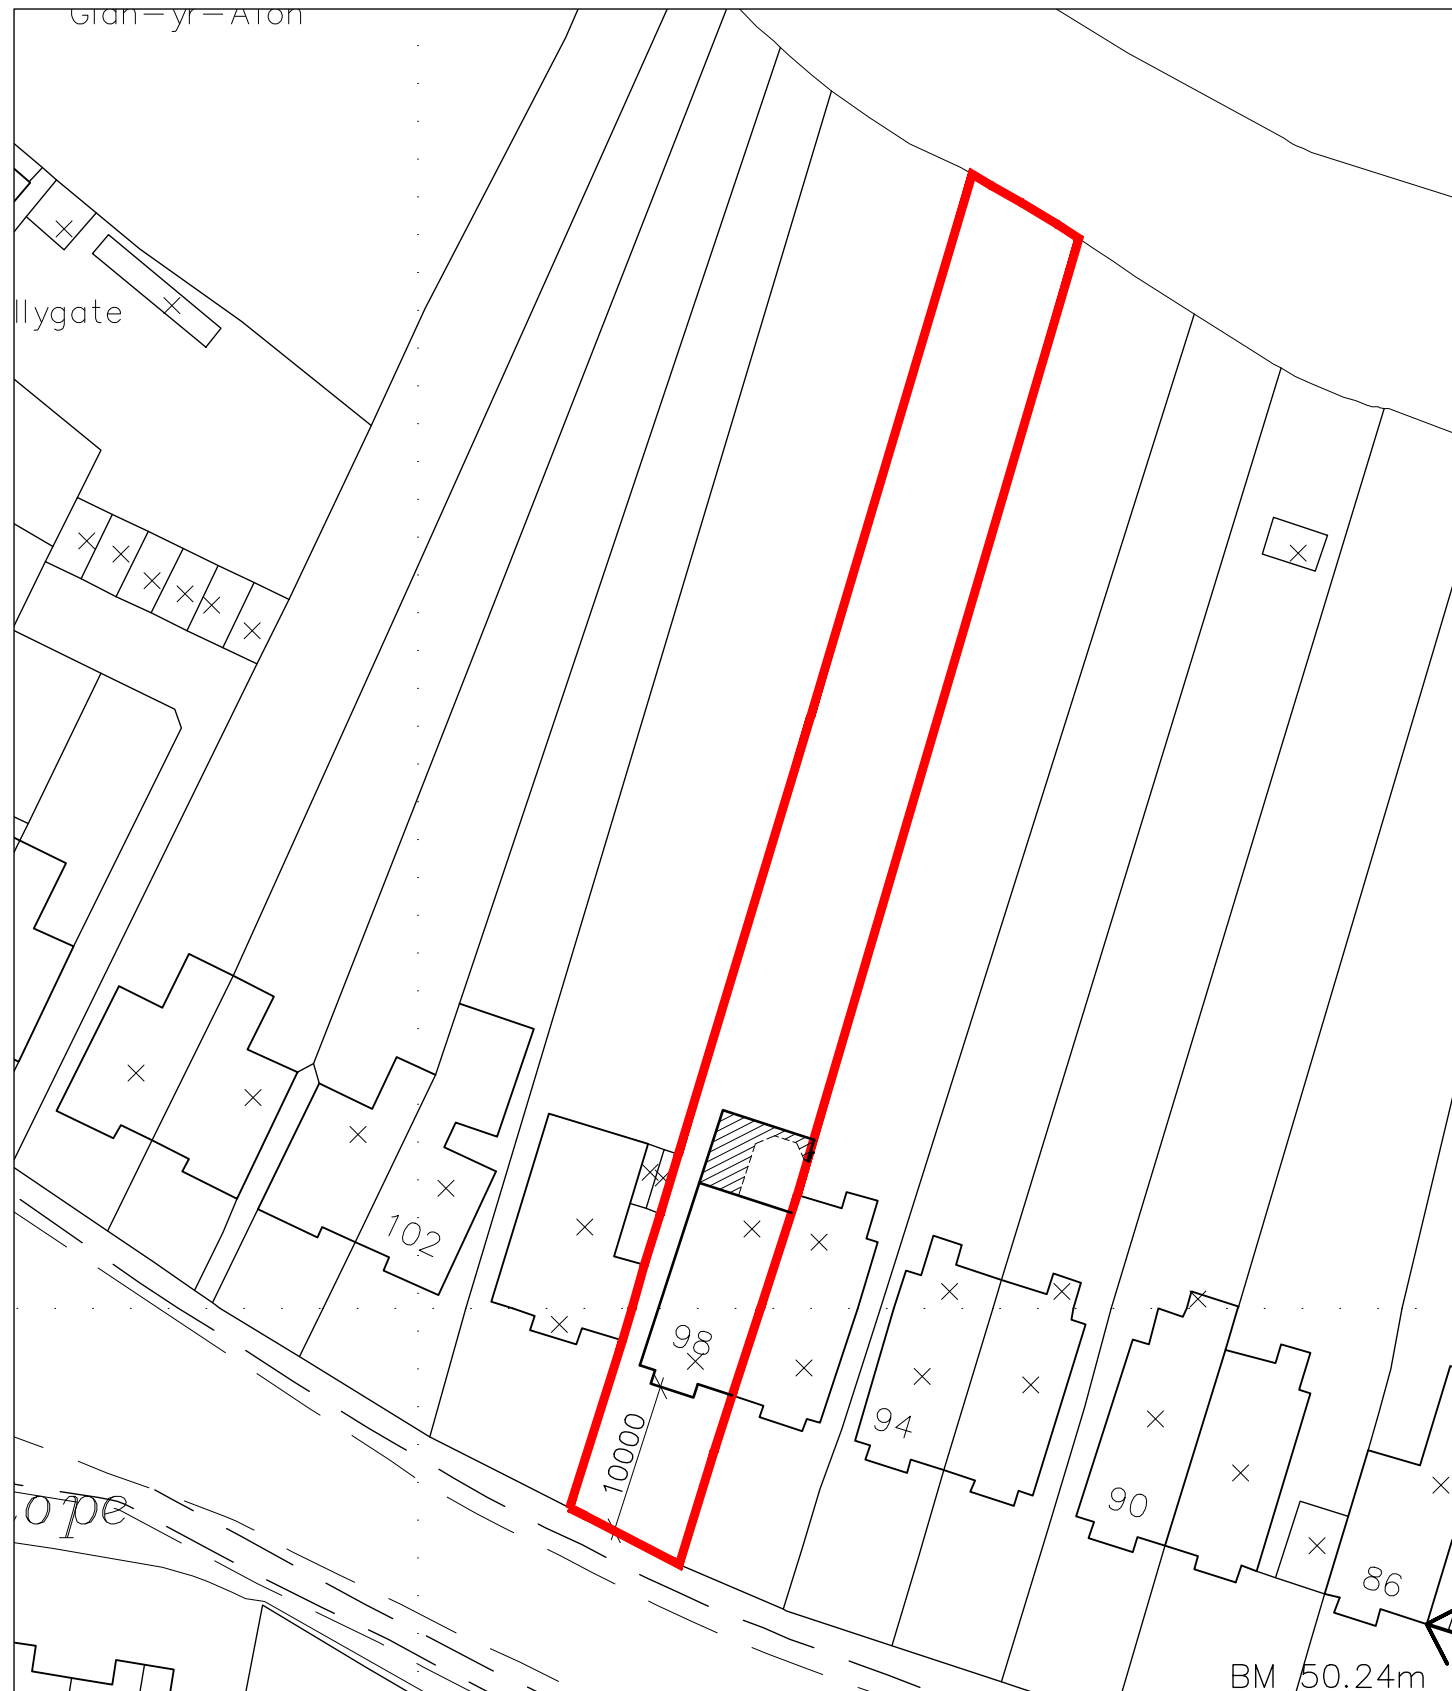

SITE PLAN scale 1:500

 

Metres 1:1250 @ A3

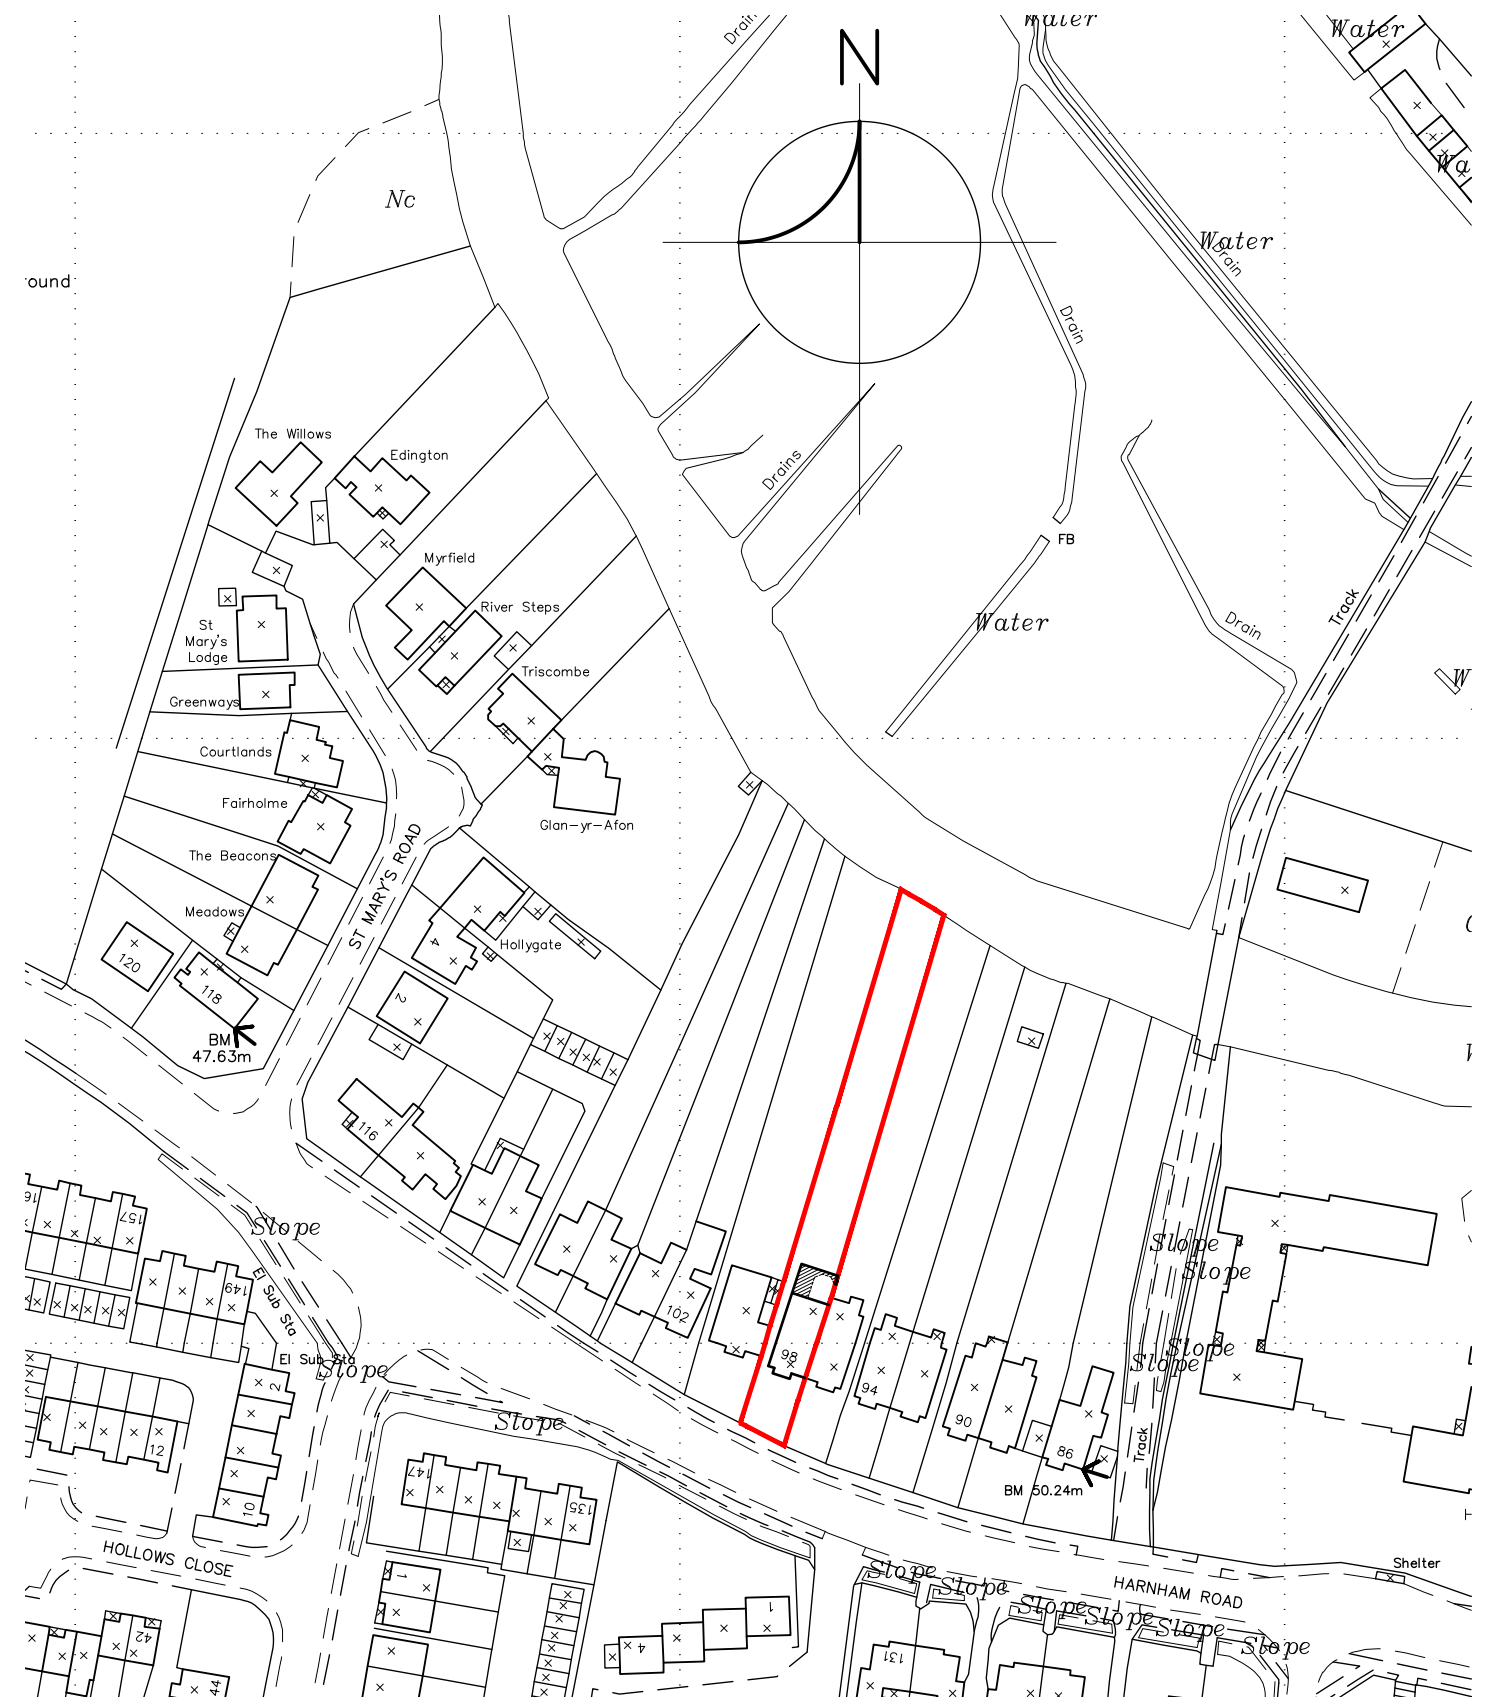

LOCATION PLAN scale 1:1250
98 Harnham Road, SALISBURY