

CDM 2015 Health & Safety Information

This information relates only to 'Significant Hazards' identified on this drawing and is to be read in conjunction with the Designer's Risk Assessment Register.

Notes

No dimensions to be scaled from drawing.
All dimensions are to be checked against site dimensions before any work is began.
It is the Contractor's responsibility to ensure compliance with Building Regulations.

Copyright

This drawing and the associated Copyright & Intellectual Property Rights shall remain vested in BHP Harwood Architects LLP. This drawing may not copied, reproduced, lent or disclosed without the explicit permission of BHPH Architects.

Revisions


Rev.	Date	Description
—		

Distance from fire brigade access to inlet valve 12.4m

Inlet valve


Horizontal pipe between inlet valve and dry riser 15.6m

Dry riser

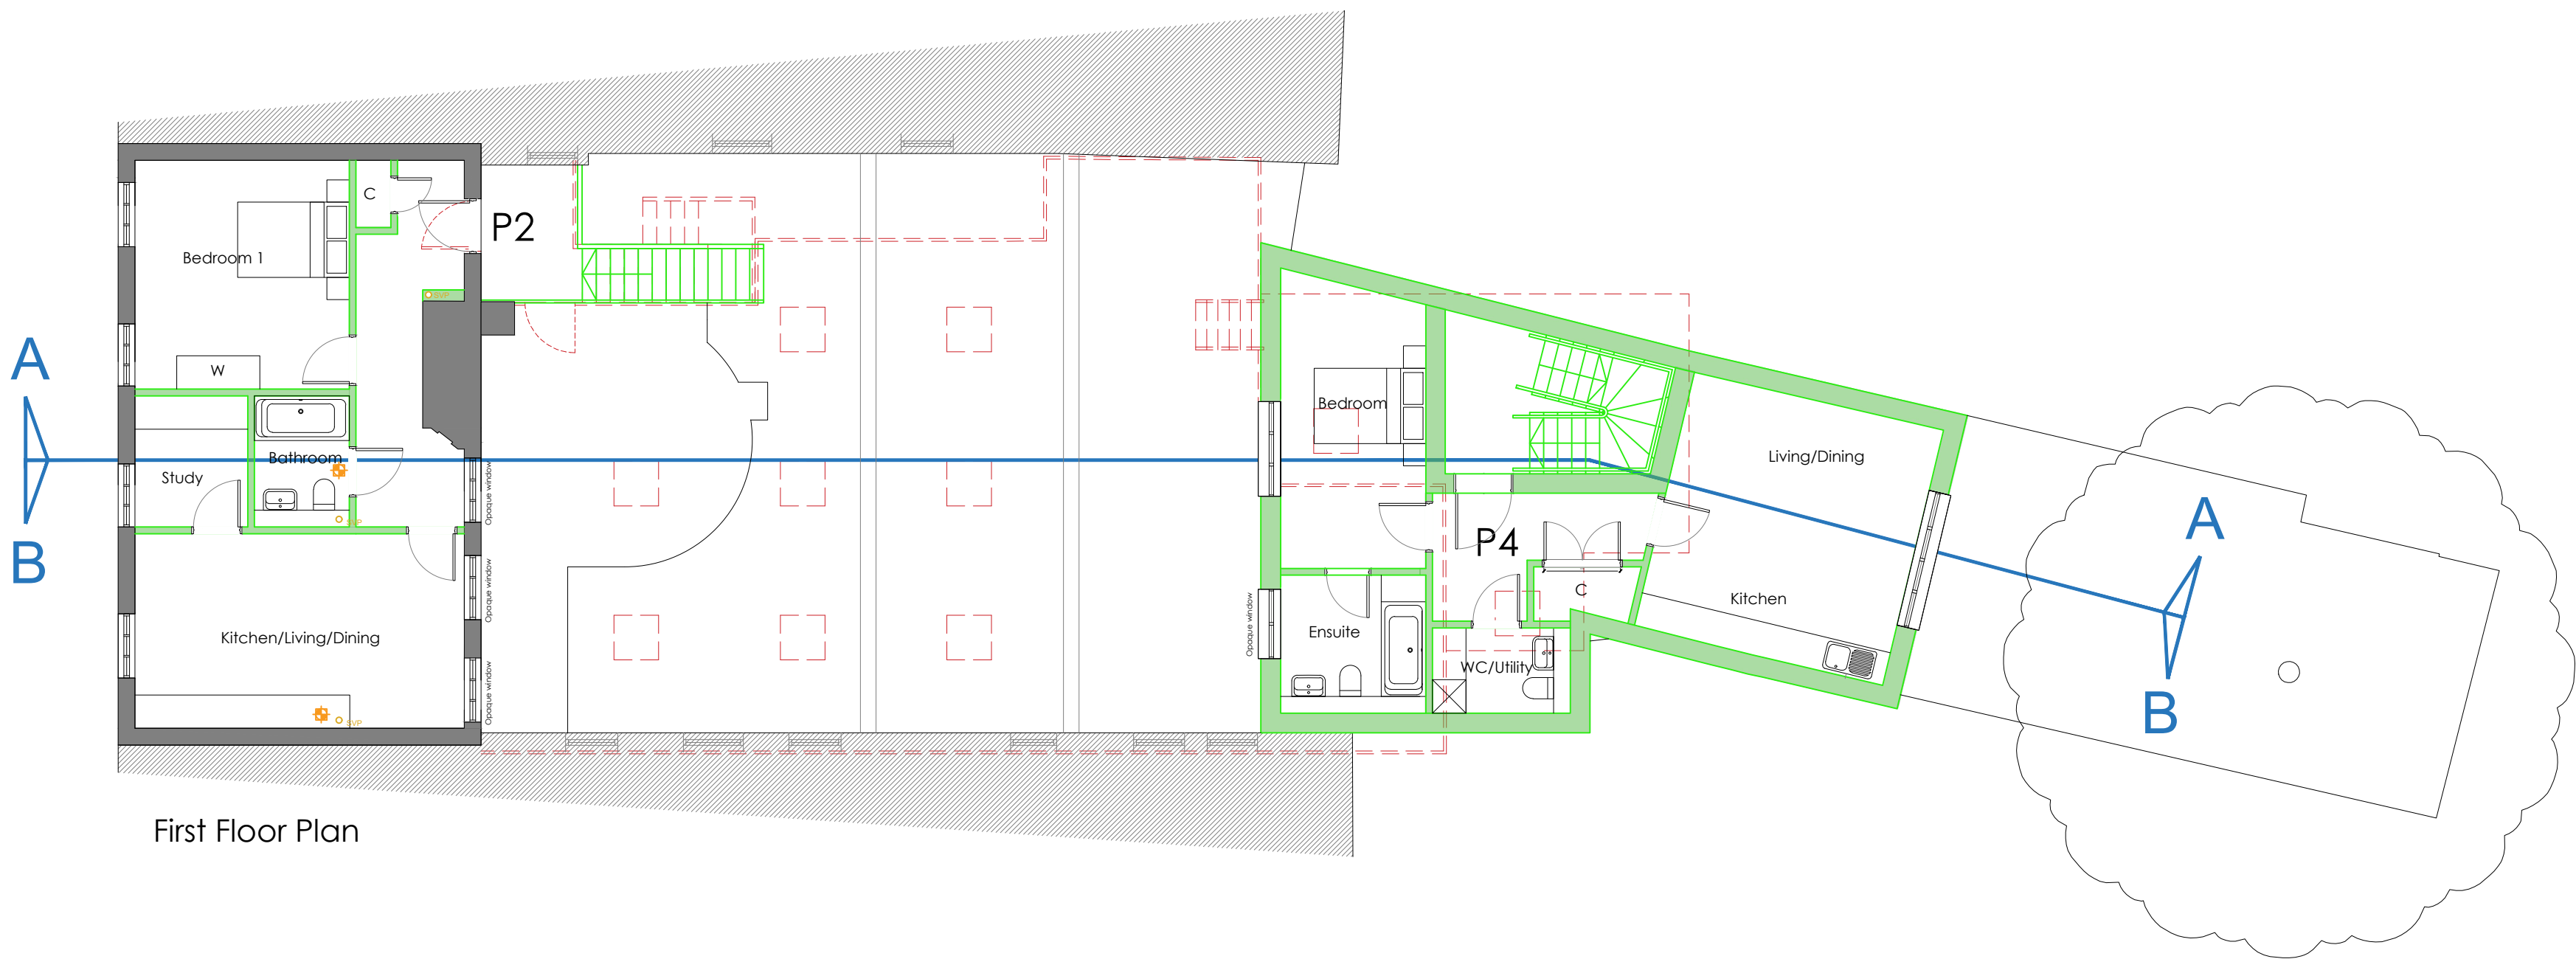

First Floor Plan

Note:
Planters to demarcate a small defensible space to Ground Floor bedrooms and to reduce potential overlooking.

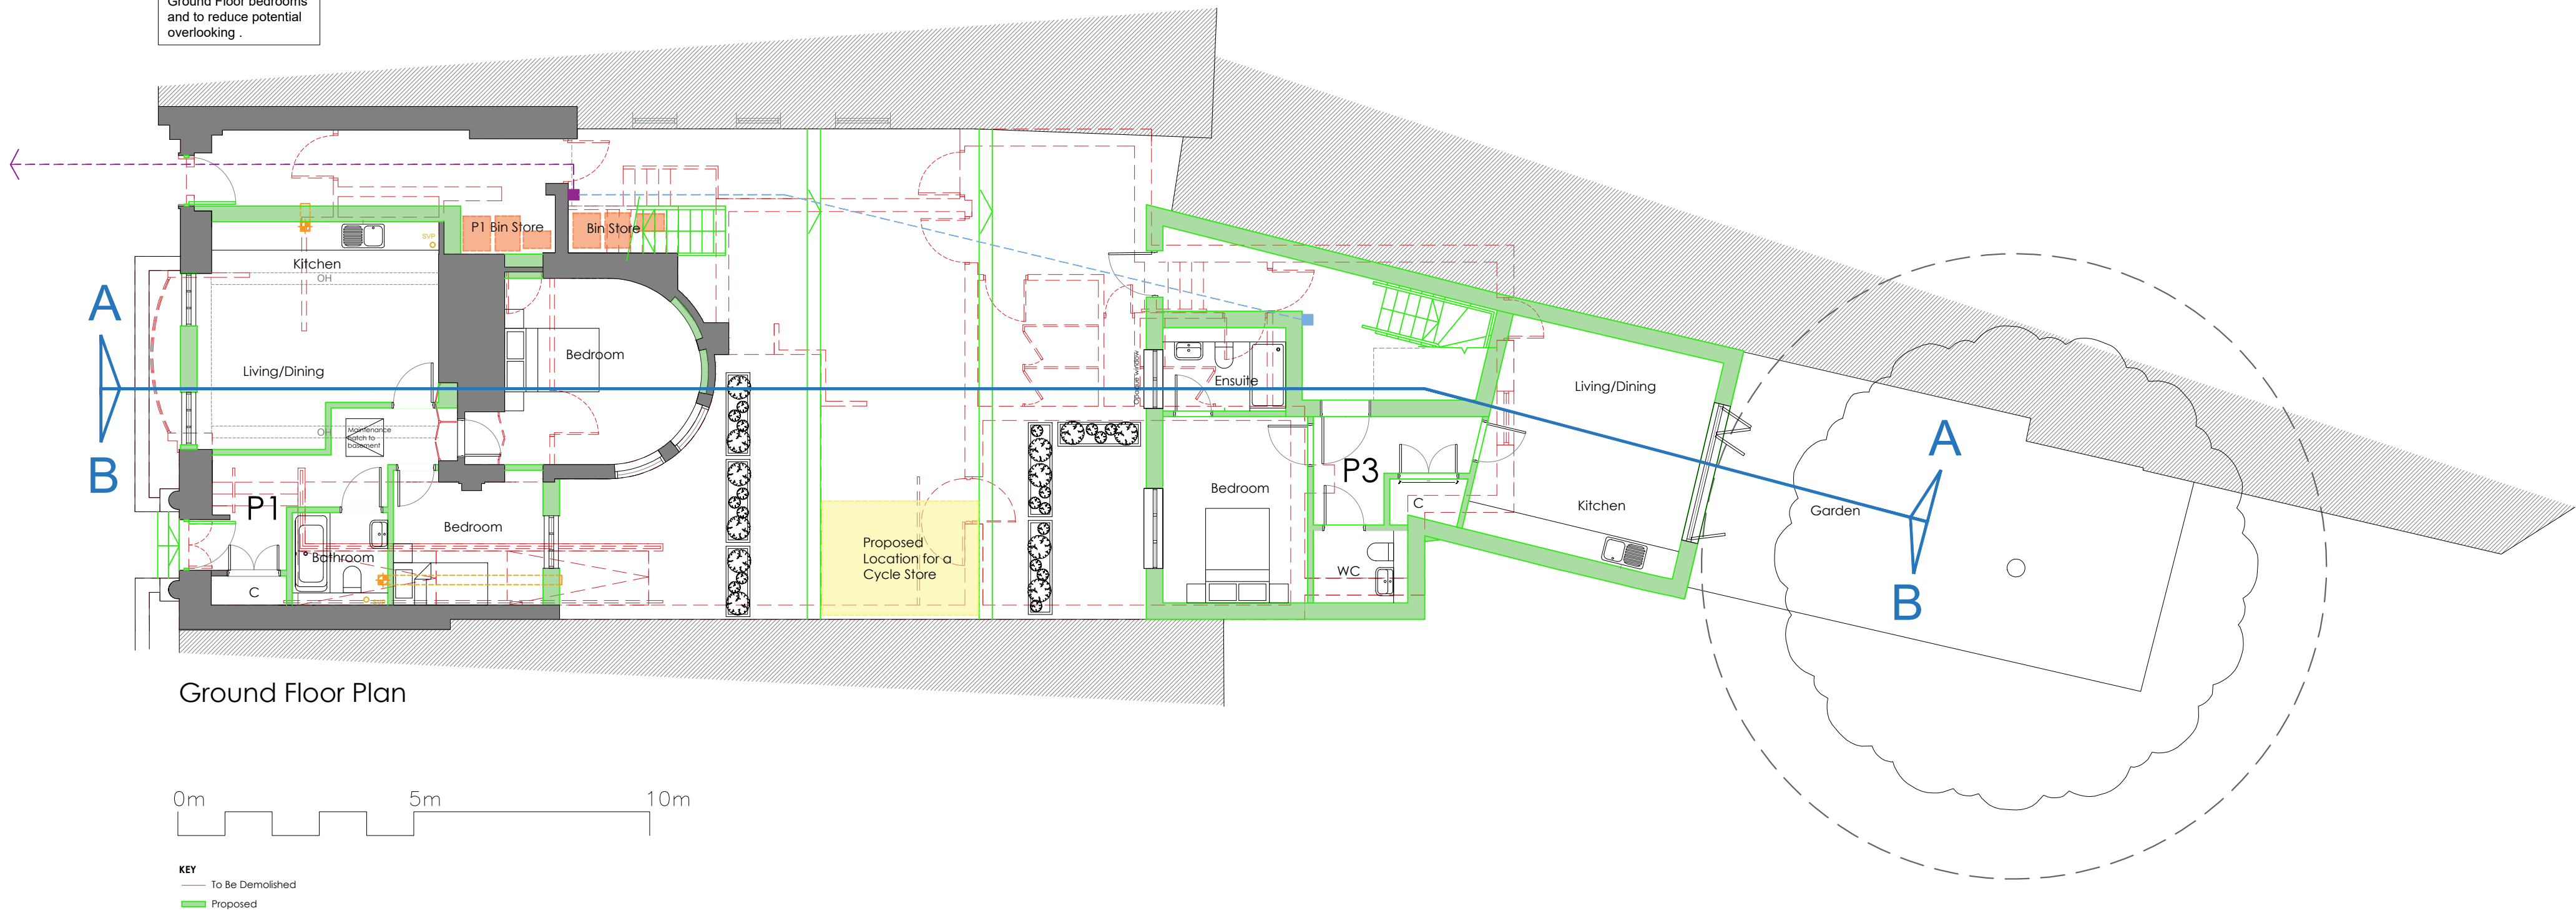

Ground Floor Plan

Client: MCH Minibuses Ltd.

Project Name: Former Barclays Bank

Trowbridge

Drawing Title : Proposed Plans 1 of 2

Drawing No: 3903.203 Rev.: E

Scale : 1:100 @A1 Date: Sept 2026

Drawn by: MM Checked by:

Status:

PLANNING

BHPH
architects

Box House Estate
Bath Road, Box, Bath,
SN13 8AA
T: 01225 969380

Boston House Grove Park,
Downsview Road, Wantage
OX12 9FF
T: 01235 765322

E: info@bhpharchitects.com W: www.bhpharchitects.com