
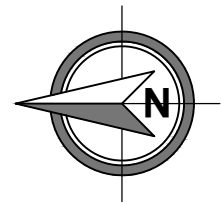


\* This drawing is copyright of Openplanman®. All rights reserved. Do not scale this drawing. Check all dimensions on site. This drawing is only to be used on the site for which designed. All materials specified are subject to confirmation on site prior to works commencing.

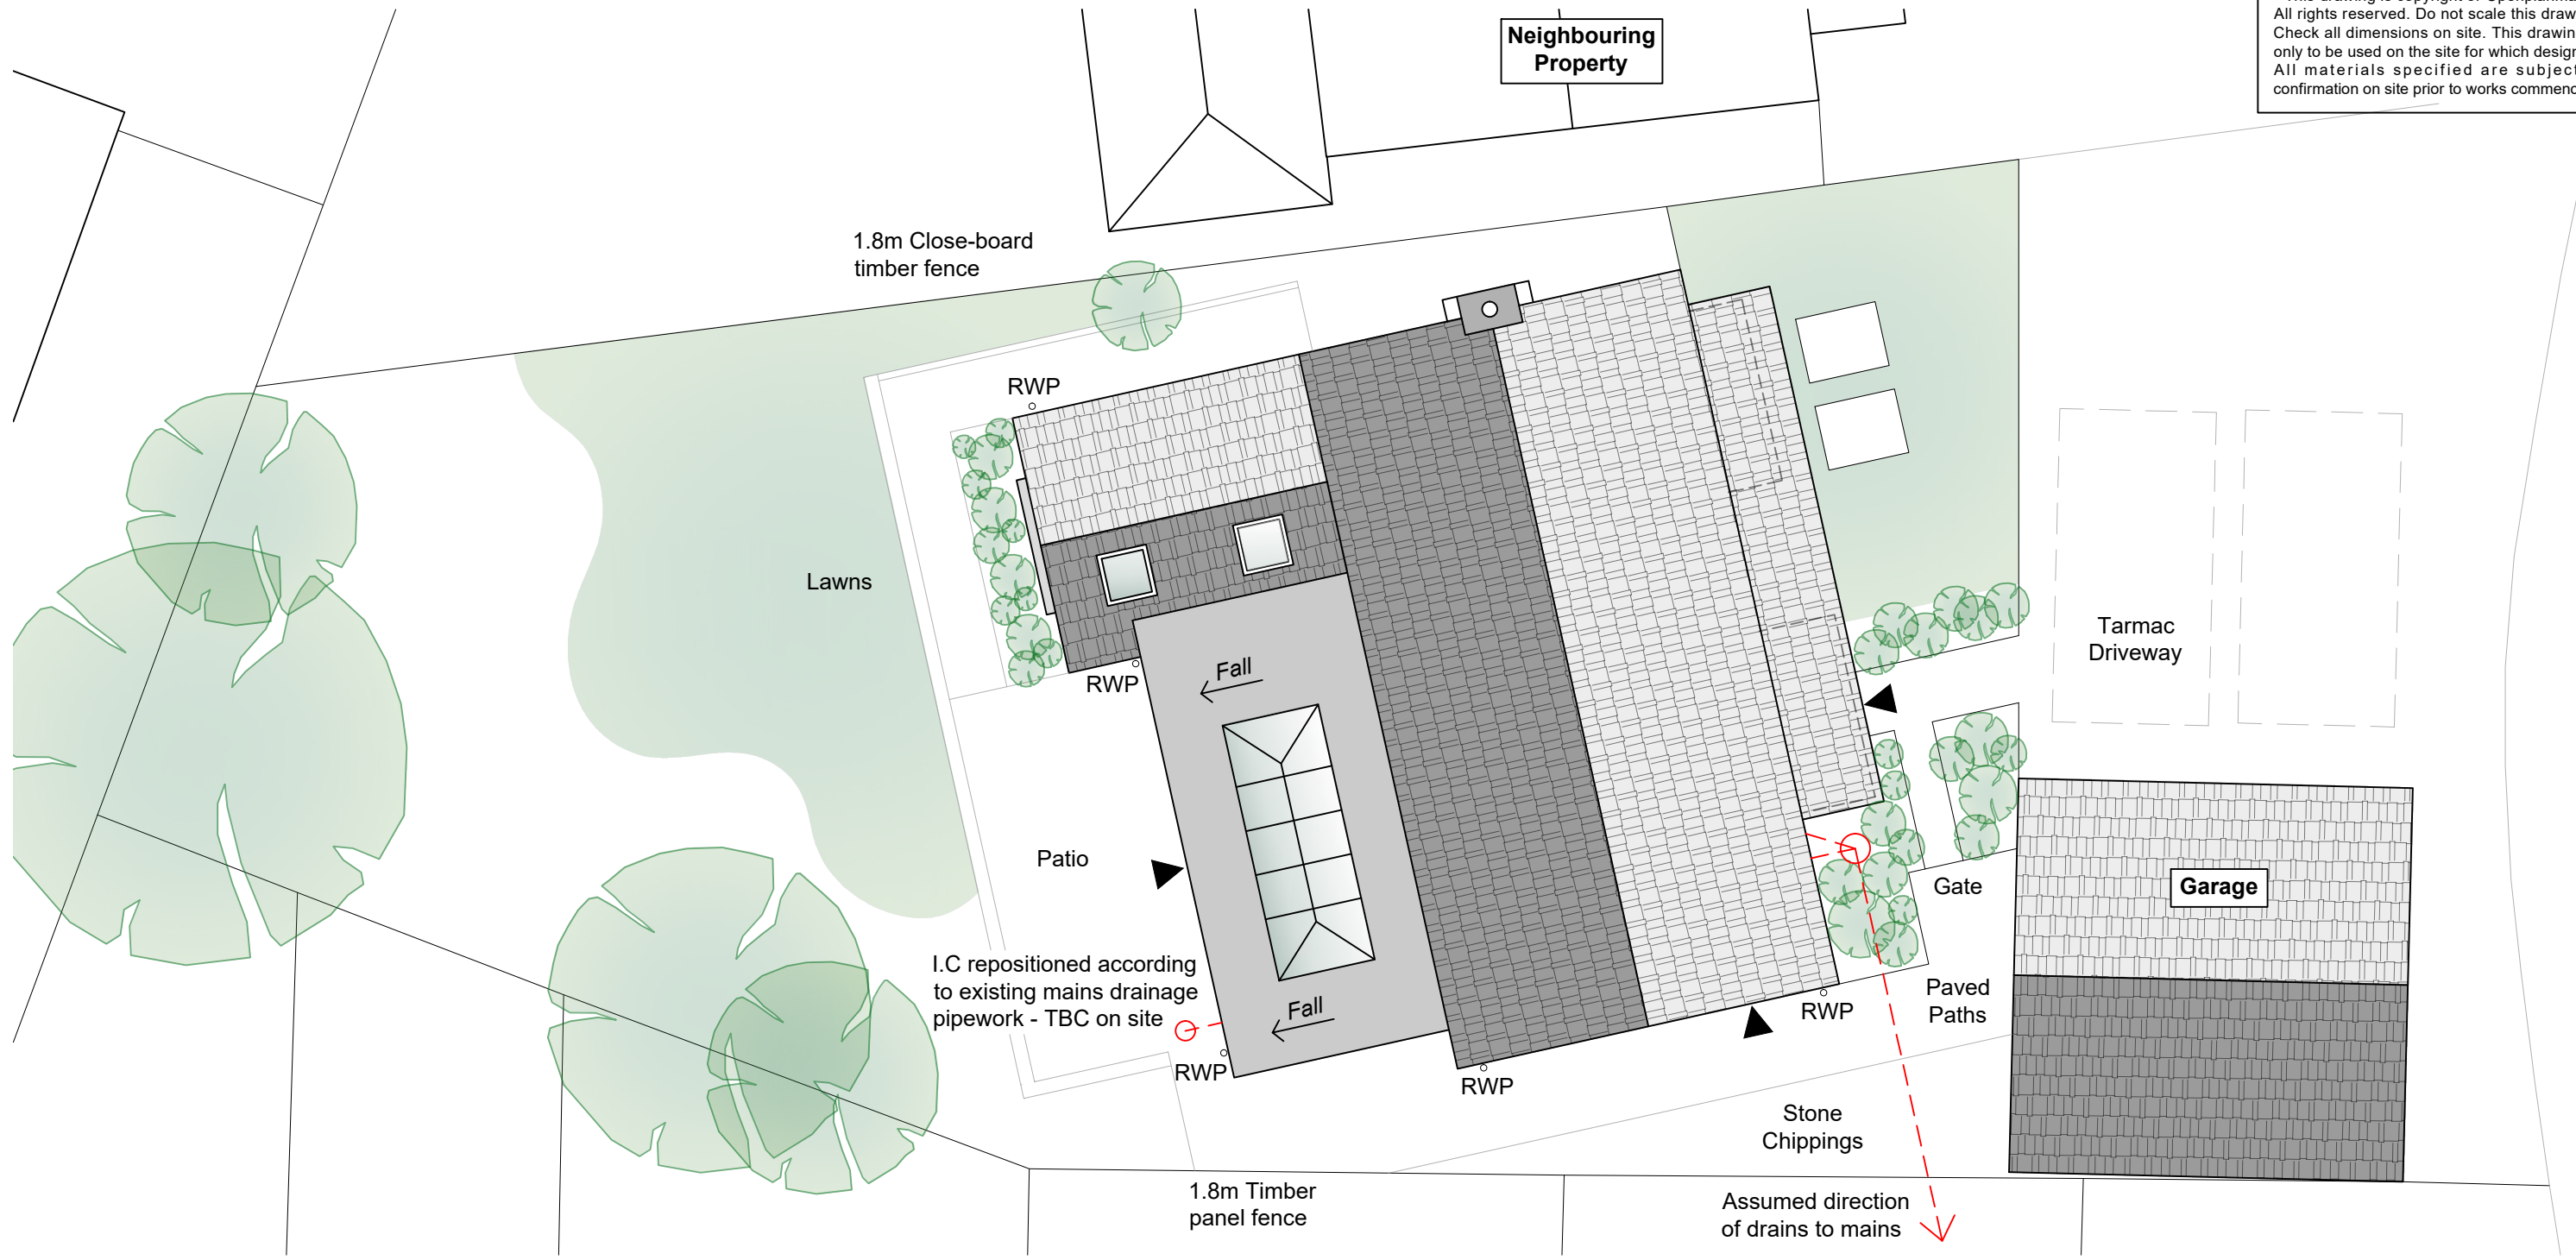

**For Planning**

1:100 1m 2m 3m 4m 5m 6m

| Rev.   | Description.                                                                                            | Date.    | Initial.  |
|---|---|----------|-----------|
| <div><div><div>OPEN PLAN MAN<sup>®</sup></div><div>DESIGNlimited</div></div><div>18 Bewley Crescent<br/>Lacock<br/>Wiltshire<br/>SN15 2PL<br/><a href="mailto:info@opmdesign.co.uk">info@opmdesign.co.uk</a></div></div> |   |          |           |
| Client:   | Mr & Mrs Springhall                                                                                     |          |           |
| Project:   | Single Storey Rear Extension & Internal Alterations<br>6 Lockswell Close, Pewsham, Chippenham, SN15 3UR |          |           |
| Drawing Title:   | Proposed Site Plan                                                                                      |          |           |
| Scale:   | 1:100 @ A3                                                                                              | Date:    | Aug 26    |
| Drawn:   | AJ   | Checked: | JLG       |
| Drawing No:   | SLC/26/1300                                                                                             |          | Revision: |
|   |   | -        |           |