
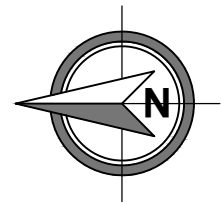


* This drawing is copyright of Openplanman®.
All rights reserved. Do not scale this drawing.
Check all dimensions on site. This drawing is
only to be used on the site for which designed.
All materials specified are subject to
confirmation on site prior to works commencing.

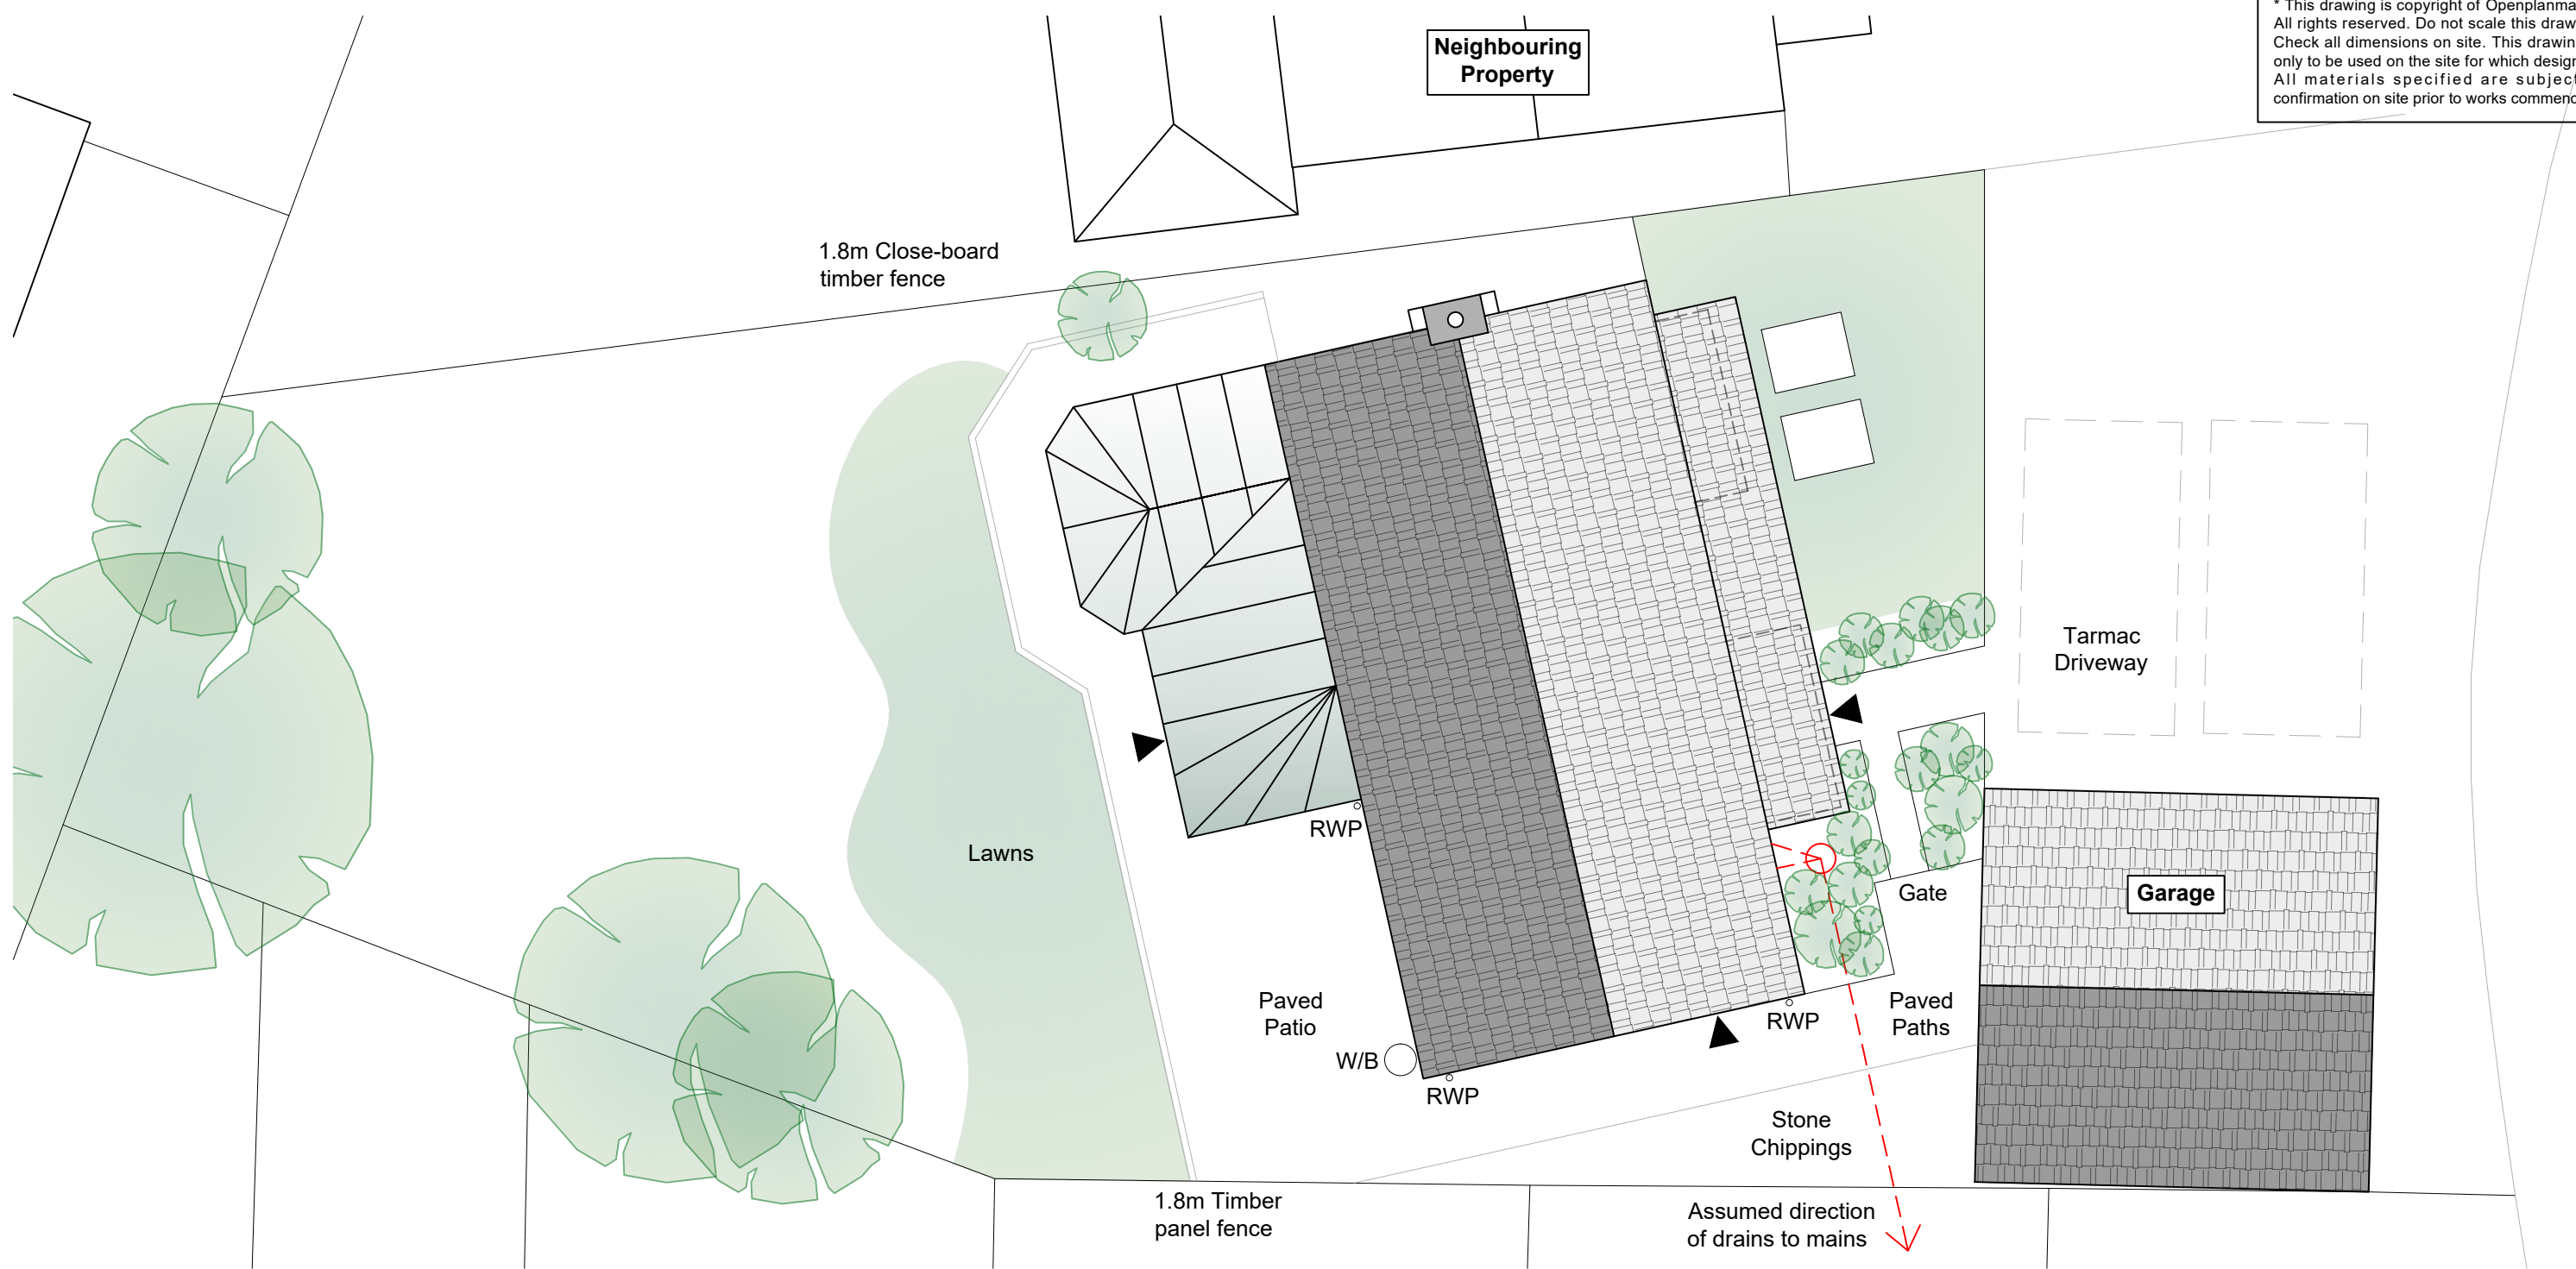

For Planning

1:100 1m 2m 3m 4m 5m 6m

Rev.	Description.	Date.	Initial.
OPEN PLAN MAN[®] DESIGNlimited 18 Bewley Crescent Lacock Wiltshire SN15 2PL info@opmdesign.co.uk			
Client:	Mr & Mrs Springhall		
Project:	Single Storey Rear Extension & Internal Alterations 6 Lockswell Close, Pewsham, Chippenham, SN15 3UR		
Drawing Title:	Existing Site Plan		
Scale:	1:100 @ A3	Date:	Aug 26
Drawn:	AJ	Checked:	JLG
Drawing No:	SLC/26/300		Revision:
		-	