
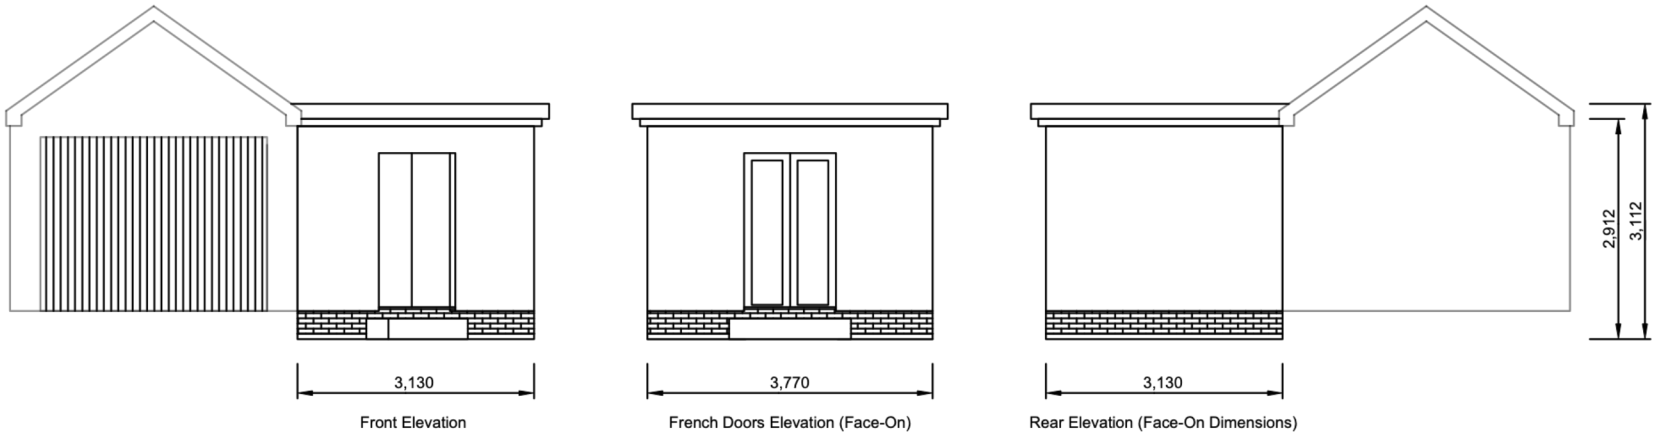
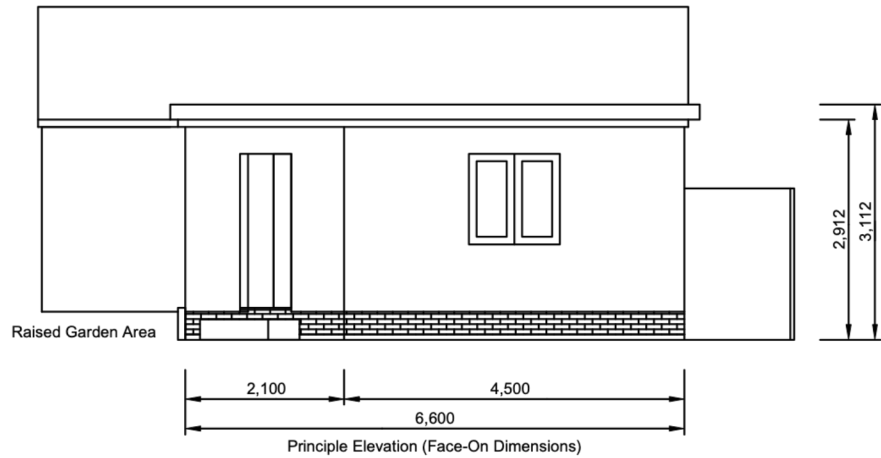


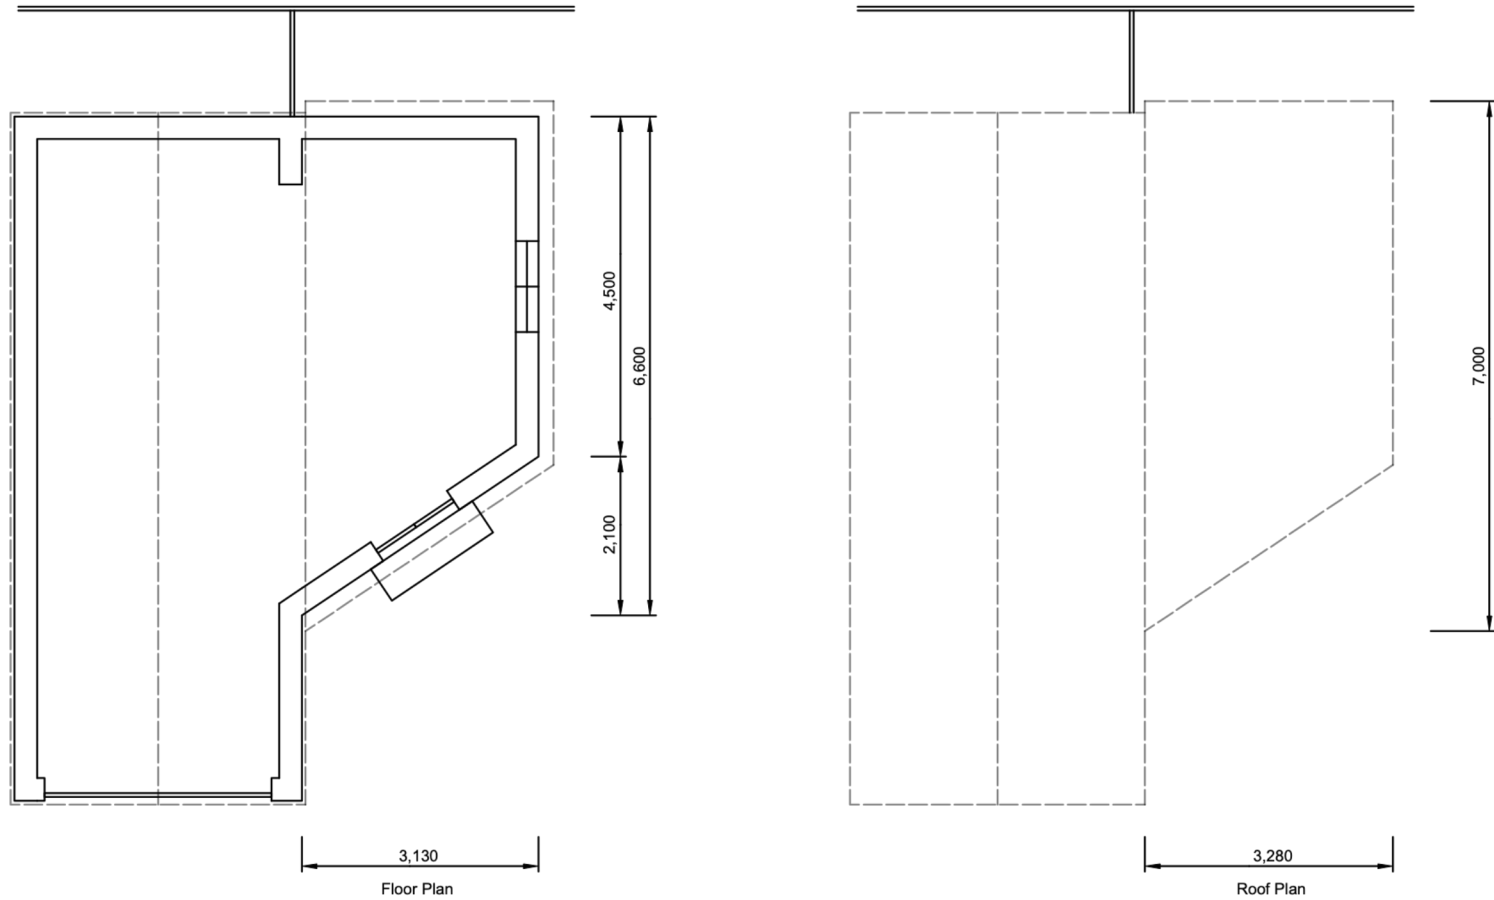

Drawing Number
AO-2026-40-PR

Notes
Proposed Drawings.

Agent
Abingdon Oak
Nick Faulkner
e: info@abingdonoak.co.uk
t: 07903 819913

Project
Proposed Garage Extension

Proposed	Floor Plans and Elevations

Client
Liam Murphy
50 Wheeler way
Malmesbury
SN16 9GD

Scale	Date	Drawn
1:100	07-09-2026	JB

FOR INFORMATION PURPOSES ONLY
Copyright © Abingdon Oak, 2026.
Our drawings are not to be used for construction
purposes without our consent.