



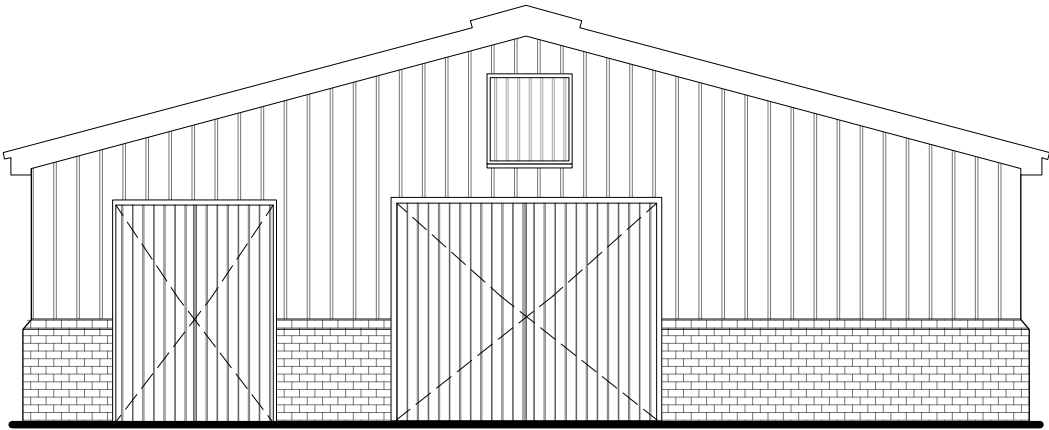

South Elevation

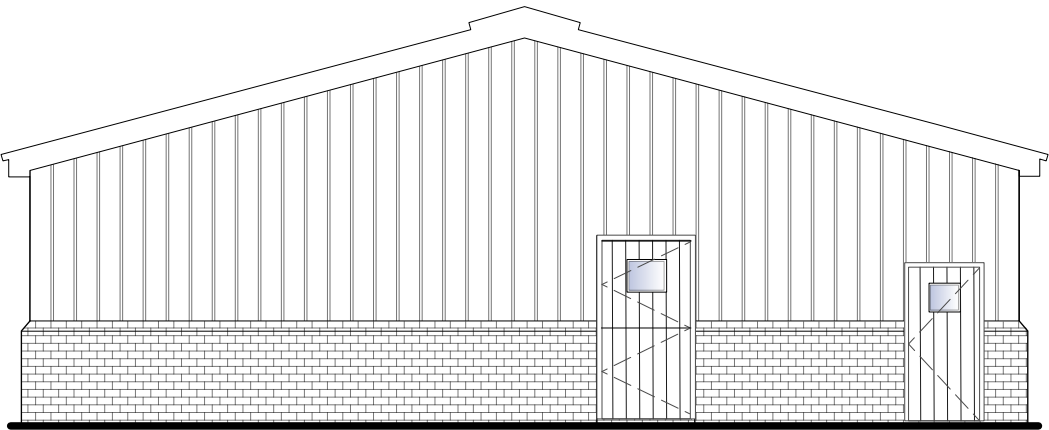

North Elevation


Barn Stables

Roof - 15 degree pitch, profiled fibre cement with cranked ridge. Colour : Natural Grey. Incorporating flush in-line GRP translucent rooflights


Walls - hit and miss timber boarding above brickwork base to all stables and areas requiring good ventilation. With solid batten on boards to tack room and wc / shower area

Doors and windows - timber


Rainwater goods - Galvanised

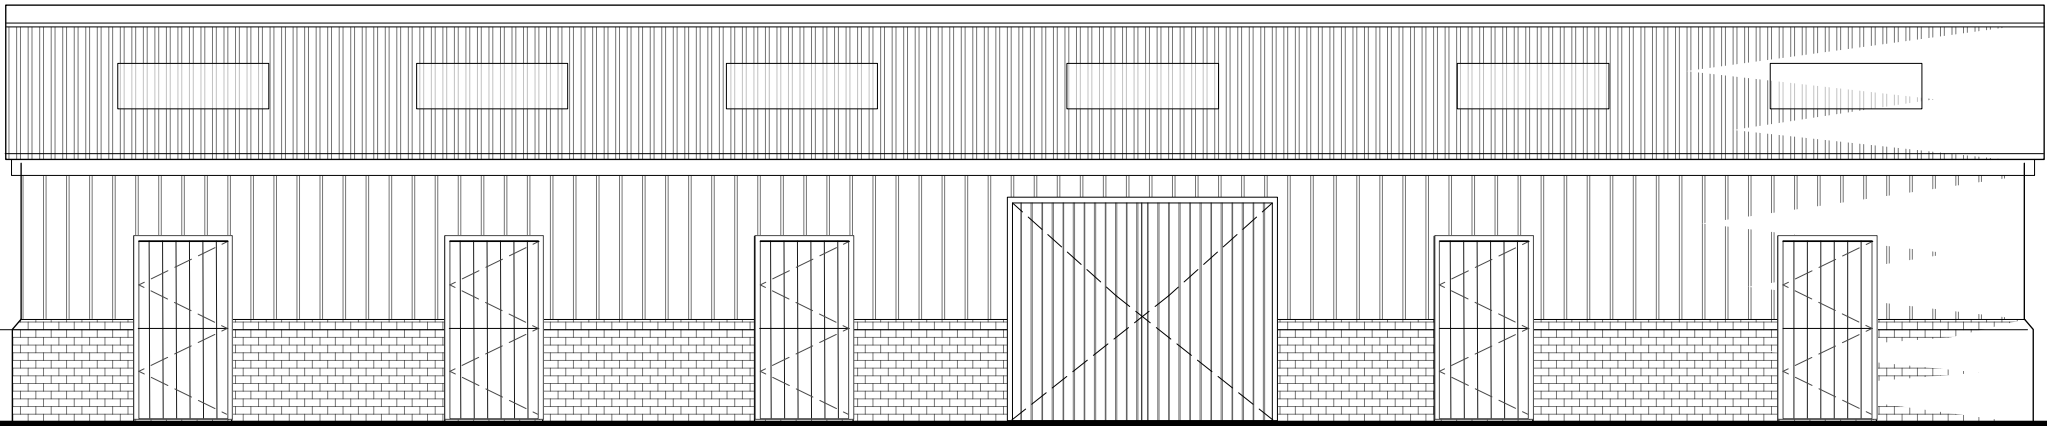

East Elevation

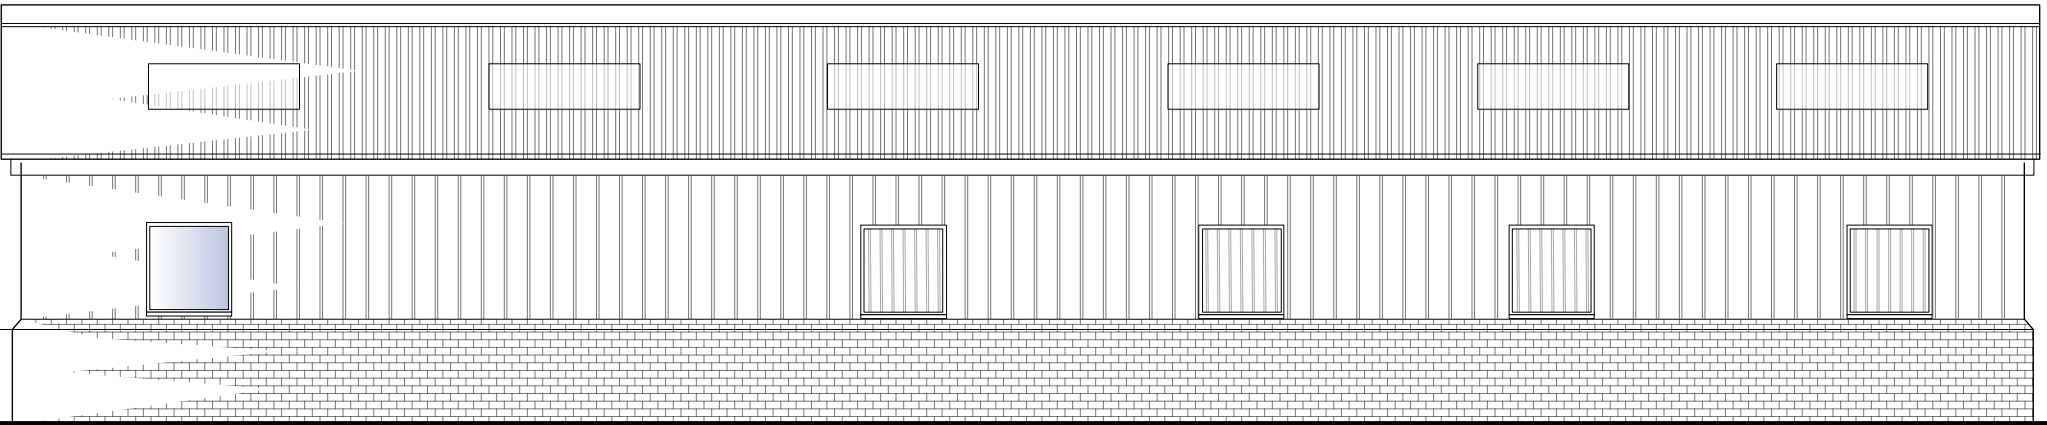

West Elevation

 

THE
RURAL PLANNING
PRACTICE

CIRENCESTER 01285 323200 | CRANBROOK 01580 201888
office@TheRPP.co.uk www.theruralplanningpractice.co.uk

ISSUE : PLANNING

Client	R and M Baster		
Site	Highfield House, Chapel Hill Wilton, Marlborough SN8 3SR		
Drawing Title	Replacement Stables and Proposed Sand School Proposed Elevations		
Scale	1:100 on A3	Drawing No.	5197 05
Date	Sep 2026	Rev	