
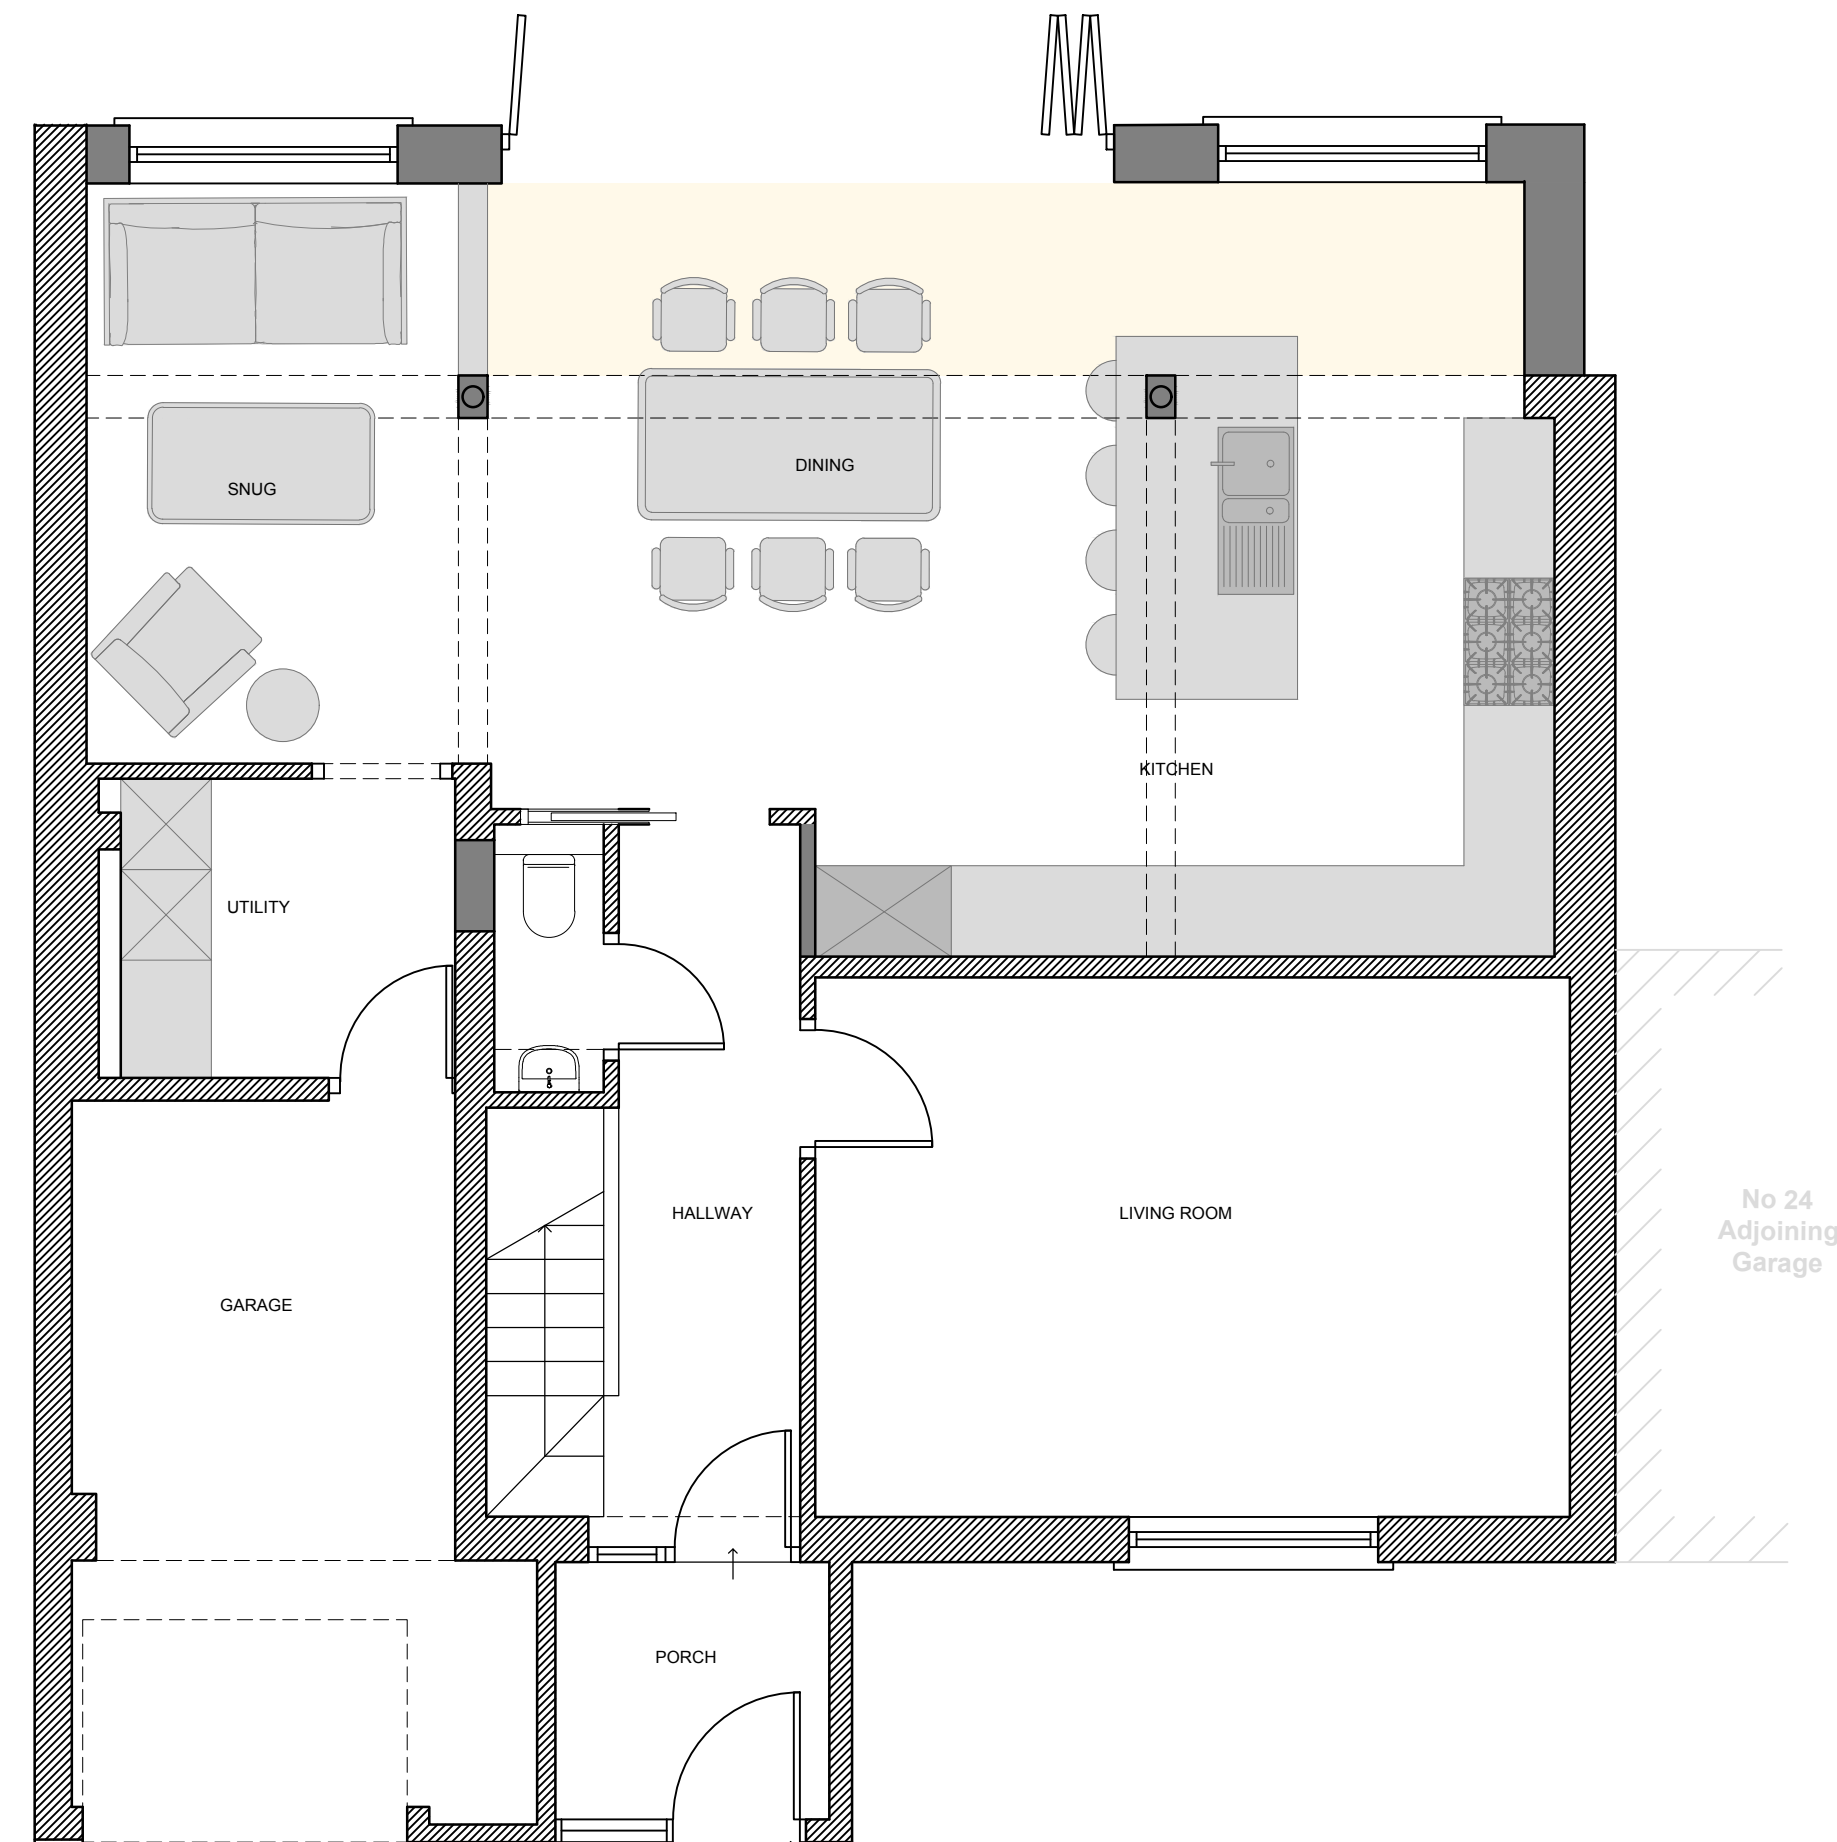


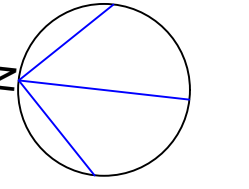

A	08.09.26	Scale updated
Rev	Date	Notes
Client		
MR AND MRS BOWNDS		
Job Title		
23 MANOR FIELDS, BRATTON, BA13 4ST		
Drawing Title		
PROPOSED GROUND FLOOR PLAN		
Scale		
1:50 @ A1		
meters 1 2 3 4 5		
Drawn	Checked	Date
SW	SW	13.08.26
Drawing No		Rev
PL06		A
ALL DIMENSIONS TO BE CHECKED ON SITE		