




DRAWING FOR PLANNING PURPOSES ONLY.
NOT TO BE USED FOR CONSTRUCTION.

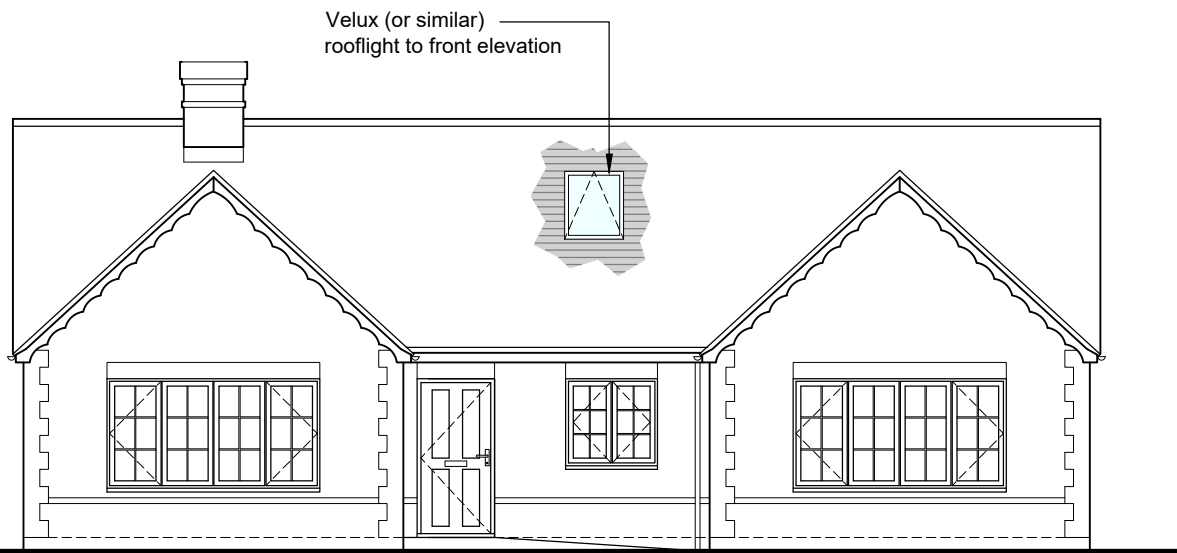

PROPOSED FRONT ELEVATION (east)
Scale 1:100

 


PROPOSED SIDE ELEVATION (north)
Scale 1:100

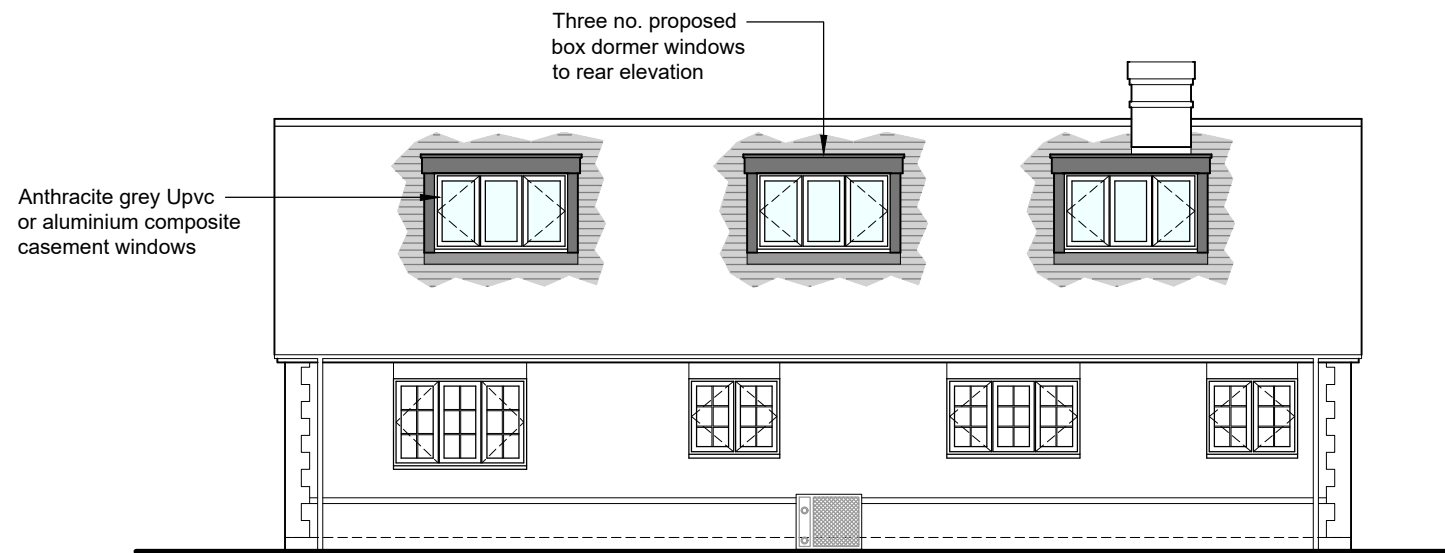


PROPOSED REAR ELEVATION (west)
Scale 1:100




PROPOSED SIDE ELEVATION (south)
Scale 1:100

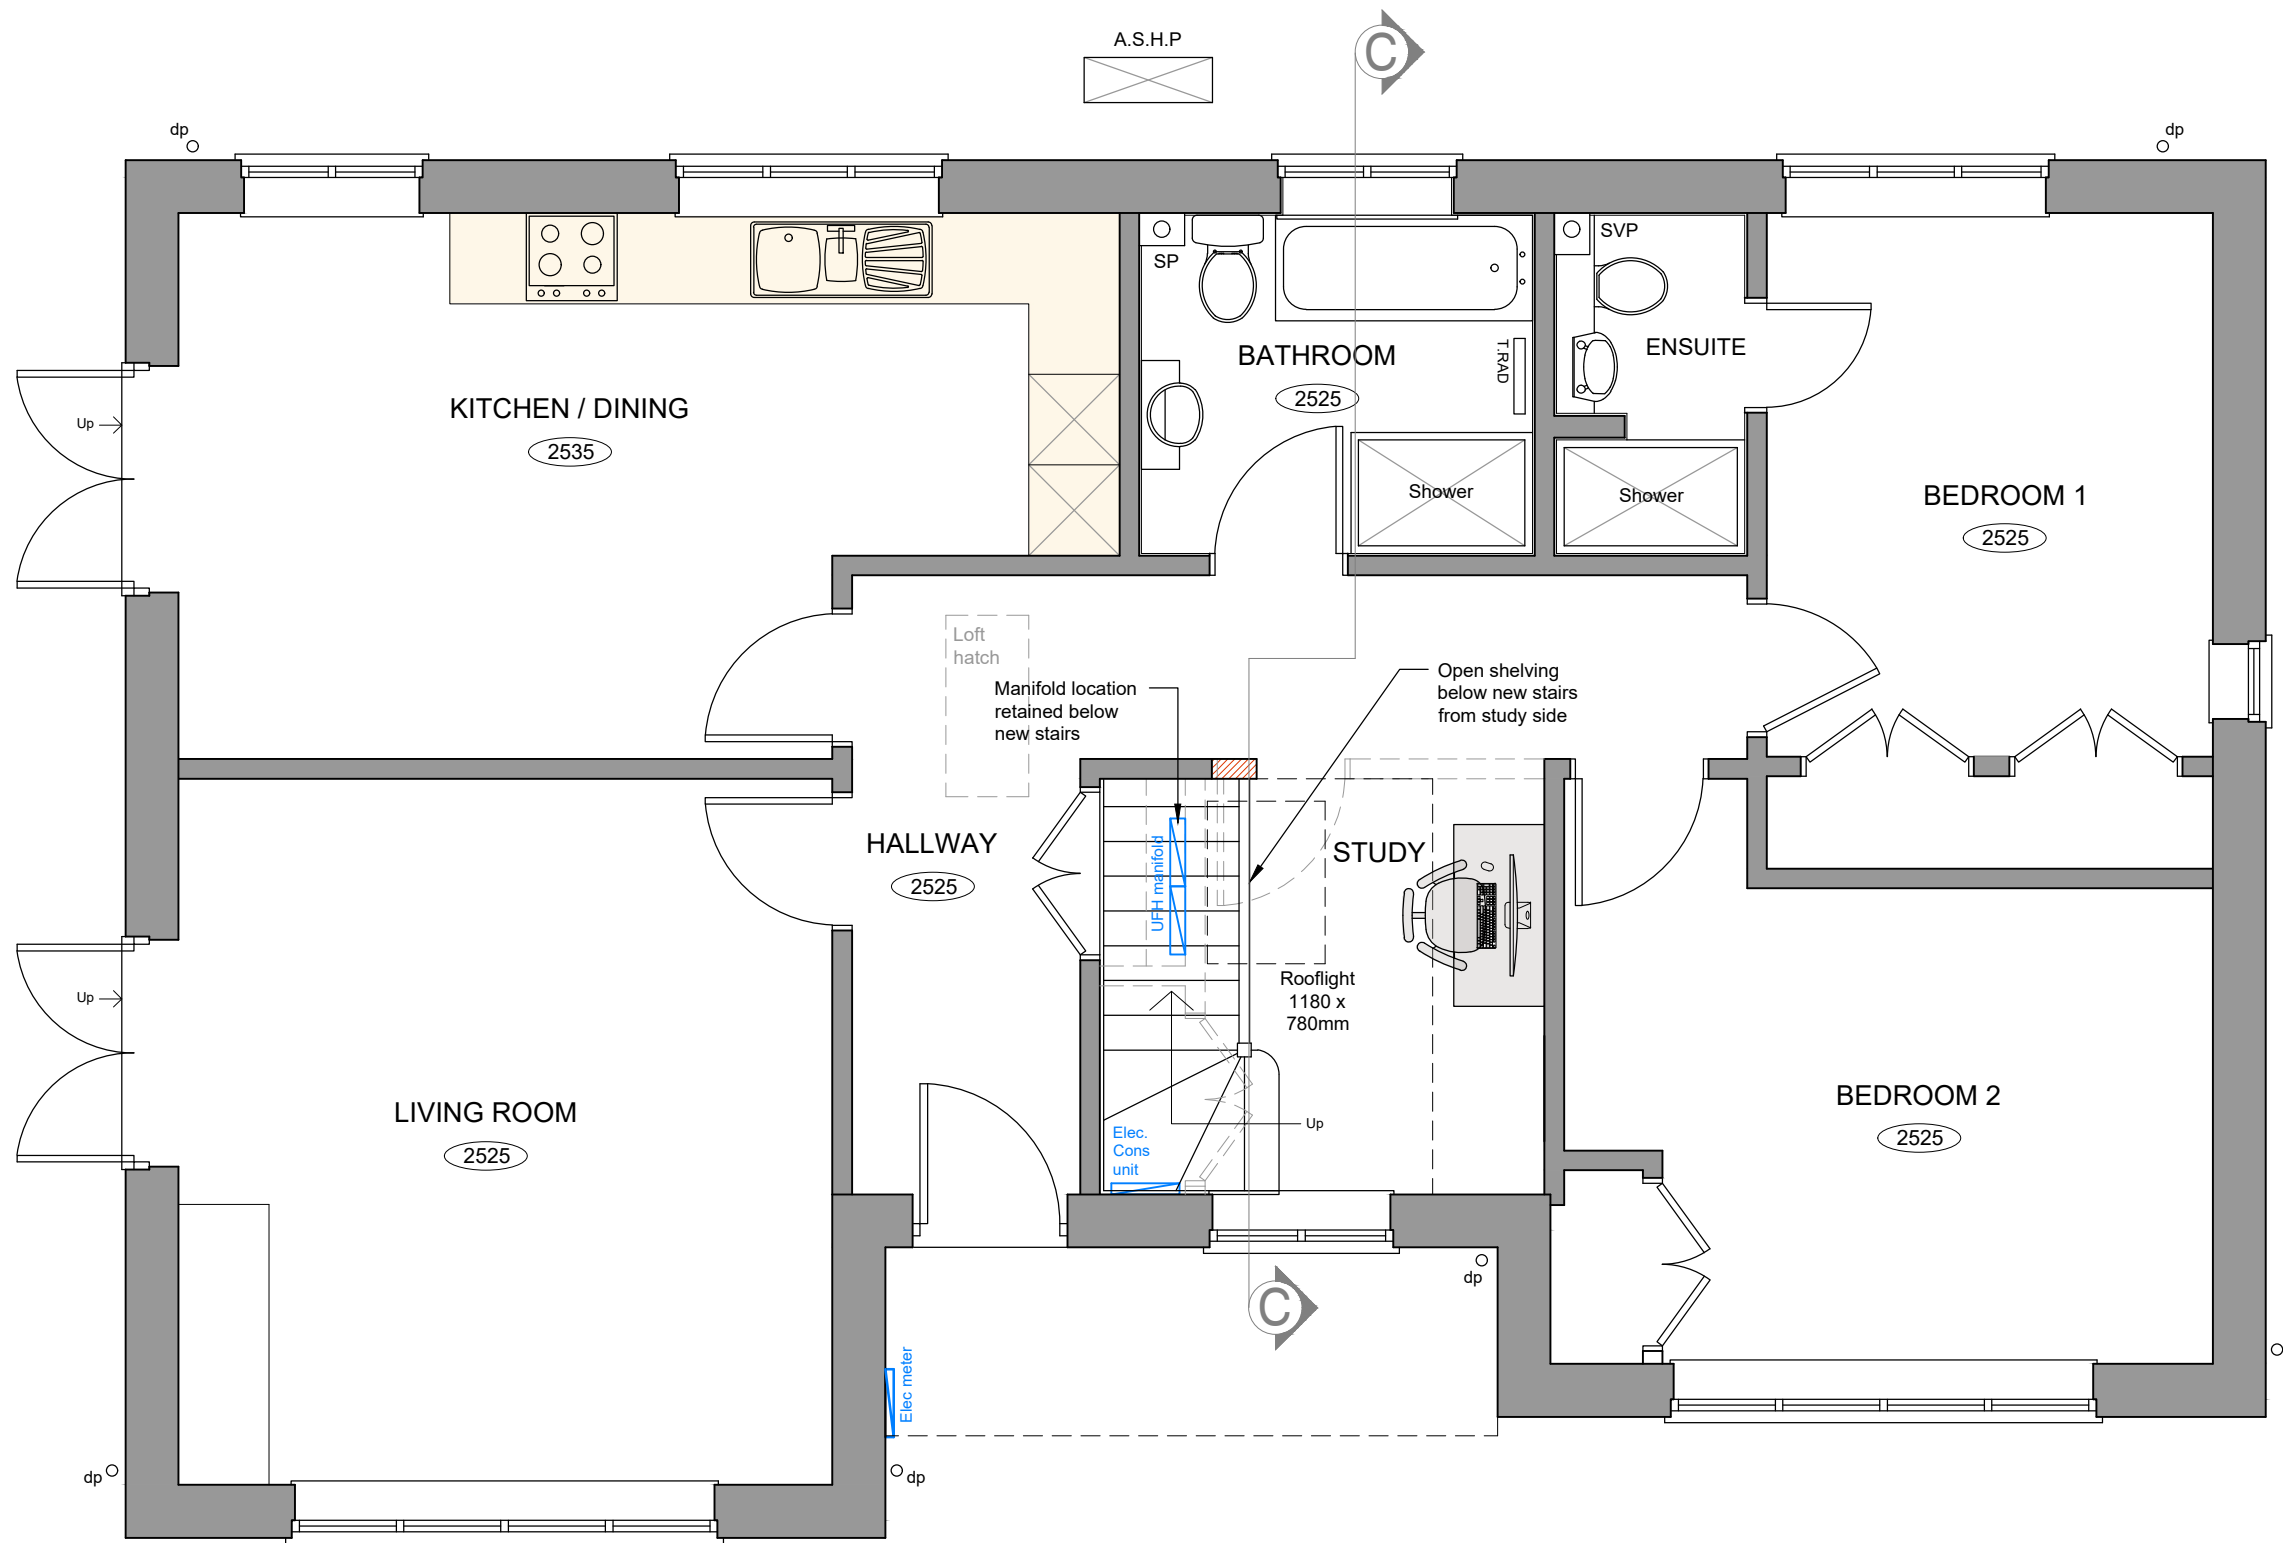


PROPOSED GROUND FLOOR LAYOUT
Scale 1:50

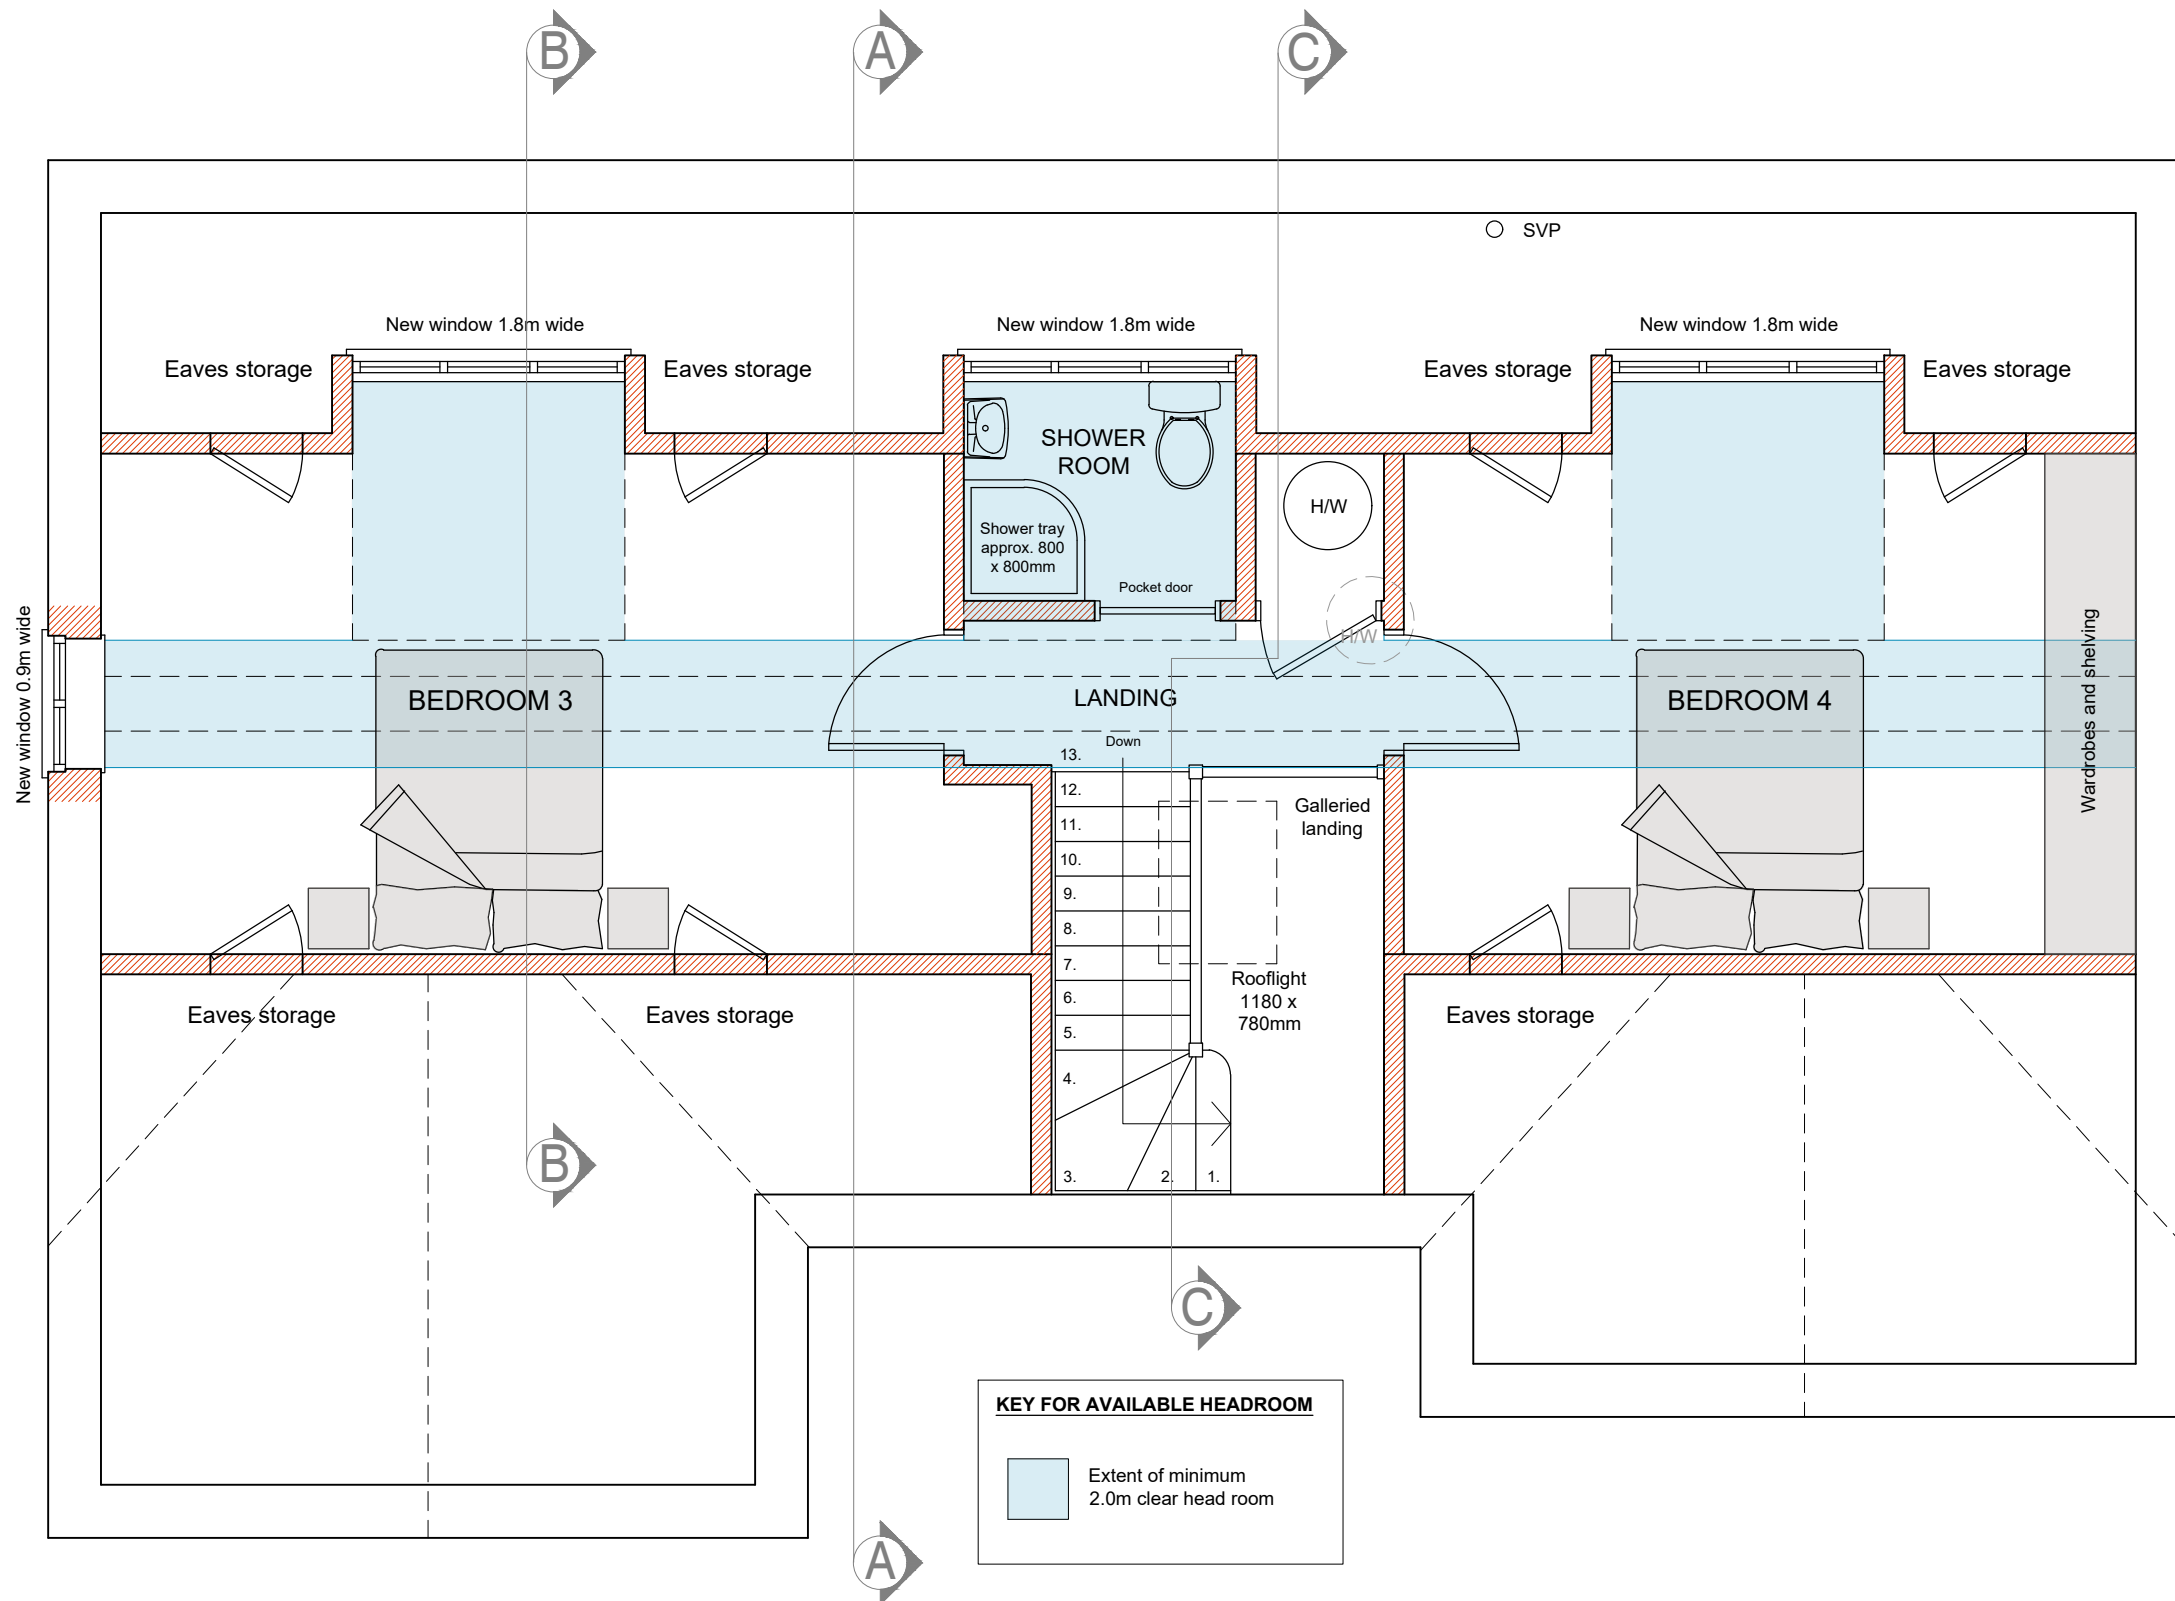


PROPOSED FIRST FLOOR LAYOUT
Scale 1:50

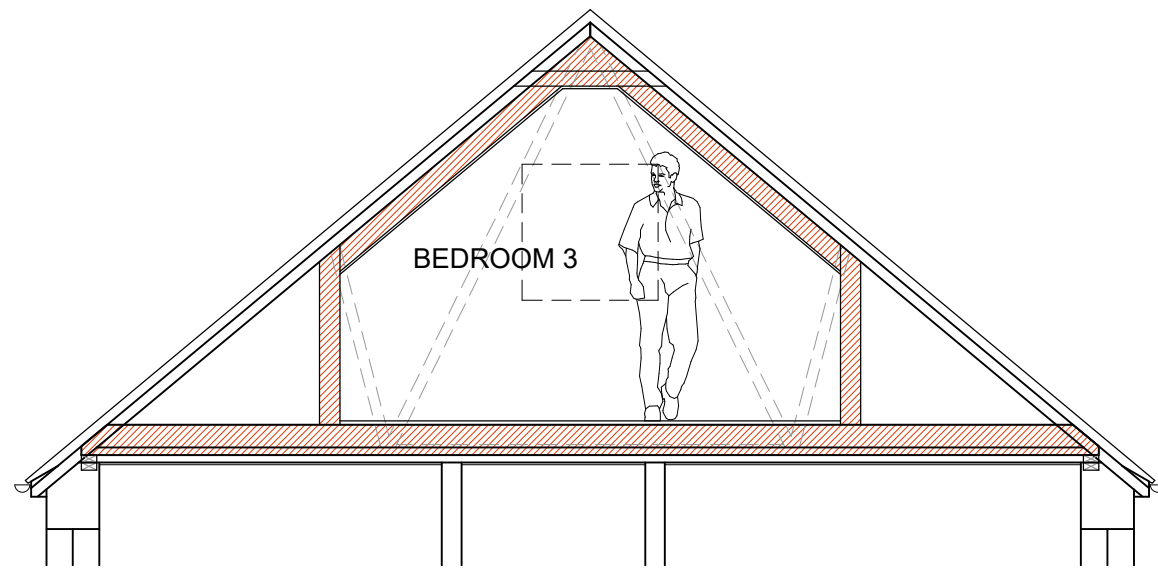

PROPOSED SECTION A - A
Scale 1:50

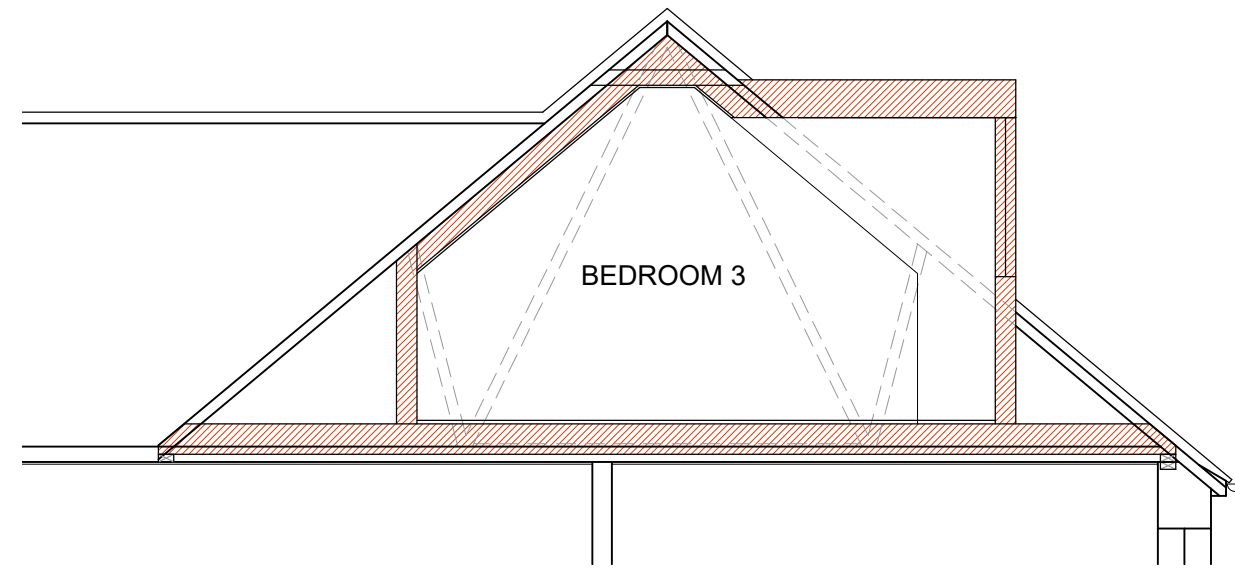


PROPOSED SECTION B - B
Scale 1:50

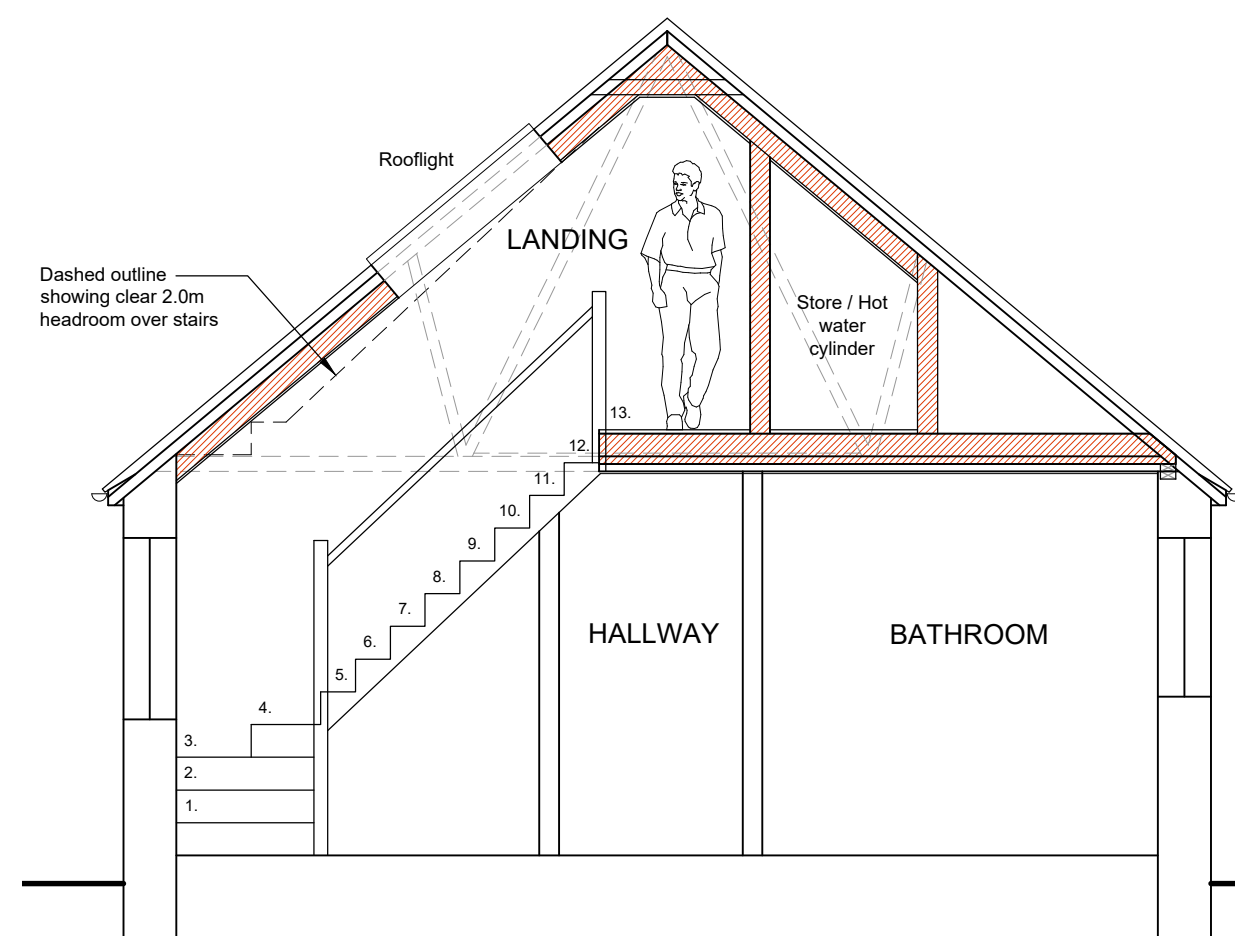

PROPOSED SECTION C - C
Scale 1:50



EXAMPLE OF SIMILAR BOX DORMER
Scale N.T.S

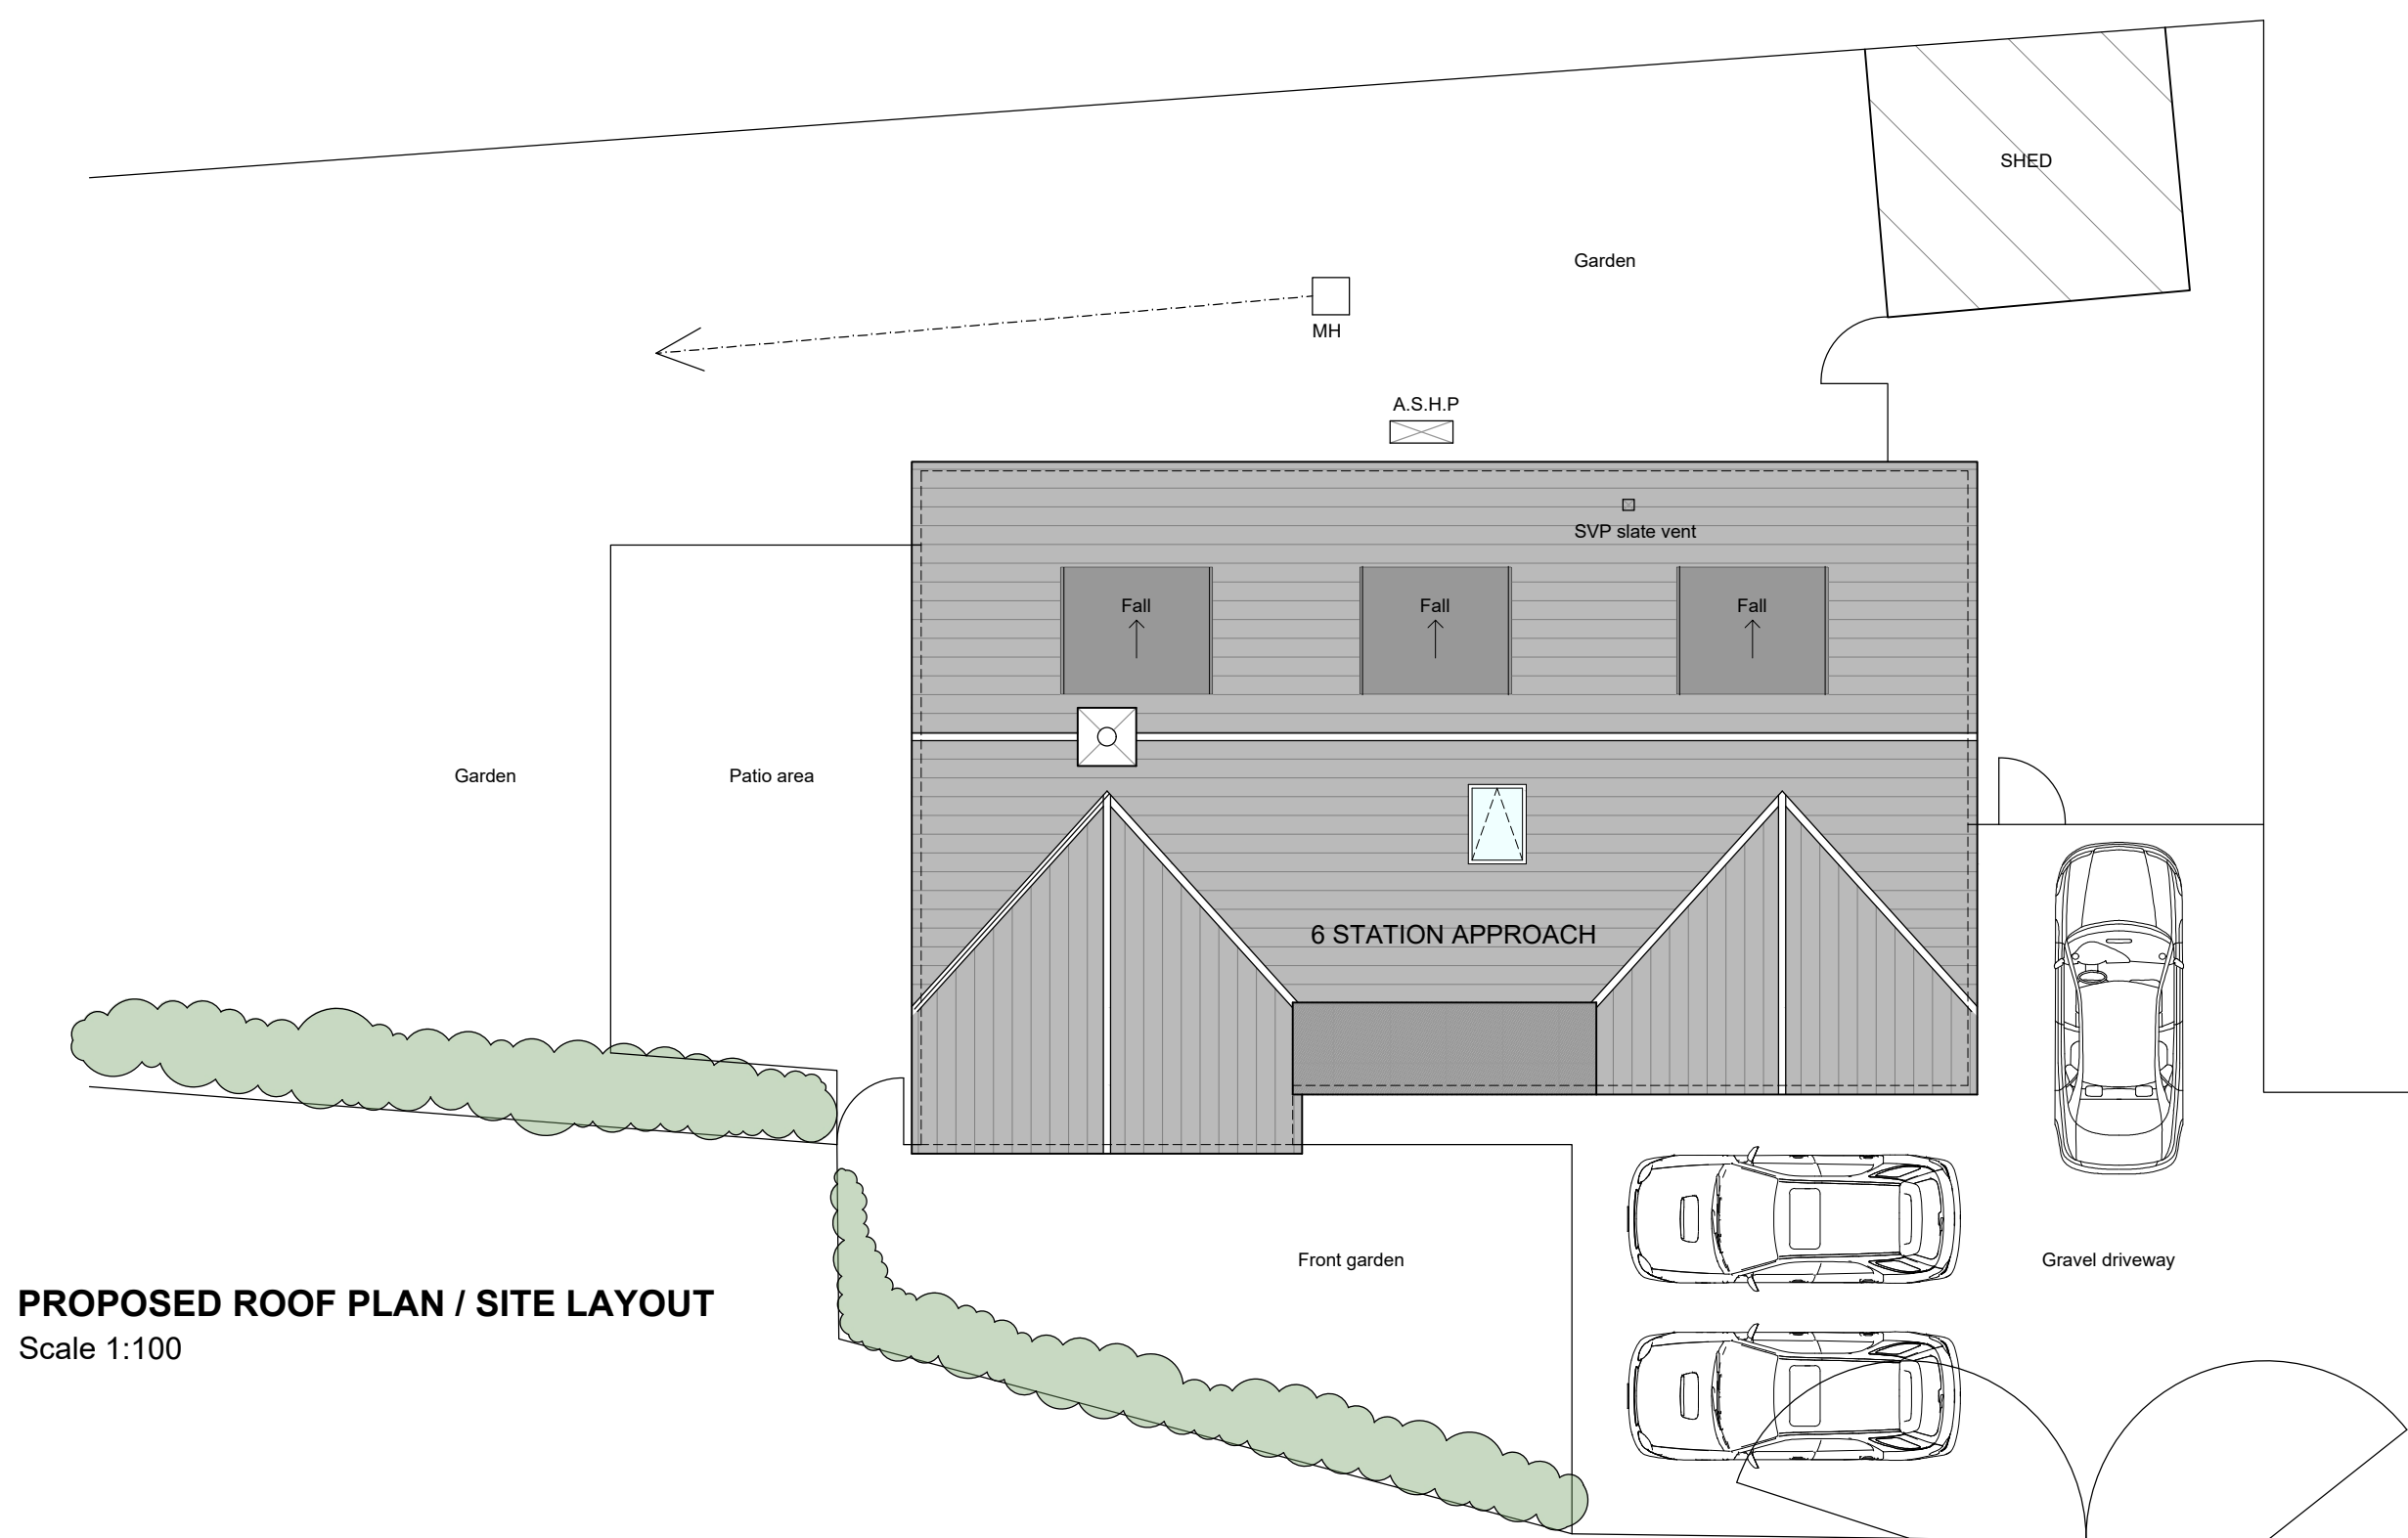

PROPOSED ROOF PLAN / SITE LAYOUT
Scale 1:100

JOB TITLE Proposed Roof Space Conversion at 6 Station Approach, Collingbourne Ducis, Wiltshire, SN8 3FX For Ms J Somers		DRAWING NUMBER 6 Station Approach - Proposed - 03		REV	
DRAWING TITLE Proposed Elevations, Ground and First Floor Layout, Roof Plan / Site Layout, Section A - A, B - B, and C - C and Box Dormer Example Photograph		REVISIONS			
SCALE As Indicated	DATE Sept. 26	DRAWN BY AJA	PAPER SIZE A1	JOB No. 1723	

Ground Floor
6 Pelhams Court
Marlborough
Wiltshire SN8 2AG

T: 01672 518 278
E: info@tuttlearchserv.co.uk
facebook.com/tuttlearchserv
W: tuttlearchserv.co.uk