



EXISTING FRONT ELEVATION (east)
Scale 1:100



EXISTING SIDE ELEVATION (north)
Scale 1:100



EXISTING REAR ELEVATION (west)
Scale 1:100




EXISTING SIDE ELEVATION (south)
Scale 1:100


EXISTING SURVEY DRAWING ONLY.
NOT TO BE USED FOR CONSTRUCTION.

0 0.5 1 1.5 2
SCALE 1:50 m


0 1 2 3 4
SCALE 1:100 m

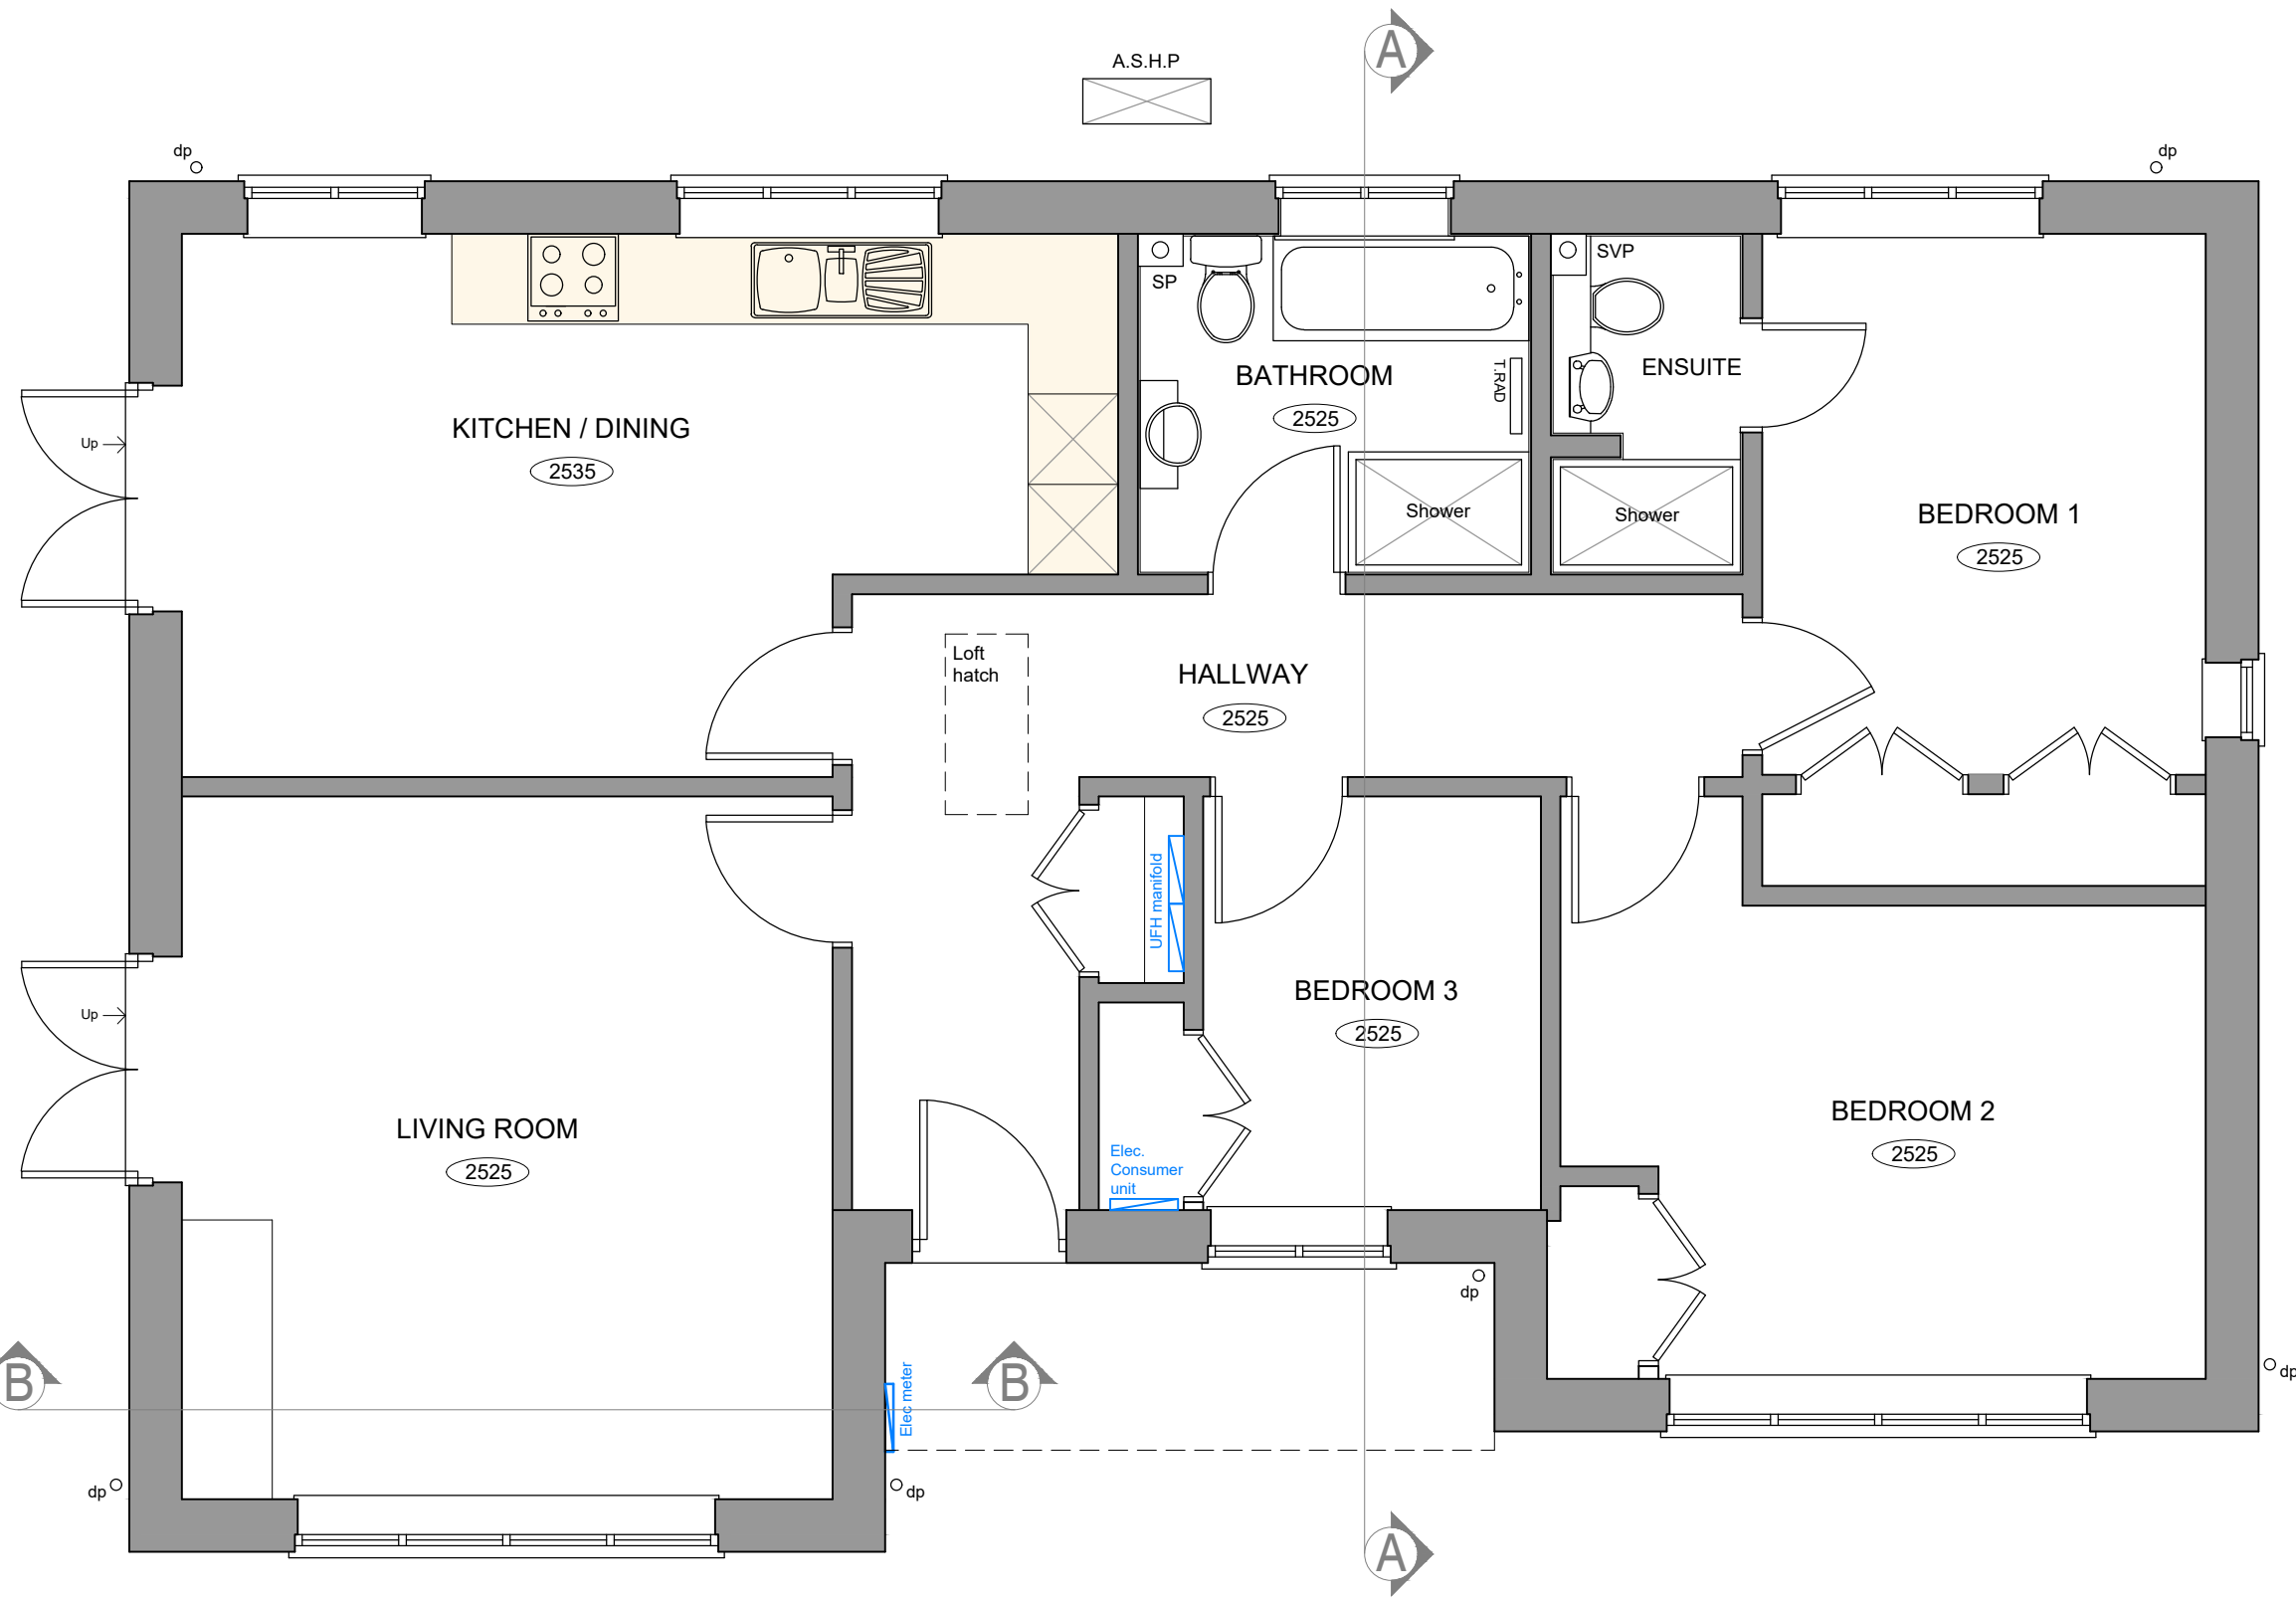


EXISTING GROUND FLOOR LAYOUT
Scale 1:50

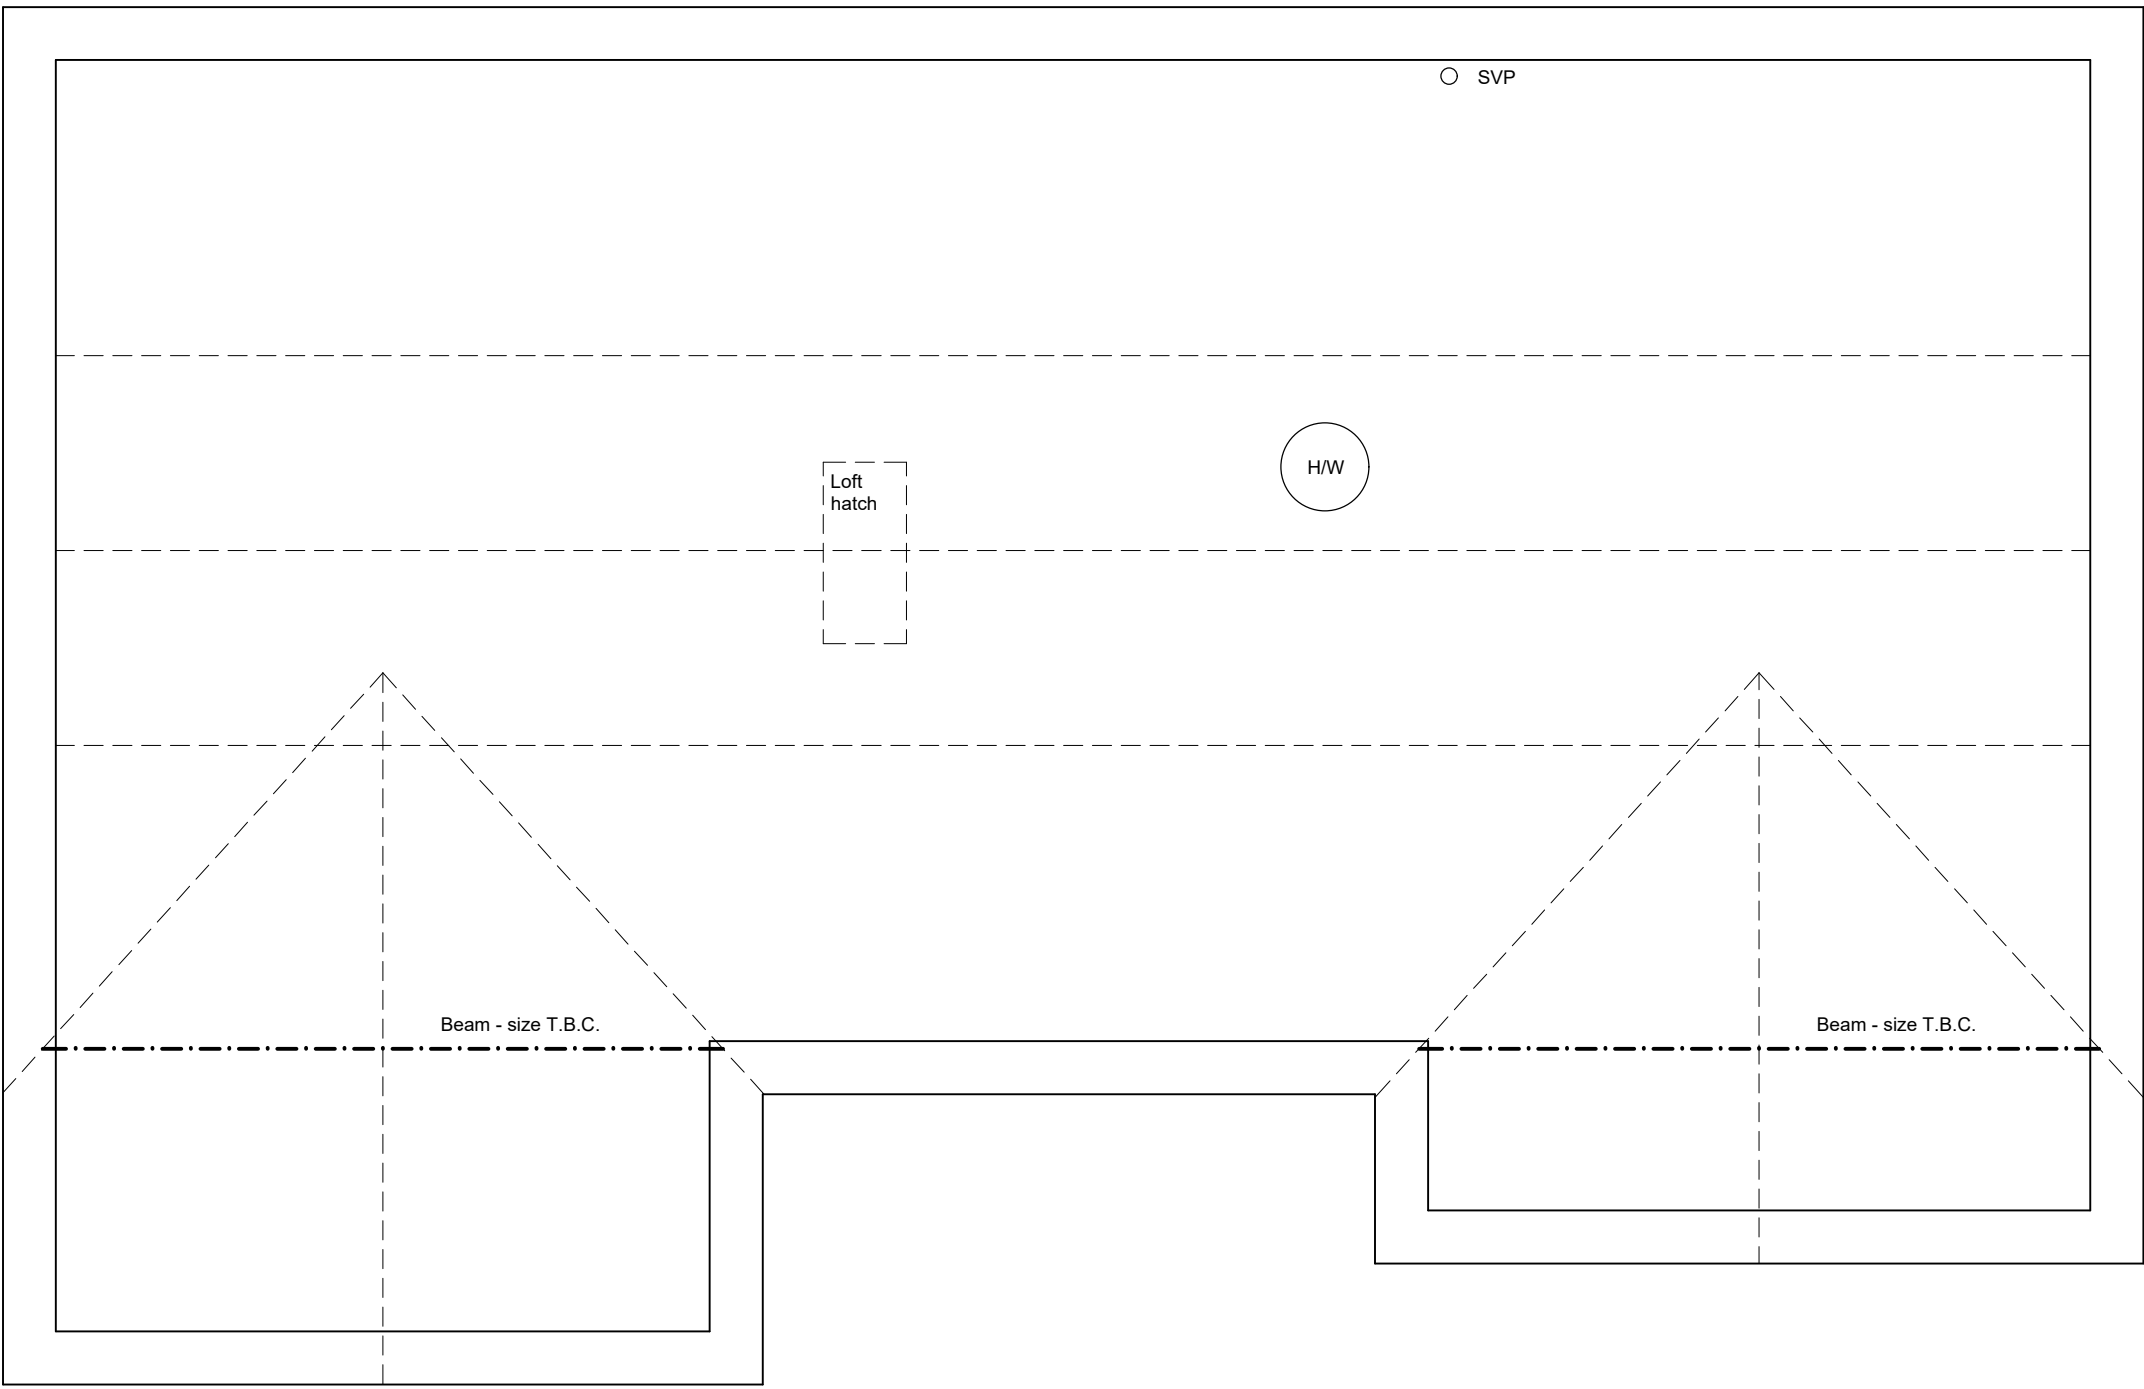


EXISTING LOFT SPACE
Scale 1:50

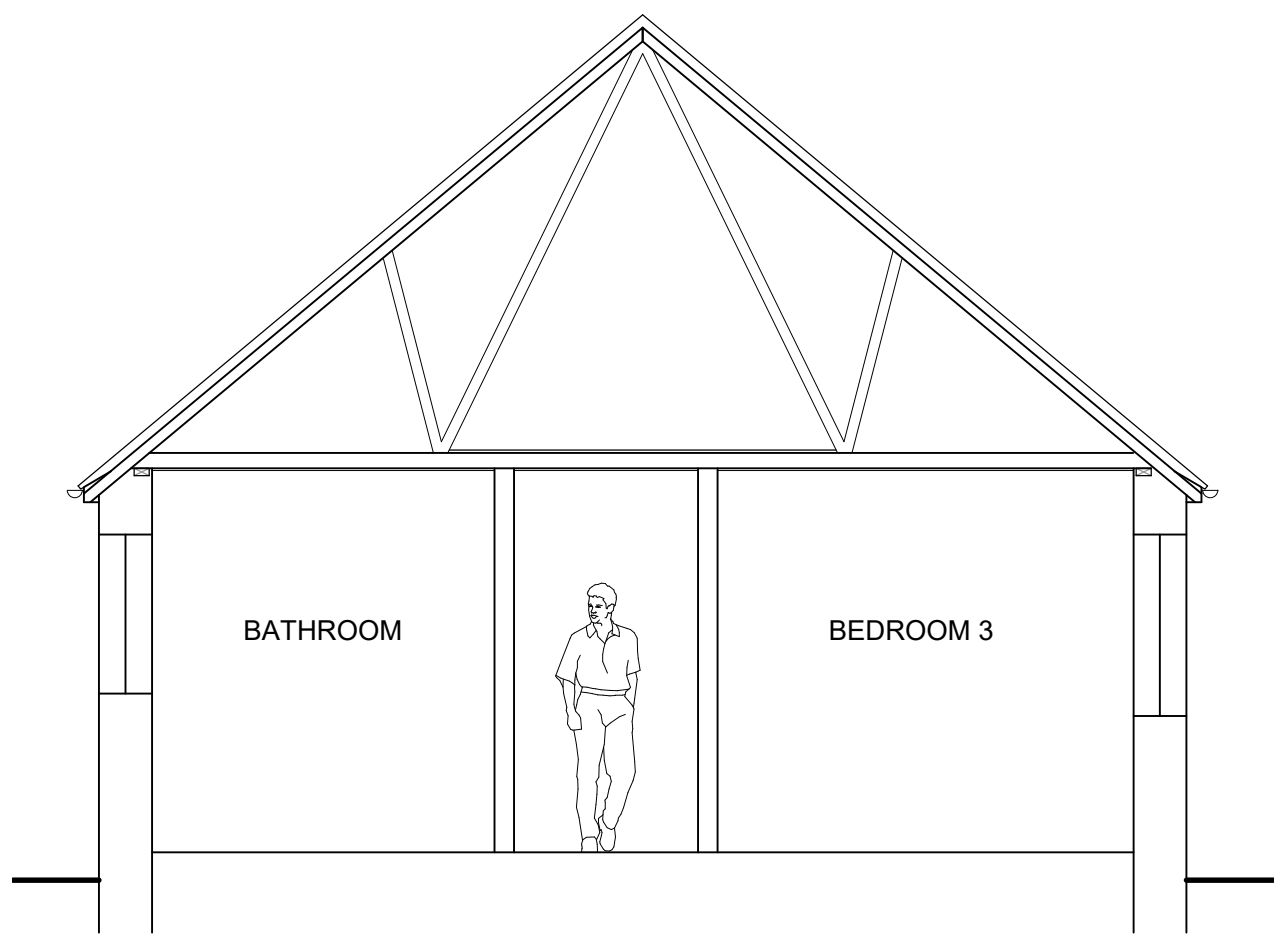

EXISTING SECTION A - A
Scale 1:50

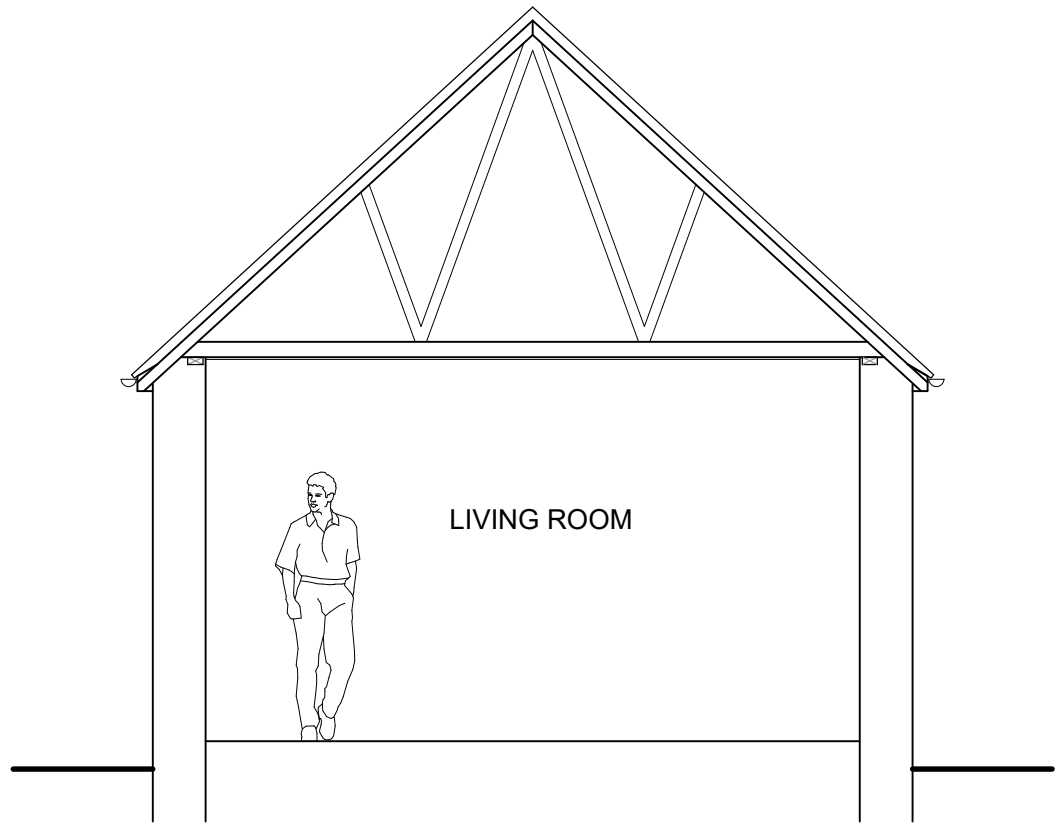

EXISTING SECTION B - B
Scale 1:50

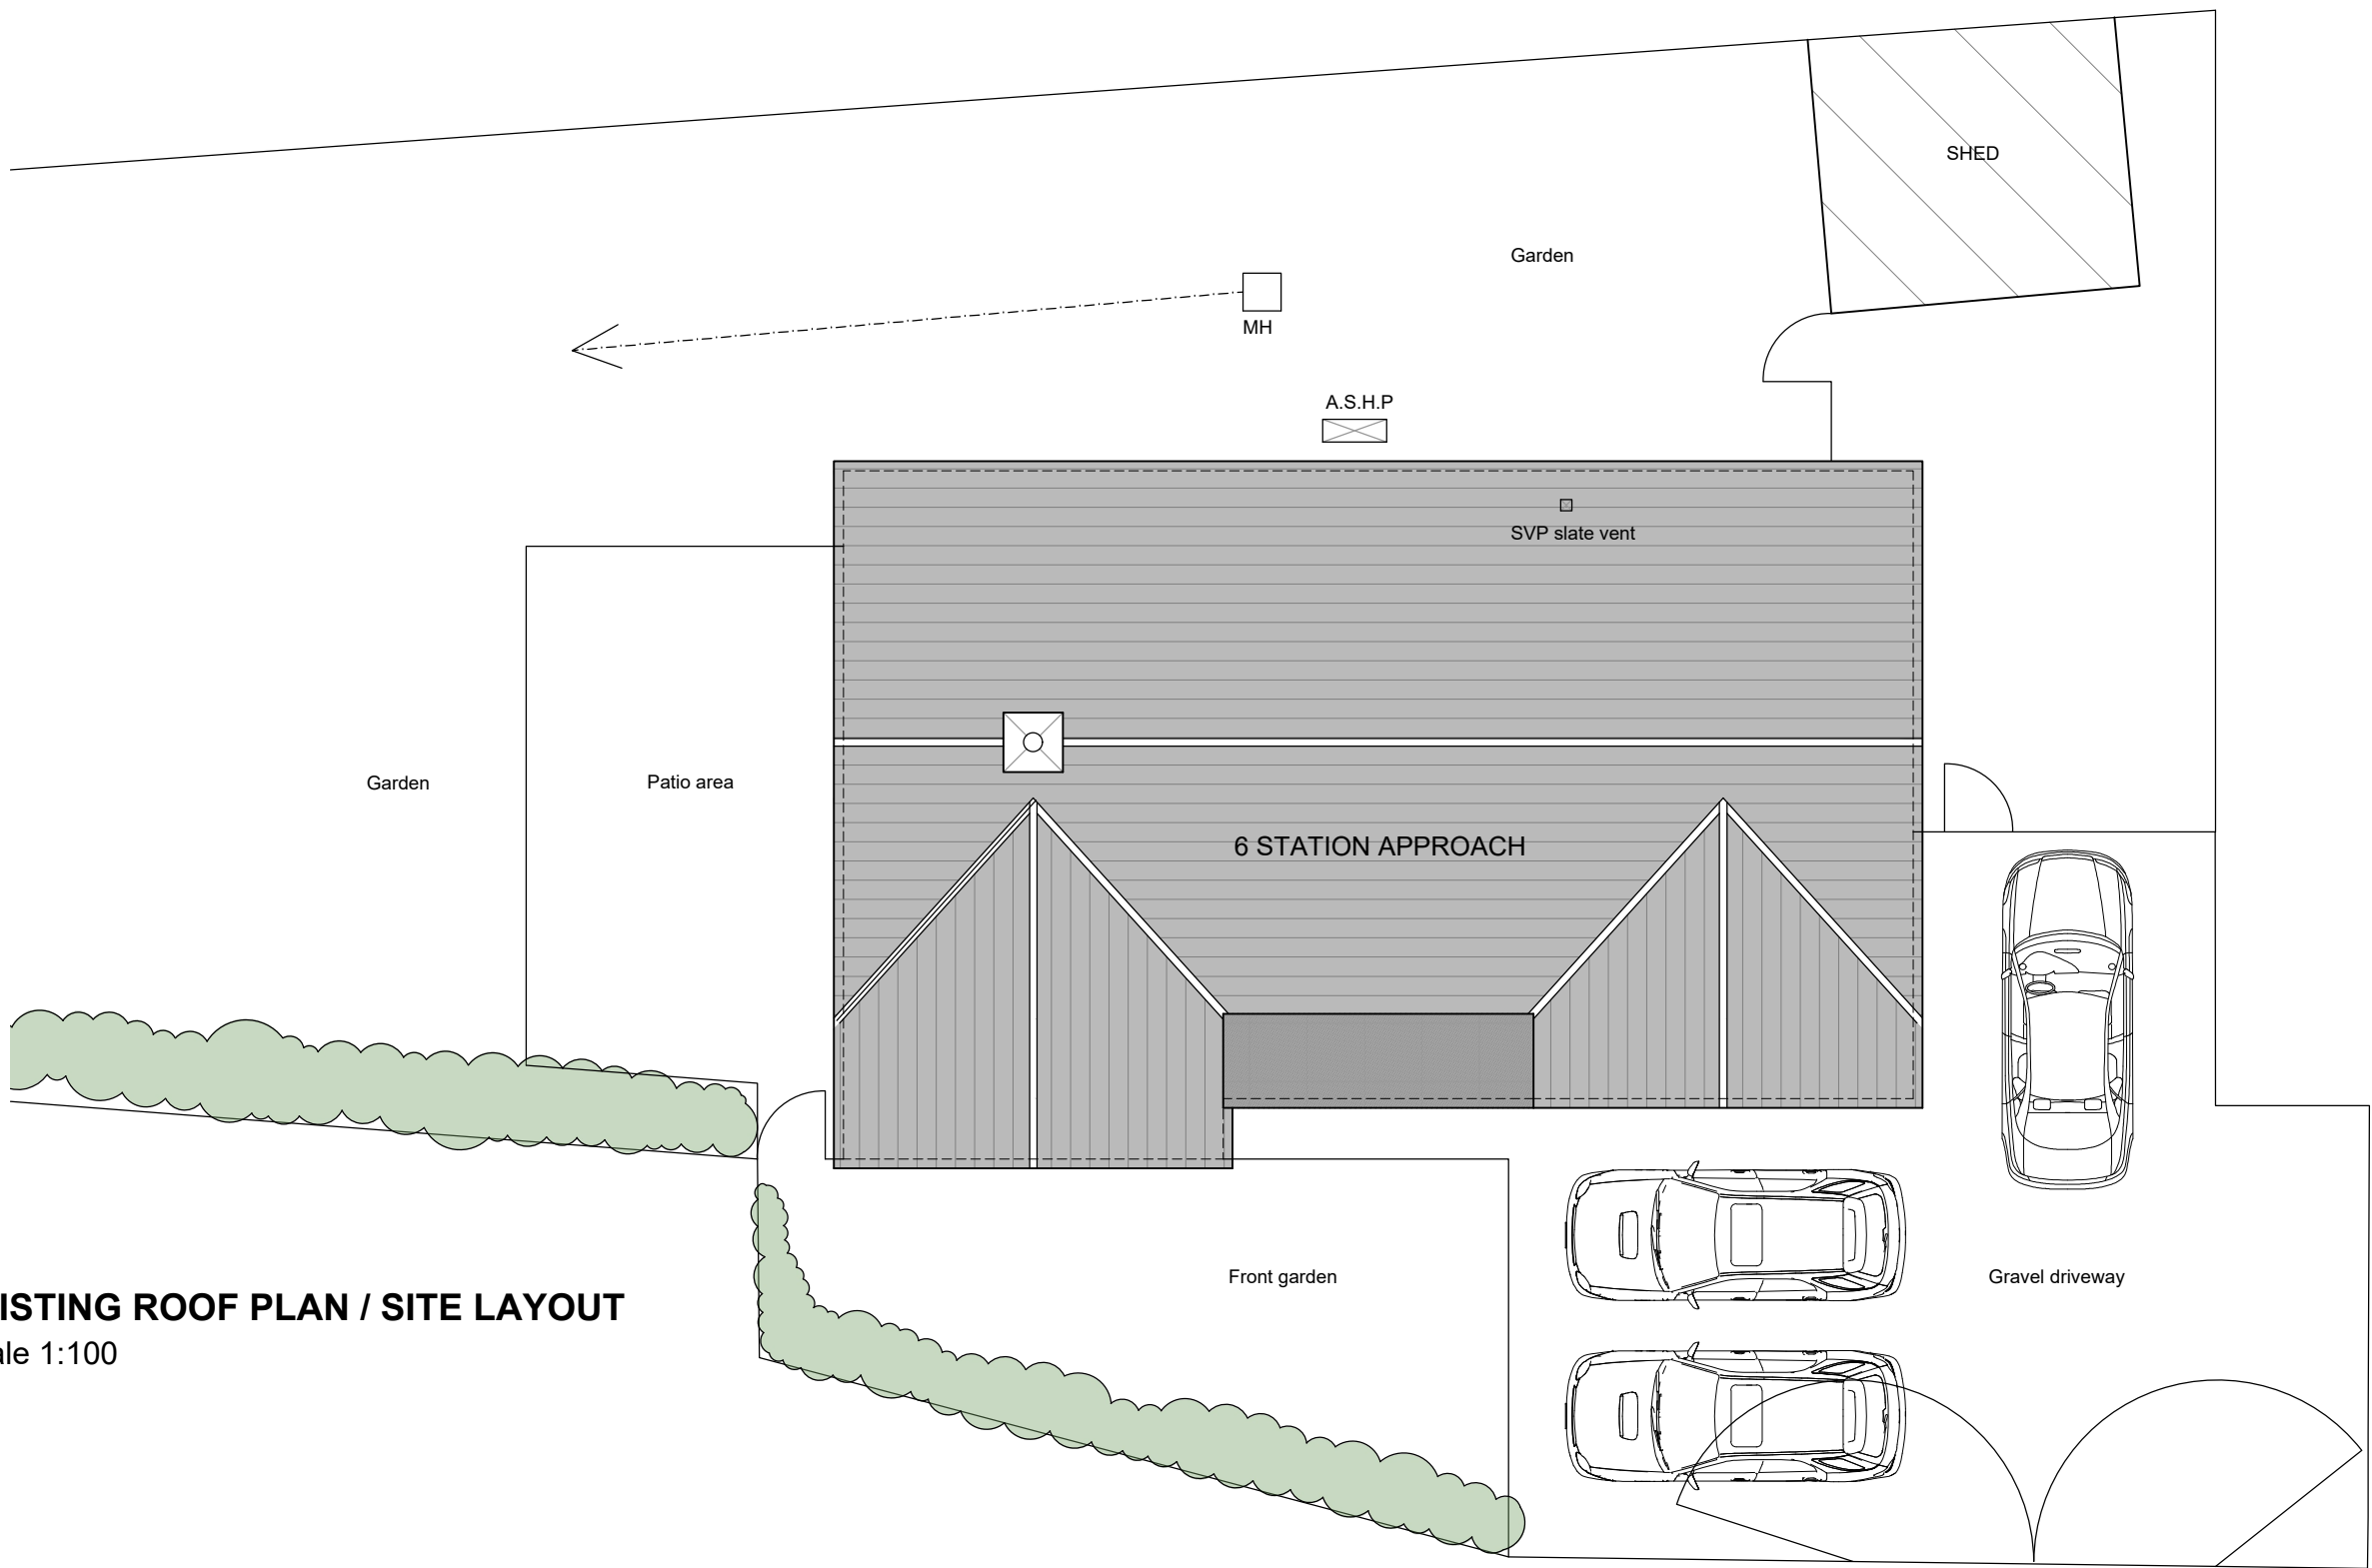

EXISTING ROOF PLAN / SITE LAYOUT
Scale 1:100

JOB TITLE		DRAWING NUMBER			REV
Proposed Roof Space Conversion at 6 Station Approach, Collingbourne Ducis, Wiltshire, SN8 3FX		6 Station Approach - Existing - 01			
For Ms J Somers		REVISIONS			
DRAWING TITLE		SCALE	DATE	DRAWN BY	PAPER SIZE
Existing Elevations, Ground Floor Layout and Loft Space, Existing Section A - A, B - B, and Roof Plan / Site Layout		As Indicated	Aug. 26	AJA	A1
					JOB No.
					1723



Ground Floor
6 Pelhams Court
Marlborough
Wiltshire SN8 2AG

T: 01672 518 278
E: info@tuttlearchserv.co.uk
facebook.com/tuttlearchserv
w: tuttlearchserv.co.uk