



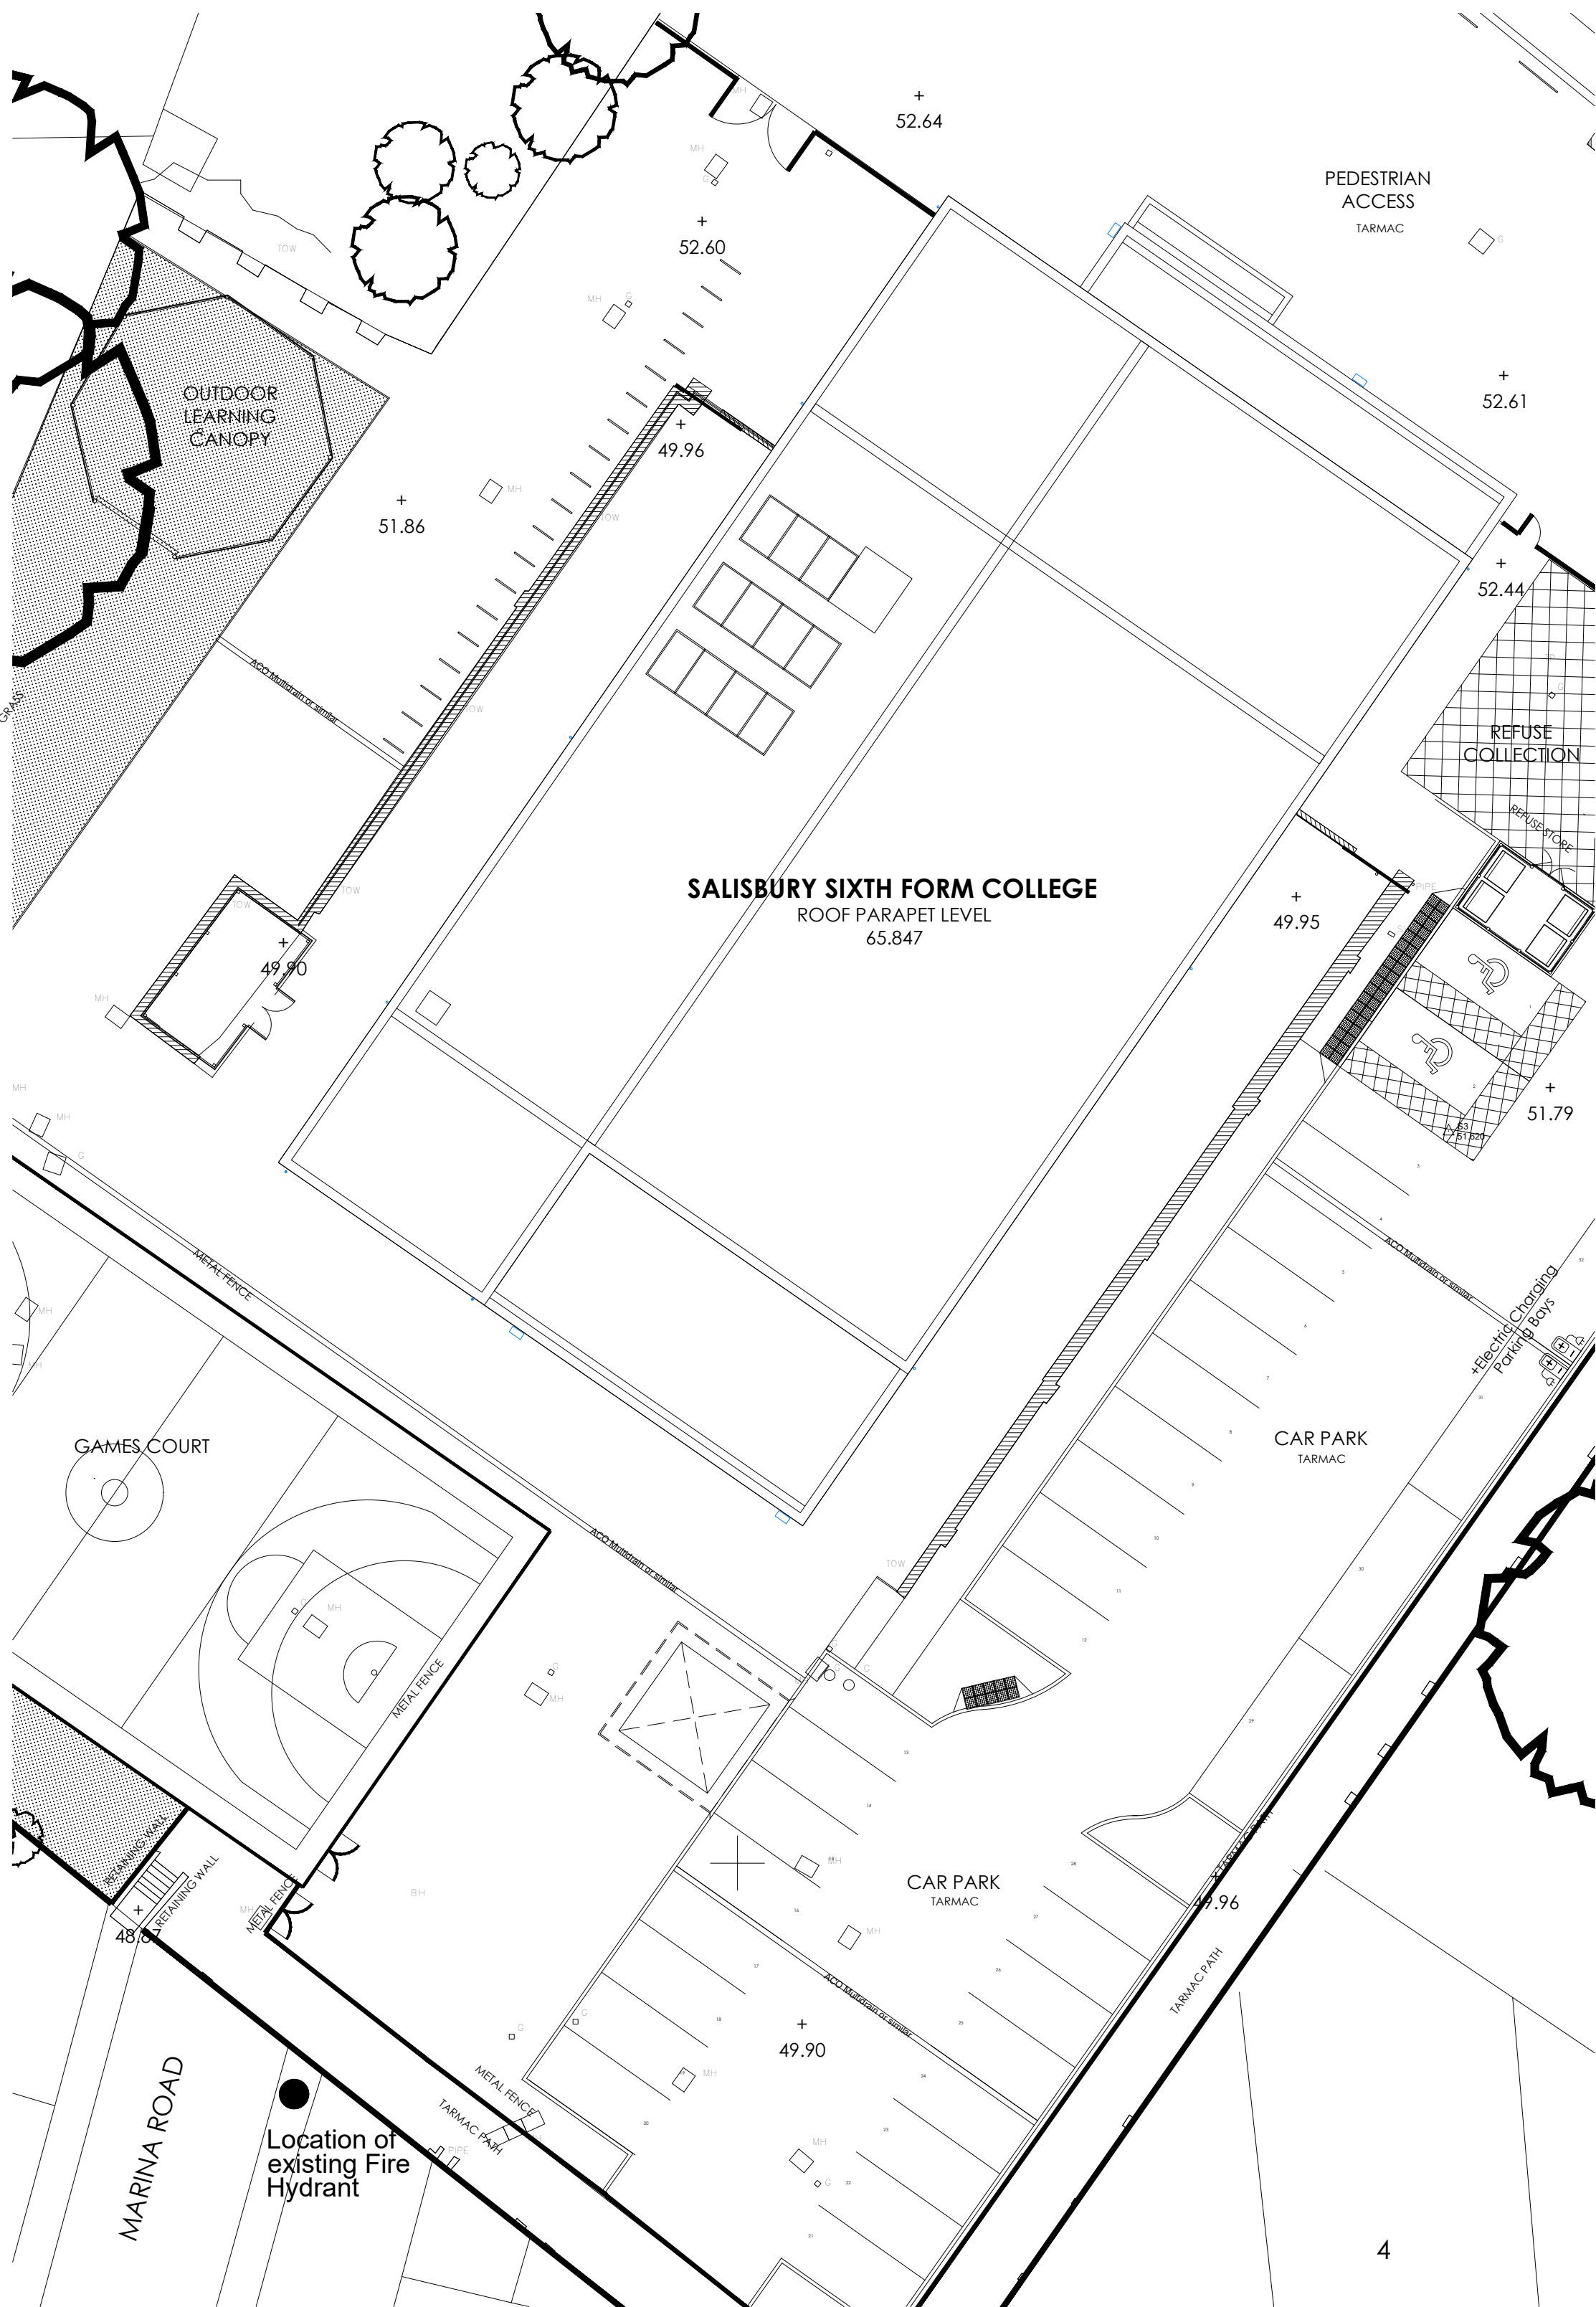

ROOF PLAN - EXISTING
SCALE @ 1/200

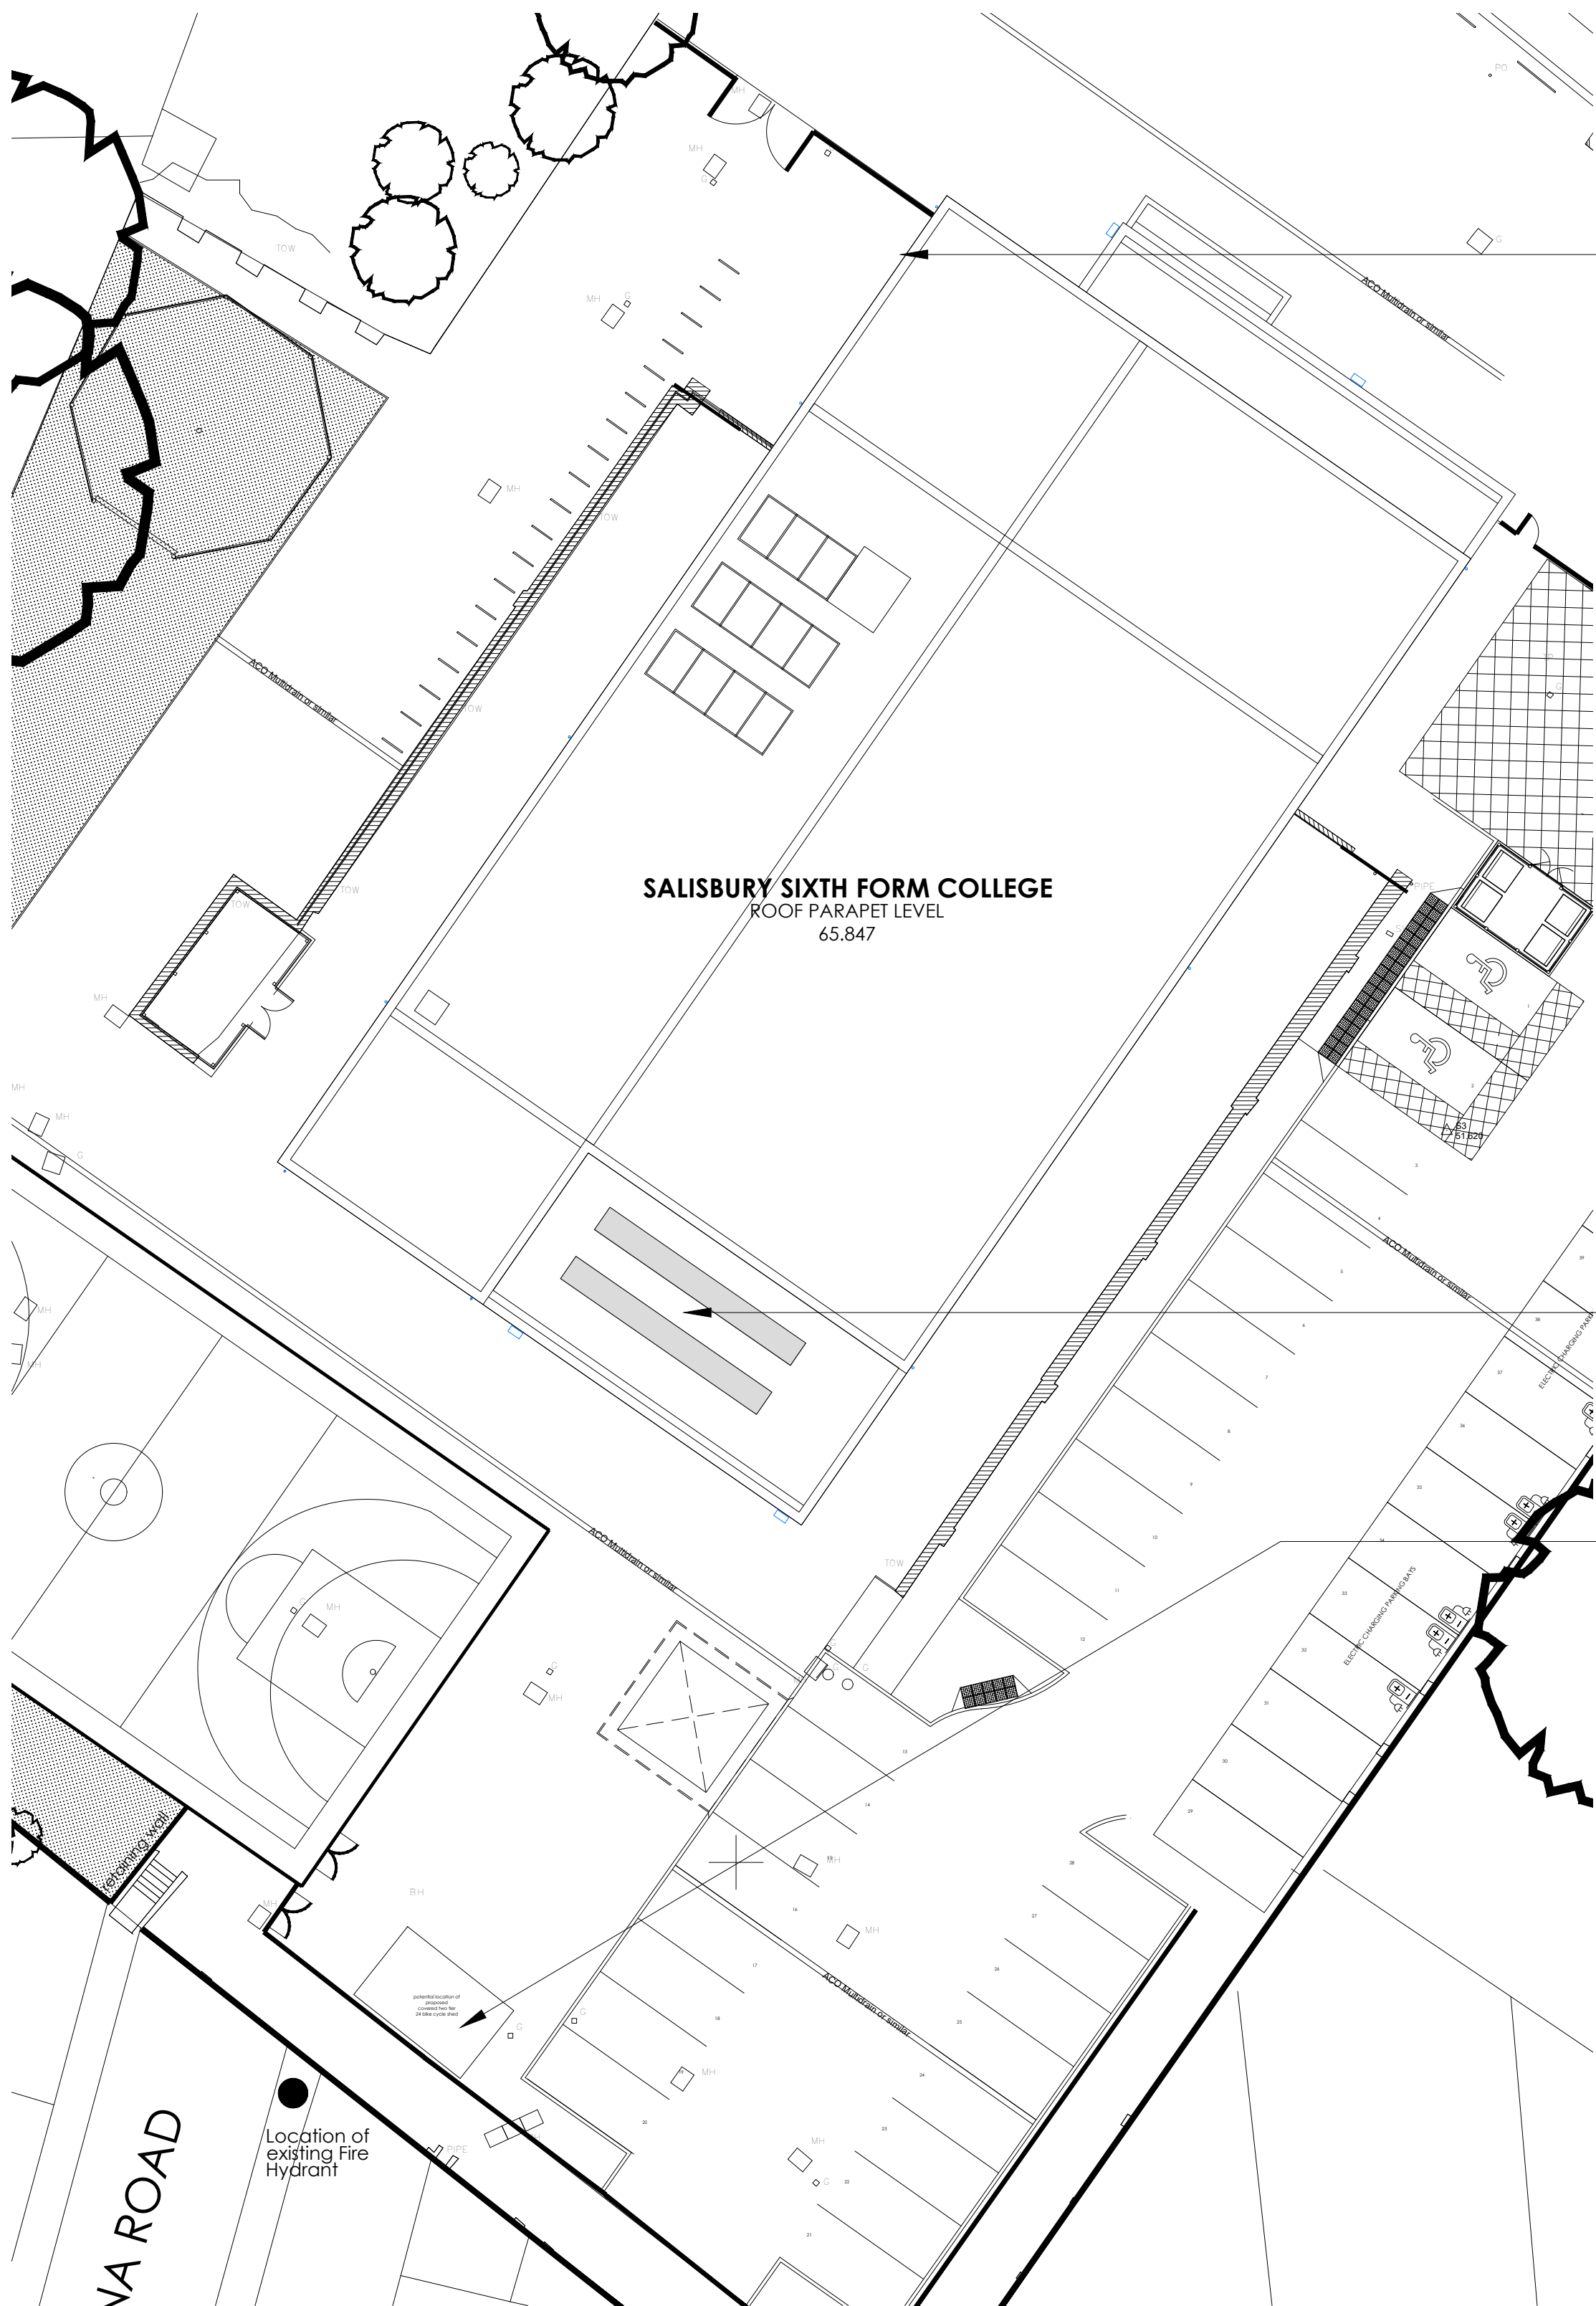


ROOF PLAN - PROPOSED
SCALE @ 1/200

NOTES

Coomber Associates Ltd cannot warrant the accuracy of property boundary lines. Do not scale from drawings. Contractors/subcontractors must obtain site dimensions prior to manufacturing. This drawing is COPYRIGHT and it may not be reproduced without the permission of CoomberAssociates Ltd

LEGEND

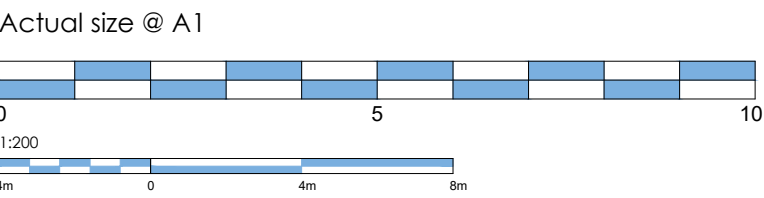

LOCATION OF PROPOSED SOLAR PV PANELS
EXACT NUMBER OF PANELS AND SIZES TO BE
DESIGNED BY SPECIALIST

LOCATION OF PROPOSED CYCLE SHELTER

No	Details	Date	By
A	proposed cycle shelter location amended	08/09/26	DR

S6C EXPANSION
SALISBURY 6TH FORM COLLEGE
66-78 TOLLGATE ROAD
SALISBURY
SP1 2JJ

ROOF PLANS
EXISTING AND PROPOSED

Scale AS SHOWN @ A1
Date May 2026

Drawn by DR
Checked OC

Dwg 691- P - 05

Revision A