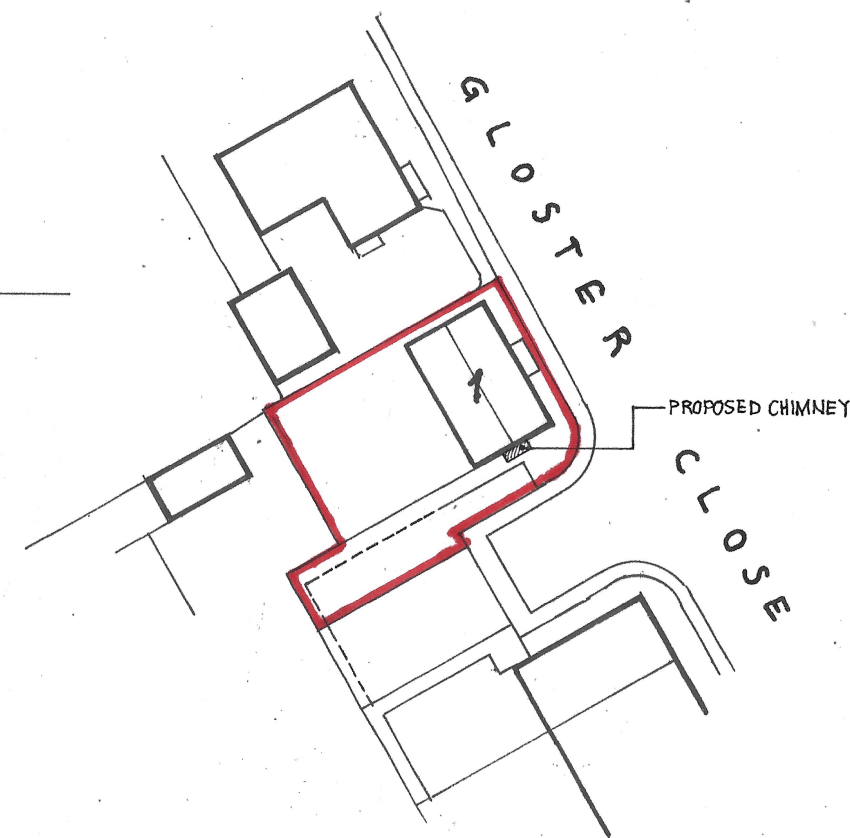
 
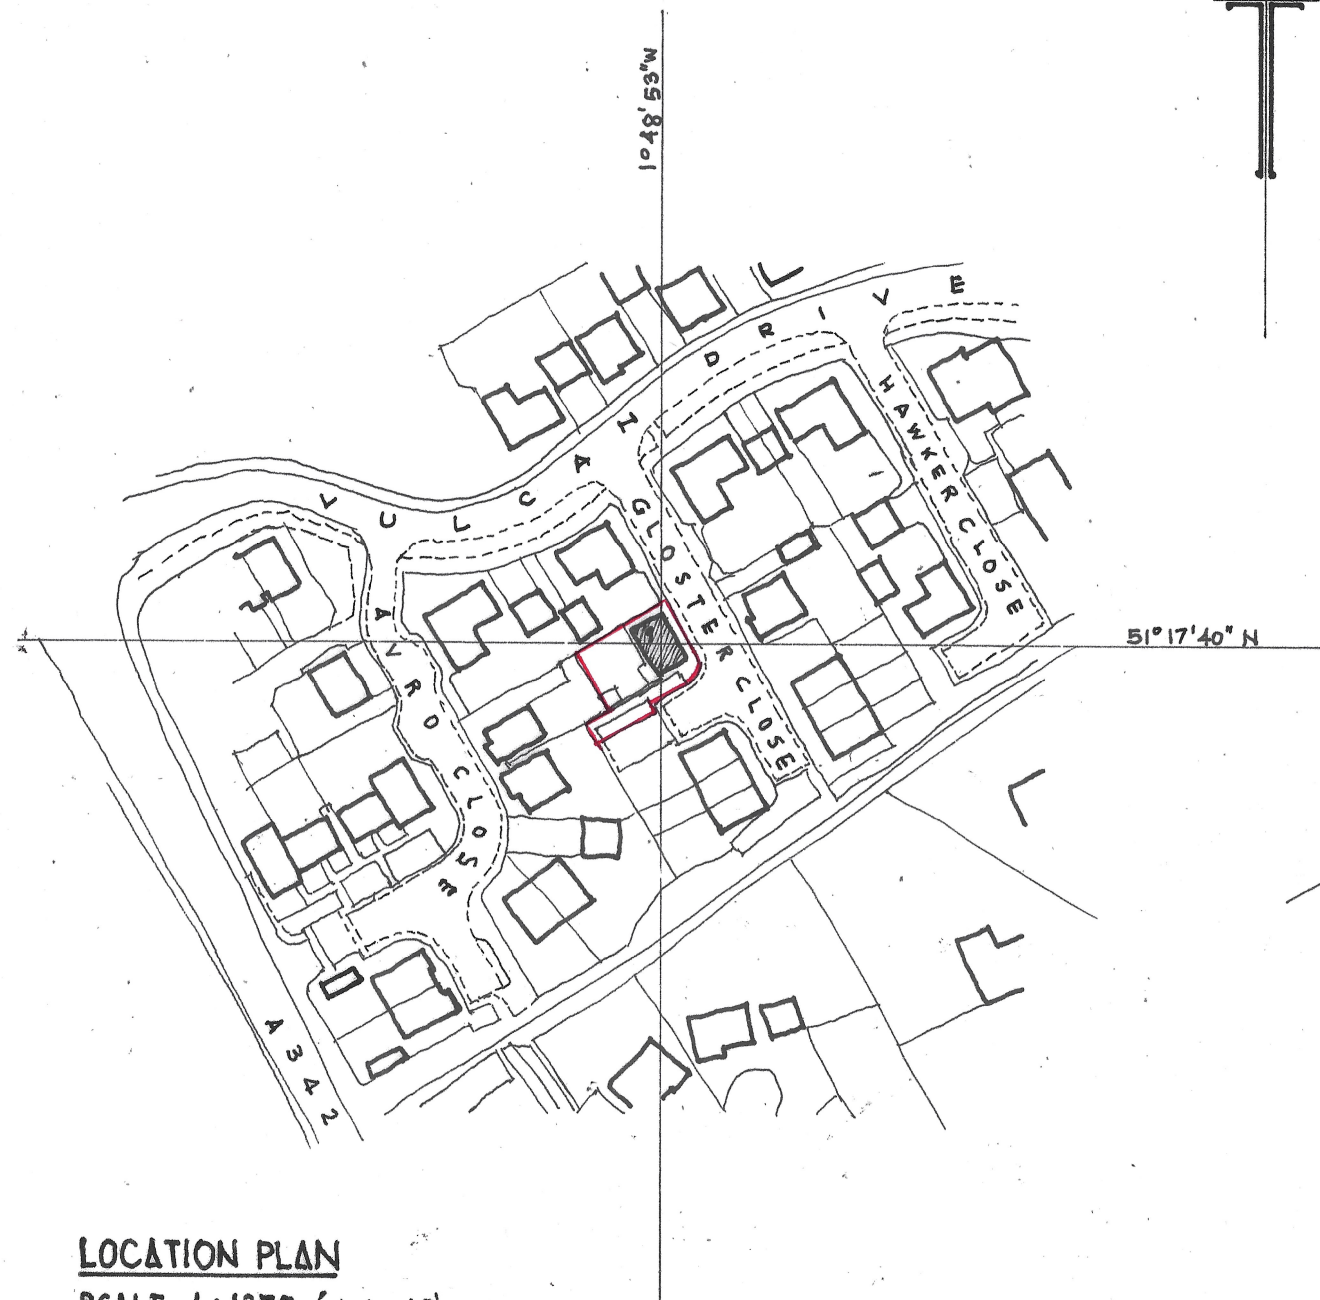


Rev A - Proposed Chimney added to site plan - 8/9/26

© copyright

GRAHAM C DYE

44 THE OAKS
QUAKERS YARD
TREHARRIS
MERTHYR TYDFIL
CF46 5HQ

Mobile: 07771 908488
e-mail: gdye4801@gmail.com

Client

MS. D. LAMAR

Job Title

**PROPOSED EXTERNAL CHIMNEY
STACK AT 1 GLOSTER CLOSE,
UPAVON, WILTS.. SN9 6FG**

Drawing Title

**LOCATION PLAN
SITE PLAN**

Scale 1:1250 & 1:500 (at size A3)

Date August 2026 Drawn by GCD

Dwg. No. 0648/7/26 Rev. A