

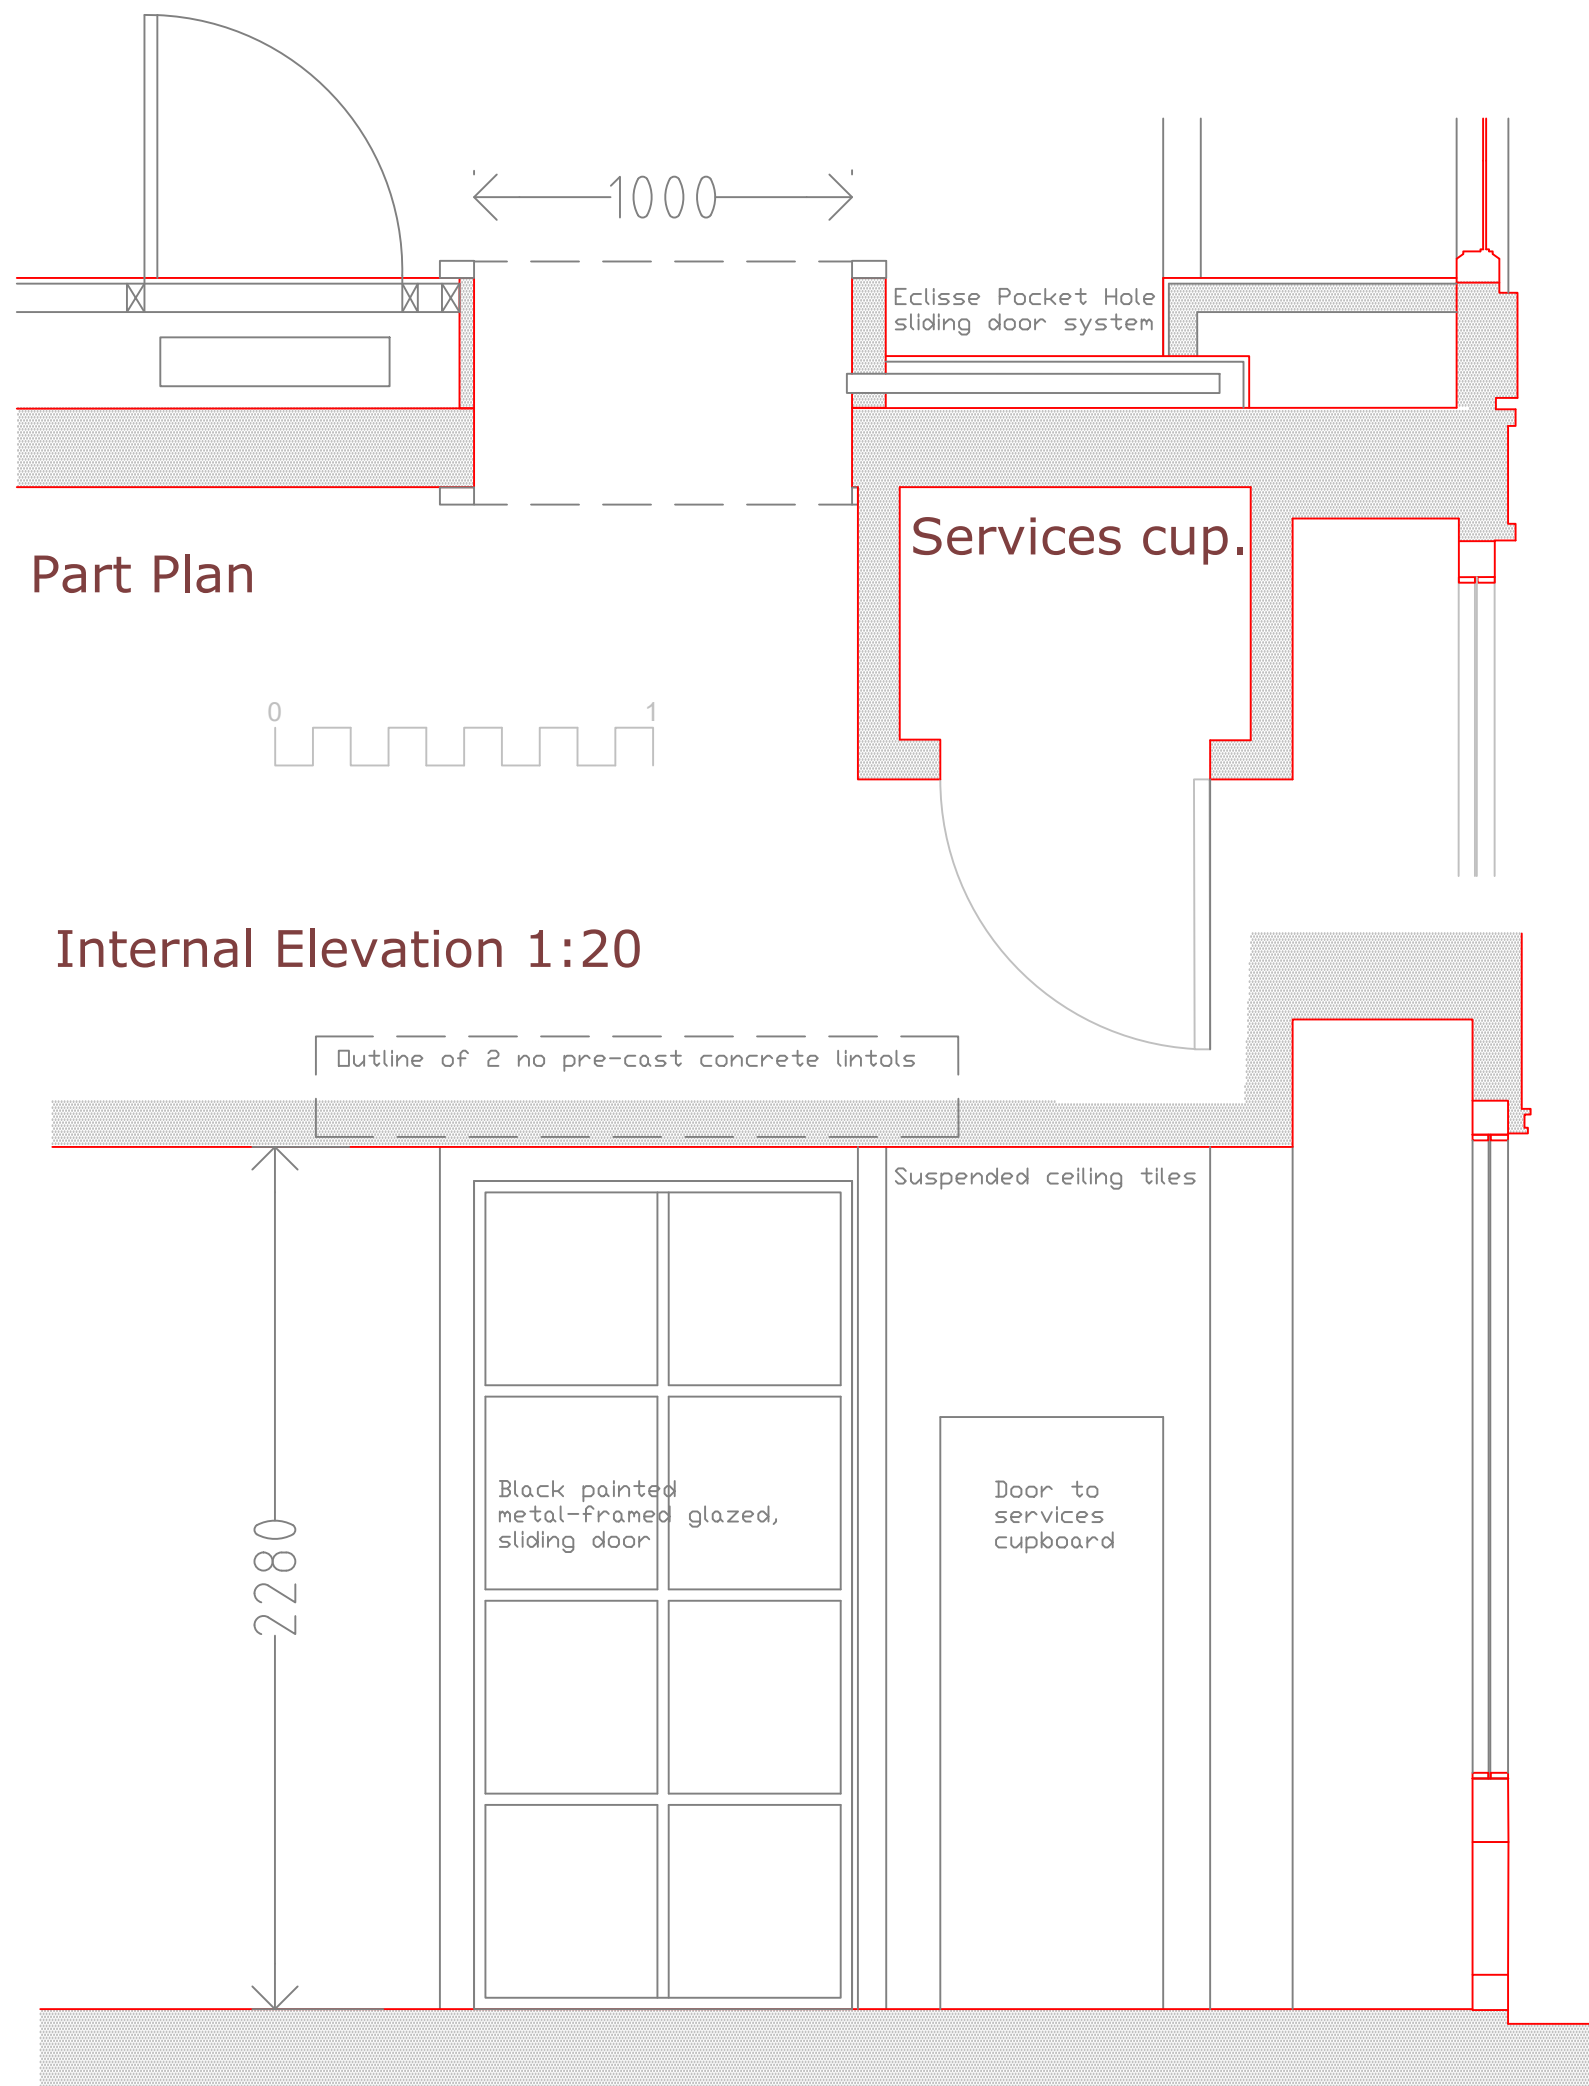


Plan

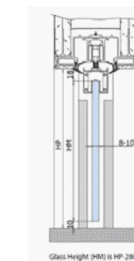

Section

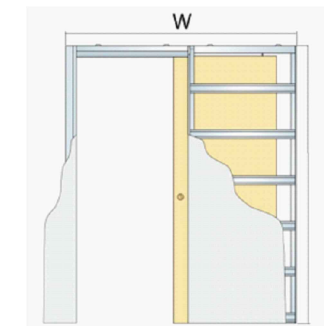


Elevation

Images from Eclisse installation details NTS


Do not scale from drawings, use dimensioned figures only and report any discrepancies to the Architect's office.

All rights described in Chapter IV of the Copyright, Design and Patents Act 1988 have been generally asserted.

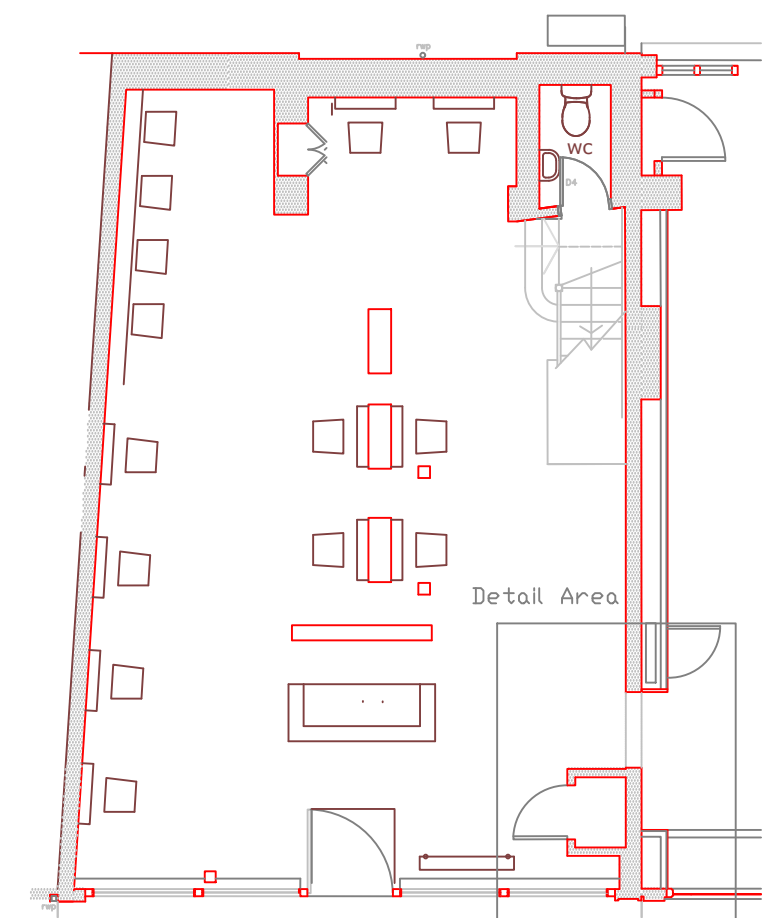

Proposed Ground Floor Plan 1:50

Proposed Door Details
44 Silver Street
Salisbury SP1 2NE

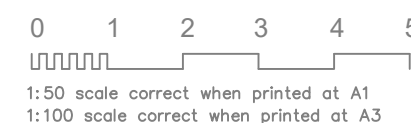

Scale : 1:50 @ A1 1:100 @ A3 Detail 1:20 @ A1 1:40 @ A3	
Drawn : GS	
Date : Aug 2026	
Drawing No. 1289.P44.04	Revision