



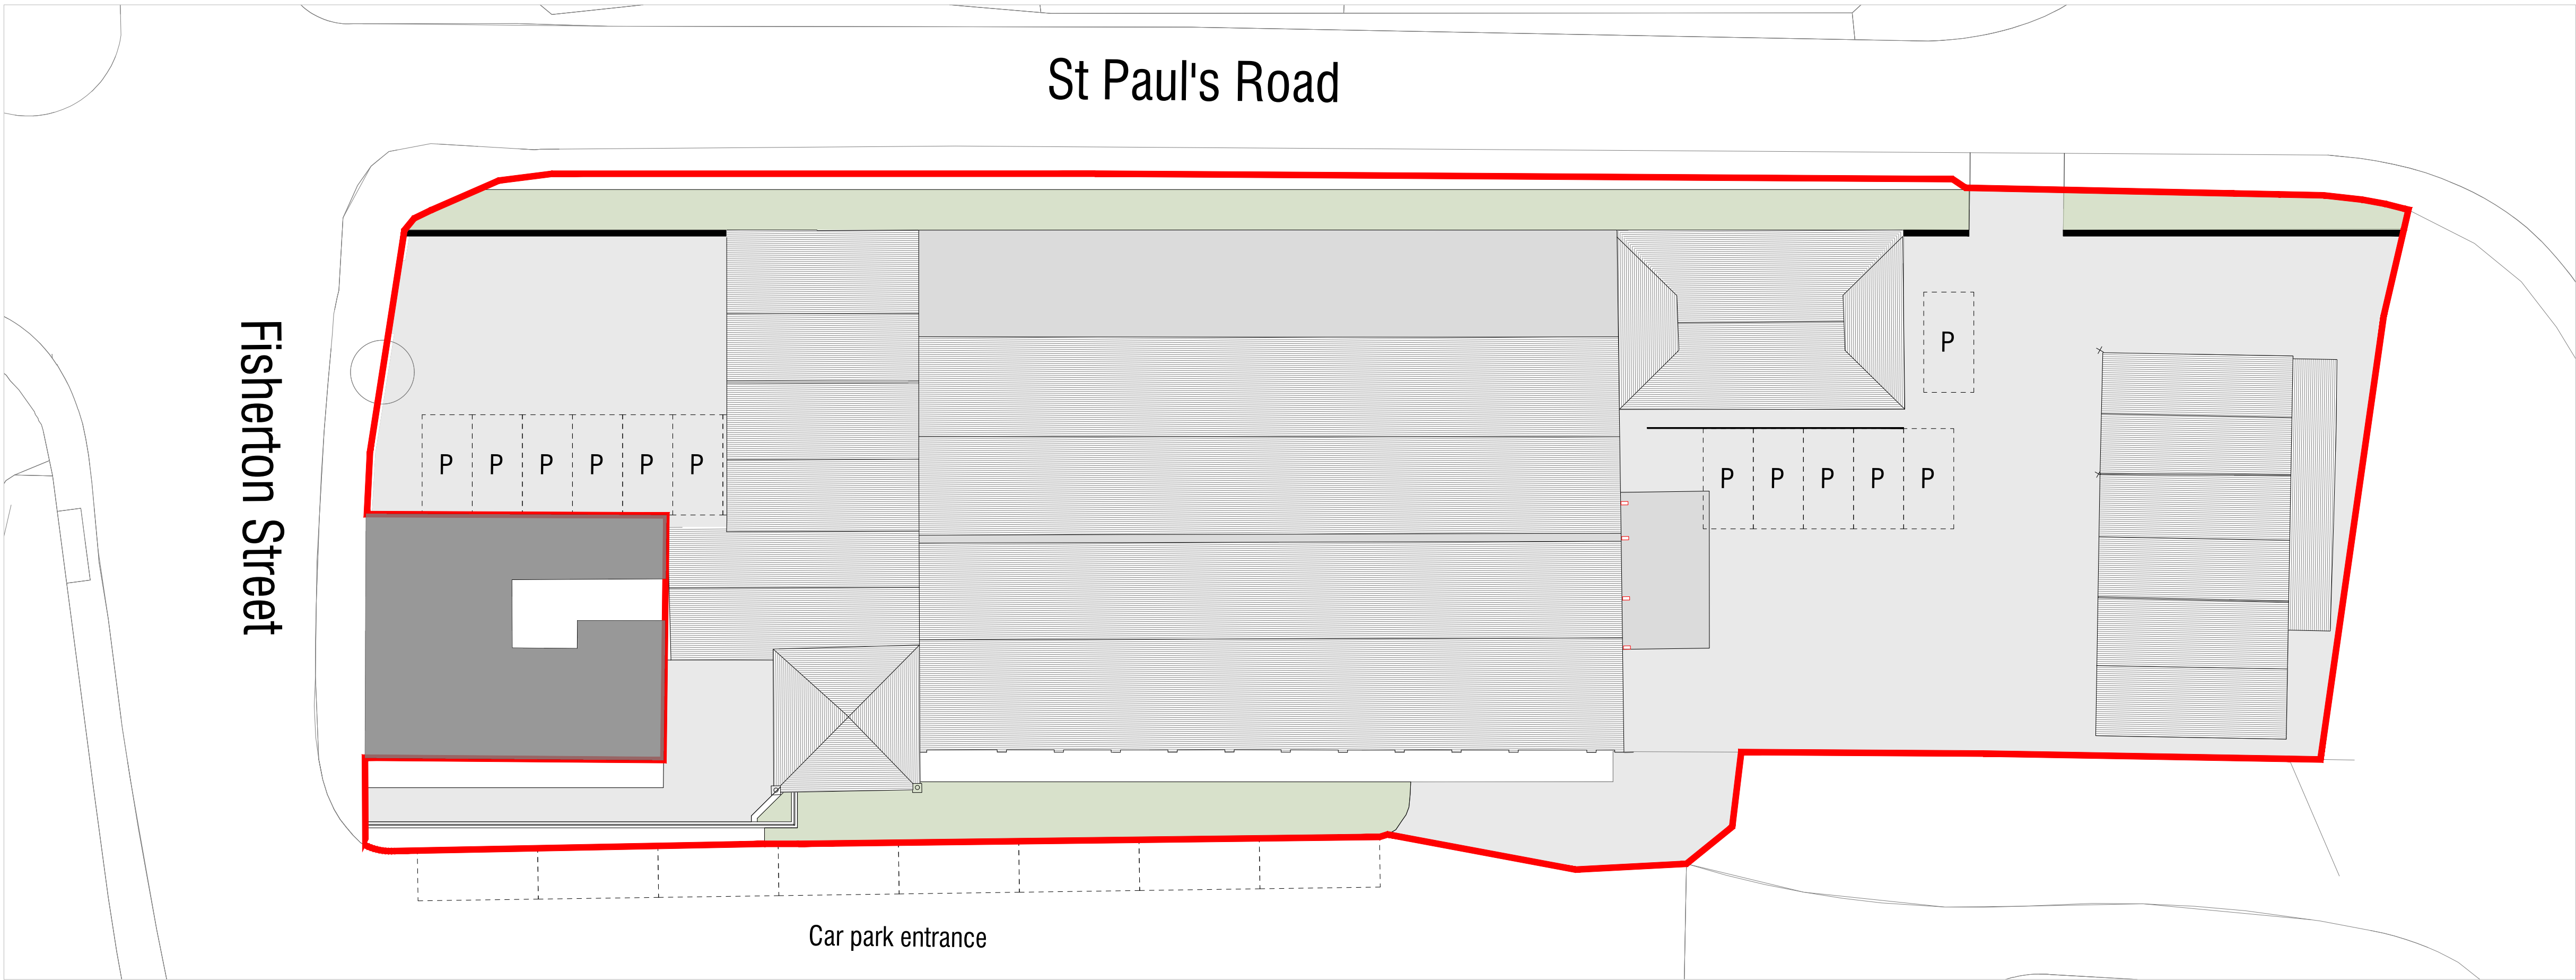

- General Notes:**
- Do not scale drawings other than for planning purposes and refer only to figured dimensions.
  - Contractor is to raise any concerns of discrepancies in this drawing and that of what is noted on site to the architect before building works commence.
  - In the circumstance that the drawing relates to an existing building or setting, the contractor is to confirm there is no conflict between this drawings dimensions and the actual building/settings dimensions.
  - Refer to all other project consultants and specialists relevant drawings and specifications.
  - It is the contractor responsibility to ensure all site dimensions, levels and setting out is in line with the architects drawings.
  - Refer to the Structural Engineers drawings for full details on structure where necessary

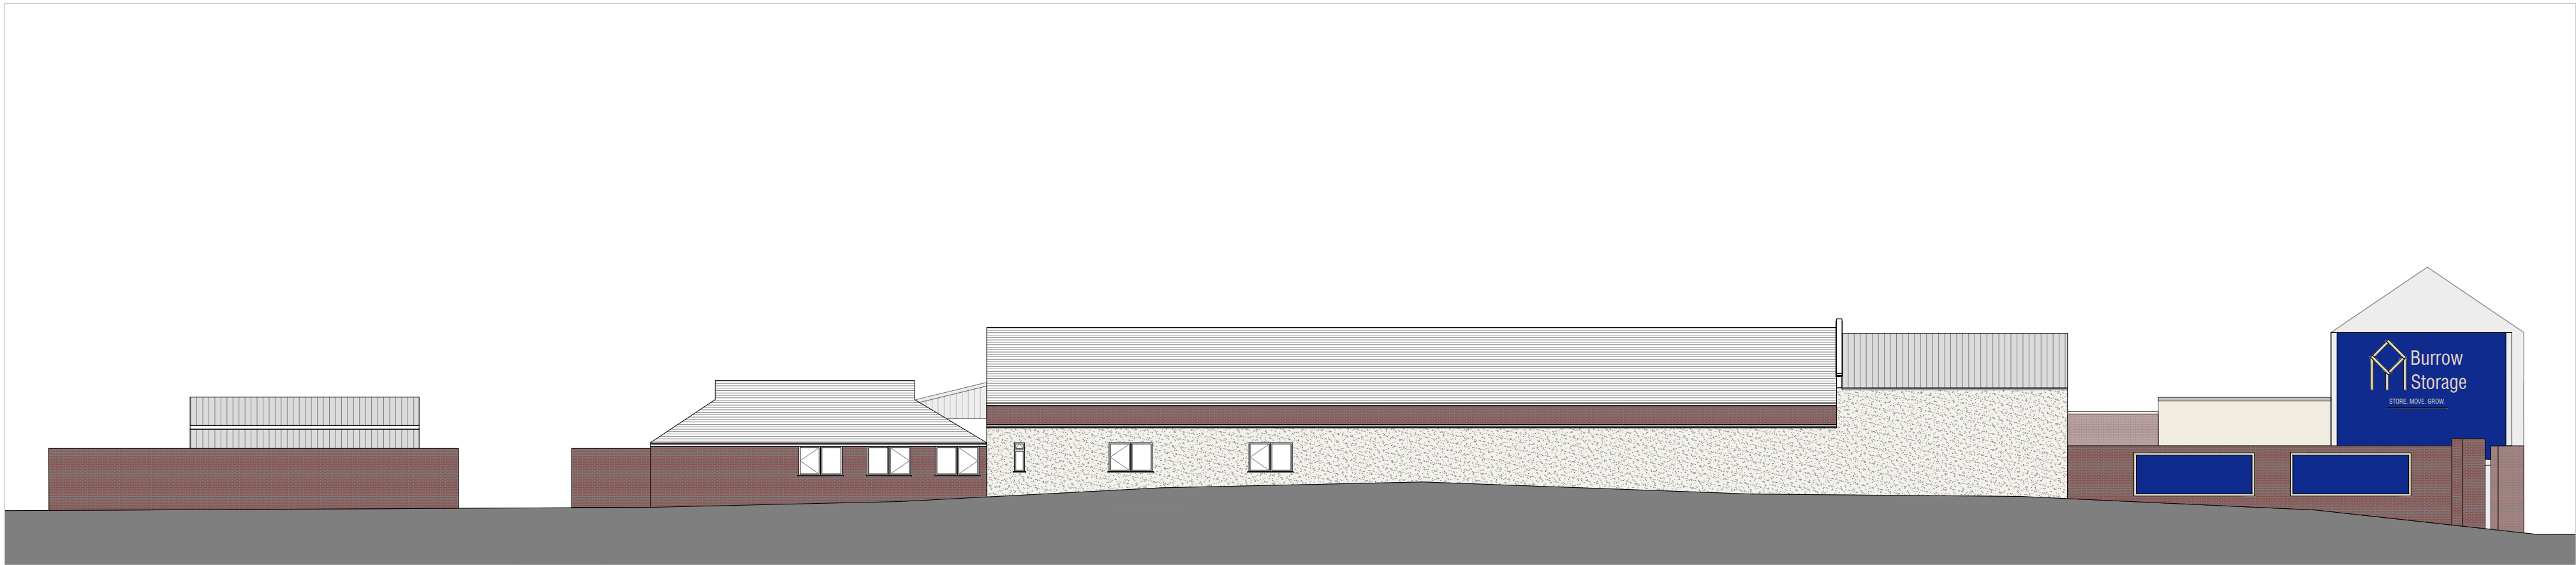

|      |          |                   |
|------|----------|-------------------|
| P2   | 07.09.26 | Planning          |
| P1   | 03.09.26 | Planning          |
| Rev: | Date:    | Revision History: |

T: 01722 680 419  
M: 07810 647 790  
W: info@esdon-architecture.com

Project:  
**25-096**  
**Sorting Office**

|              |       |       |           |       |       |
|--------------|-------|-------|-----------|-------|-------|
|              | Name: | Date: |           | Name: | Date: |
| Designed by: | EE    |       | Checked:  | EE    |       |
| Drawn By:    | EE    |       | Approved: | EE    |       |

|            |         |
|------------|---------|
| Scale: @A1 | Status: |
| 1:200      | General |

Drawing Title:  
**Proposed Roof Plan and Elevations**

|                              |                   |
|------------------------------|-------------------|
| Drawing No:<br><b>10-111</b> | Rev:<br><b>P2</b> |
|------------------------------|-------------------|