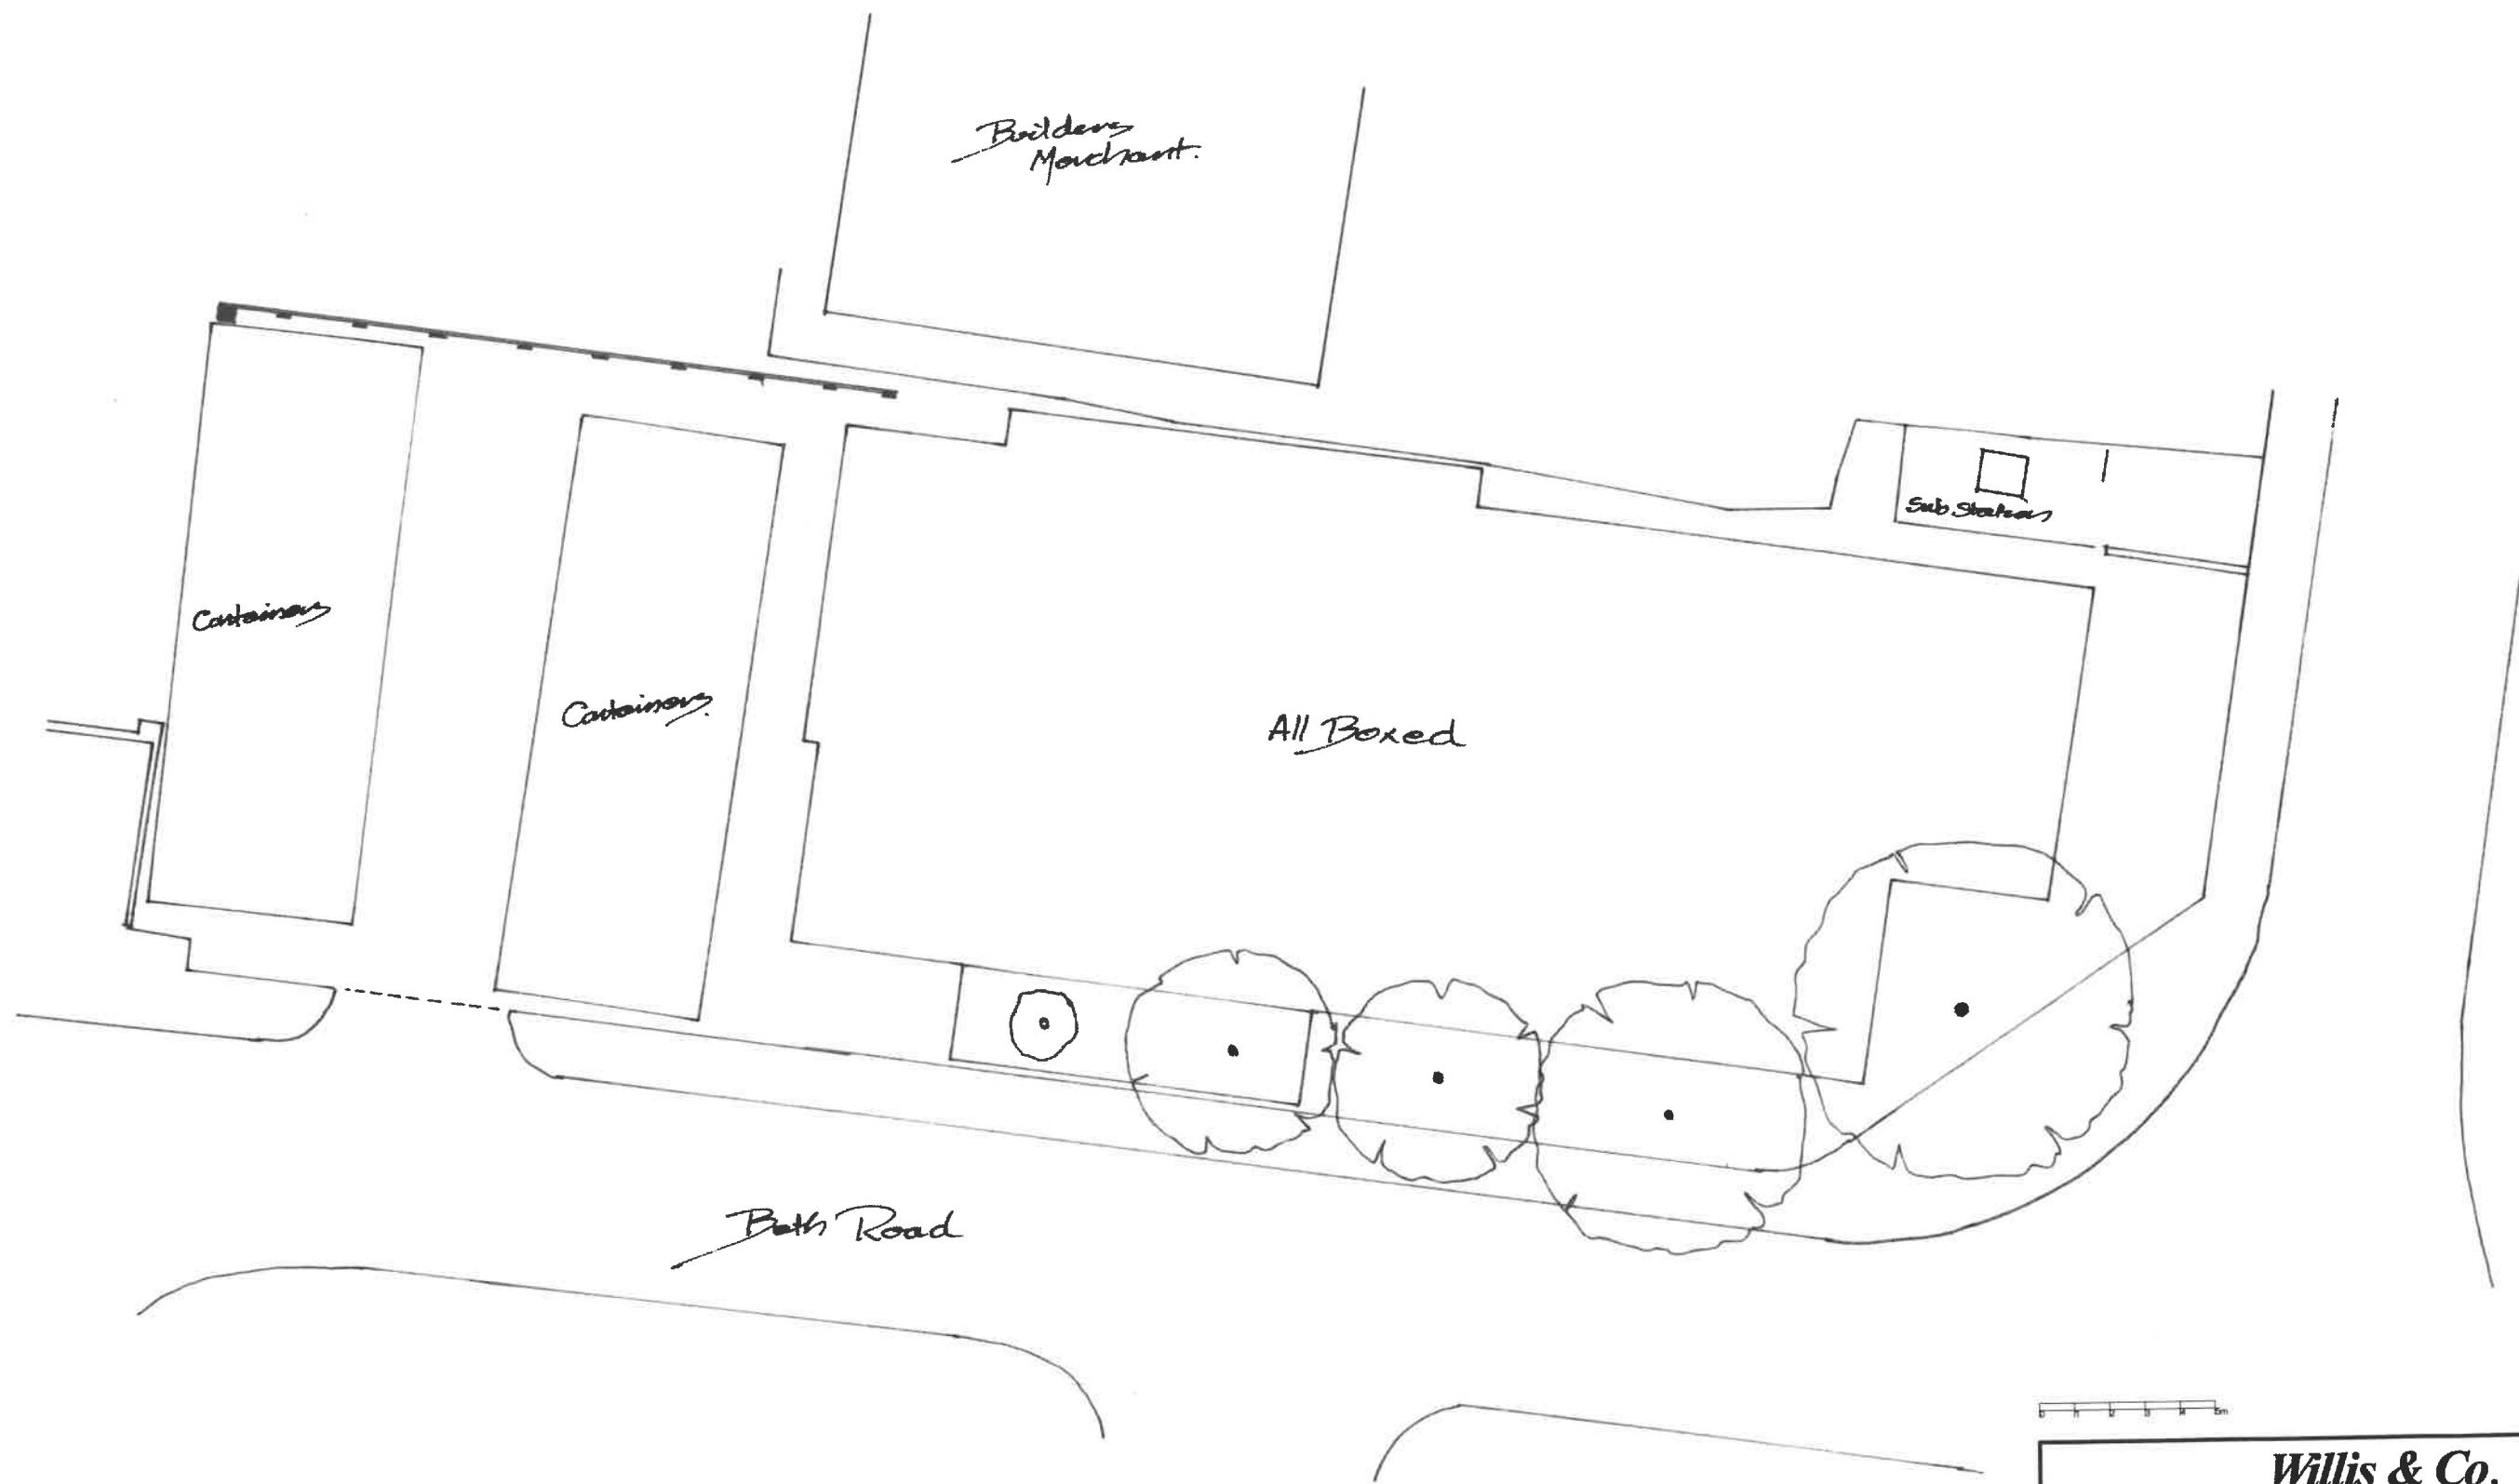


Willis & Co. Chartered Town Planners 30 The Causeway, Chippenham, Wiltshire, SN15 3DB. Telephone: 01249 444975 Facsimile: 01249 655556 Email: Willisplan@aol.com	
Client;	All Boxed Ltd.
Title;	Bath Road Industrial Estate, Bath Road, Chippenham, Wiltshire SN14 0AB Site Plan - as existing.
Scale;	1:200@A3
Date;	August 2026
Drawing no;	AB-JH-02
This drawing is copyright and may not be reproduced, in whole or part, without the express consent of Willis & Co. Reproduced from the Ordnance Survey map with the permission of the Controller of Her Majesty's Stationery Office, Licence Number AL 51841A/0001	