


See Wessex Tree Consultancy
Proposals for tree &
Hedge planting details

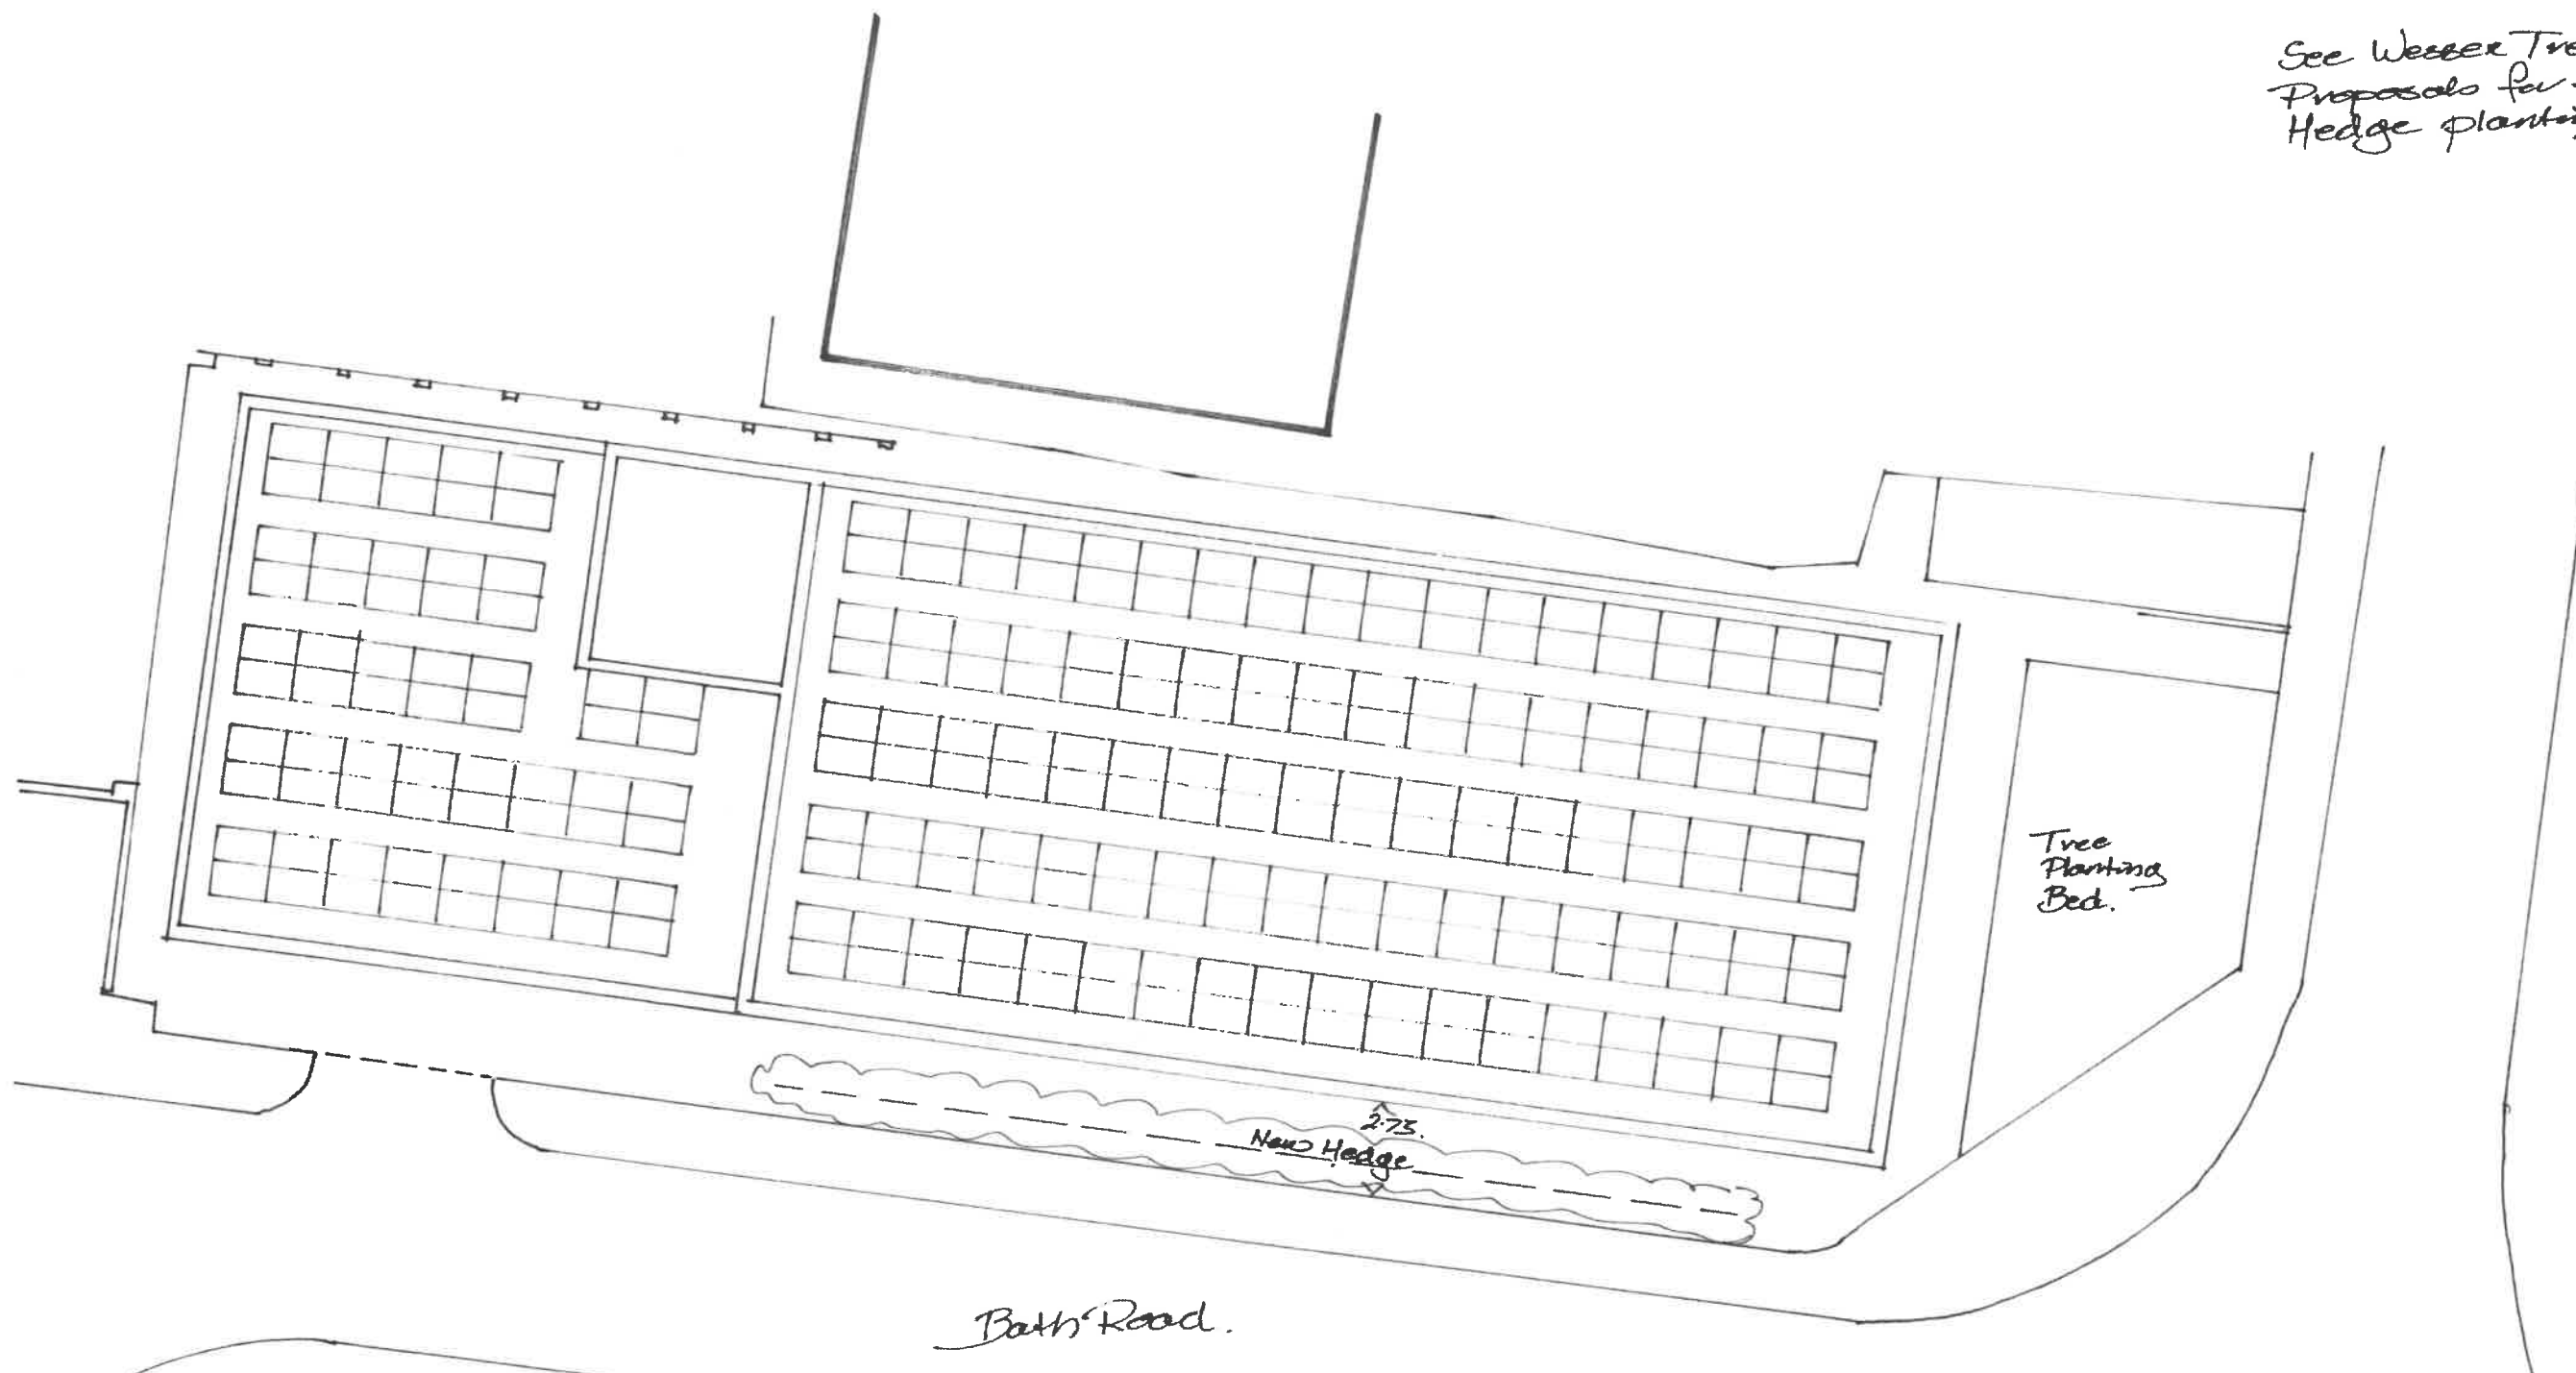

0 1 2 3 4 5 6 7 8 9 10

Willis & Co.

Chartered Town Planners
30 The Causeway, Chippenham, Wiltshire, SN15 3DB.
Telephone: 01249 444975 Facsimile: 01249 655566
Email: Willisplan@aol.com

Client: All Boxed Ltd.
Title: Bath Road Industrial Estate, Bath Road, Chippenham, Wiltshire SN14 0AB
Site Plan/Roof Plan - as proposed.

Scale: 1:200@A3 Date: August 2026 Drawing no: AB-JH-03

This drawing is copyright and may not be reproduced, in whole or part, without the express consent of Willis & Co.
Reproduced from the Ordnance Survey map with the permission of the Controller of Her Majesty's Stationery
Office, Licence Number AL 51541A/0001