


DRAWING FOR PLANNING PURPOSES ONLY.
NOT TO BE USED FOR CONSTRUCTION.




PROPOSED BLOCK PLAN
Scale 1:500

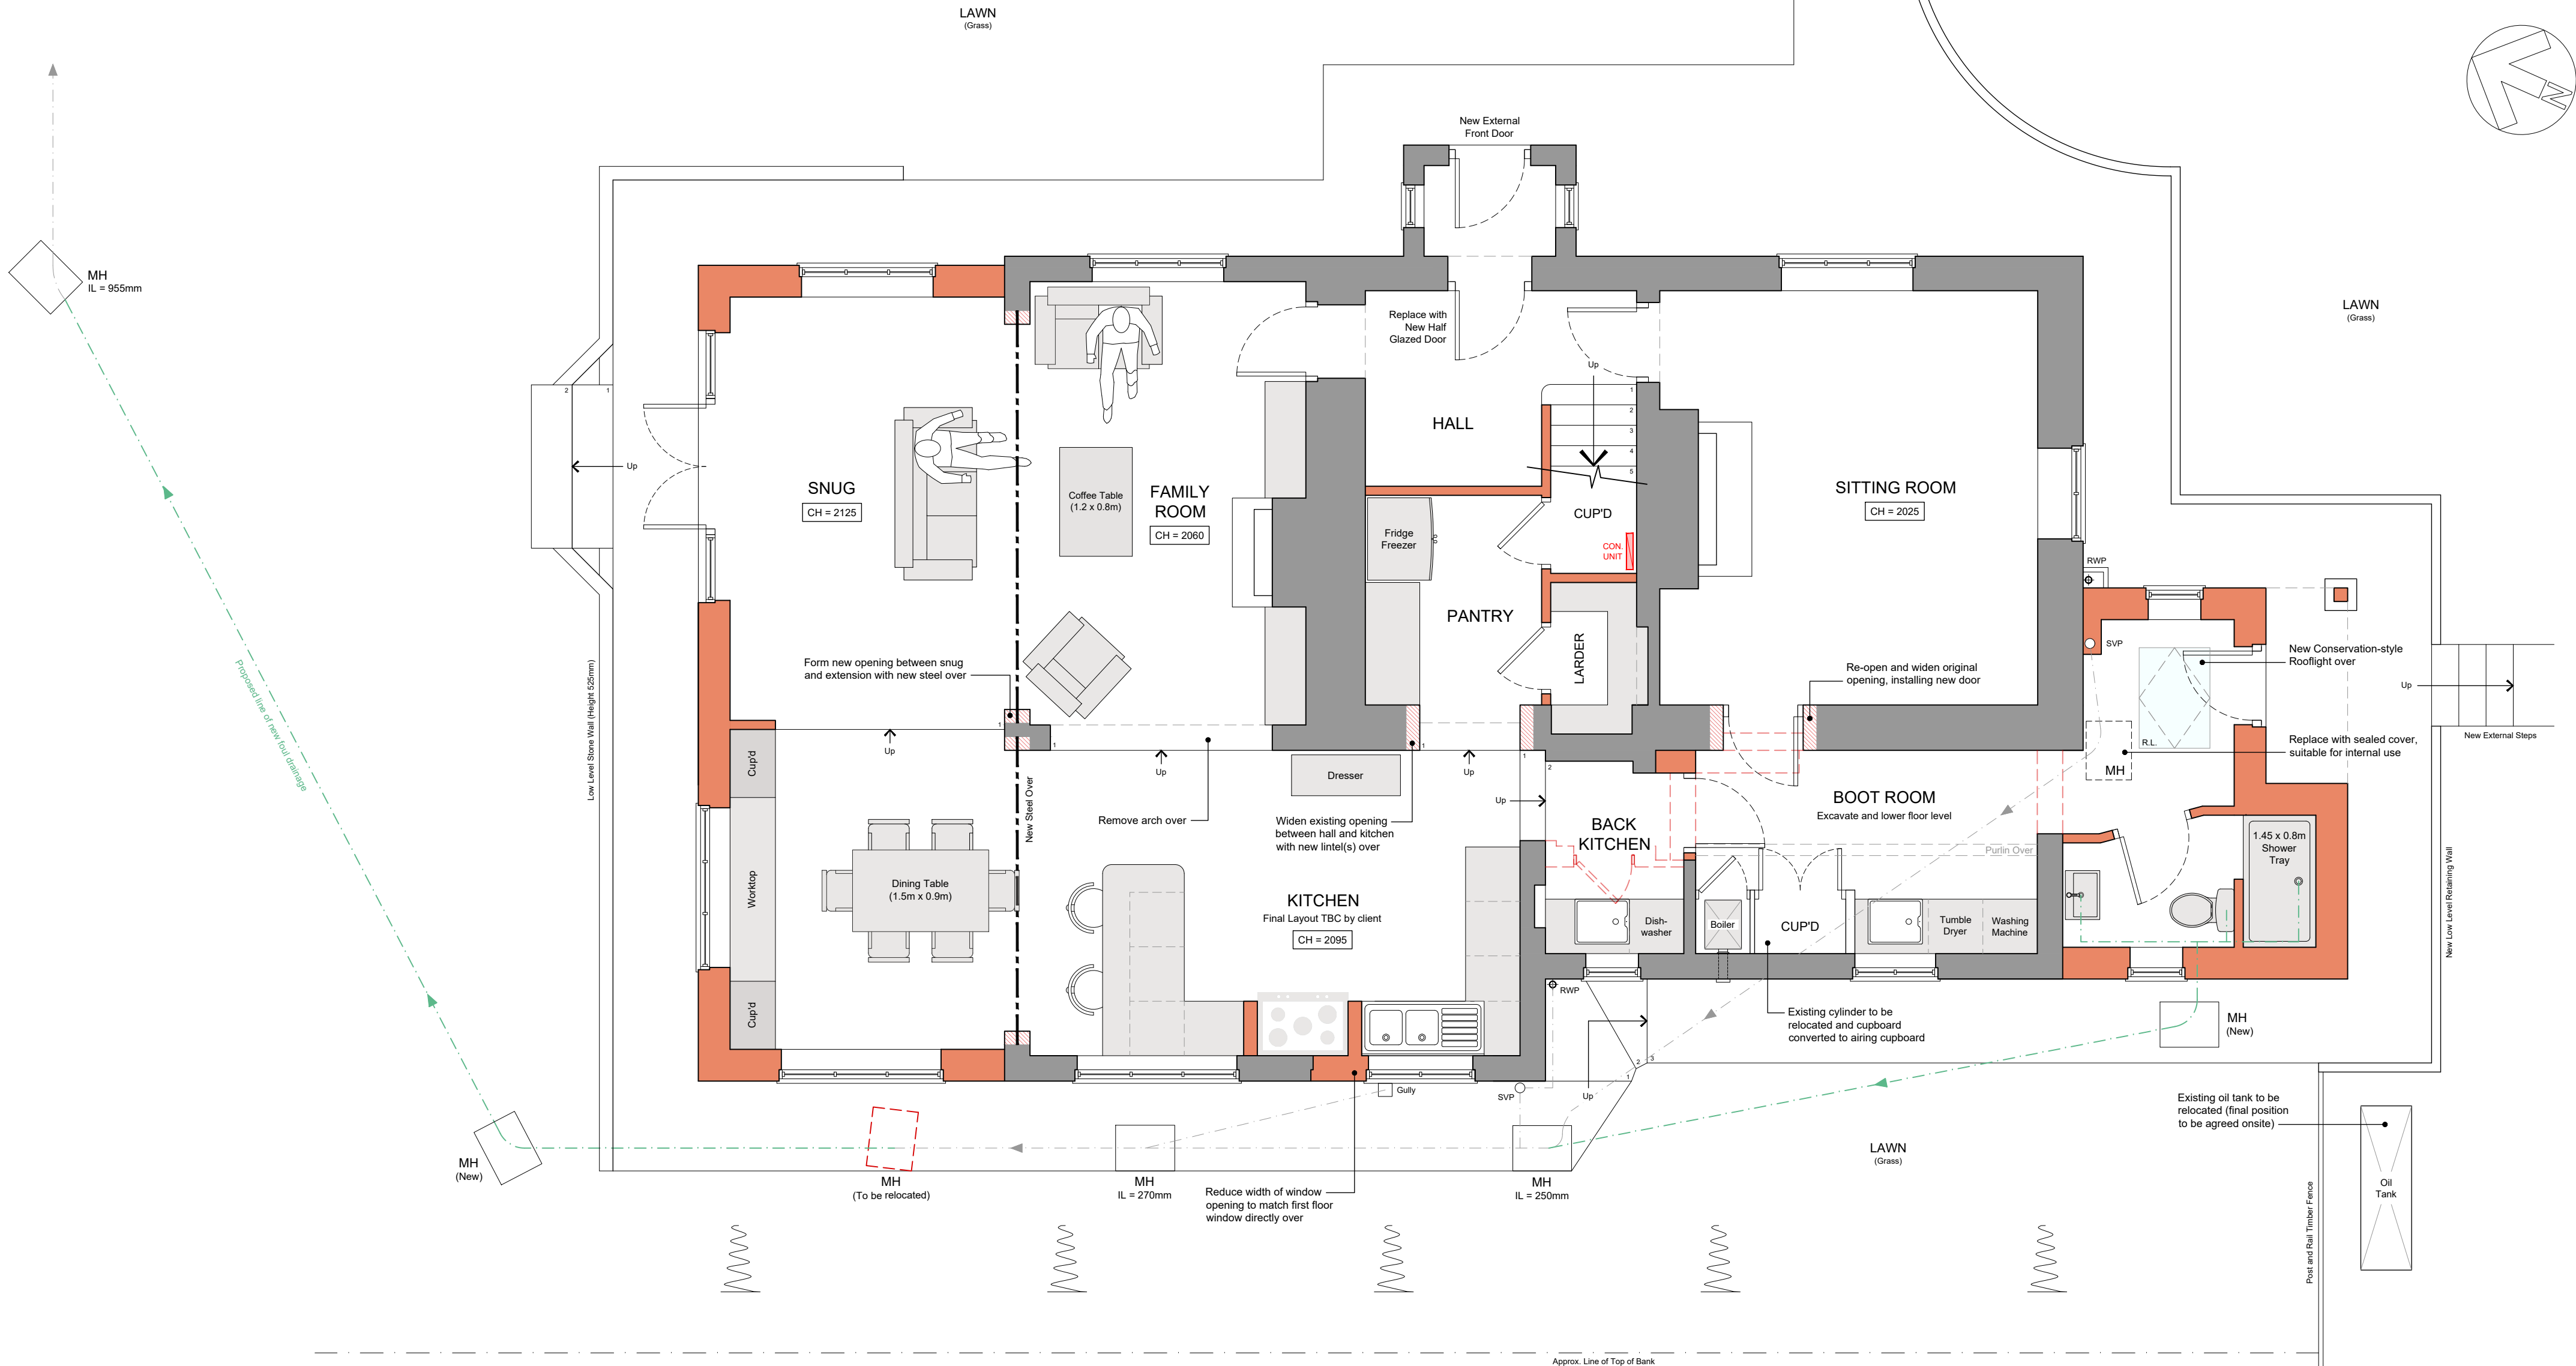

PROPOSED GROUND FLOOR / SITE PLAN
Scale 1:50




PROPOSED EAST ELEVATION
Scale 1:100

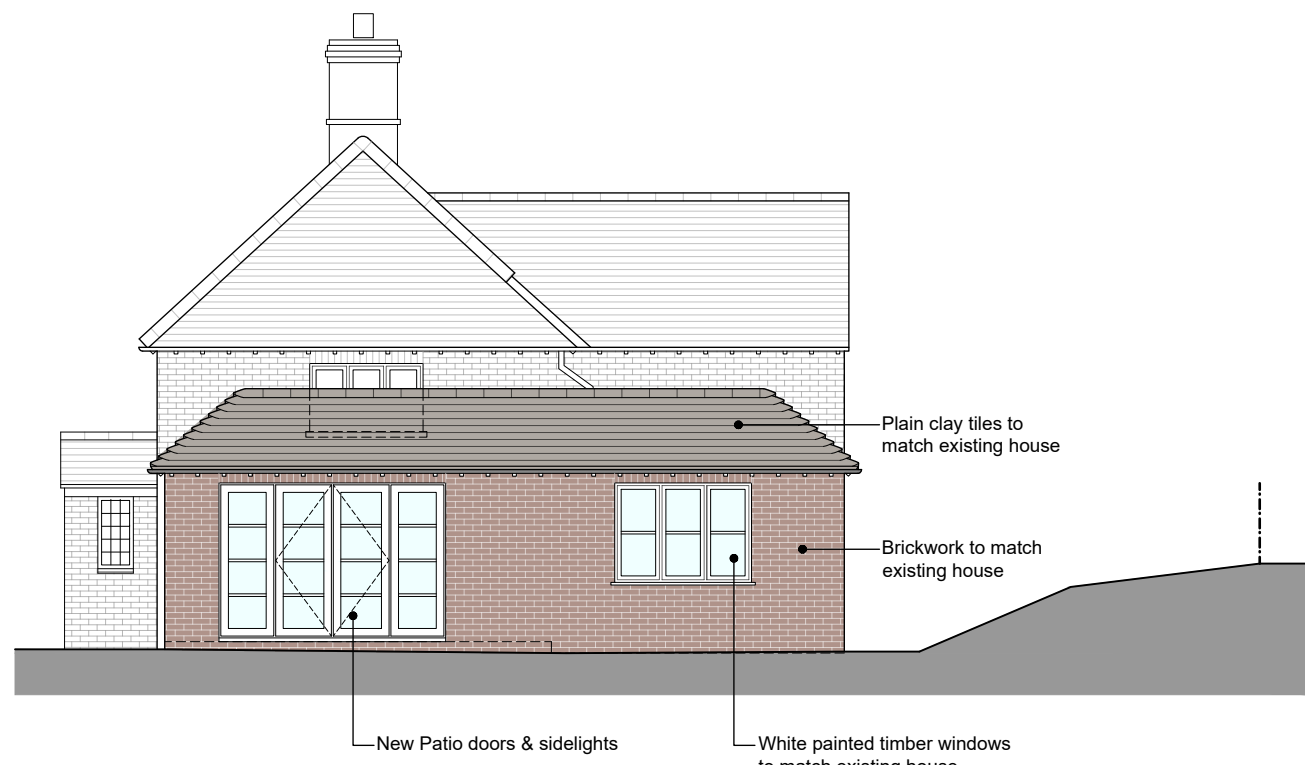

PROPOSED NORTH ELEVATION
Scale 1:100



PROPOSED WEST ELEVATION
Scale 1:100

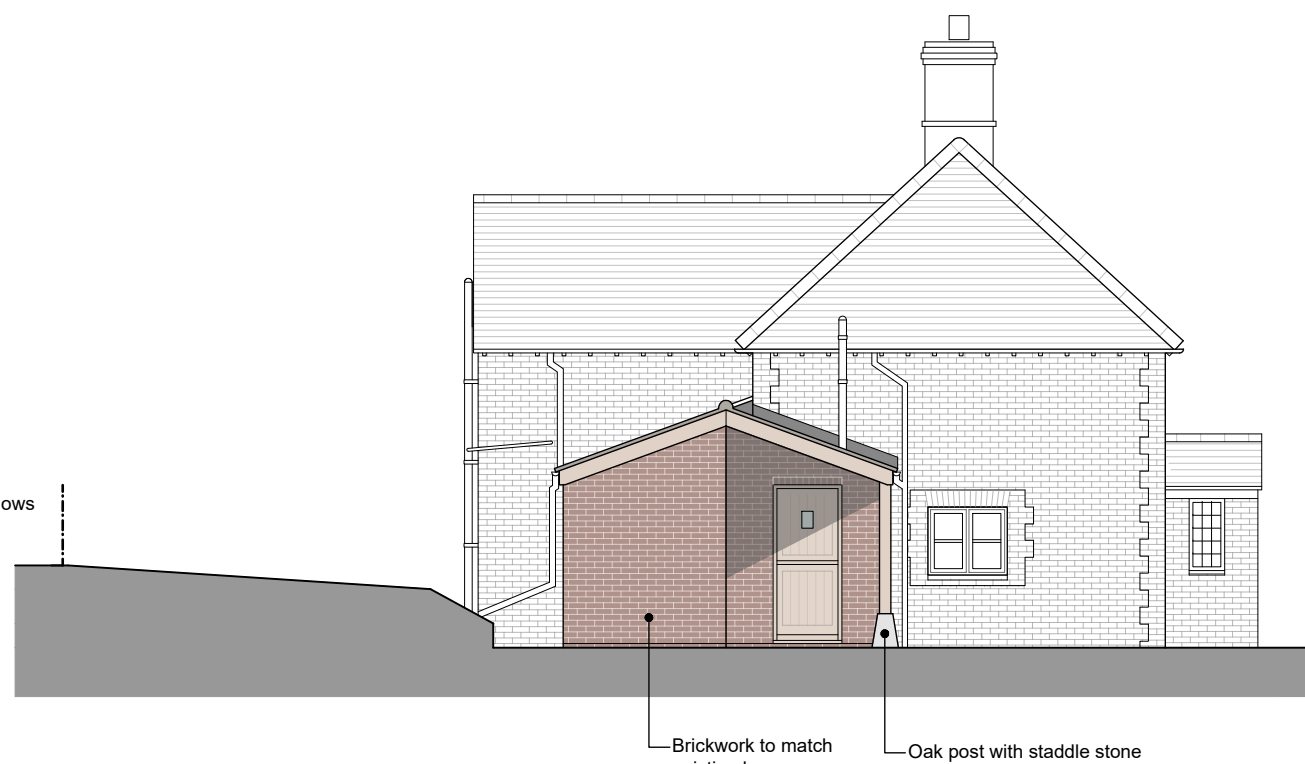

PROPOSED SOUTH ELEVATION
Scale 1:100



Ground Floor
6 Pelhams Court
Marlborough
Wiltshire SN8 2AG

T. 01672 518 278
E. info@tuttlearchserv.co.uk
F. facebook.com/tuttlearchserv
W. tuttlearchserv.co.uk

JOB TITLE:
Proposed Single Storey Extension &
Internal Alterations, Hill House, East
Kennet, Marlborough, Wiltshire, SN8 4EY

For Mr & Mrs Thompson

DRAWING TITLE: Proposed Ground Floor / Site Plan, Elevations and Site Location Plan	JOB NO: 1690
--	------------------------

DRAWING NO: 1690 - Thompson - Proposed - 05	REV: E
---	------------------

REVISION DESCRIPTIONS:

Rev 'A' - 20.05.26 - Amended following meeting w/ clients - BJ
Rev 'B' - 01.06.26 - Amended to clients requests - BJ
Rev 'C' - 11.06.26 - Amended following meeting w/ clients - BJ
Rev 'D' - 29.06.26 - Amended to clients requests - BJ
Rev 'E' - 07.09.26 - Note referencing front door amended - BJ

SCALE: As Shown	DATE: May 26	DRAWN BY: BJ	PAPER SIZE: A1
---------------------------	------------------------	------------------------	--------------------------