



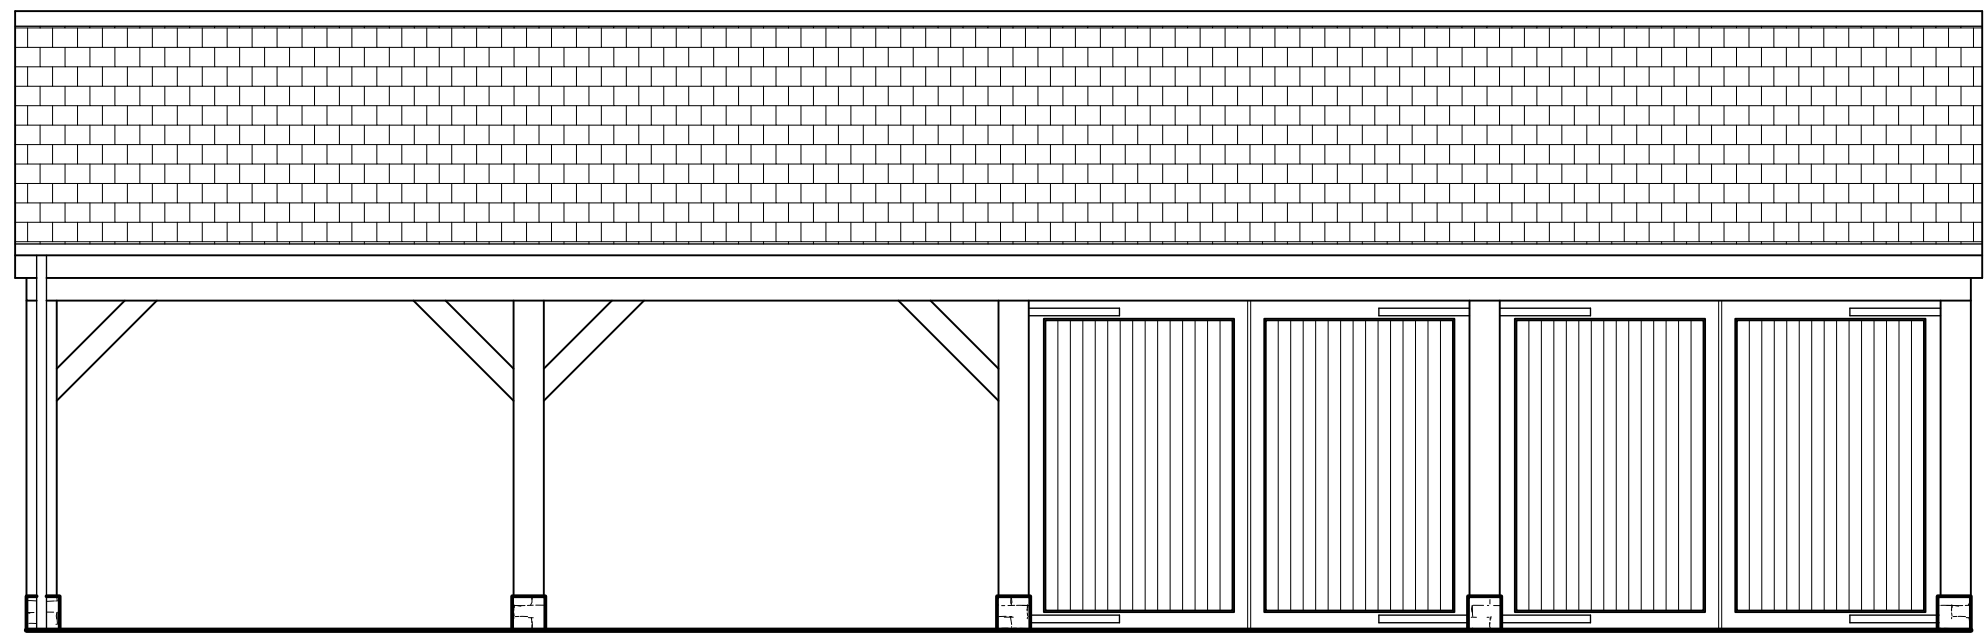


EXISTING FRONT ELEVATION

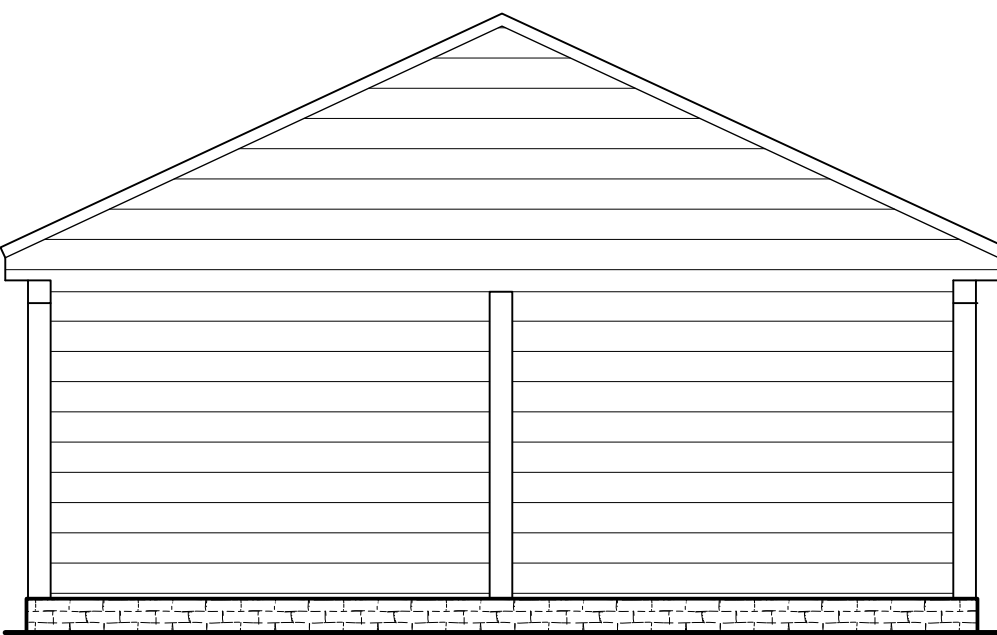


EXISTING SIDE ELEVATION



EXISTING SIDE ELEVATION

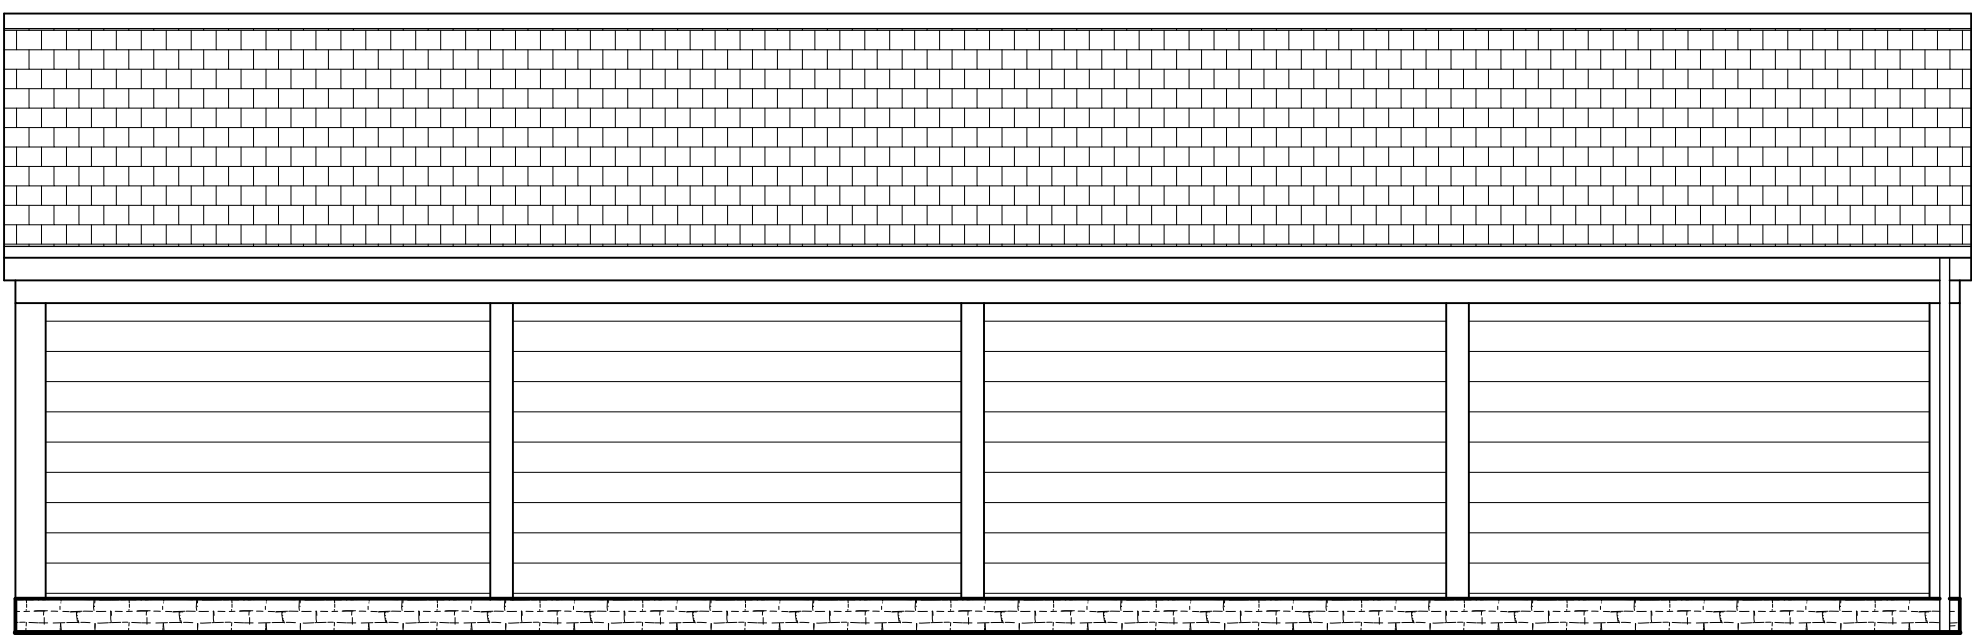

EXISTING REAR ELEVATION

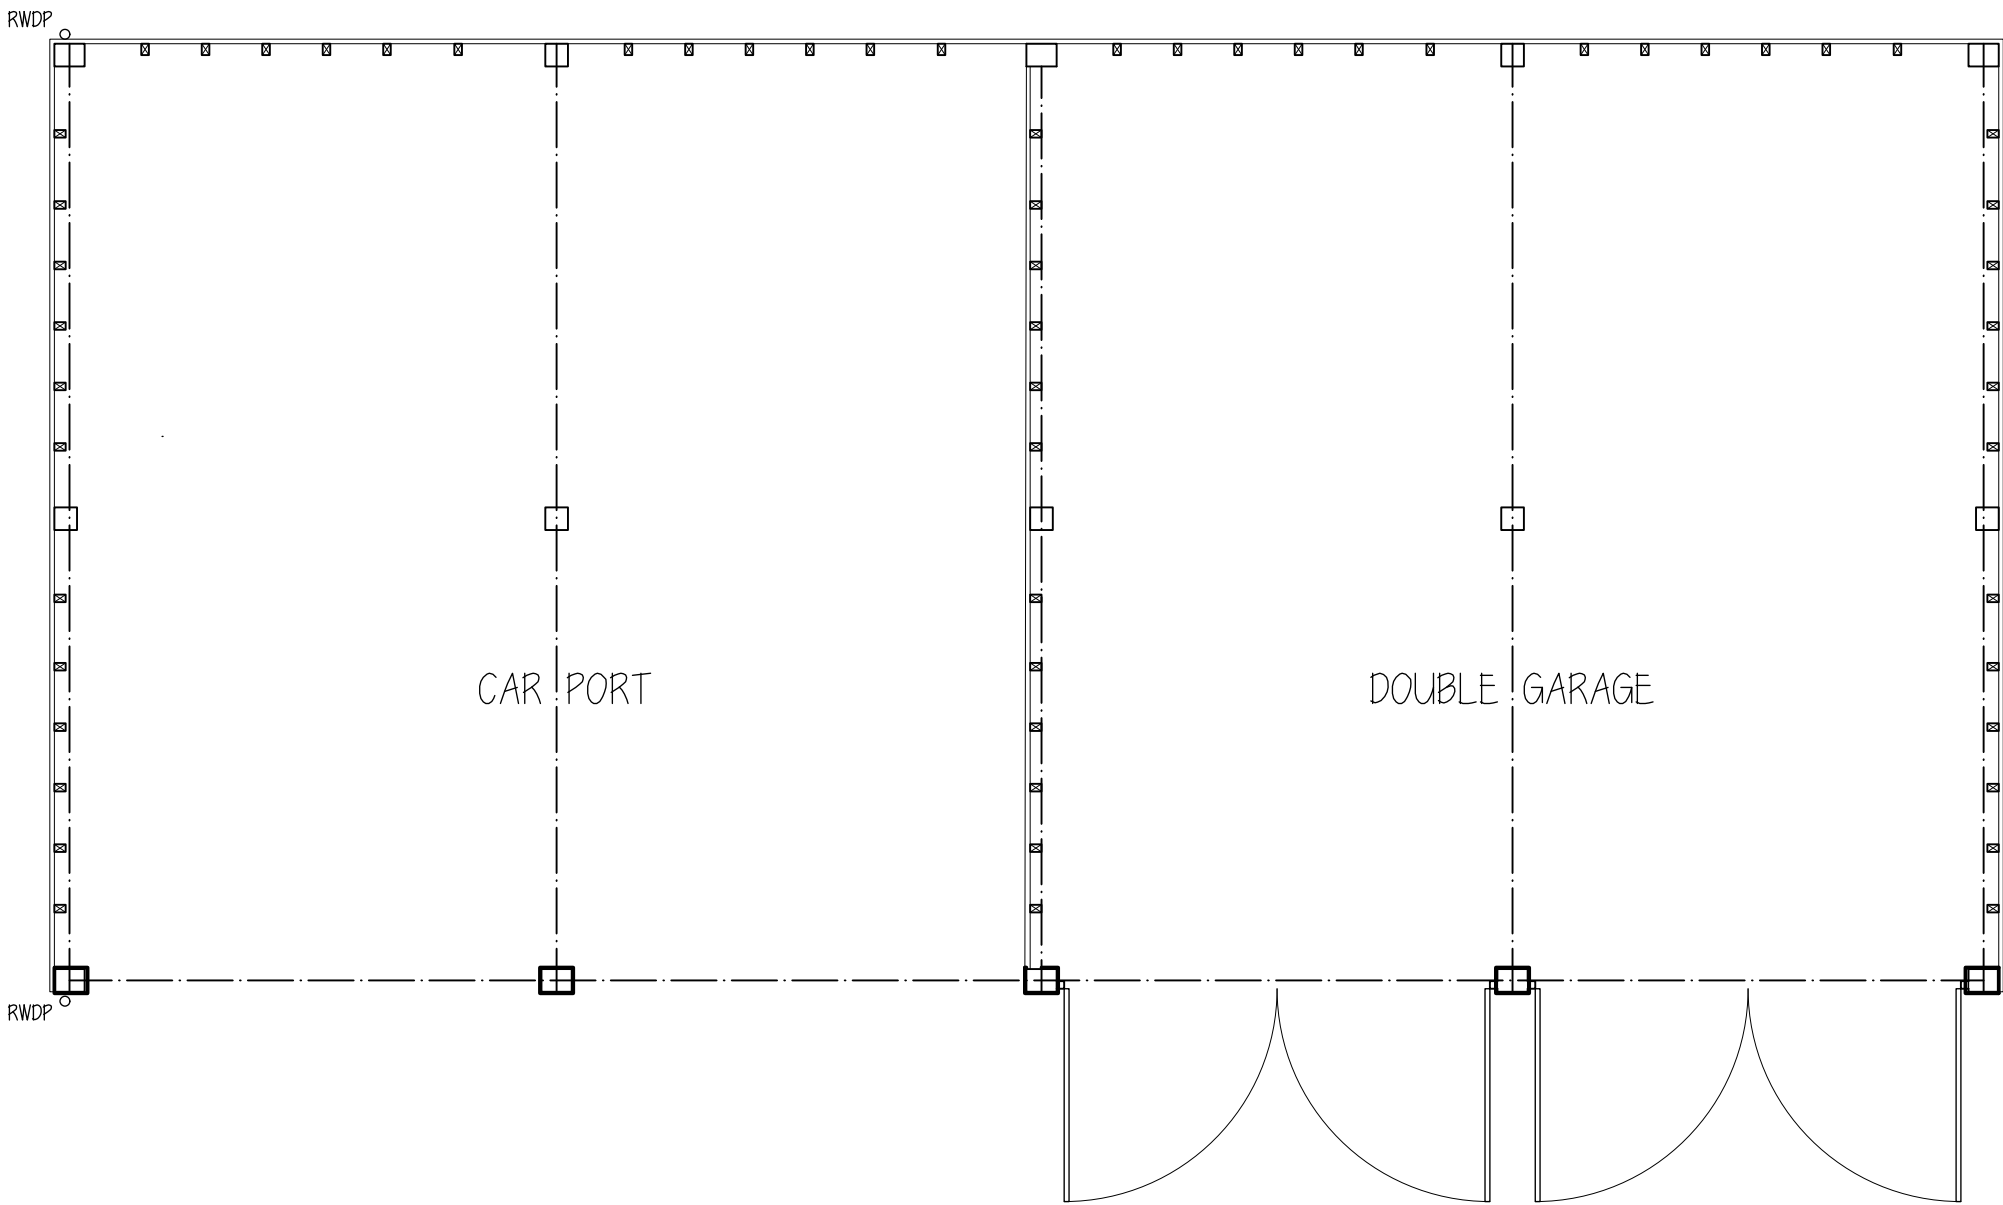

EXISTING GARAGE/ CAR PORT LAYOUT

Rev.	Date	Description	By	Chk	App
------	------	-------------	----	-----	-----

Client/Project					
MR AND MRS OVENS					

Drawing Title					
SURVEY OF EXISTING GARAGE/ CARPORT AT CANDLEFORD COTT SN11 0NT					

Designed SK	Drawn KK	Date 29/1/26	Scale 1:50
CAD Reference			Size A1

Stephen Kingshott MCABE Katie Kingshott ACABE	
--	--

Stephen Kingshott Building Consultancy Ltd 54 Springdale Ave Broadstone, Poole Dorset BH18 9EX Tel. 07973638931	
---	--

DRAWING NUMBER 0216/26 A	REVISION
-----------------------------	----------

0

1

2

3

4

5m

SCALE BAR 1:100

SCALE BAR 1:50

SCALE BAR 1:500