




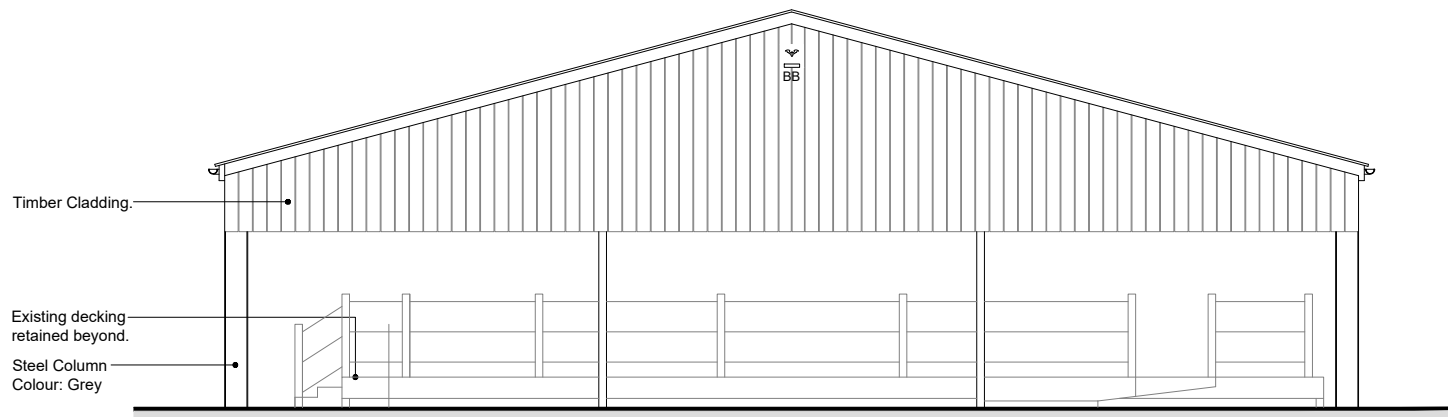


FRONT ELEVATION

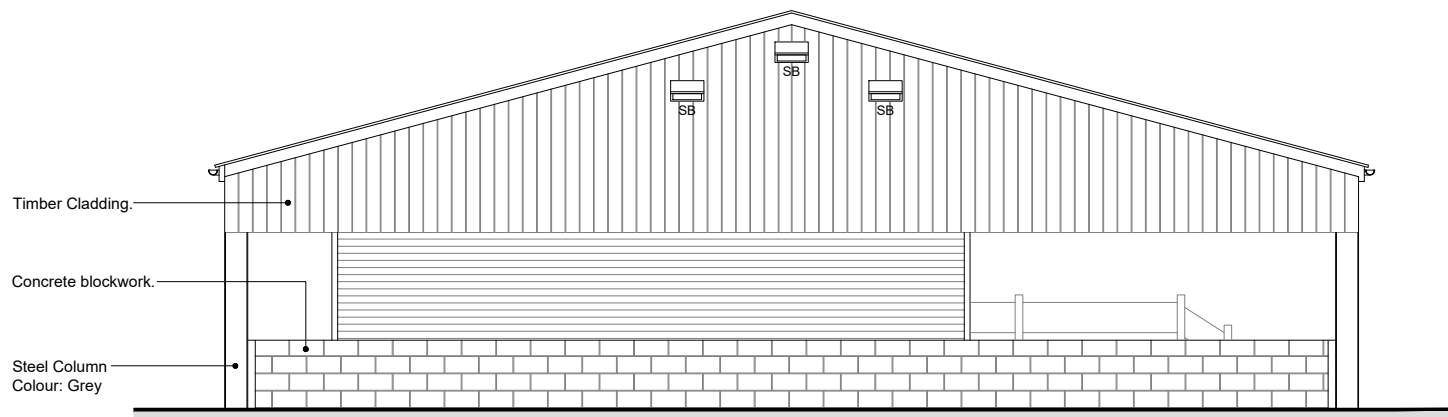


REAR ELEVATION

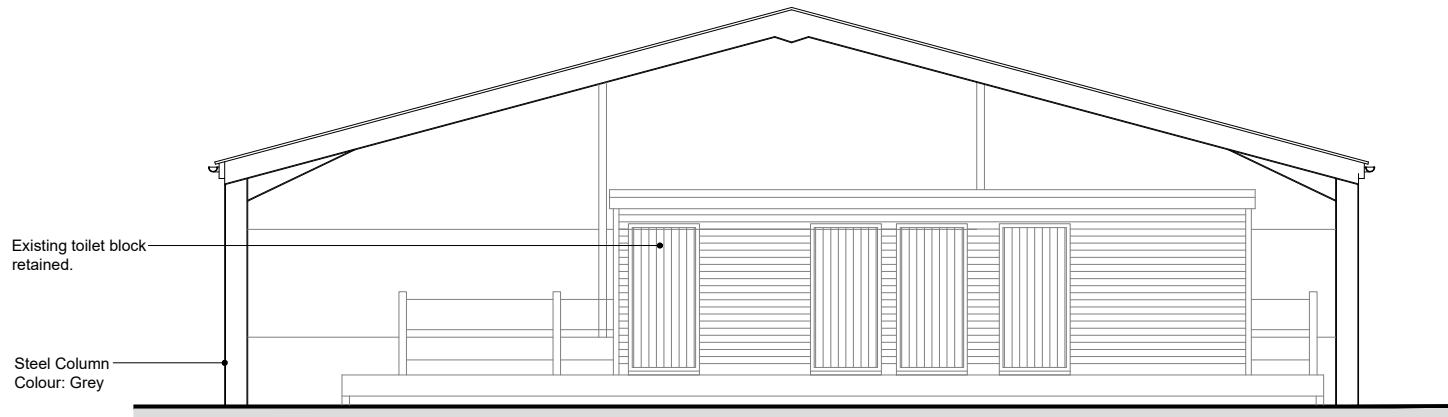


SECTION A-A

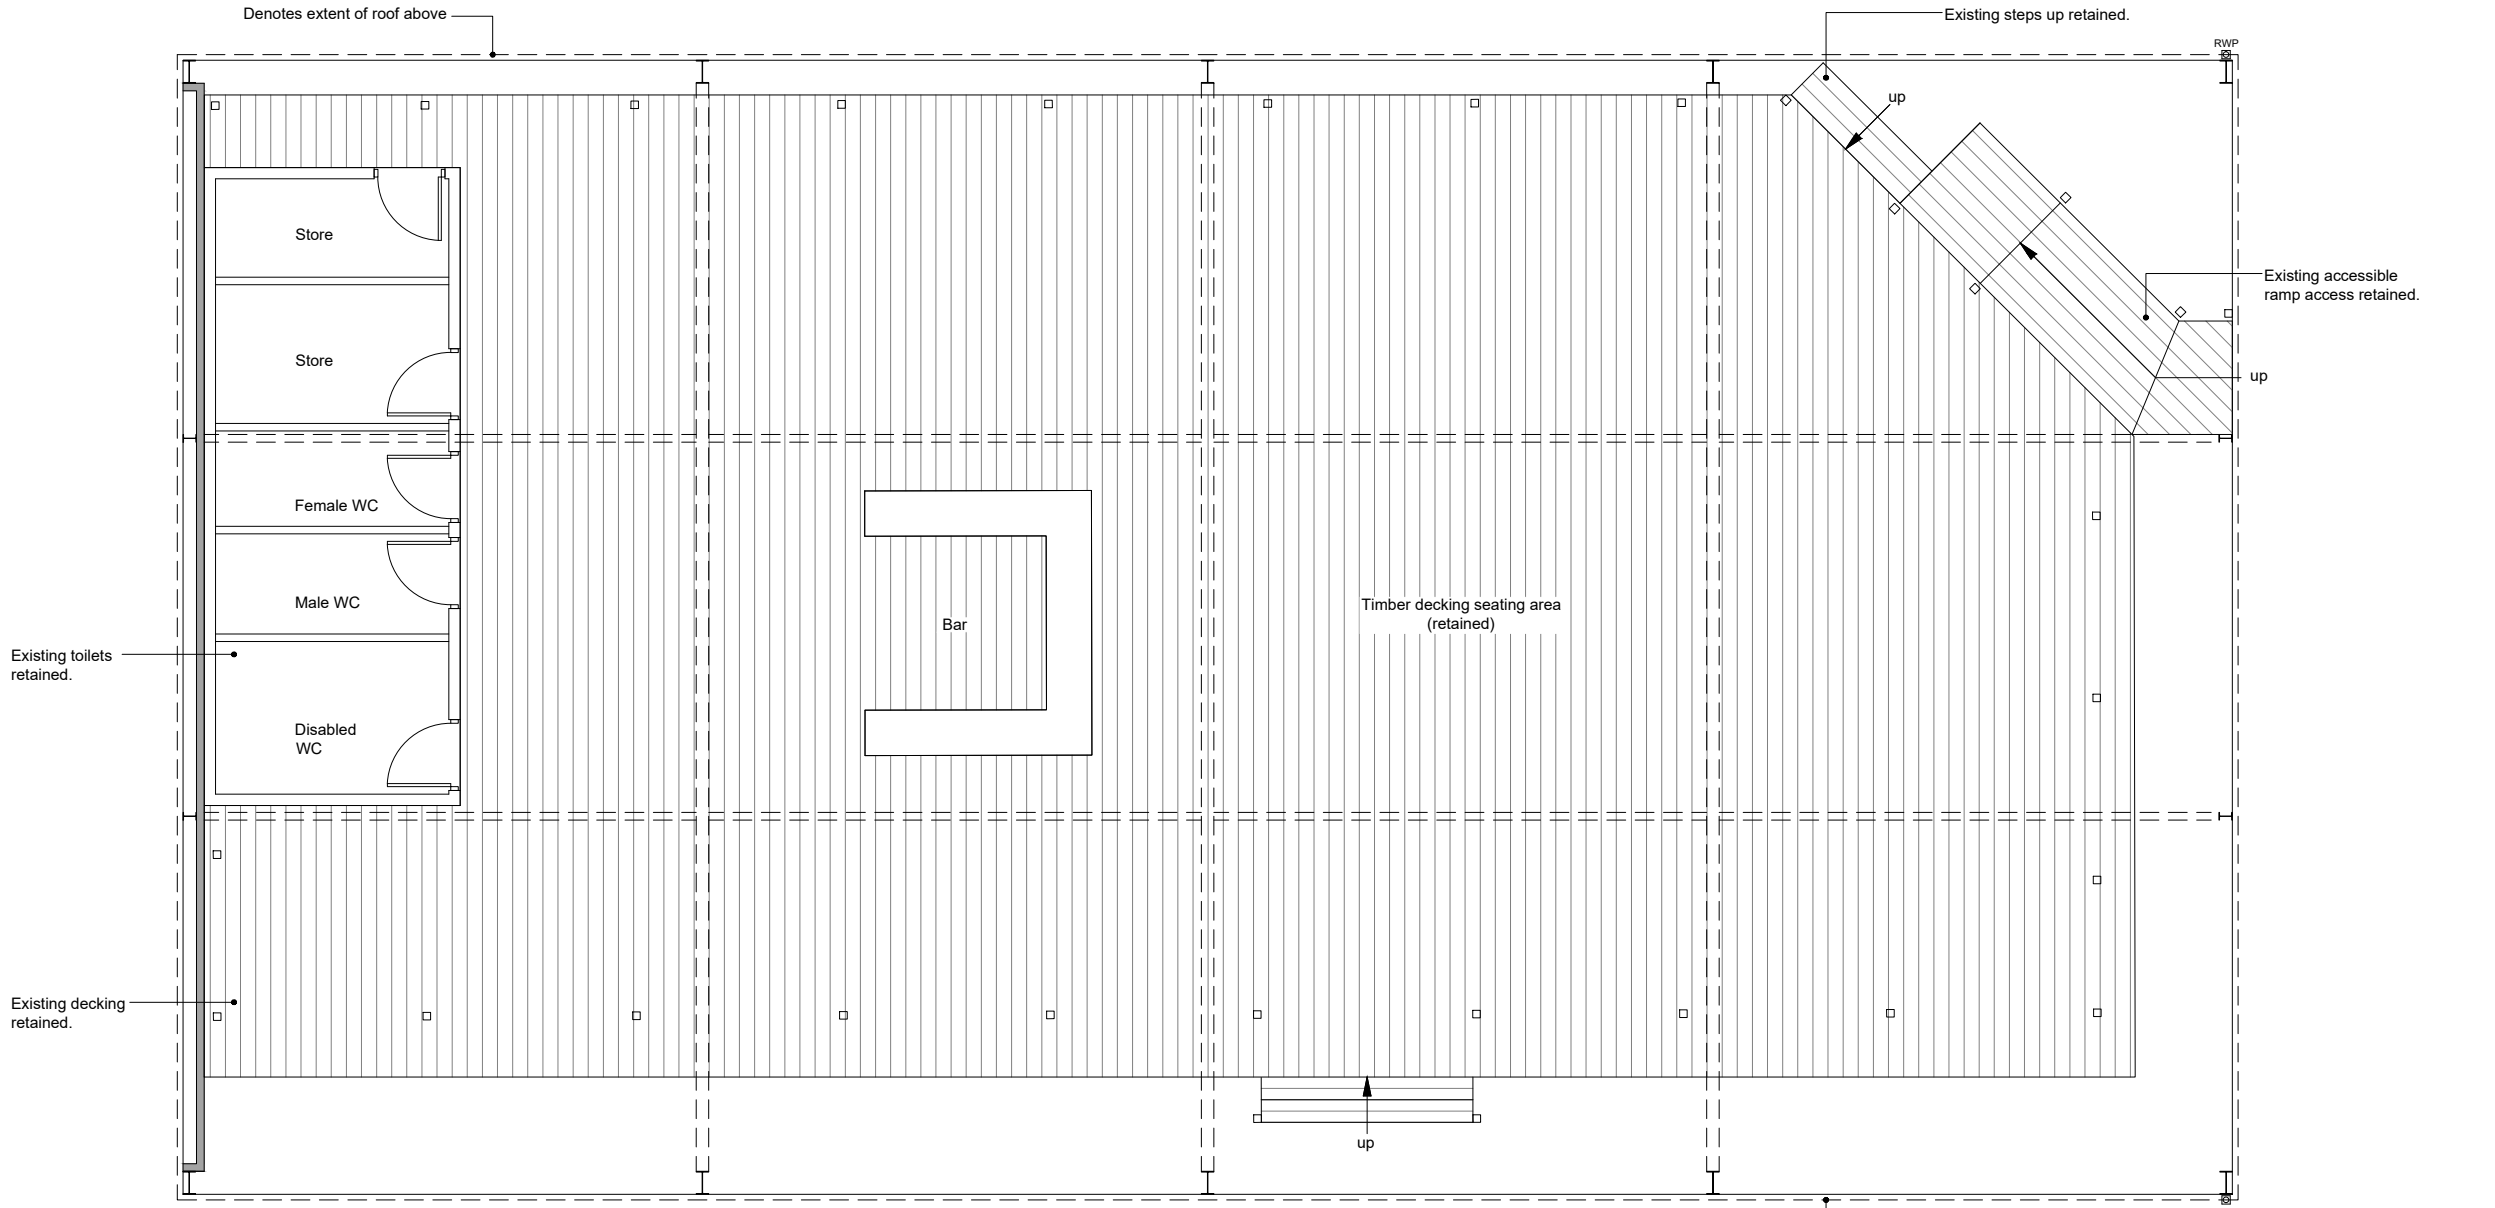

PROPOSED GROUND FLOOR PLAN

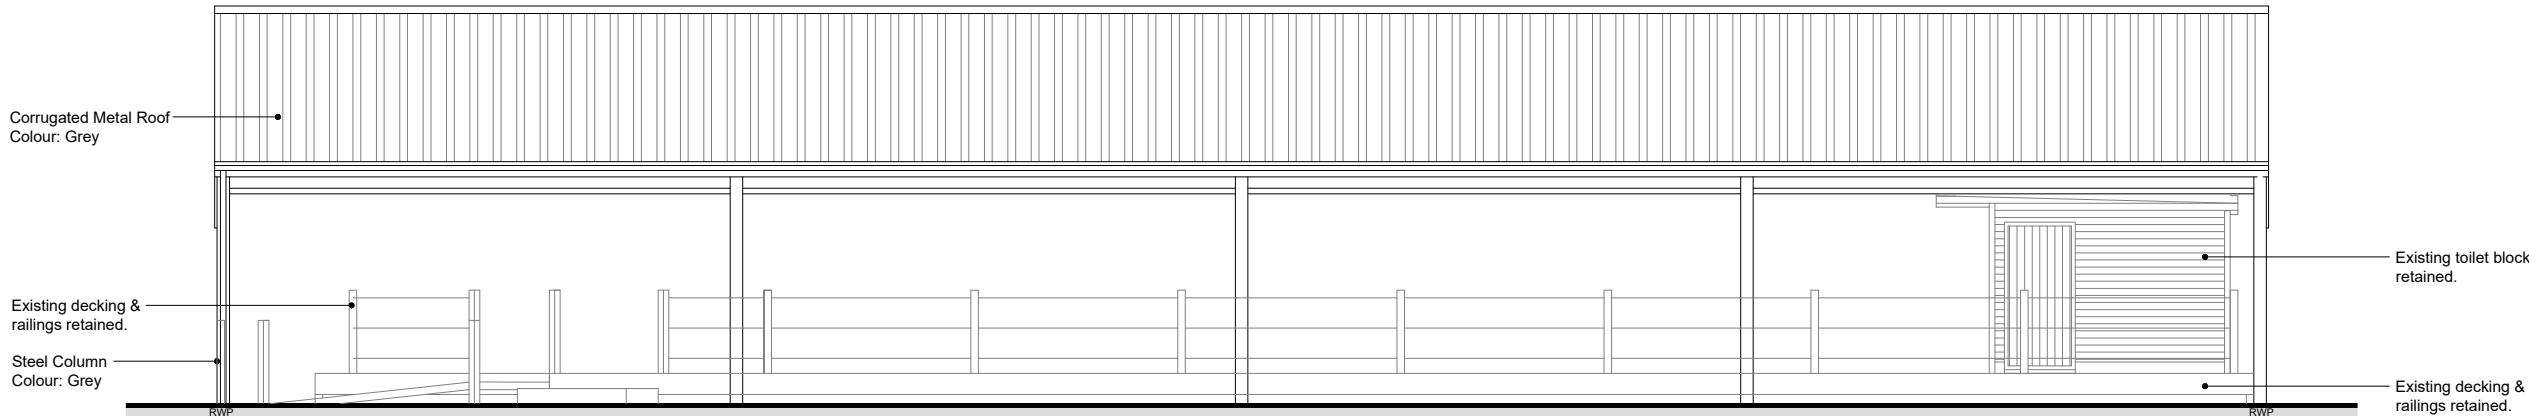

SIDE ELEVATION

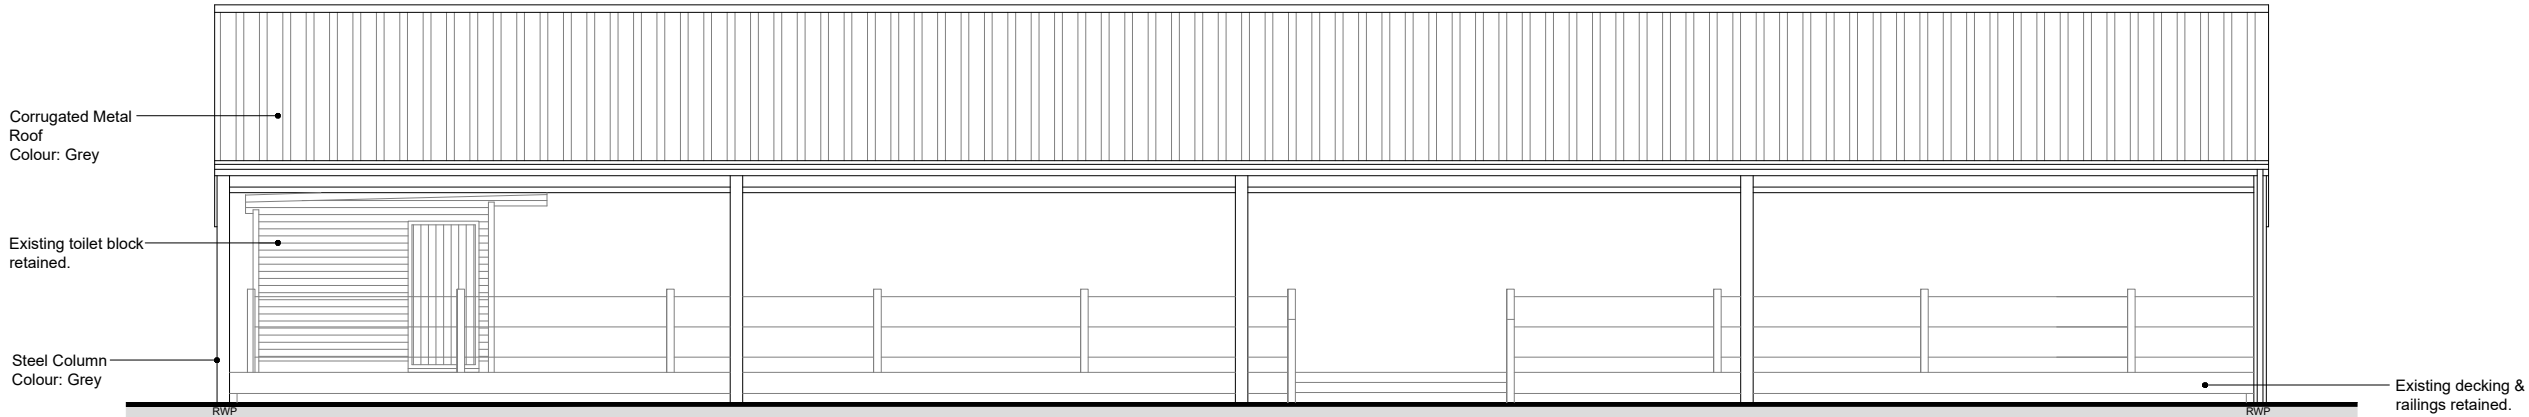

SIDE ELEVATION

MATERIALS KEY:

- TIMBER CLADDING
- BLOCKWORK
- CORRUGATED METAL ROOF

ECOLOGY KEY:

- Denotes Schwegler Bat Access Panel location to be installed.
- Denotes vivaro pro madrid swift nest box location to be installed.

FOOTPRINT AREA:

Proposed Barn Footprint - 406m²

TOTAL: 406m²

- All drawings are copyright
- Report all discrepancies to project administrator
- Do not scale drawing for construction purposes
- All dimensions to be checked on site

Project Title
Broad Town Brewery
29 Broad Town Road
Broad Town
Swindon

Client
-

Ian Sullivan Architecture Ltd

101 Victoria Road, Swindon, Wiltshire SN1 3BD.
Tel/Fax 01793 612663 - E-mail: info@iansullivanarchitecture.co.uk

PROPOSED FLOOR PLANS & ELEVATIONS

Job No	Drawing No	Rev
2845	1160	-
Scale	Drawn	Check
1 : 100 @ A2	OS	ISA
Date	July 2026	

