




EXISTING REAR / SOUTH ELEVATION
Scale 1:50

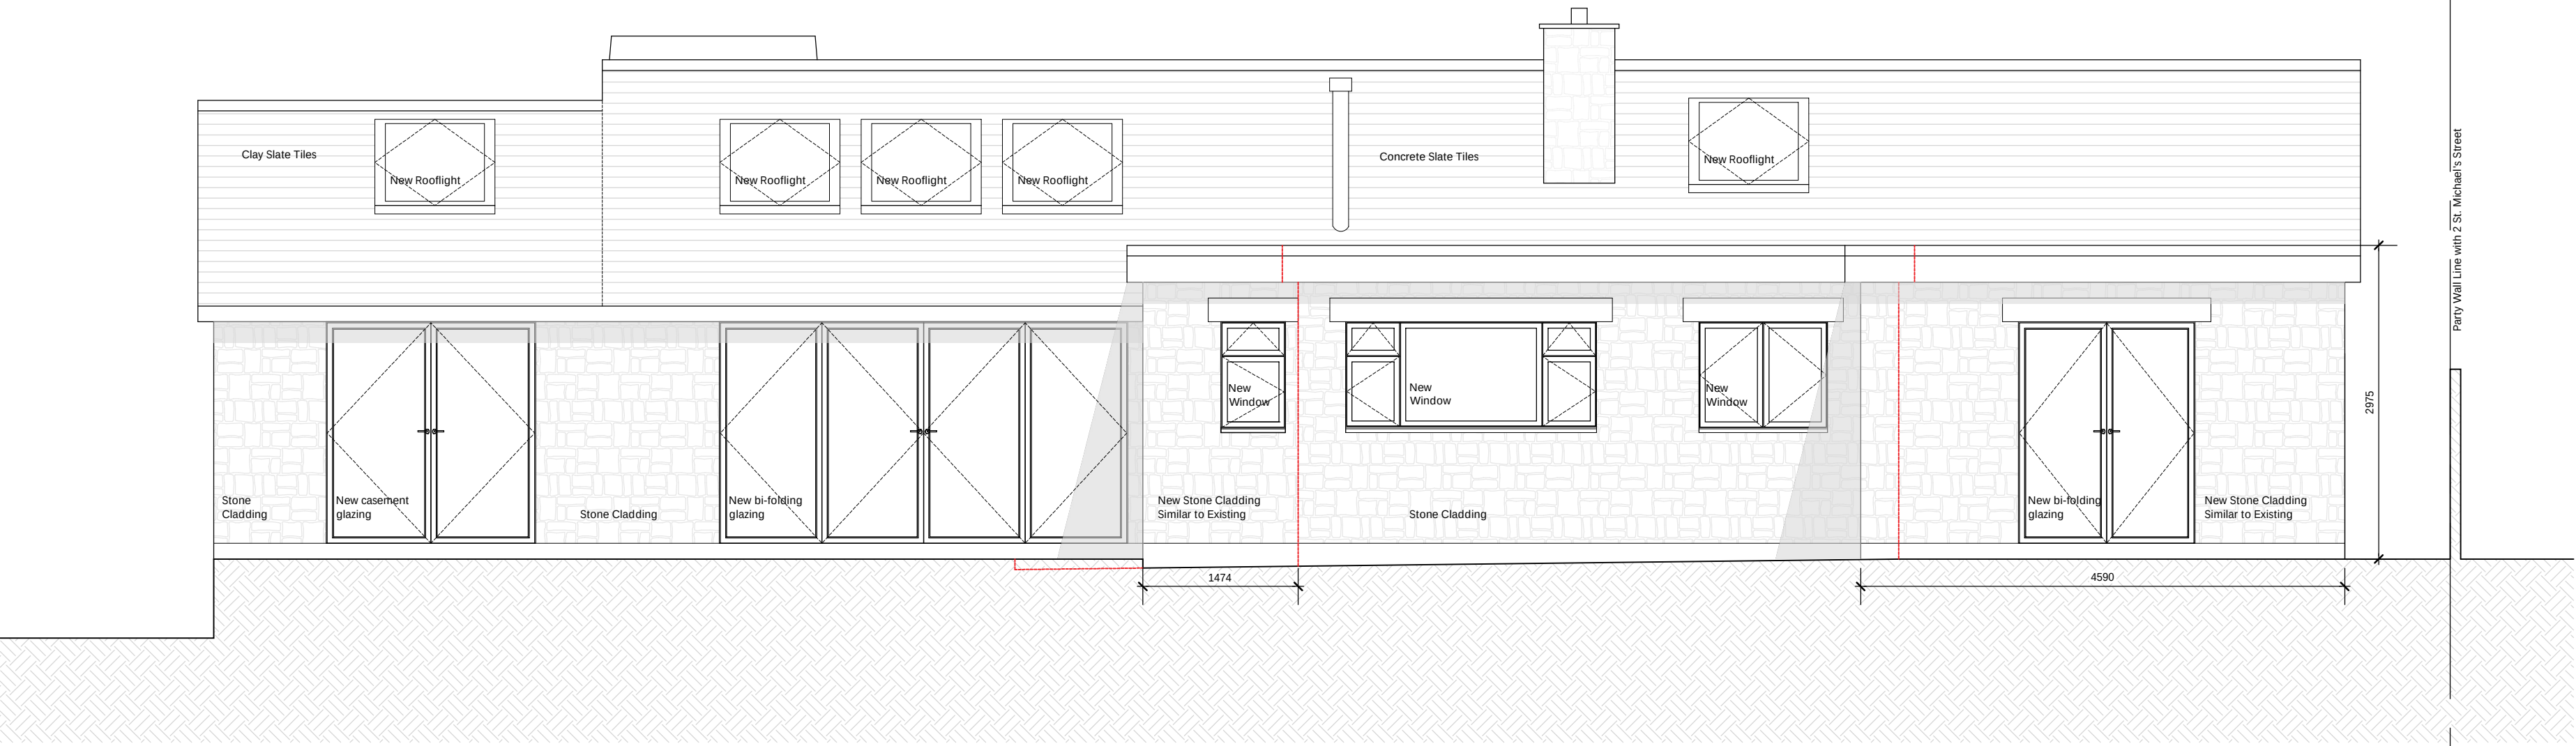

PROPOSED REAR / SOUTH ELEVATION
Scale 1:50

General Notes



This drawing is not to be used for construction purposes unless clearly marked "For Construction".

This drawing is not to be scaled other than in connection with applications for planning permission. It has been based upon survey and other information supplied by others. All dimensions and levels are to be checked on site by contractors and inconsistencies reported immediately to Gary Kellett Architects prior to works being undertaken. Any areas shown are approximate and may be affected by survey accuracy, construction tolerances, workmanship, and design by others.

Contractors are to ensure that all works under their responsibility or the responsibility of their sub-contractors are constructed and/or manufactured to comply with all relevant national and/or local authority statutory requirements and in accordance with local building control and codes of practice.

This drawing is to be read in conjunction with other relevant drawings, specifications, schedules etc., relating to the project or projects for which this drawing has been prepared, whether prepared by Gary Kellett Architects or by others.

Rev.	Amendment Detail	Date	By
00	PERMITTED DEVELOPMENT	09.2026	SF

 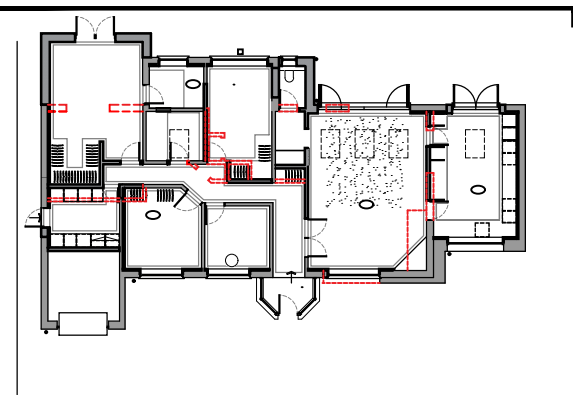

Project			
1 St Michaels Close, Hilperton, Trowbridge, BA14 7RQ			
Client			
Samantha Gaetani			
Title			
General Arrangement			
Existing & Proposed			
Rear / North Elevation			
Job No.	Size	Drawn By	
2401-315	A1	SBH	
Date	Scale	Status	
SEPTEMBER 2026	1:50	PD	
Drawing No.		Revision	
A-202-00		00	



Gary Kellett Architects
10 Monroe Way, Unit 203
London, SE10 0EJ
t: +44(0)7512 339 610
garykellettarchitects.co.uk