




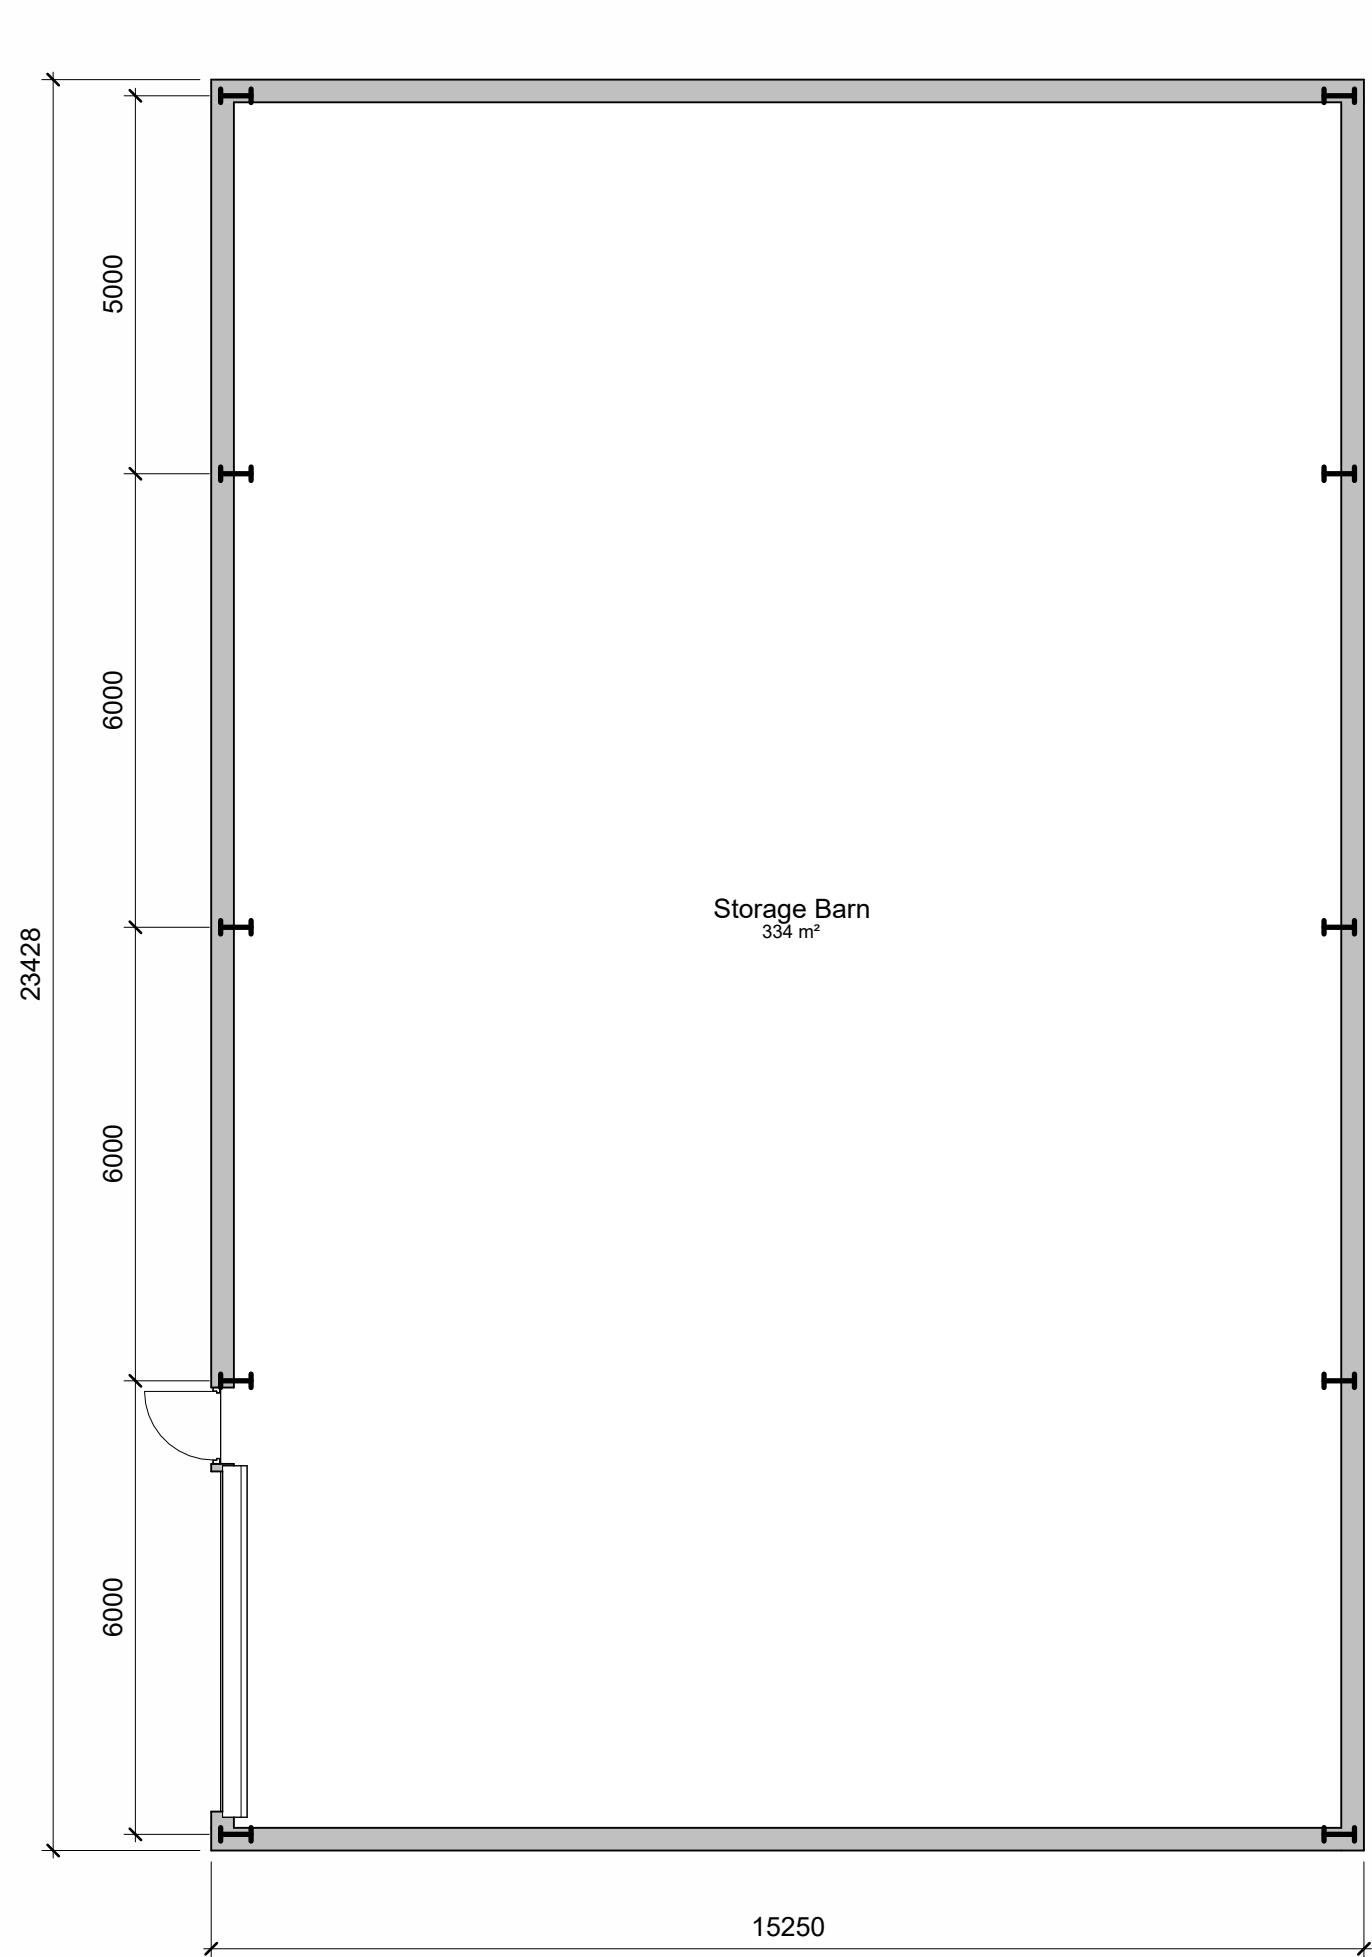


Level 1 - Ground Floor
1 : 100

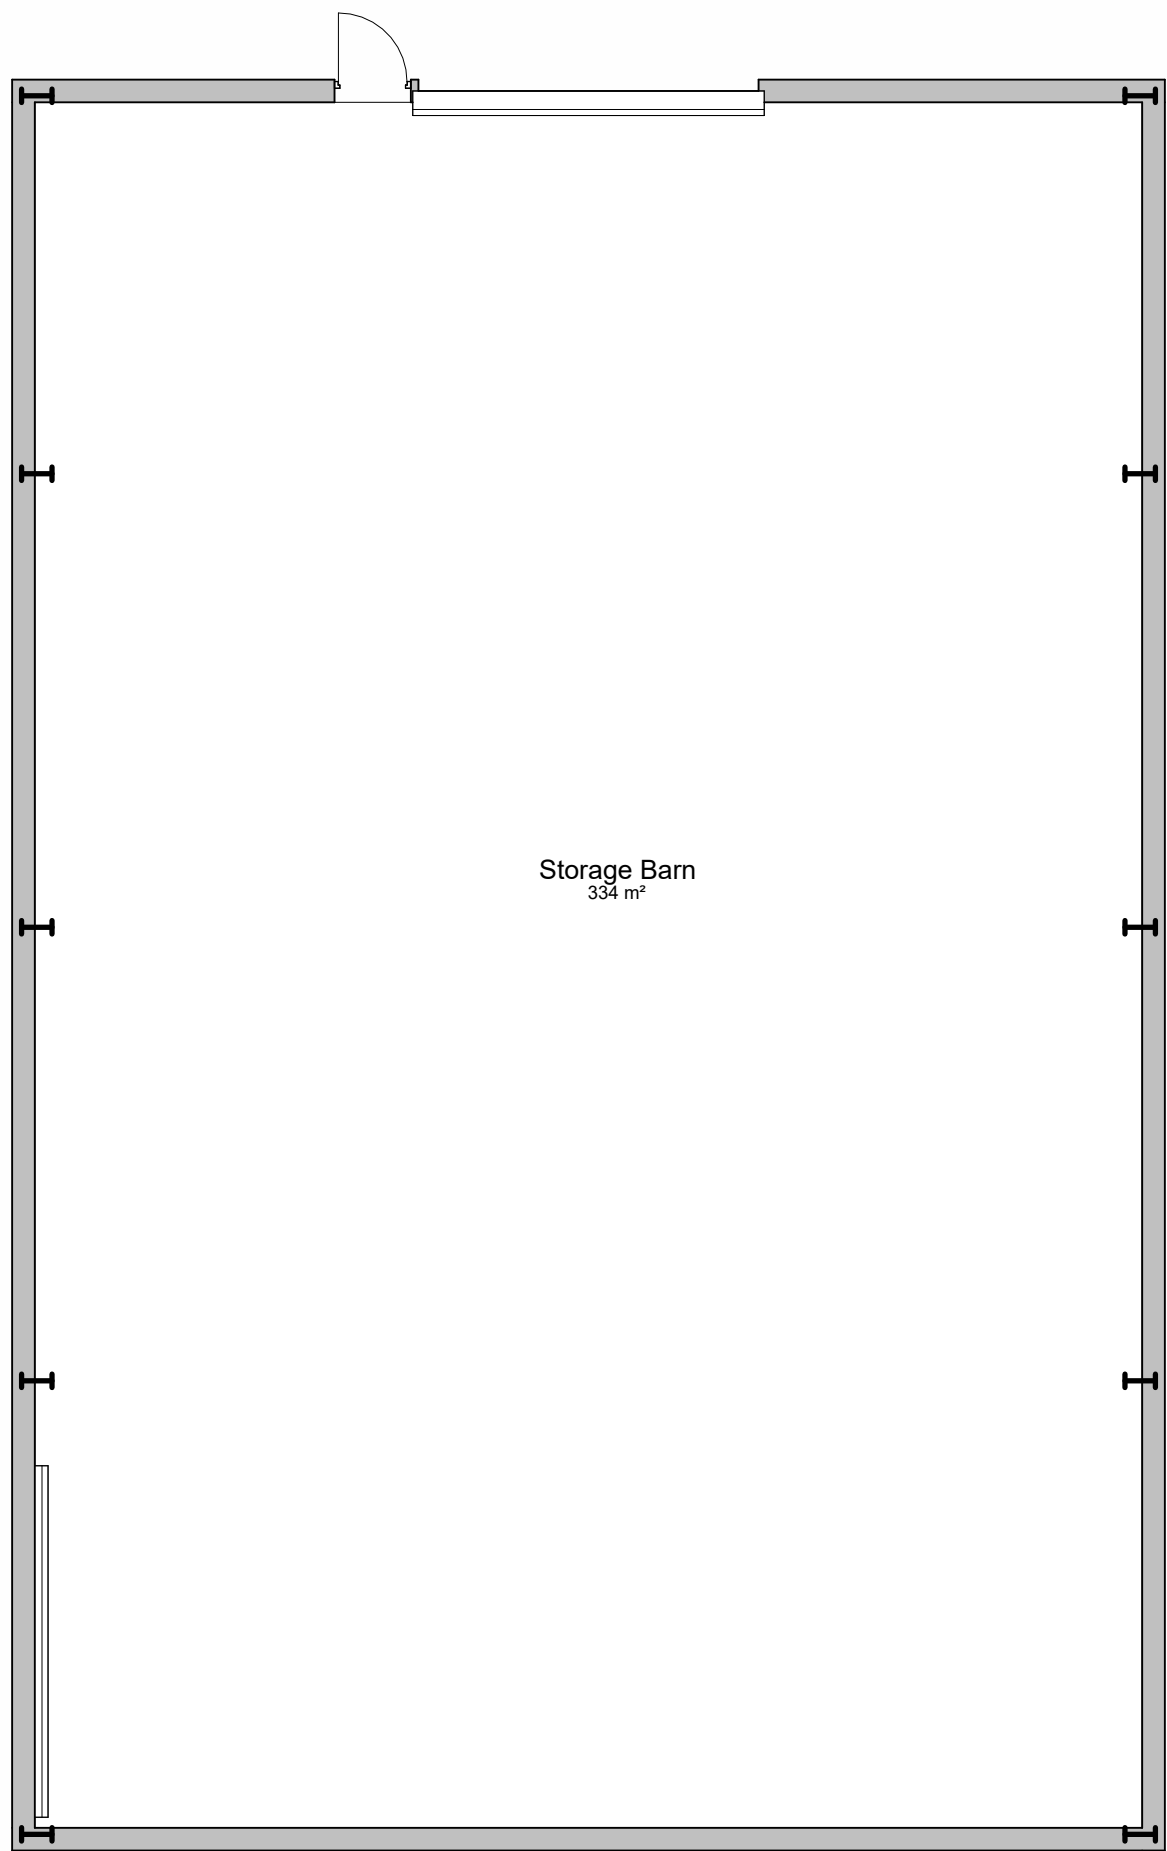


Level 2 - First Floor
1 : 100

 


Level 4 - Roof Plan
1 : 100

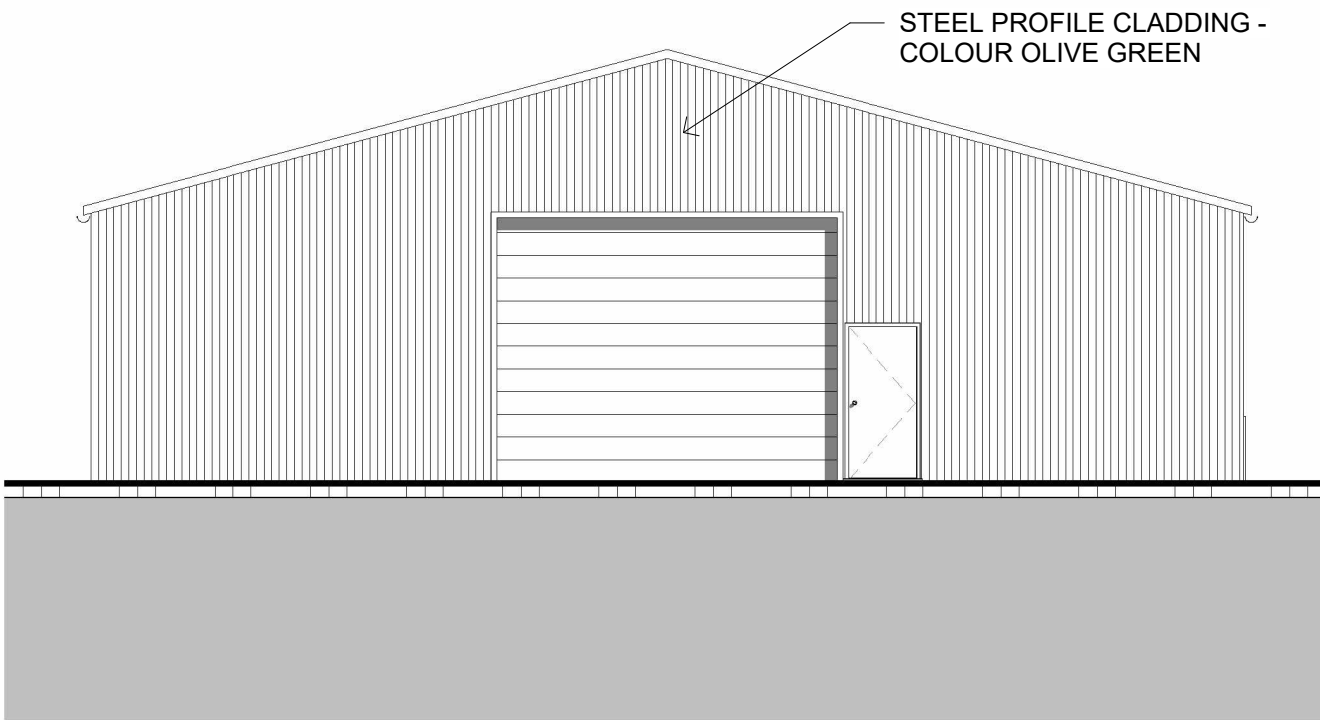


North West
1 : 100

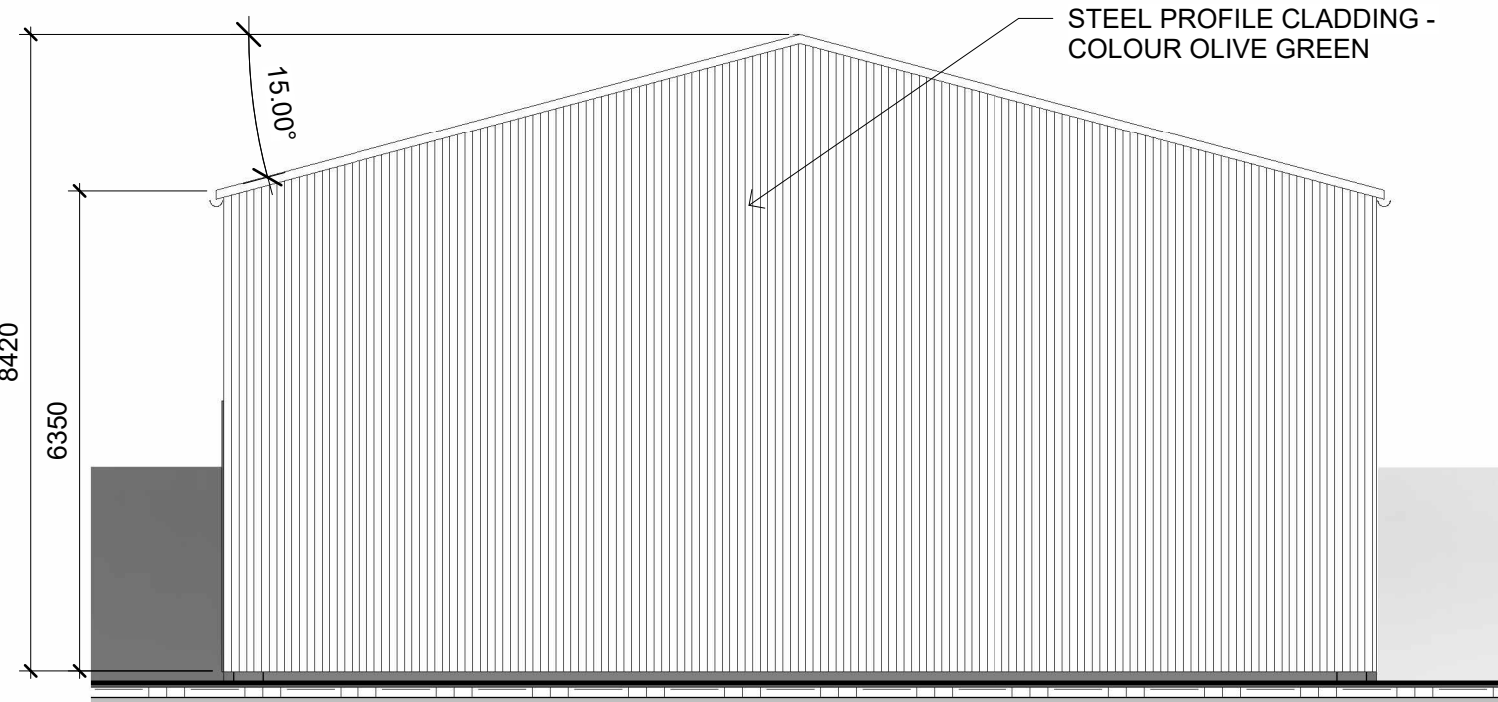


South East
1 : 100

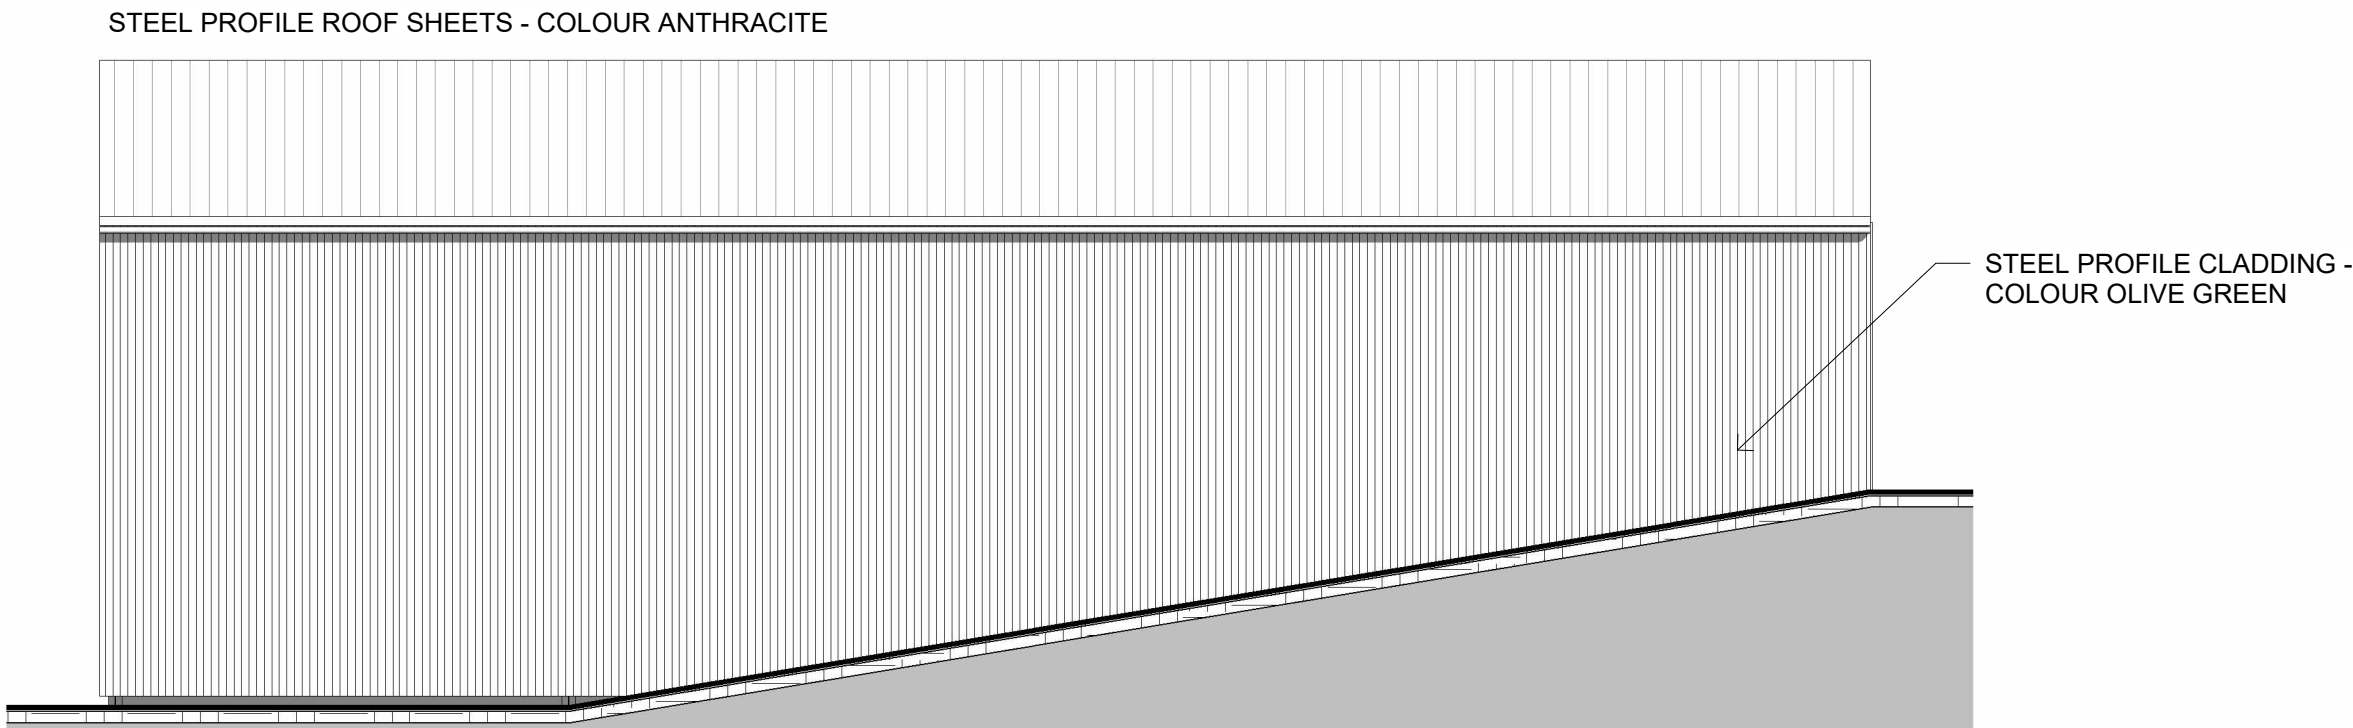

North East
1 : 100

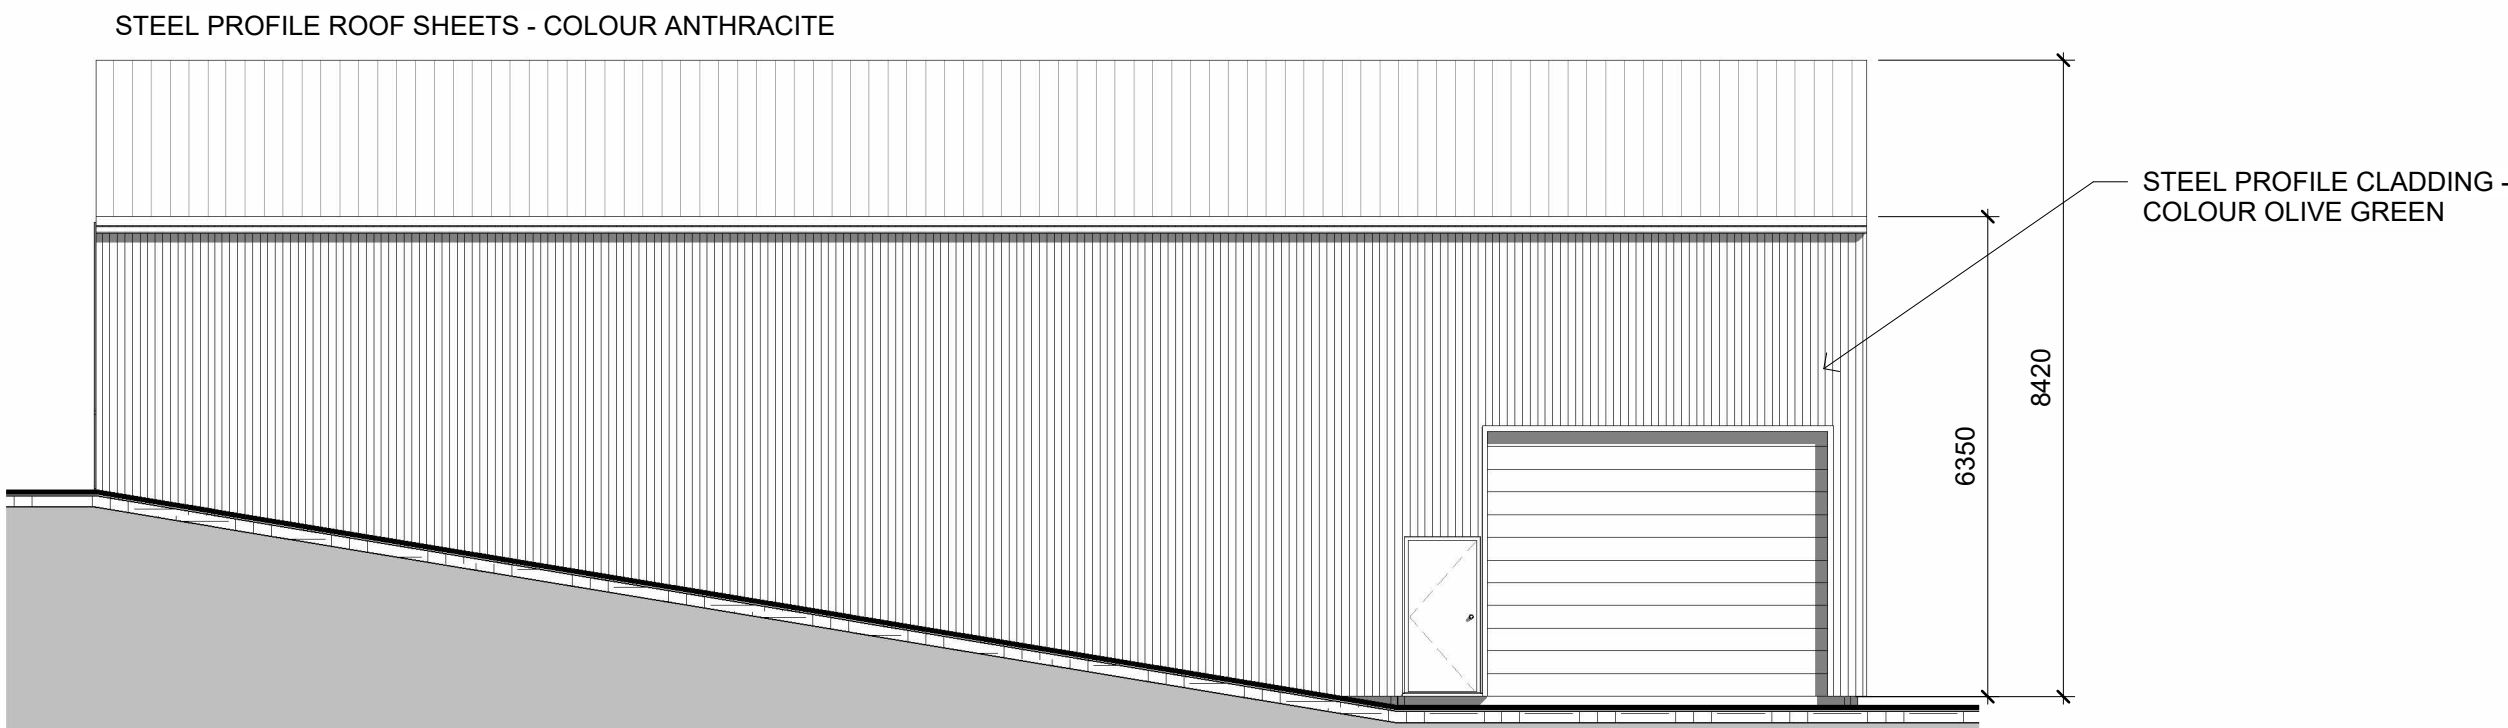

South West
1 : 100

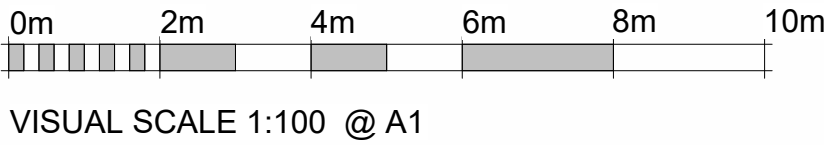

Rev No.	Revision Note.	Date	Drawn	Checked
A	Initial Drawings Created	28.08.26	TJ	AW

Project number	Client	Project
05540-16 Crofton Farm		Storage Building
Title	Plans	
Date	Sheet	Scale
28.08.26	01	1 : 100
Drawn by	Checked by	Paper Size
TJ	AW	A1
BOURNE VALLEY ASSOCIATES		
ANDOVER LANE FARM FABERSTOWN ANDOVER HAMPSHIRE SP11 9PE Tel: 01264 850159 Email: info@bournevalley.co.uk		

