

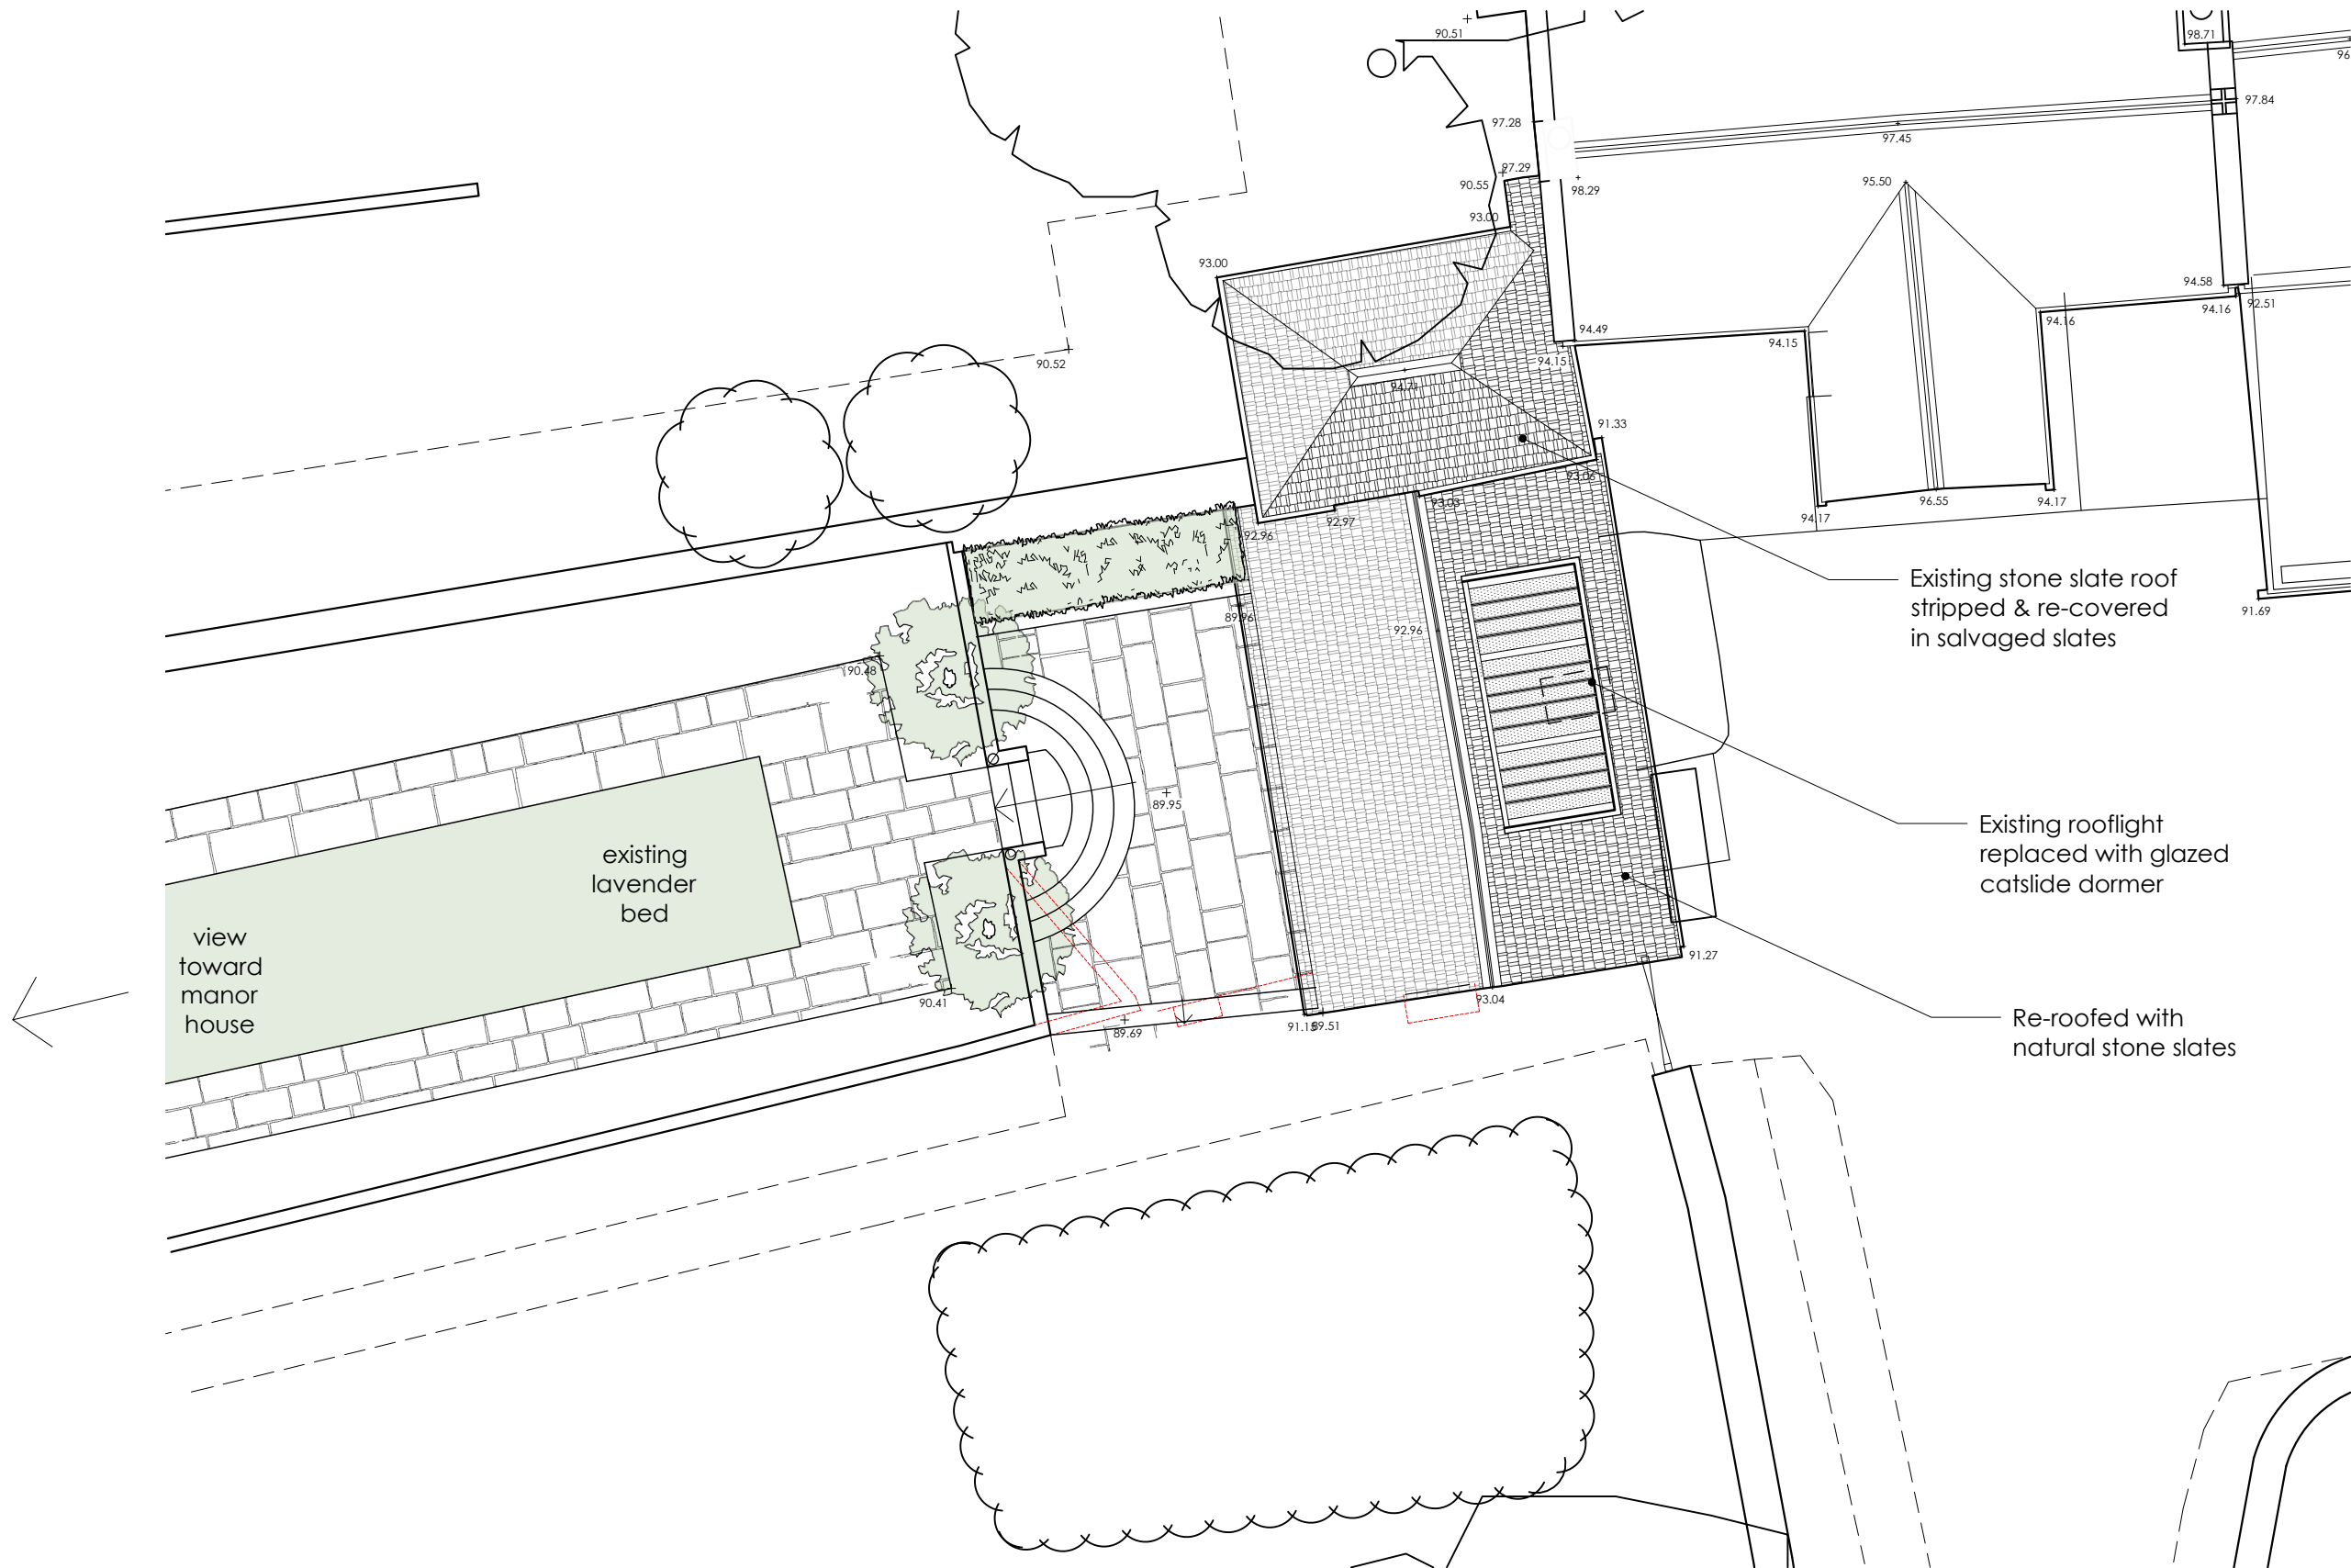


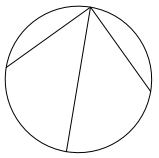

PATRICK
KINMONTH
in association
with

 

A	21.08.2028	SA	Steps omitted, door revised to window
Revision	Date	Initials	Notes

SOUTH WRAXALL MANOR Studio

Block & Roof Plan
as Proposed

PLANNING

benjamin + beauchamp
architecture design conservation
the borough studios, the borough,
wedmore, somerset BS28 4EB
T 01934 713313 F 01934 713314

Drawn By: SA Date: ***/***/** Scale: 1:100 at A3

1084.P.001

A