




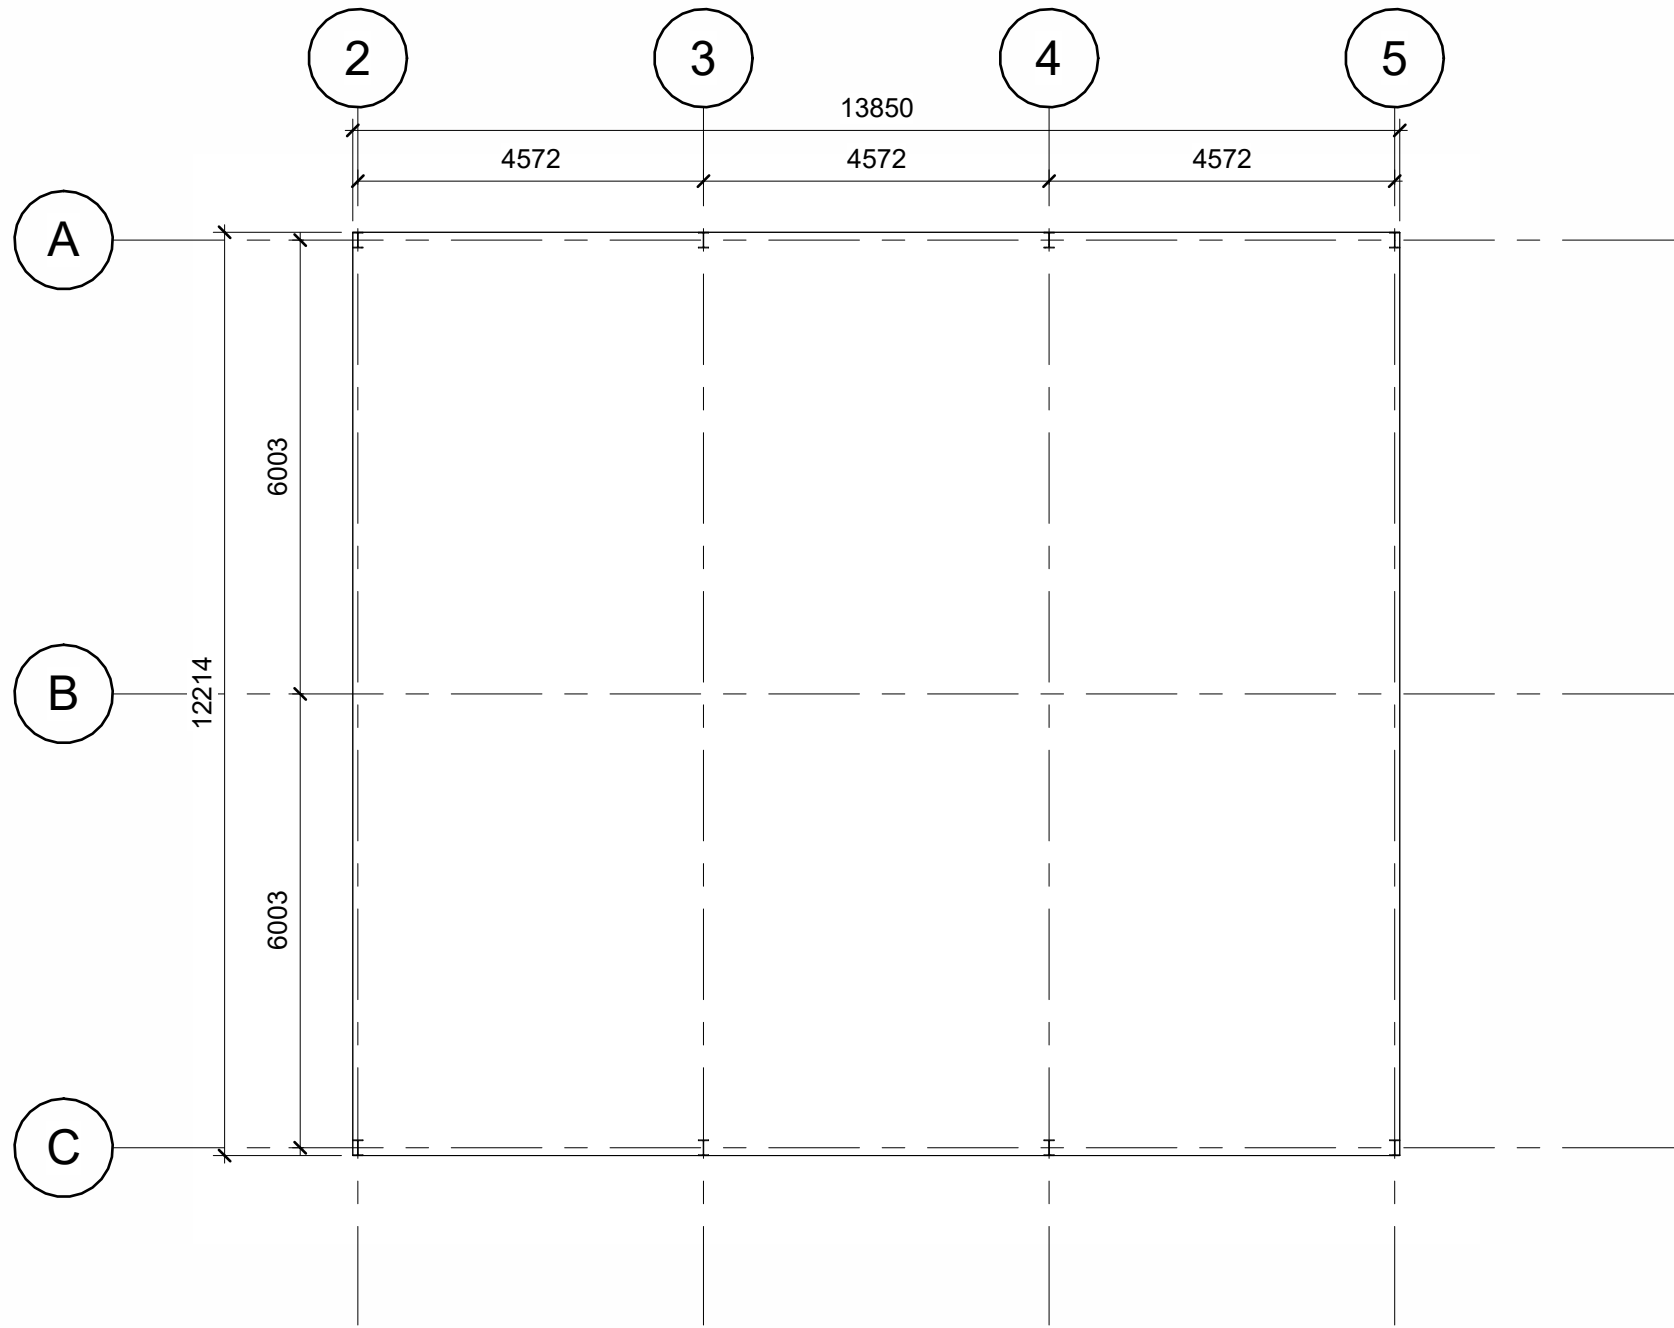


Level 1 - Ground Floor Existing
1 : 100

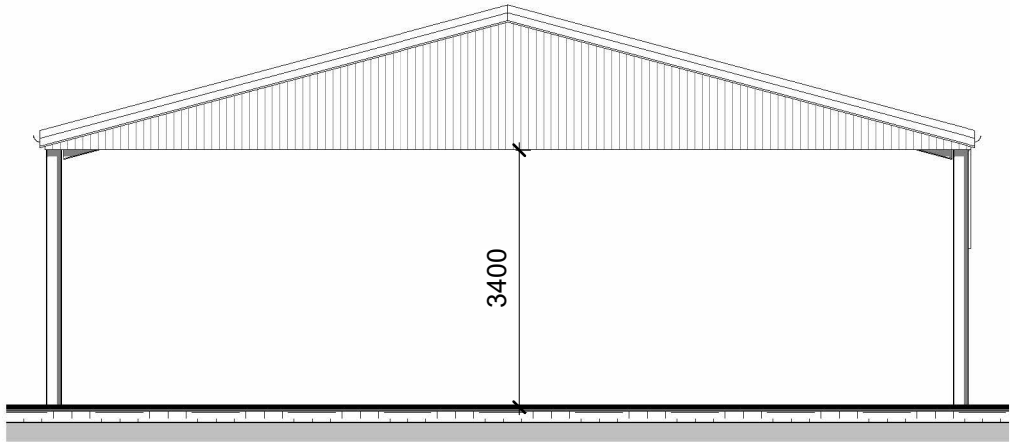


North East Existing
1 : 100

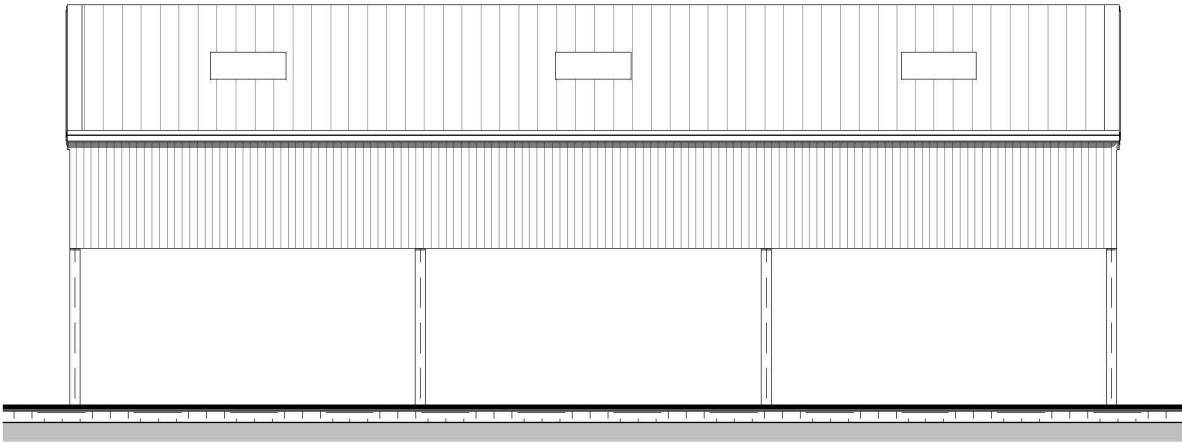


North West Existing
1 : 100

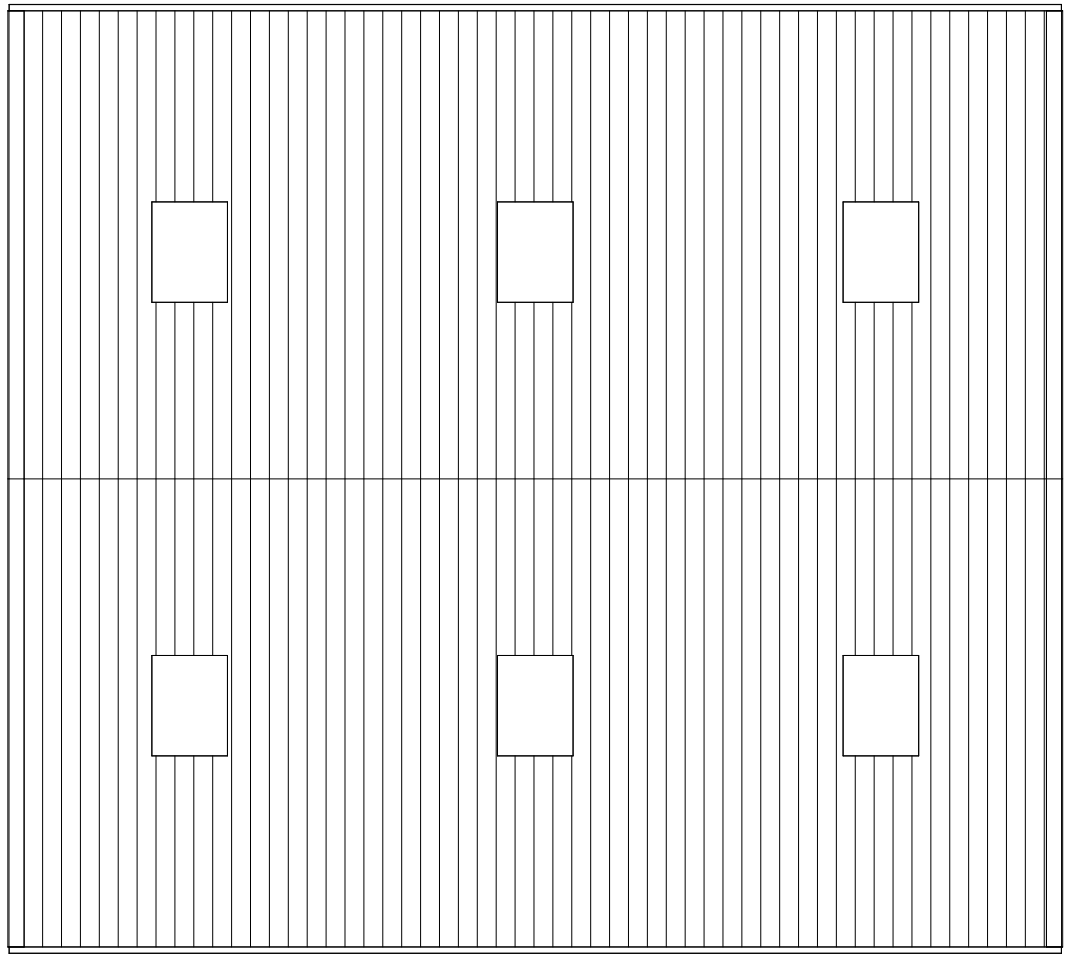

Level 4 - Roof Plan Existing
1 : 100

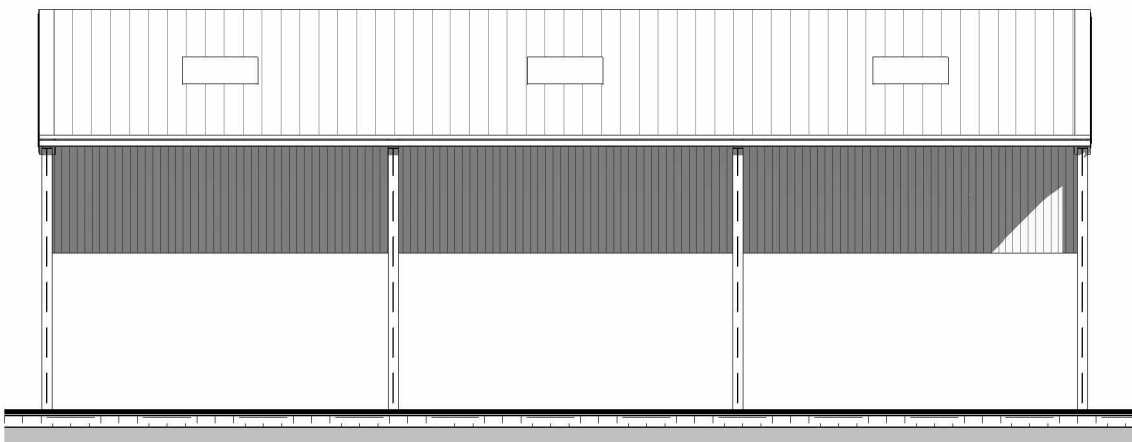

South East Existing
1 : 100

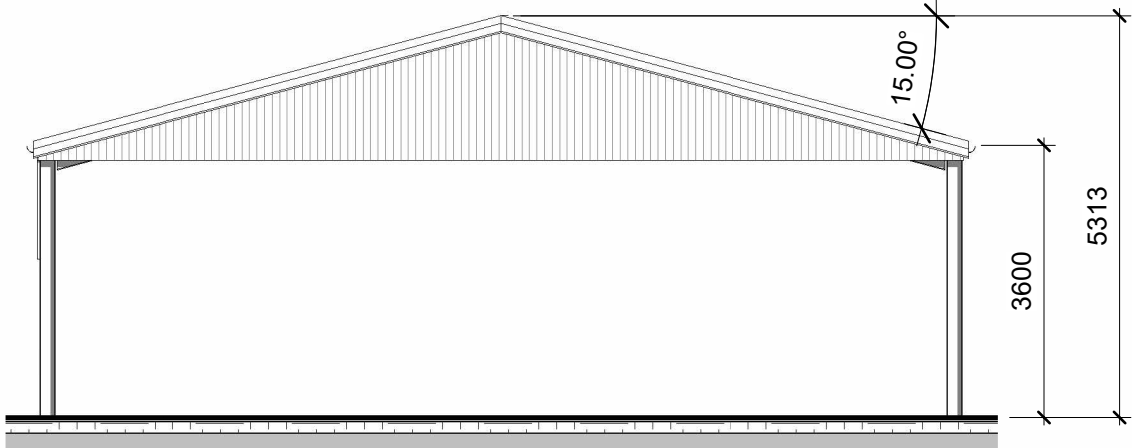

South West Existing
1 : 100



Rev No.	Revision Note.	Date	Drawn	Checked
A	Initial Planning Drawings	28.08.26	TJ	AW

Project number 05540-03		Client Crofton Farm	Project Building 20	
Title Existing Plans			BOURNE VALLEY ASSOCIATES ANDOVER LANE FARM FABERSTOWN ANDOVER HAMPSHIRE SP11 9PE Tel: 01264 850159 Email: info@bournevalley.co.uk	
Date 28.08.26	Sheet 01	Scale 1 : 100		
Drawn by TJ	Checked by AW	Paper Size A2		
				