




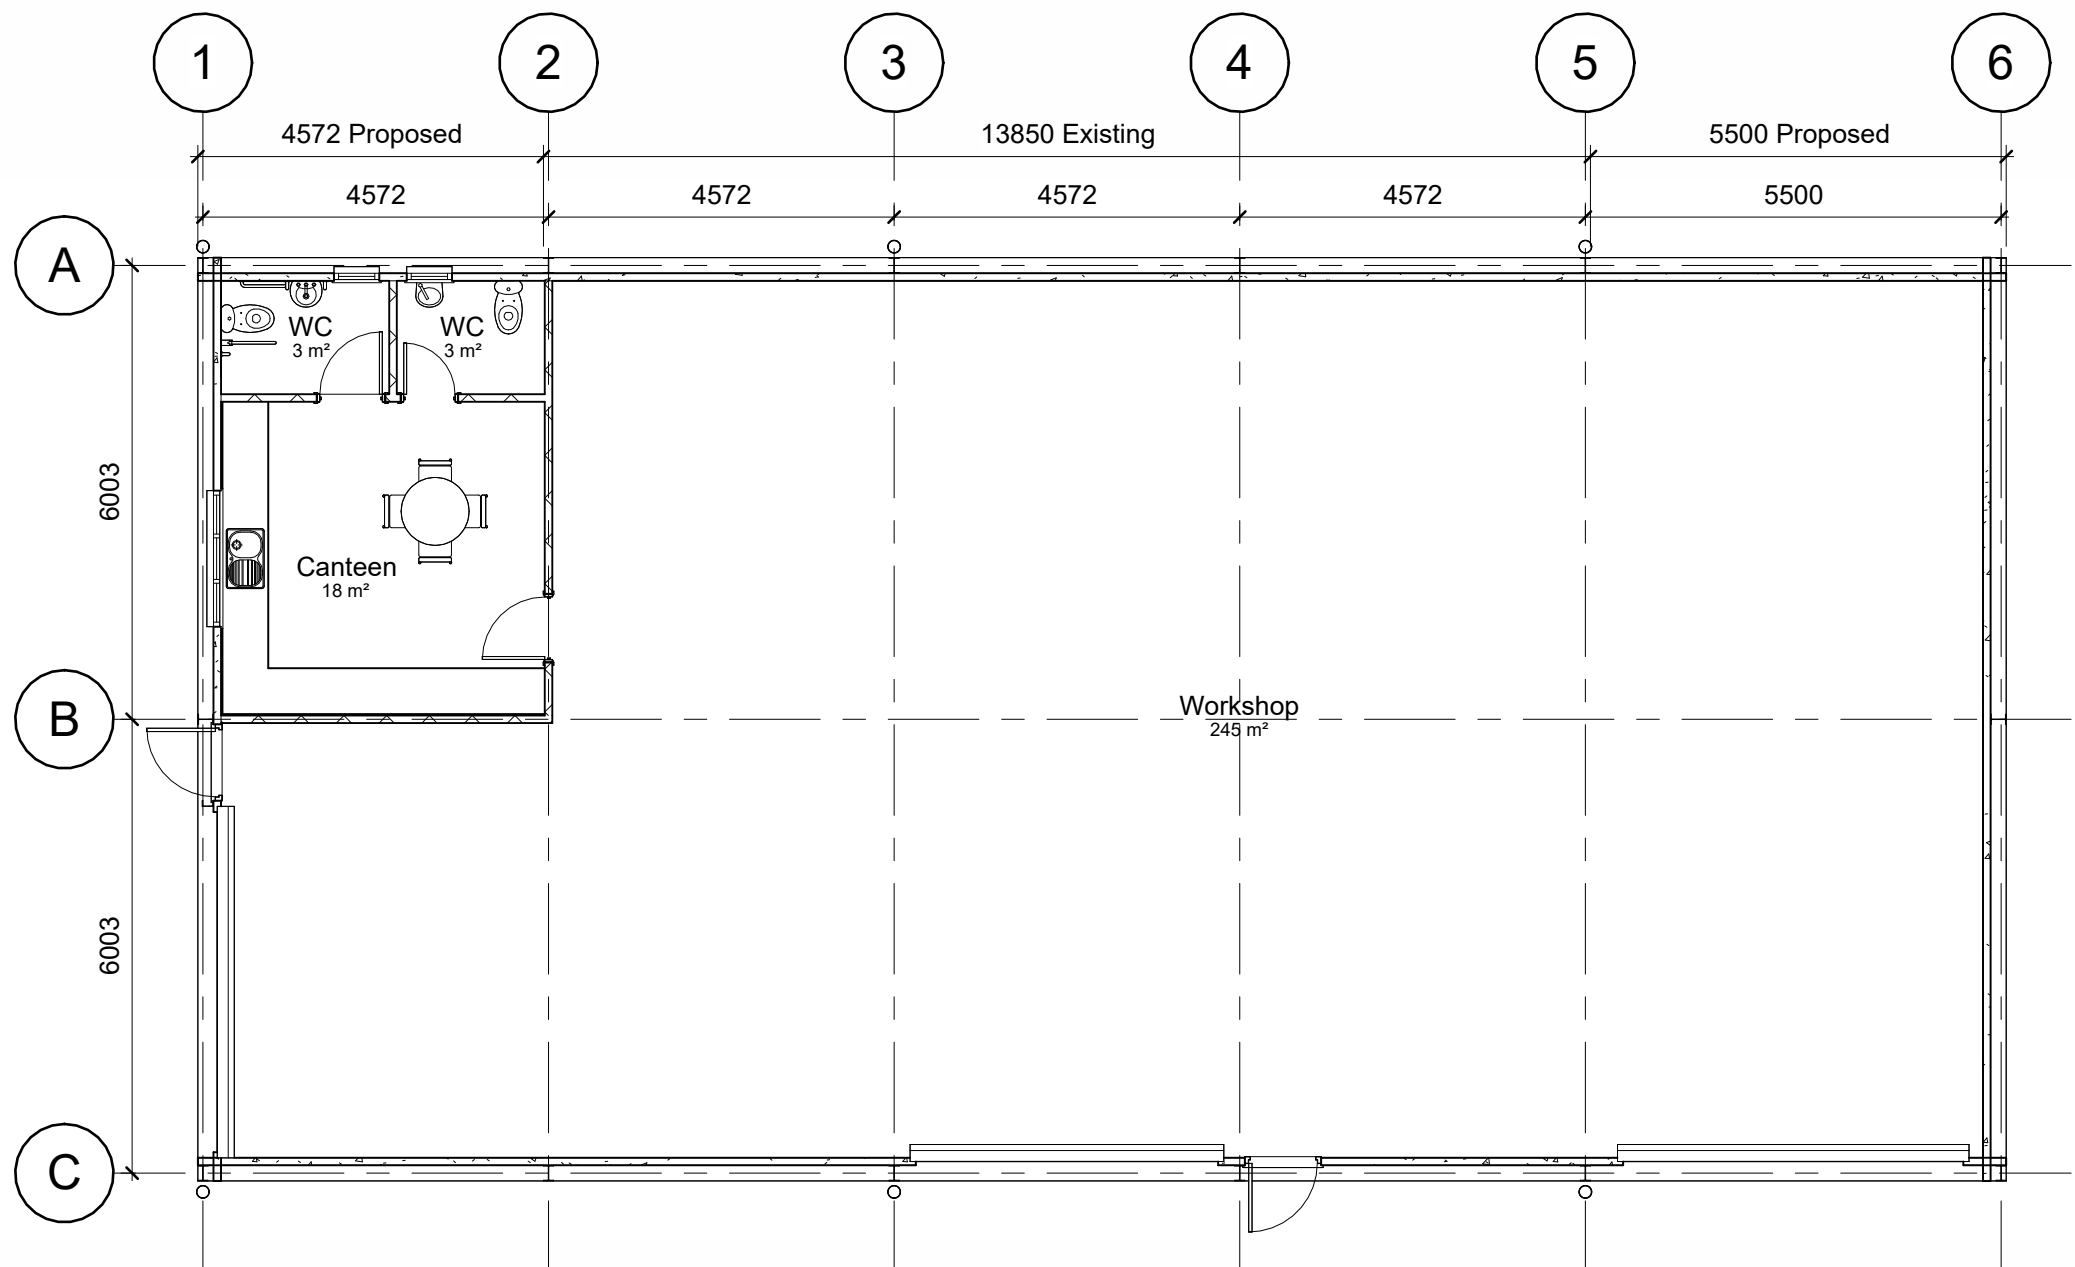


Level 1 - Ground Floor Proposed
1 : 100

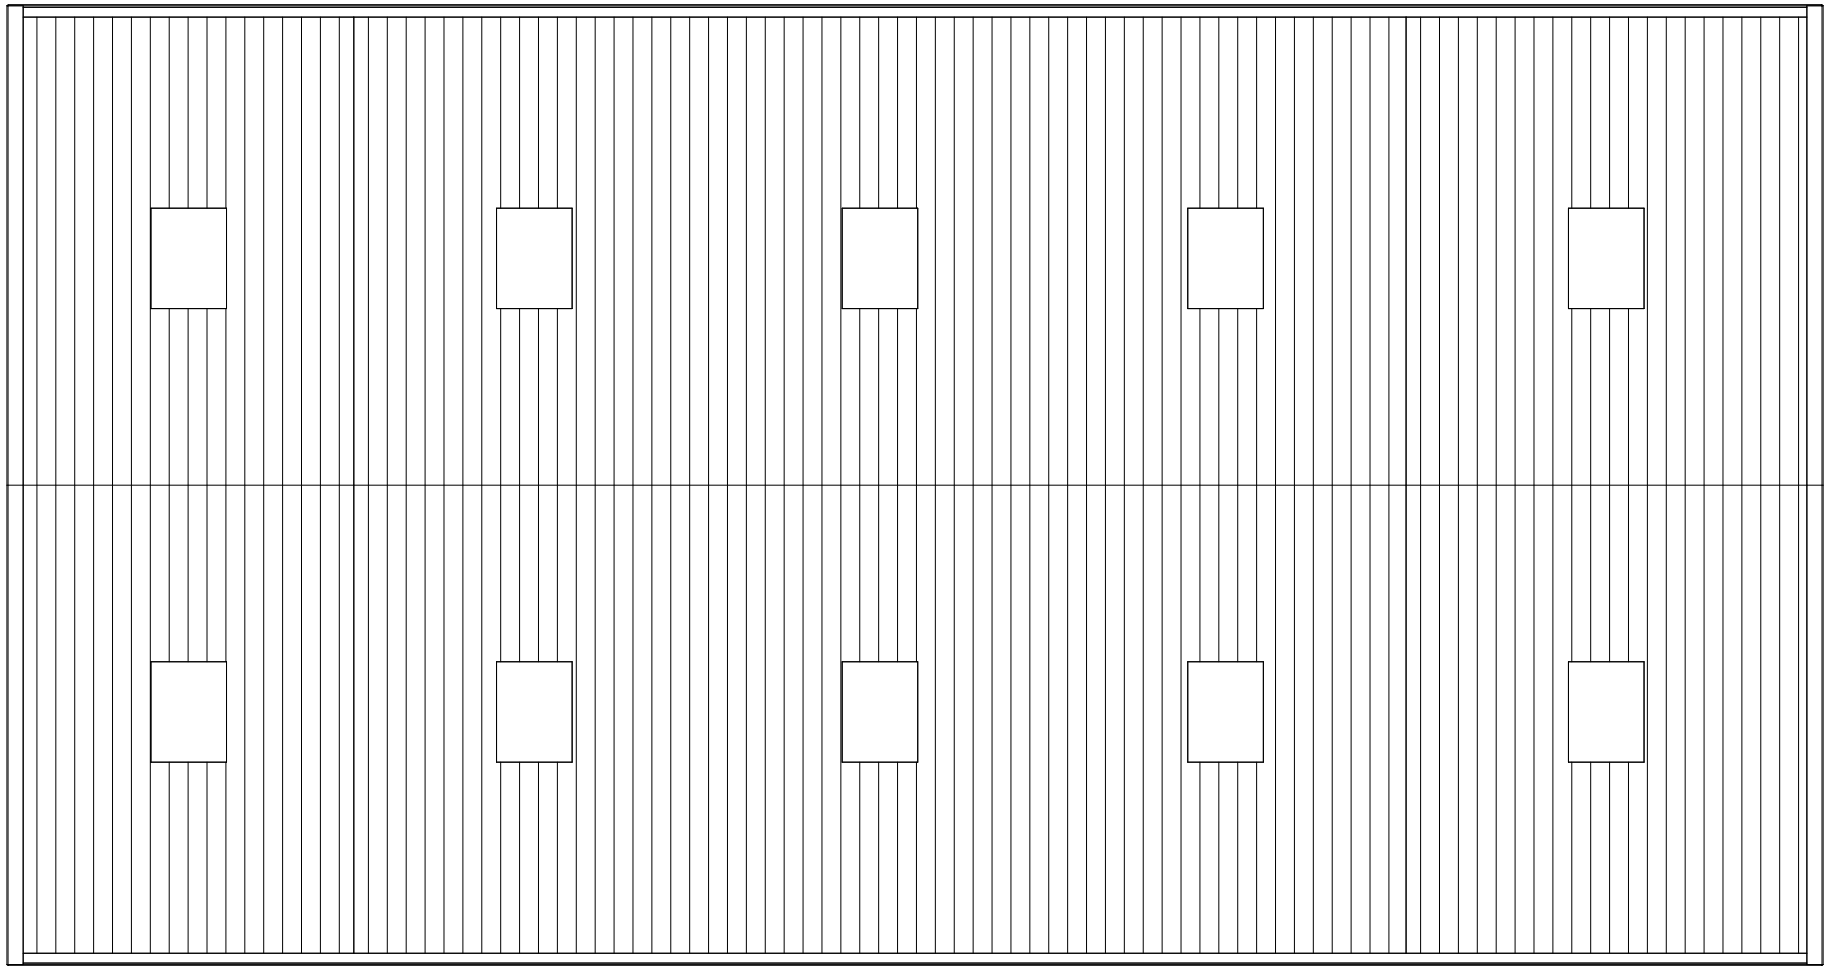

Level 4 - Roof Plan Proposed
1 : 100

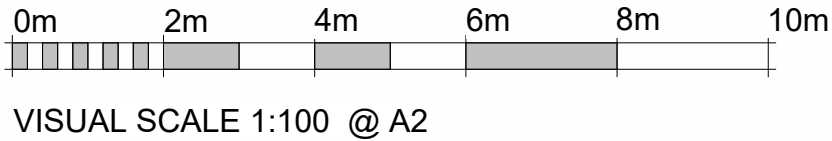


Rev No.	Revision Note.	Date	Drawn	Checked
A	Initial Planning Drawings	28.08.26	TJ	AW

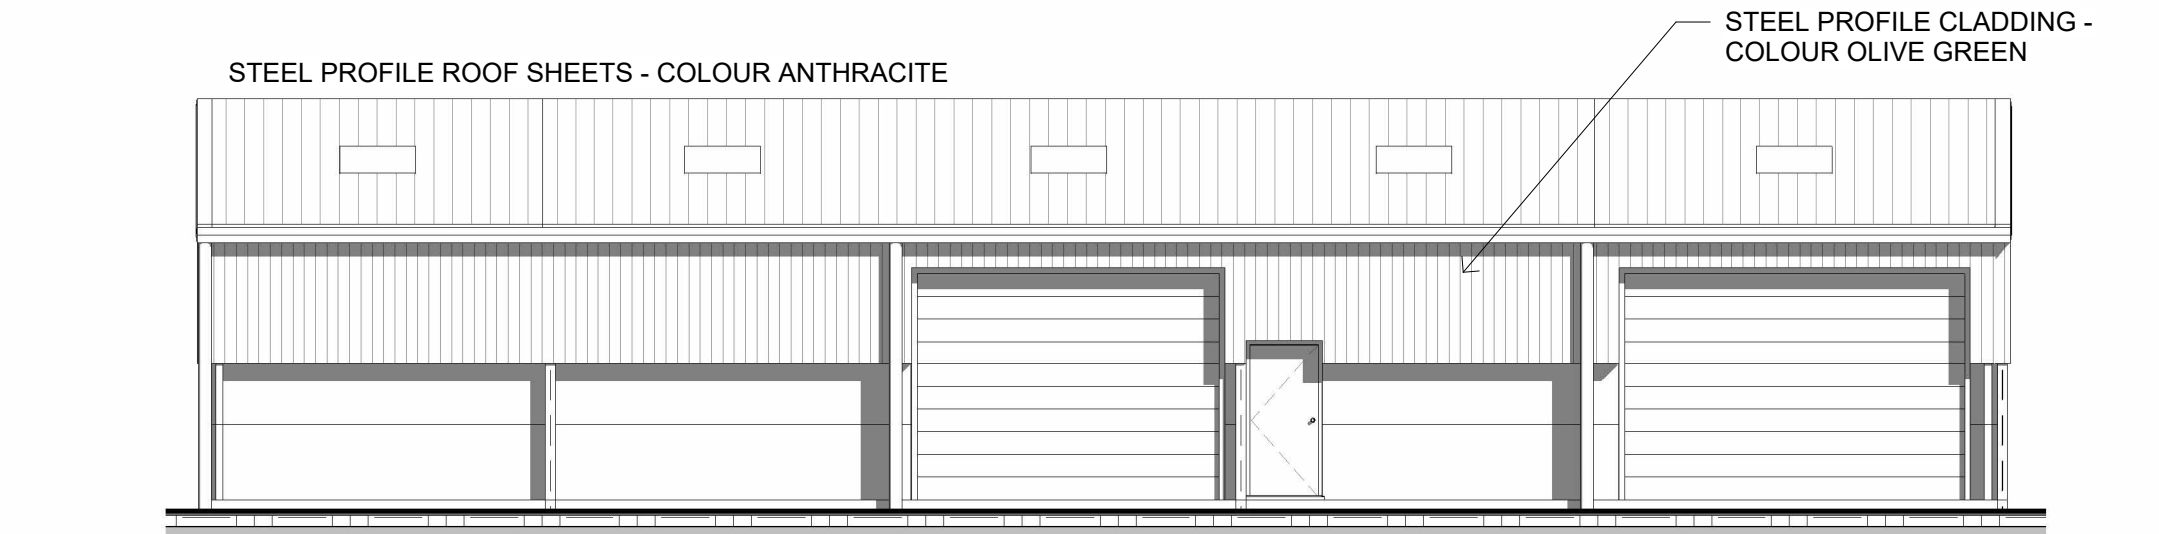


South East Proposed
1 : 100



South West Proposed
1 : 100

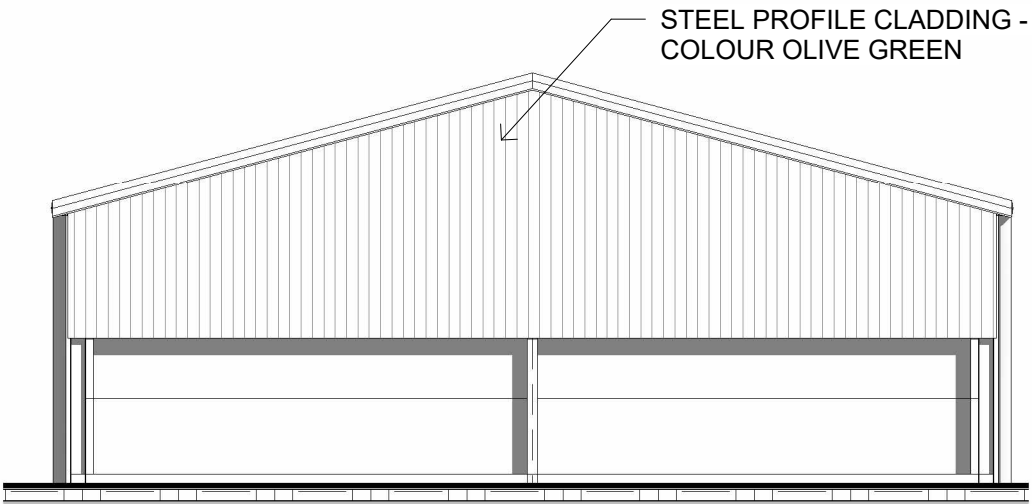

North East Proposed
1 : 100

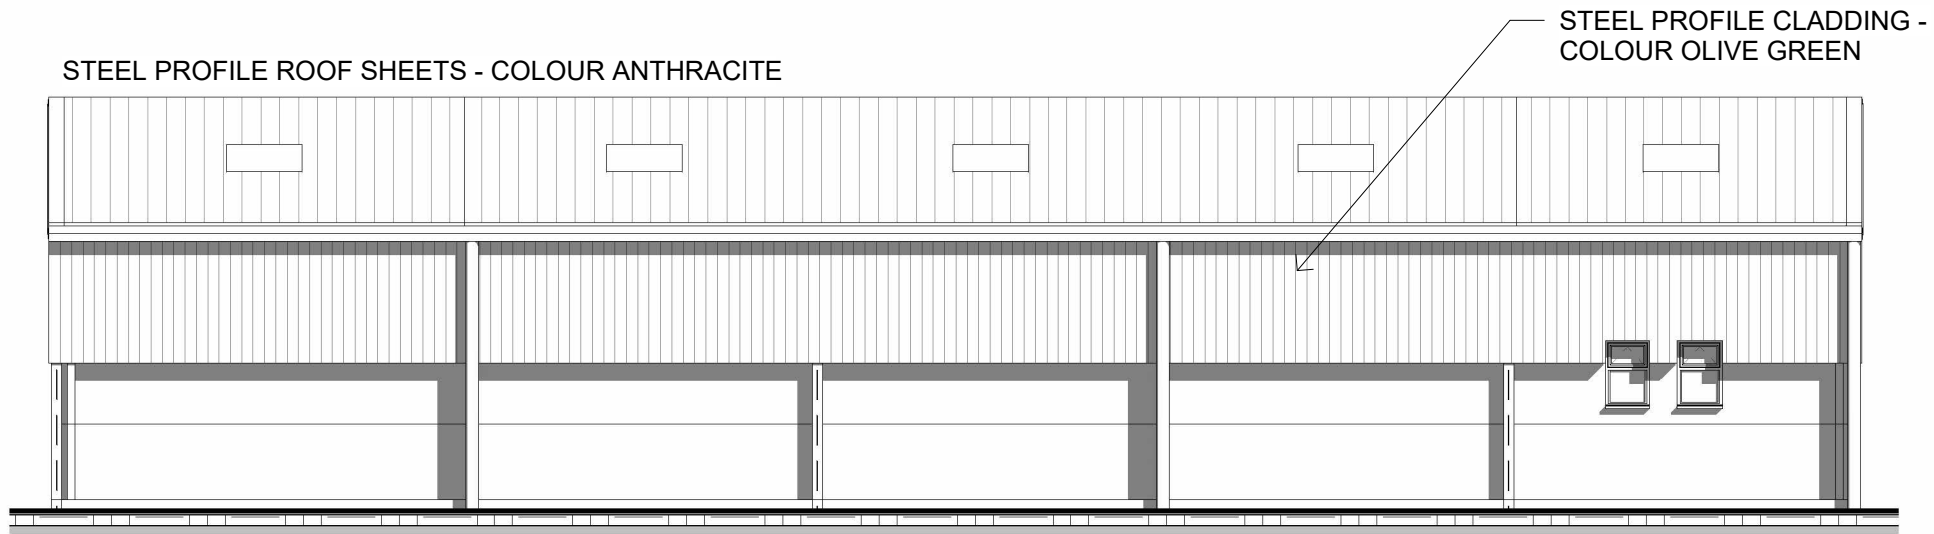

North West Proposed
1 : 100

Project number		Client		Project	
05540-03		Crofton Farm		Building 20	
Title				BOURNE VALLEY ASSOCIATES ANDOVER LANE FARM FABERSTOWN ANDOVER HAMPSHIRE SP11 9PE Tel: 01264 850159 Email: info@bournevalley.co.uk	
Proposed Plans					
Date	Sheet	Scale			
28.08.26	02	1 : 100			
Drawn by	Checked by	Paper Size			
TJ	AW	A2			
					

