
 


NOTES

1. No dimensions are to be scaled from this drawing.
2. Contractors must verify all figured dimensions on site before commencing any work or making any shop drawings.
3. This drawing is the sole copyright of Savills and no part may be reproduced without the written consent of the above.
4. Site Location Plans are prepared from the Ordnance Survey Map with the sanction of the Controller of H.M. Stationery Office. Crown Copyright Reserved.

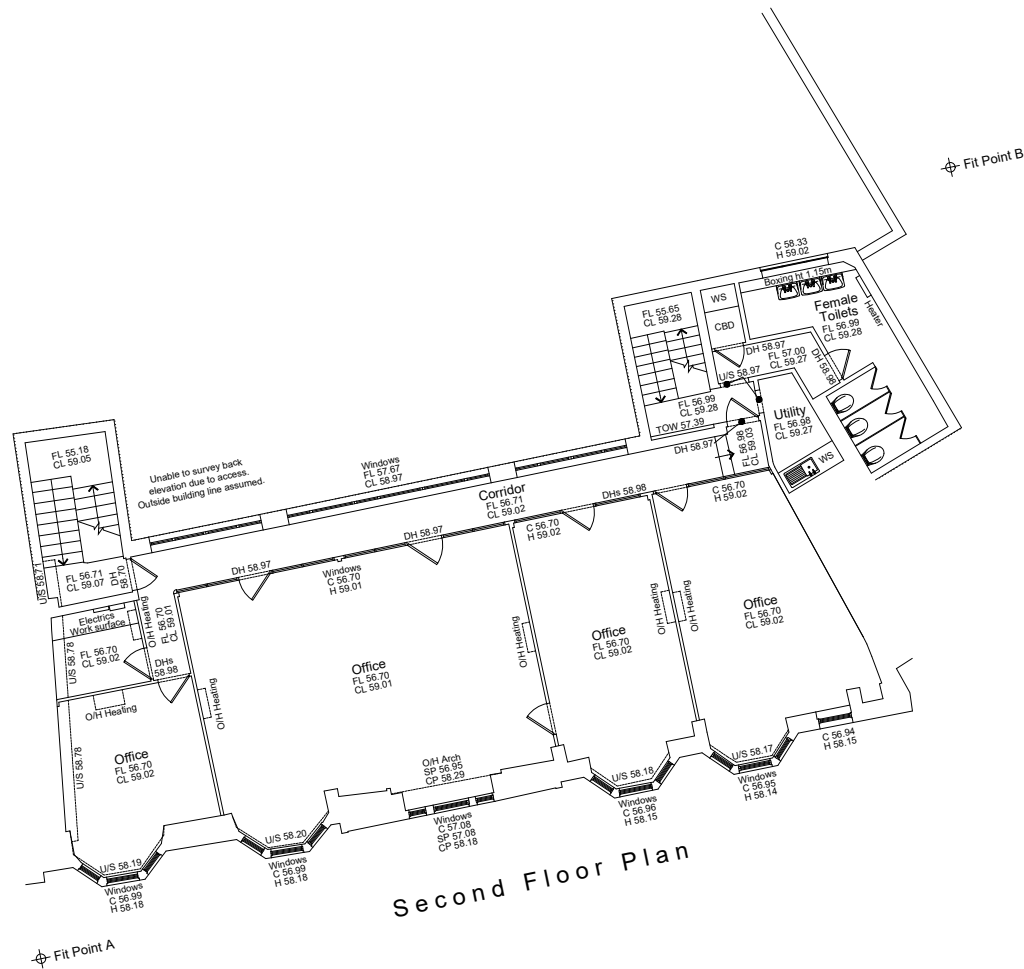

Rev	Description	By	Date
Drawing Status			
PLANNING LBC			
savills ARCHITECTURE & BUILDING CONSULTANCY Savills (UK) Limited Wytham Court, 11 West Way, Botley, Oxford OX2 0QL Telephone: + 44 (0)1865 269000 Fax: + 44 (0)1865 269001 www.savills.co.uk			
Client			
The Ninth Duke of Newcastle 1987 Settlement			
Project			
44-45 Market Place Chippenham -			
Drawing Title			
Existing second floor plan -			
Scale 1:200 @ A3	Date July 2026	Drawn RE	Checked SN
Drawing Number 26-32-05	Rev. -	Project Number 771254	