



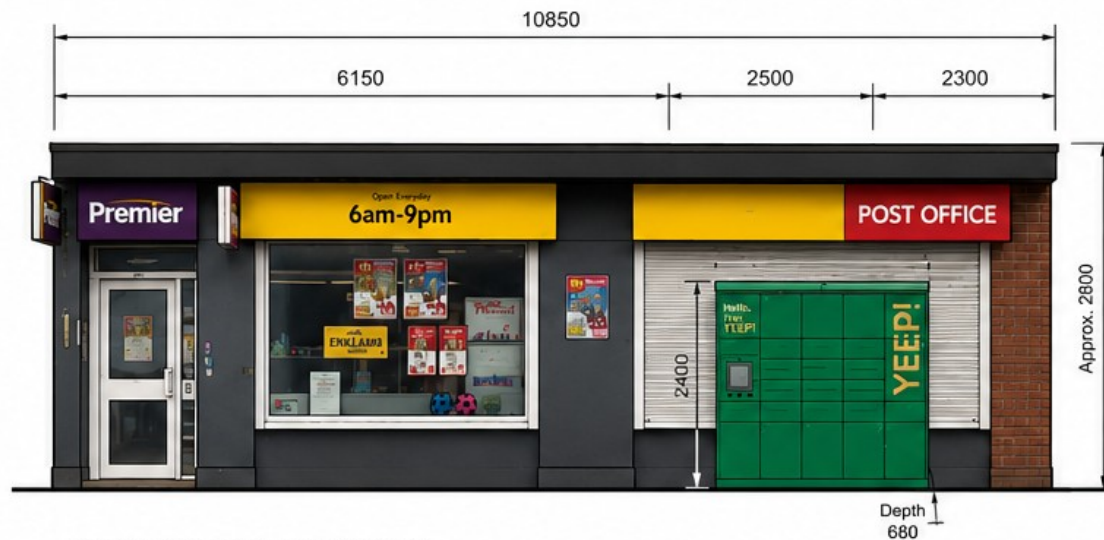

PROPOSED FRONT ELEVATION (SCALE 1:100)



PROPOSED REAR ELEVATION (SCALE 1:100)

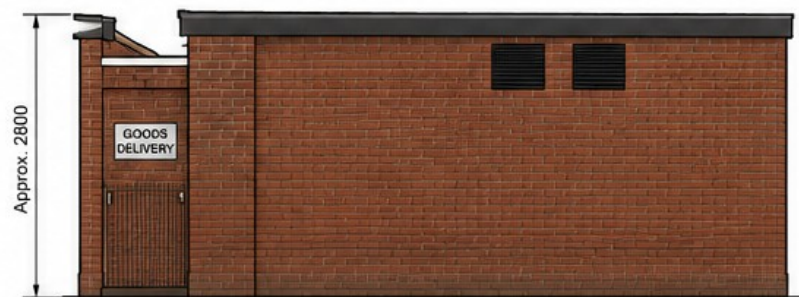

PROPOSED LEFT SIDE ELEVATION (SCALE 1:100)



PROPOSED RIGHT SIDE ELEVATION (SCALE 1:100)

SCALE 1:100



MATERIALS

Walls: Existing facing brickwork
 Roof: Flat roof with bituminous felt finish
 Fascia: Powder coated aluminium
 Shopfront: uPVC / Aluminium
 Parcel Locker (YEEP): Powder coated steel
 colour Green (RAL 6029 or similar)

NOTES

1. All dimensions are in millimetres unless noted otherwise.
2. Do not scale from this drawing.
3. This drawing is to be read in conjunction with all relevant drawings and documents.
4. All dimensions to be checked on site prior to manufacture and construction.

PROJECT

Installation of YEEP Parcel Locker
 Premier & Post Office
 Durrington, Wiltshire

DRAWING TITLE

PROPOSED ELEVATIONS

SCALE	DATE	PAPER SIZE	DRAWN BY	CHECKED BY
1:100	23/05/2025	A3	MB	--

DRAWING NO.

PL-01

REVISION

A