


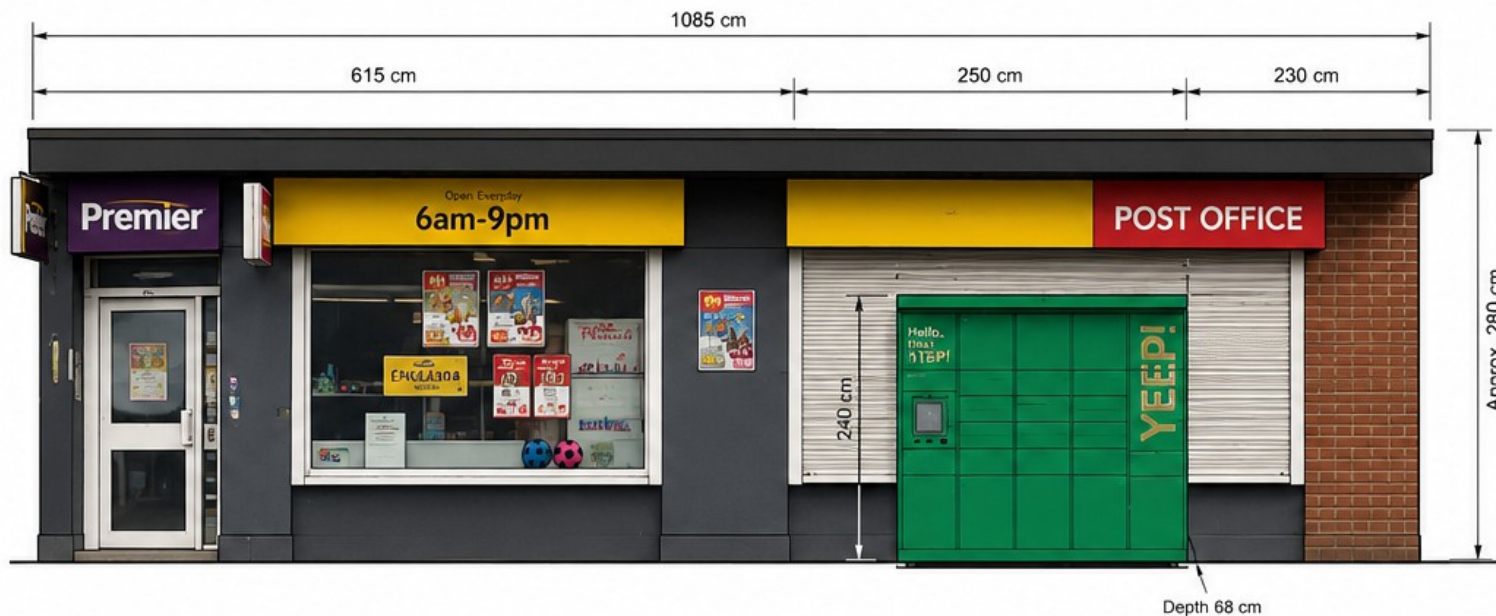

PROPOSED FRONT ELEVATION (Scale 1:100)

NOTES

1. Do not scale from this drawing.
2. All dimensions are in centimetres unless noted otherwise.
3. All dimensions to be checked on site before fabrication.

MATERIALS

Existing Building

- Facing brickwork
- Flat roof with bituminous felt finish
- Powder coated aluminium fascias
- uPVC / Aluminium shopfront

Proposed Parcel Locker (YEEP)

- Powder coated steel construction
- Colour: Green (RAL 6029 or similar)
- Dimensions:
Height: 240 cm
Length: 250 cm
Depth: 68 cm

PHOTO REFERENCE (FRONT ELEVATION)



PROPOSED LEFT SIDE ELEVATION (Scale 1:100)



PROPOSED RIGHT SIDE ELEVATION (Scale 1:100)



PROPOSED REAR ELEVATION (Scale 1:100)

PROJECT

Installation of YEEP Parcel Locker
Premier & Post Office
Durrington, Wiltshire


DRAWING TITLE

PROPOSED ELEVATIONS

SCALE	DATE	PAPER SIZE	DRAWN BY	CHECKED BY
1:100	23/05/2025	A3	MB	--

DRAWING NO.	REVISION
PL-01	A

SCALE 1:100

 

SCALE BAR 1:100