



West Elevation

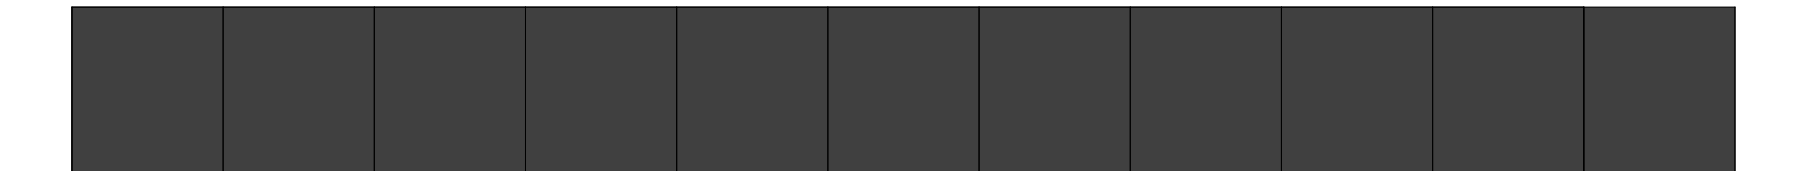

North Elevation



East Elevation

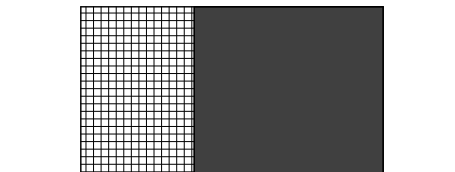


South Elevation


Roof Plan



Floor Plan

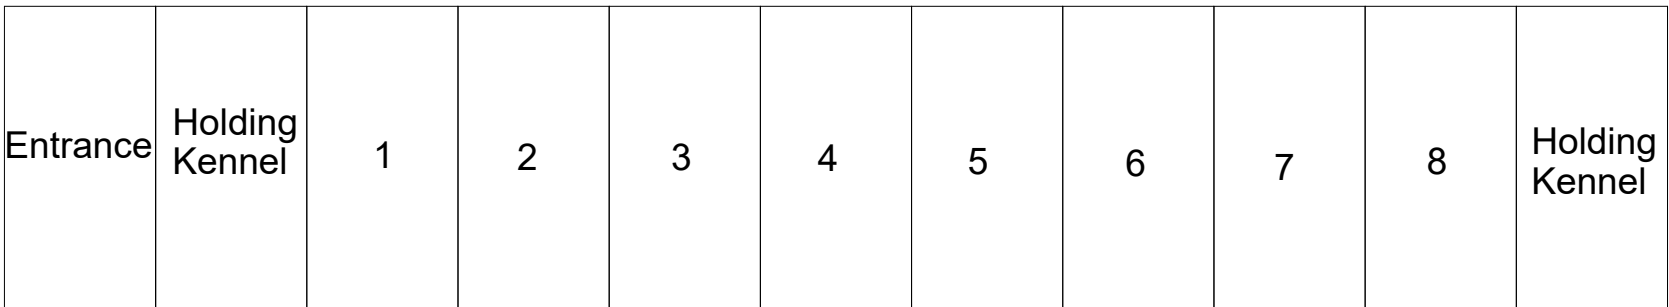

Scale Bar
1:100 at A3

 

Title: Existing Elevations, Floor Plan & Roof Plan
Client: Braydon Manor Farm Services
Date: August 2026
Drawing No. MAI03/LK - Rev 1
Scale: 1:100 at A3