






WEST

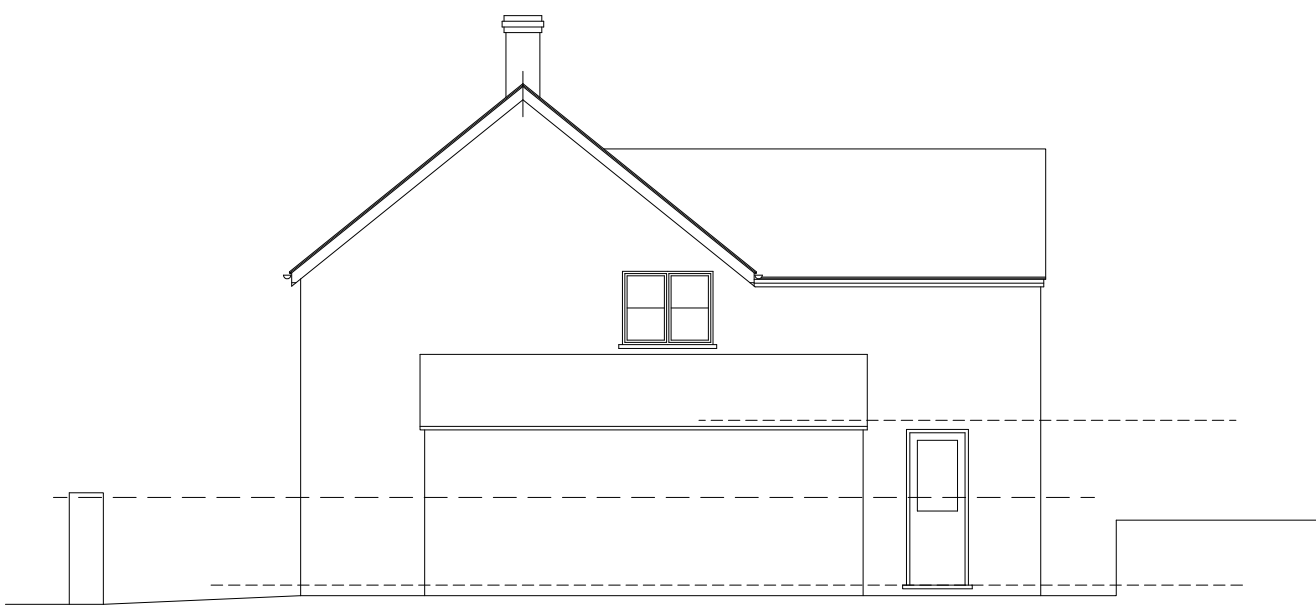


SOUTH ELEVATION 1:100

 

EAST

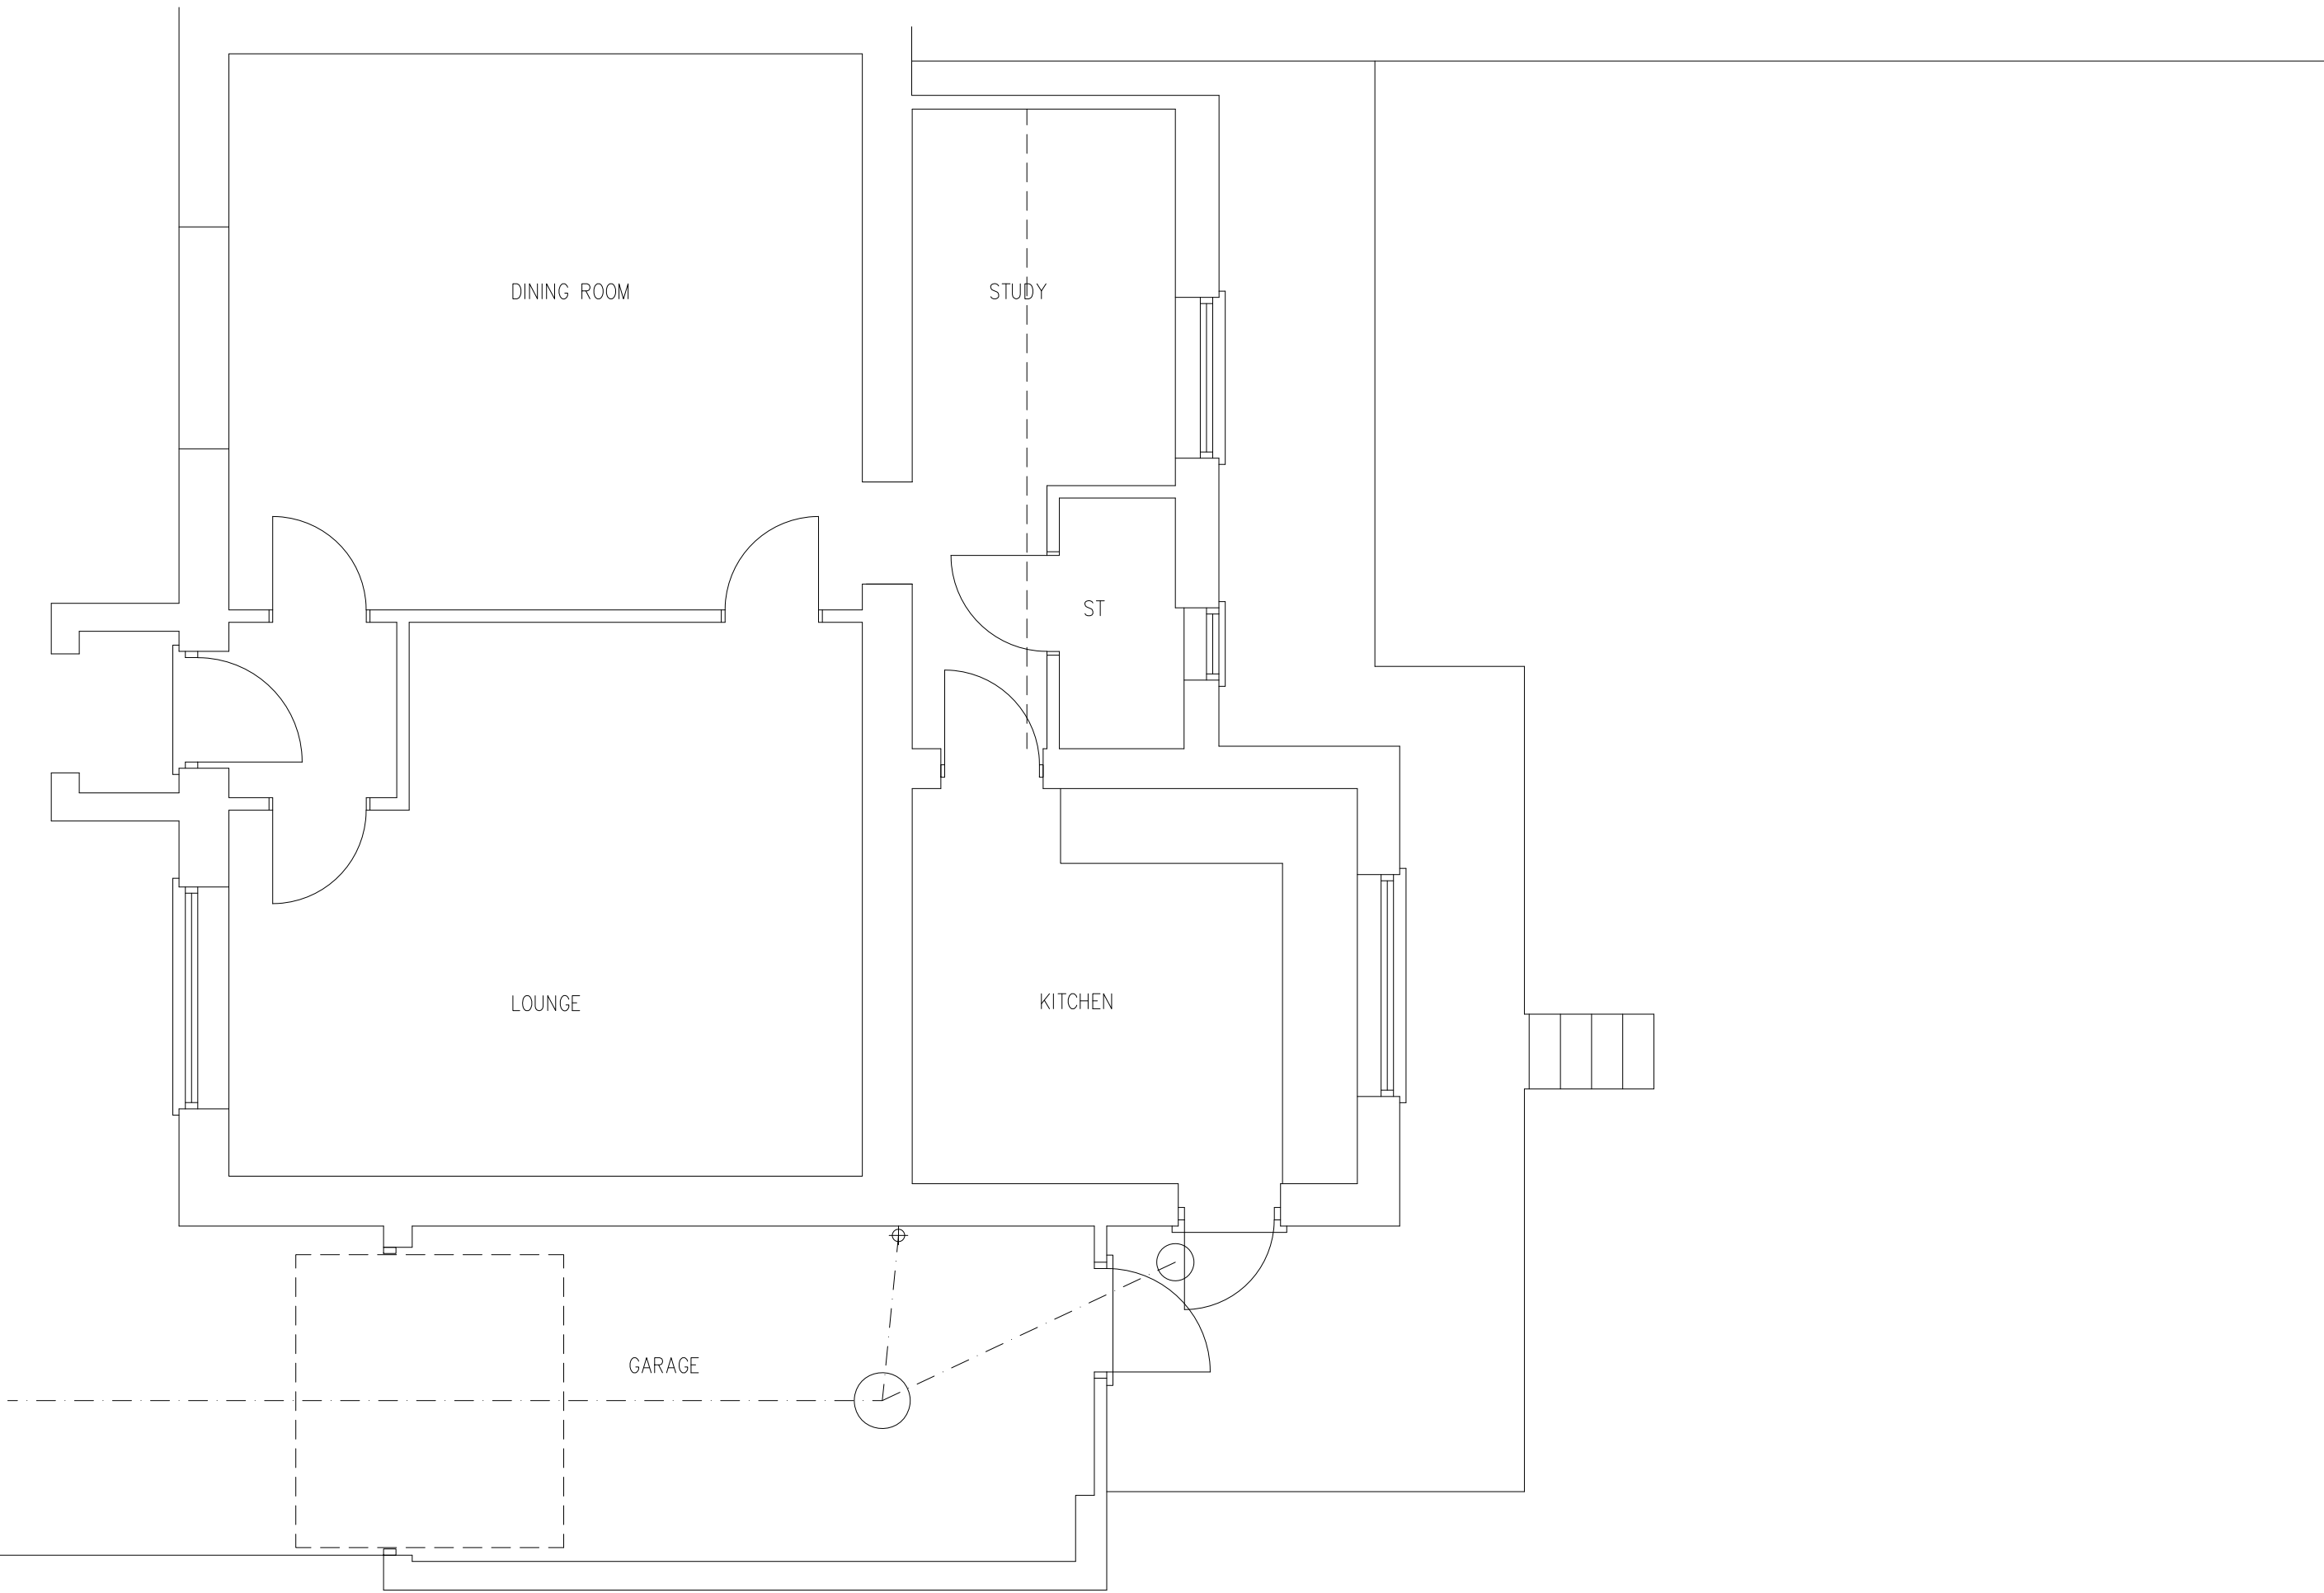

GROUND FLOOR PLAN 1:50

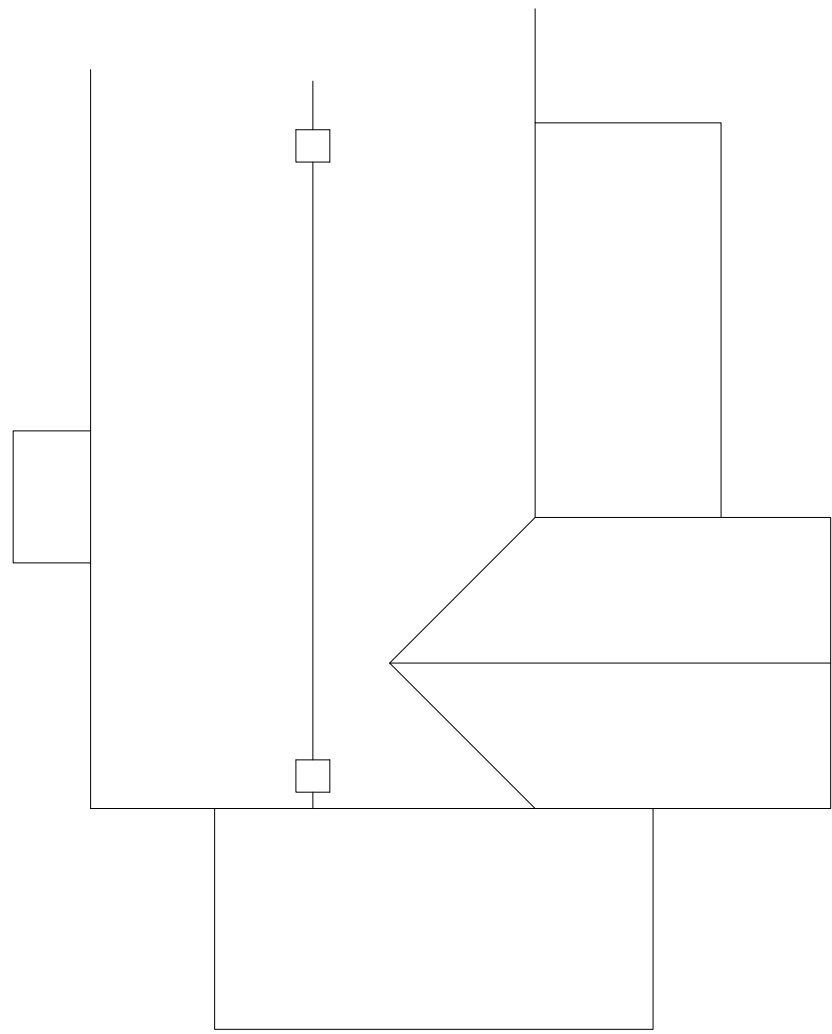

ROOF PLAN 1:100



SCALE 1:50



SURVEY OF EXISTING HOUSE
15 CHARLTON, SALISBURY
WILTSHIRE, SP7 0EN
FOR MR T NAJDOSKI