




WEST

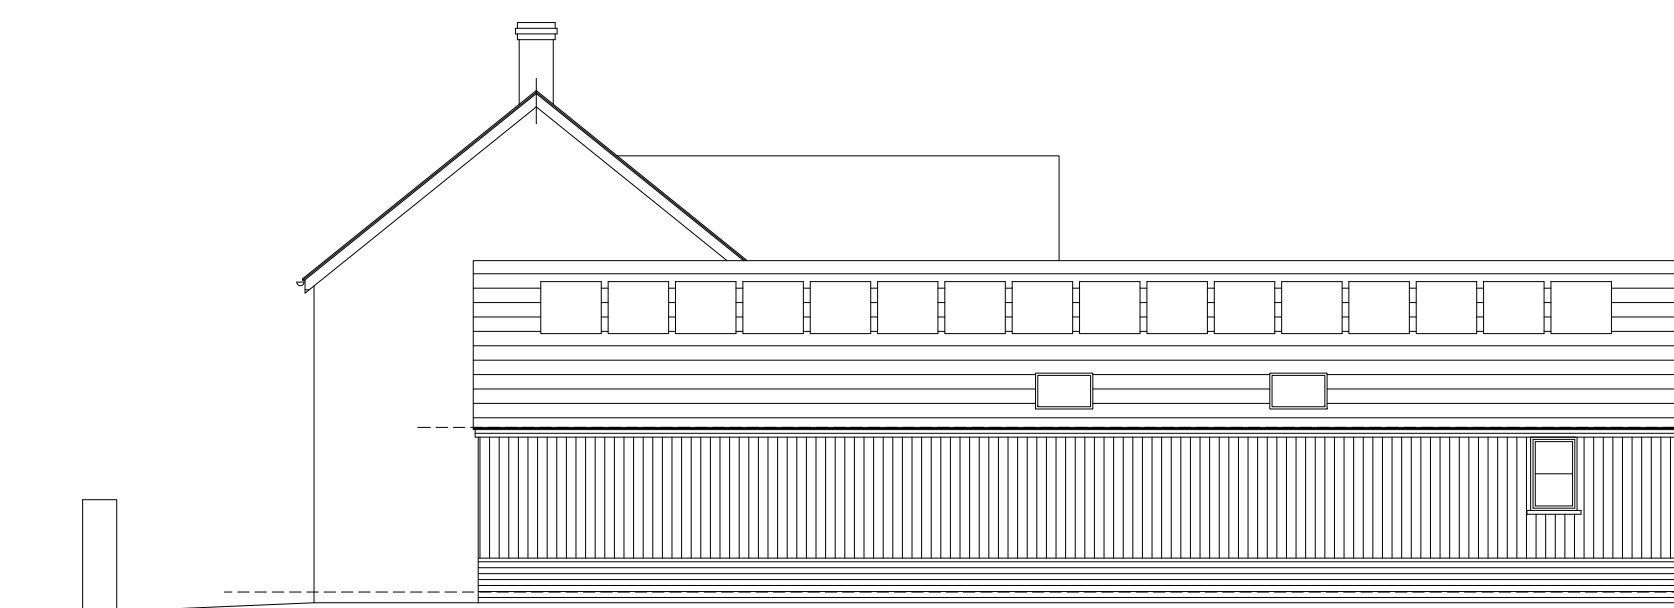

SOUTH ELEVATION 1:100

THE MAIN ROOF OF THE EXTENSION WILL BE SLATE
COLOUR AND SIZE TO BE AGREED, WITH 16 PANEL
PHOTOVOLTAIC ARRAY ON THE SOUTH SIDE AND
4 ROOFLIGHTS

THE ROOF TO THE LINK WILL BE EITHER A ZINC OR
SHEET STEEL WITH STANDING SEAM

THE KITCHEN ROOF WILL BE A SINGLE PLY MEMBRANE


THE WALLS ABOVE A BRICK PLINTH WILL BE A TIMBER
CLADDING, TYPE TO BE AGREED.

THE KITCHEN WALLS WILL BE RENDER TO MATCH THE
EXISTING


WINDOWS AND DOORS WILL BE ALUMINIUM WITH A
ANTHRACITE POWDER COATING.




EAST

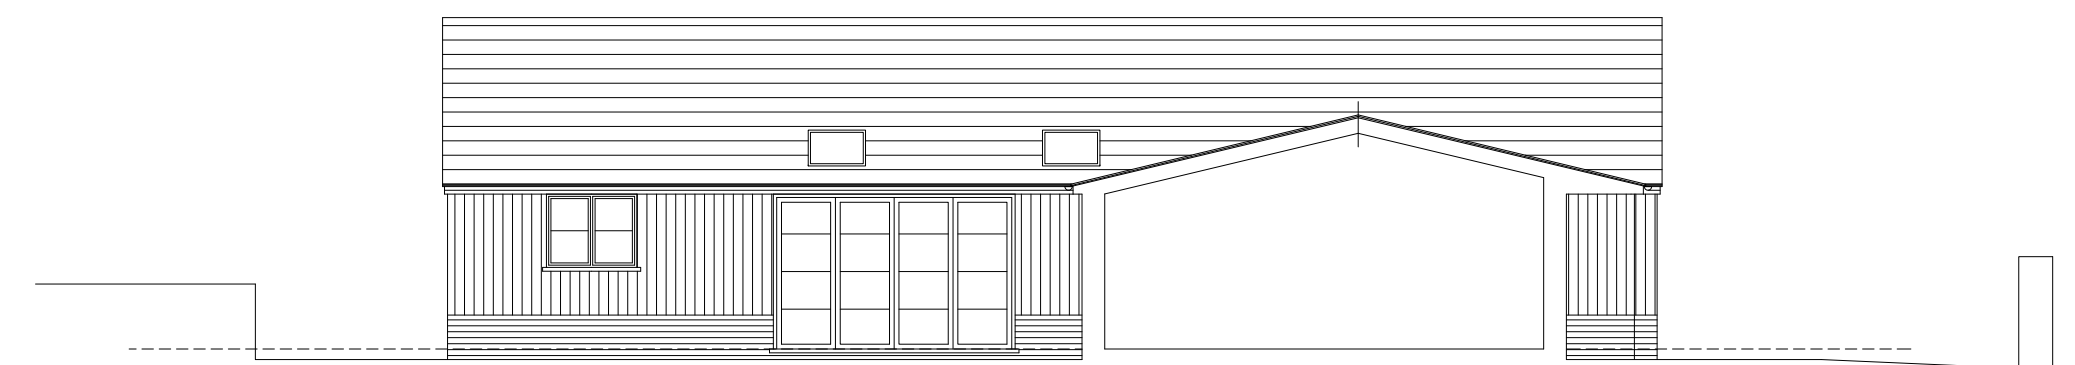

NORTH

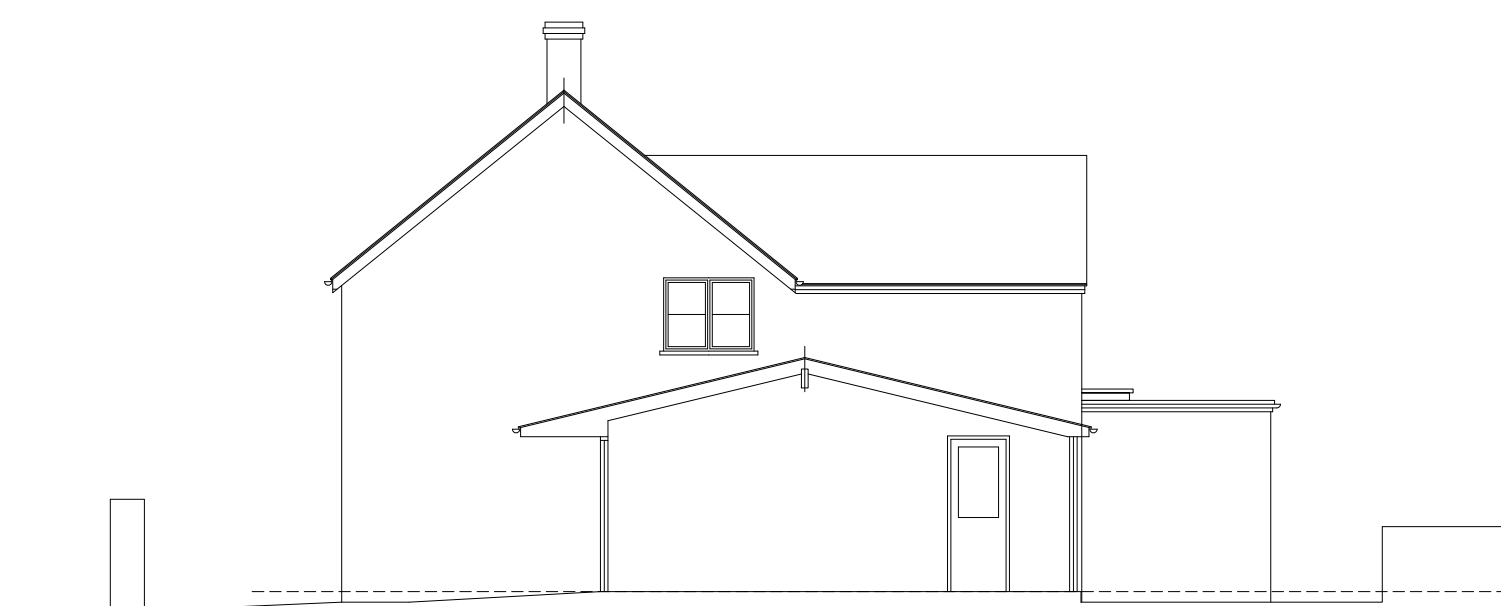


SOUTH ELEVATION 1:100

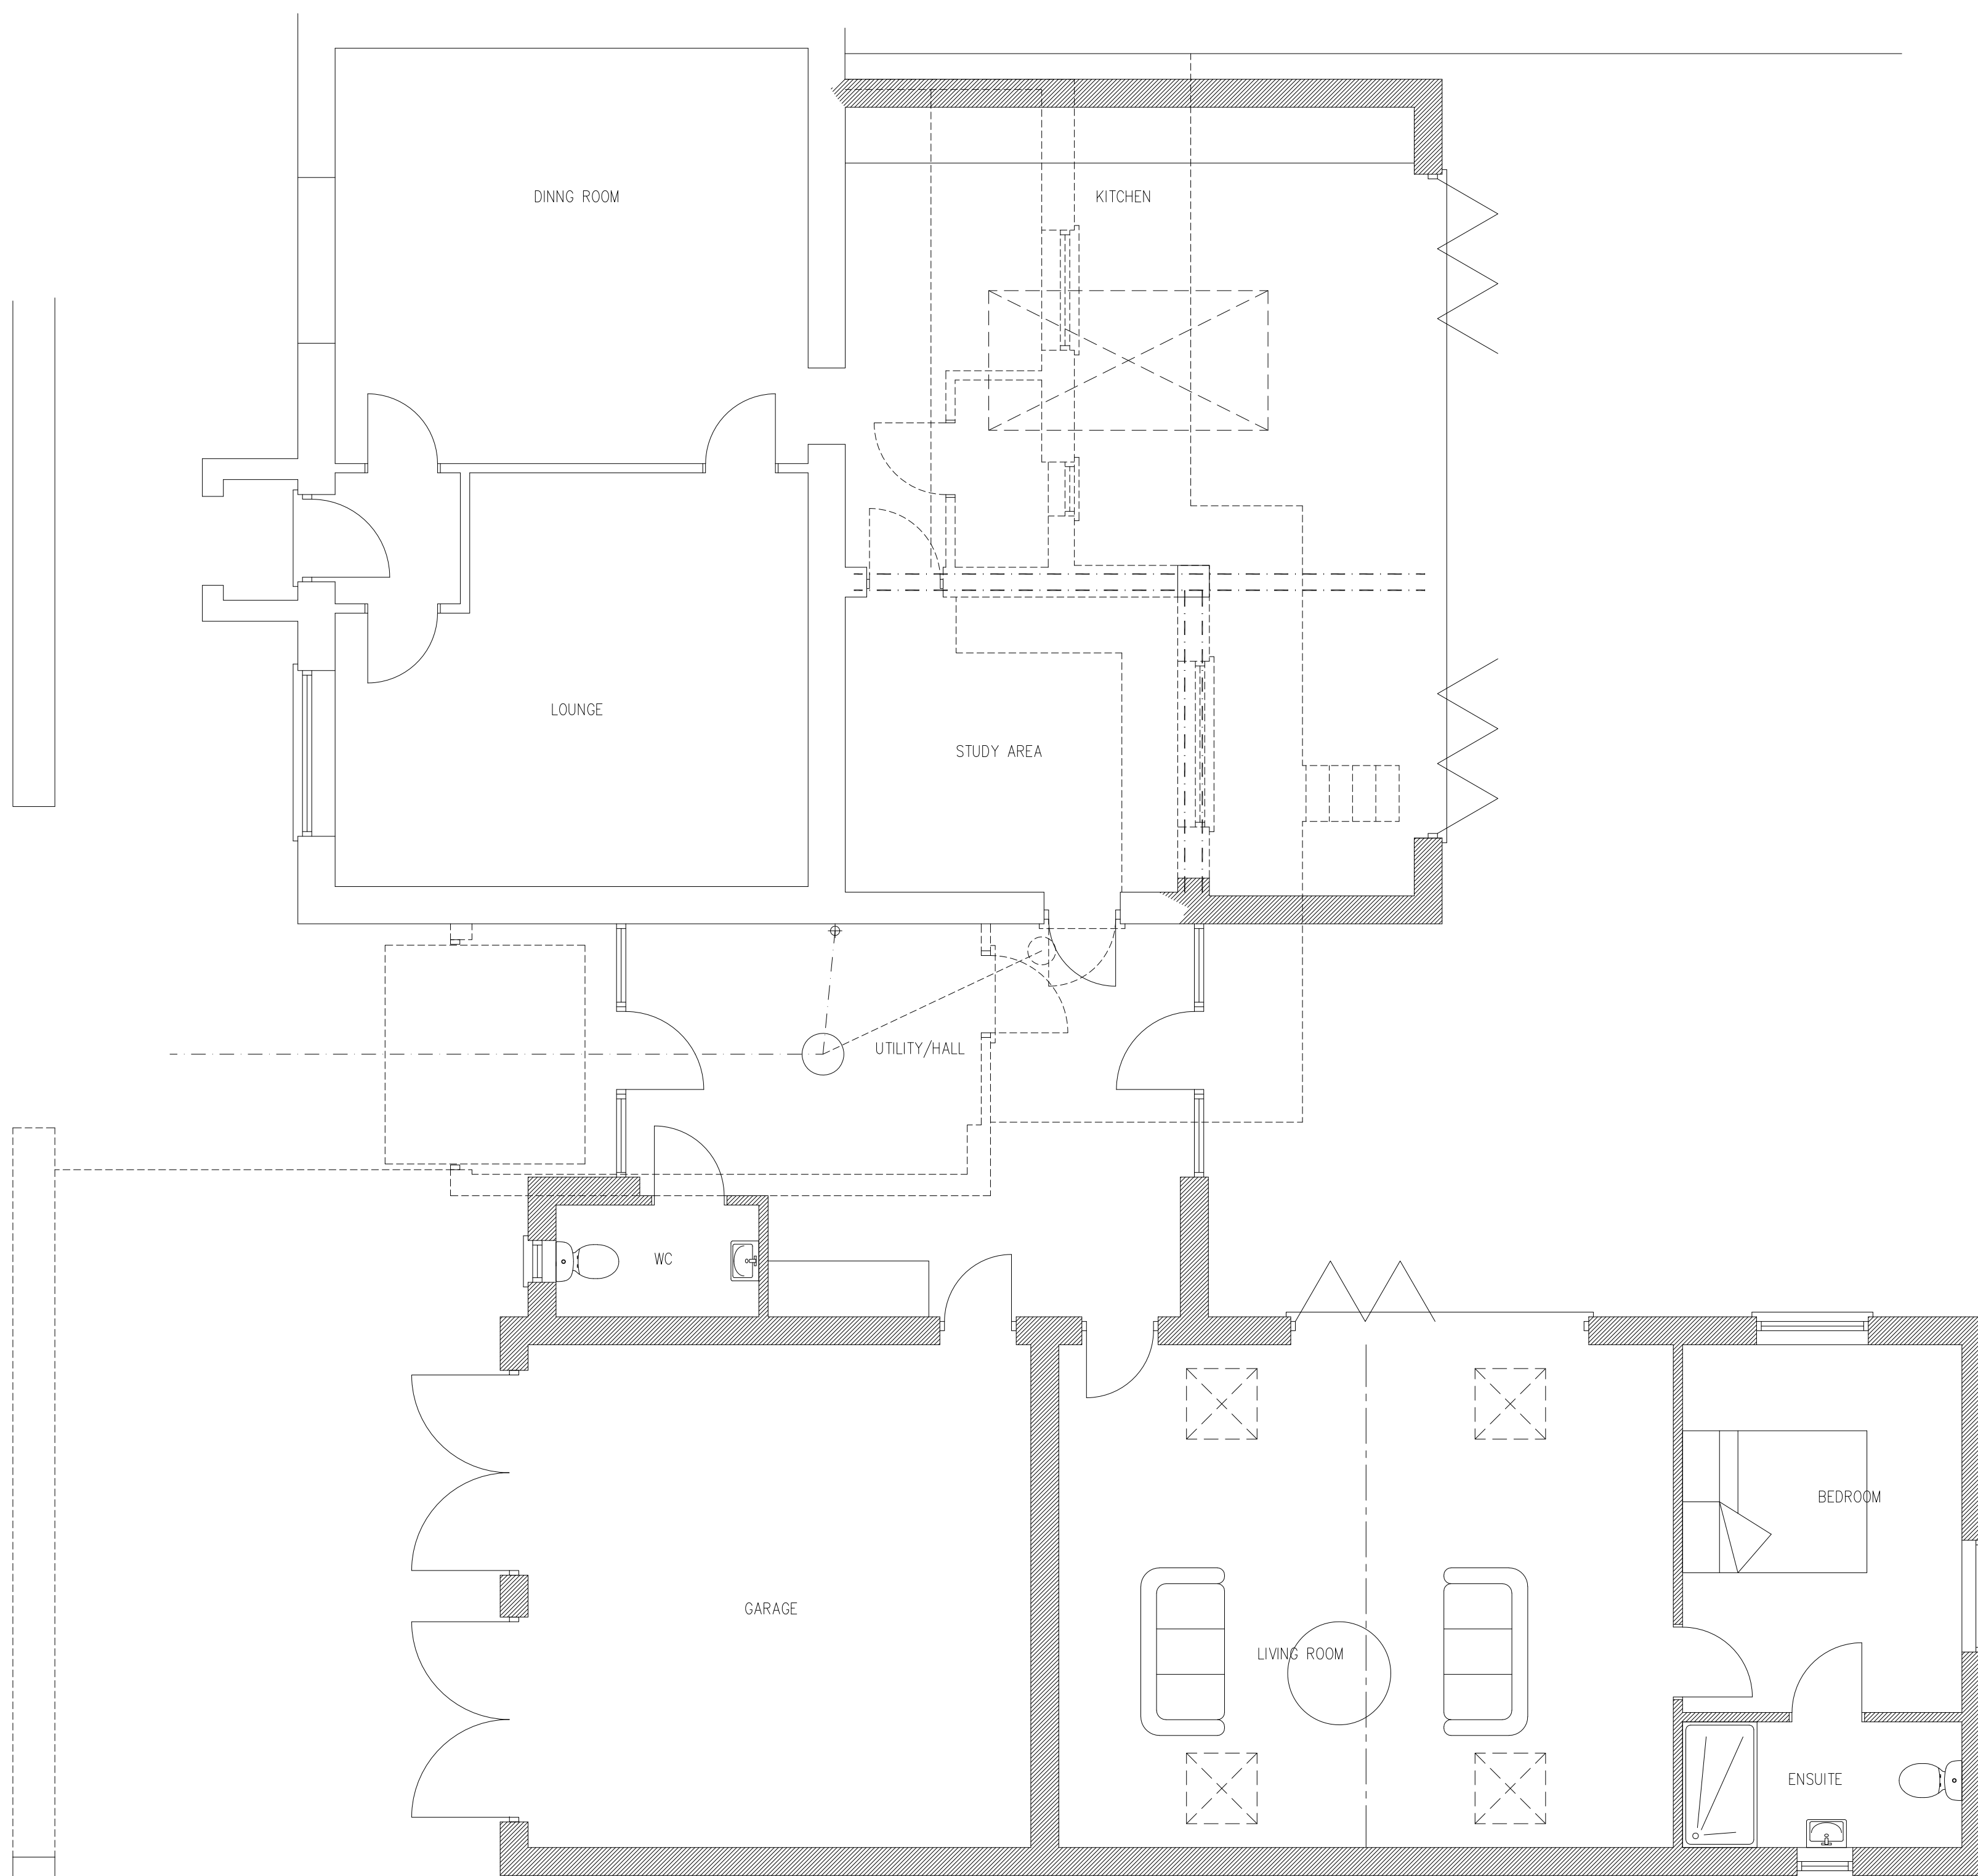

RECYCLING BINS

GROUND FLOOR PLAN 1:50

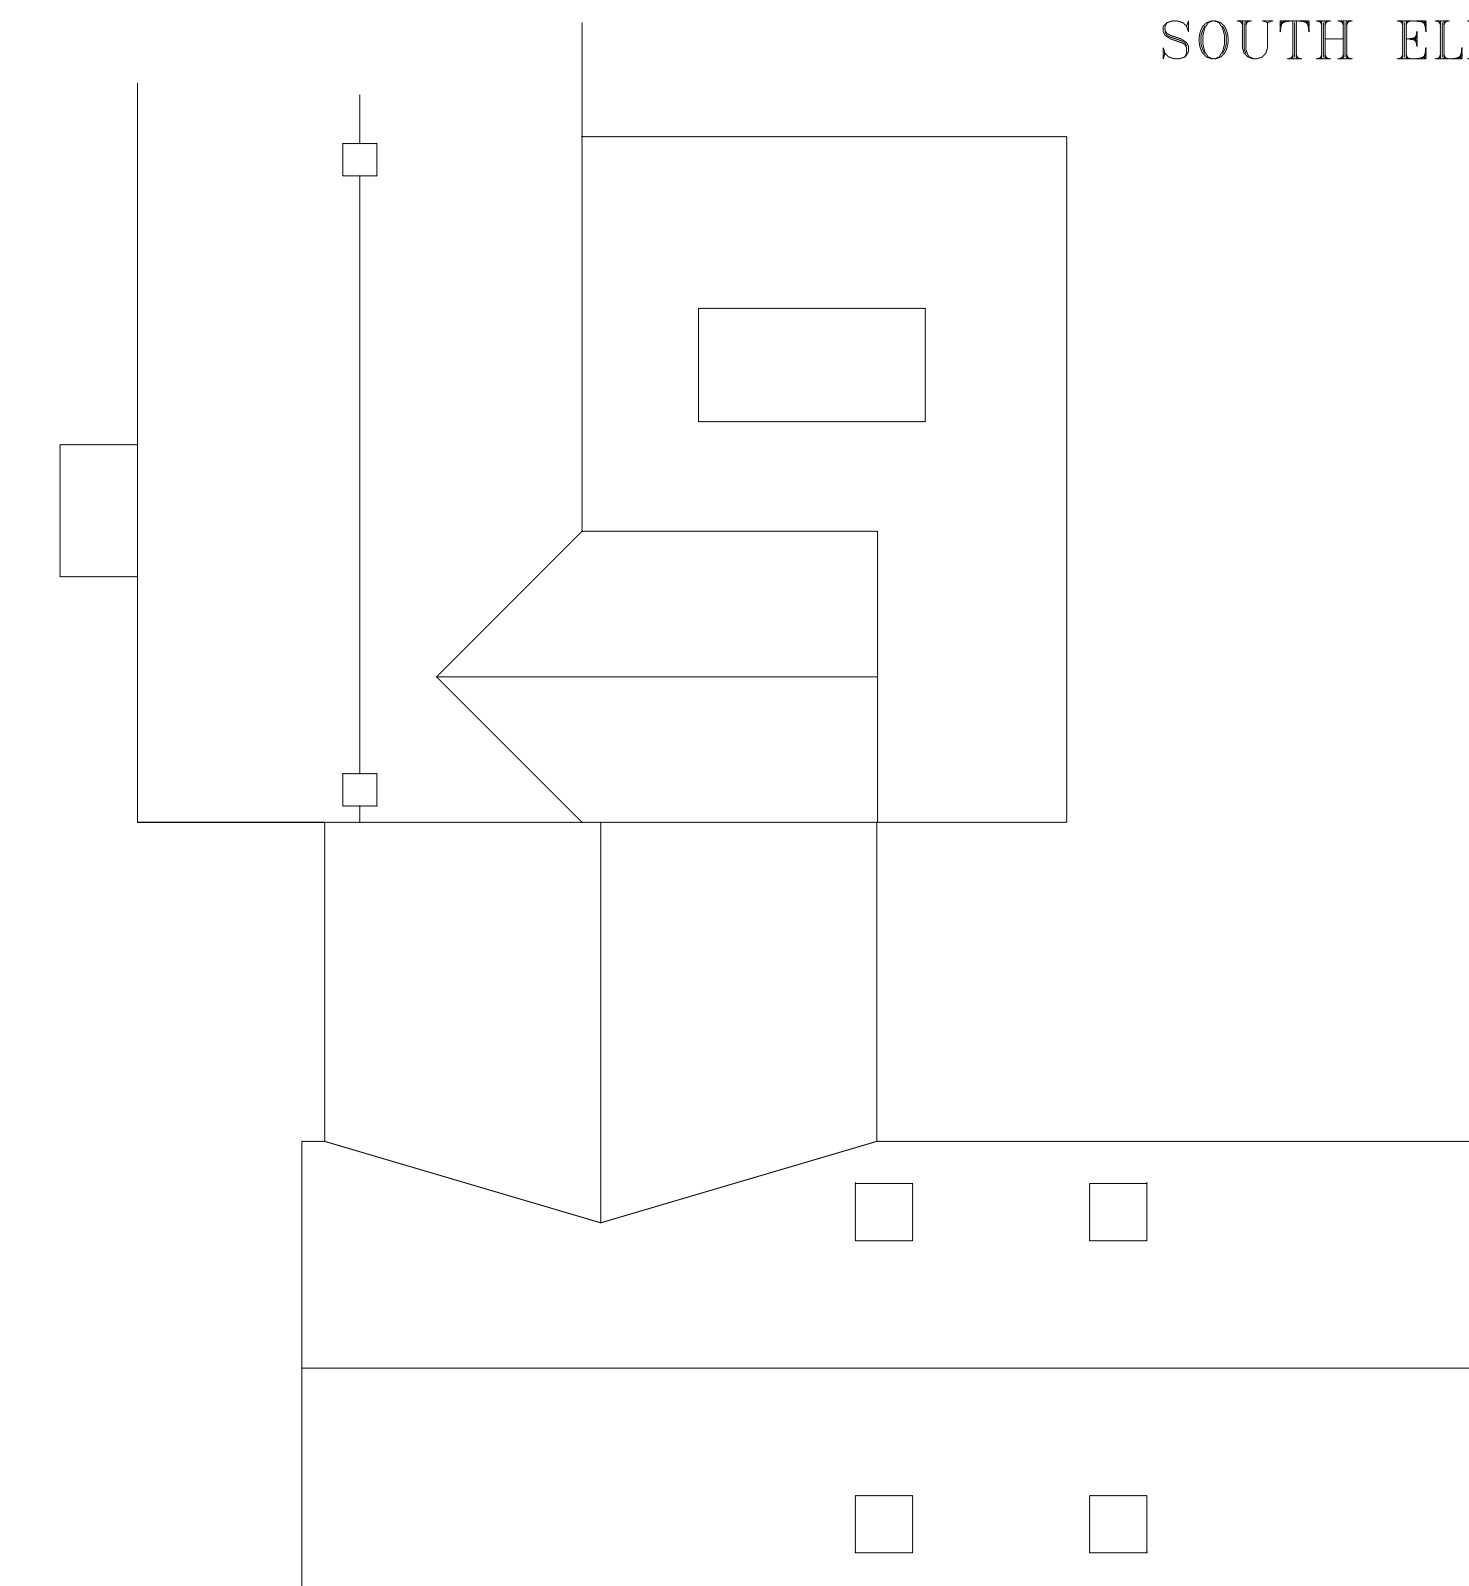

ROOF PLAN 1:100



SCALE 1:50



PROPOSED EXTENSION
15 CHARLTON, SALISBURY
WILTSHIRE, SP7 0EN
FOR MR AND MRS T NAJDOSKI