



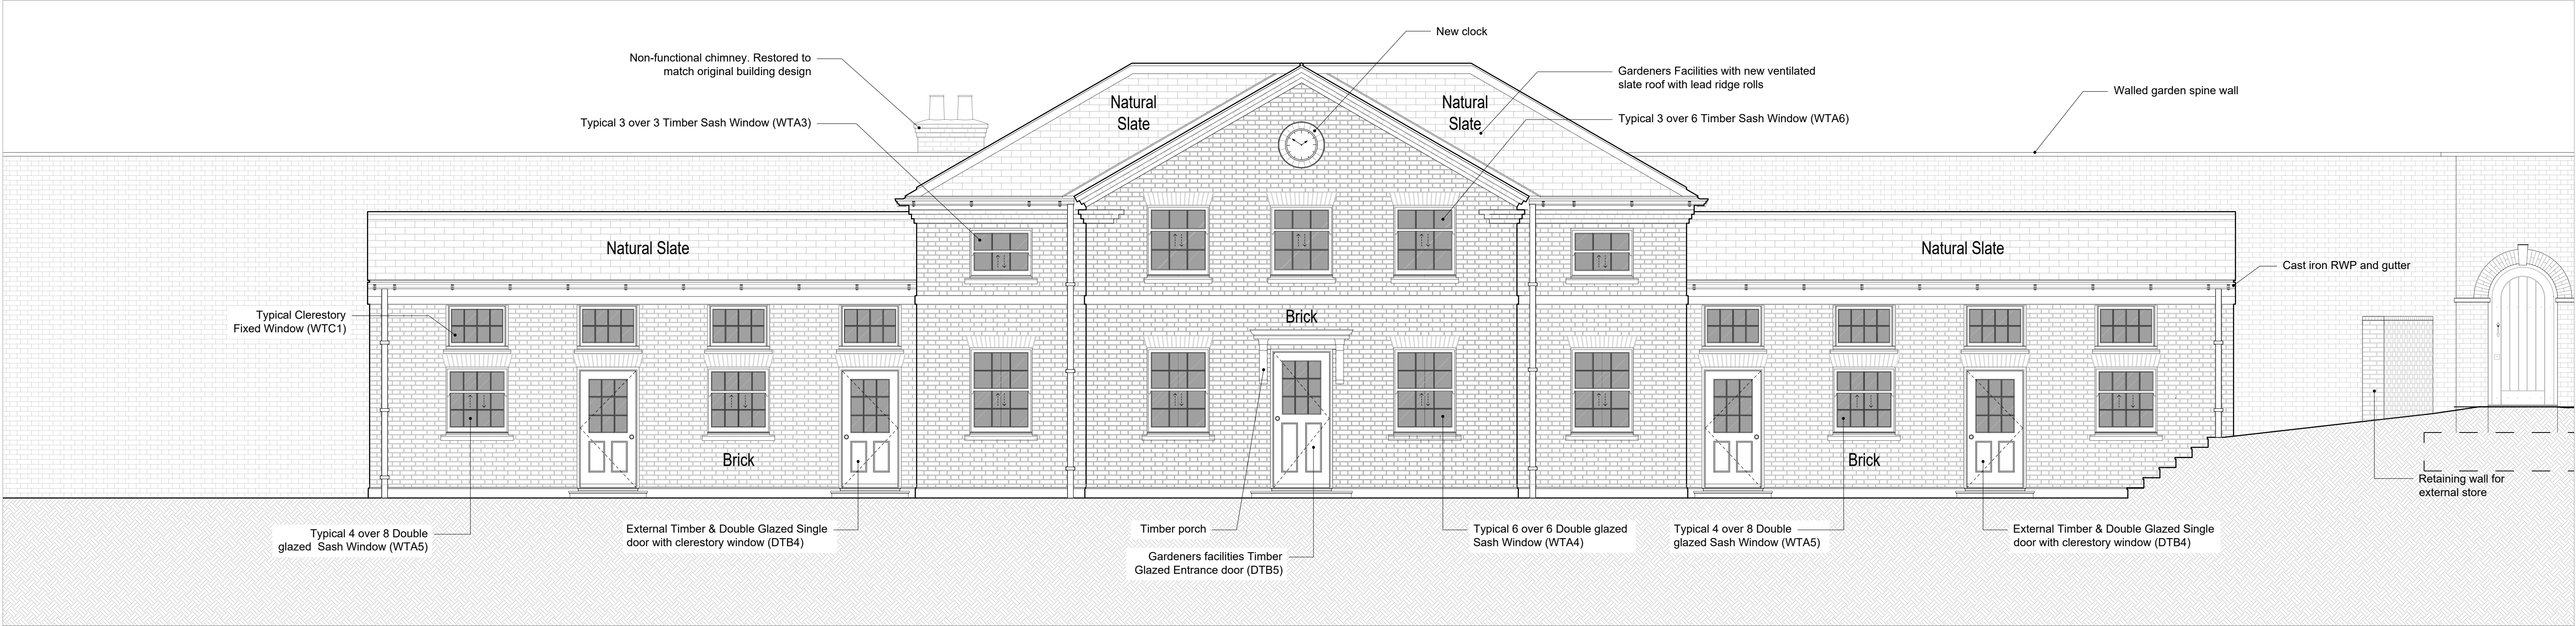

223

Buildings 14 & 17 - Proposed North Elevation

1:50 @ A1

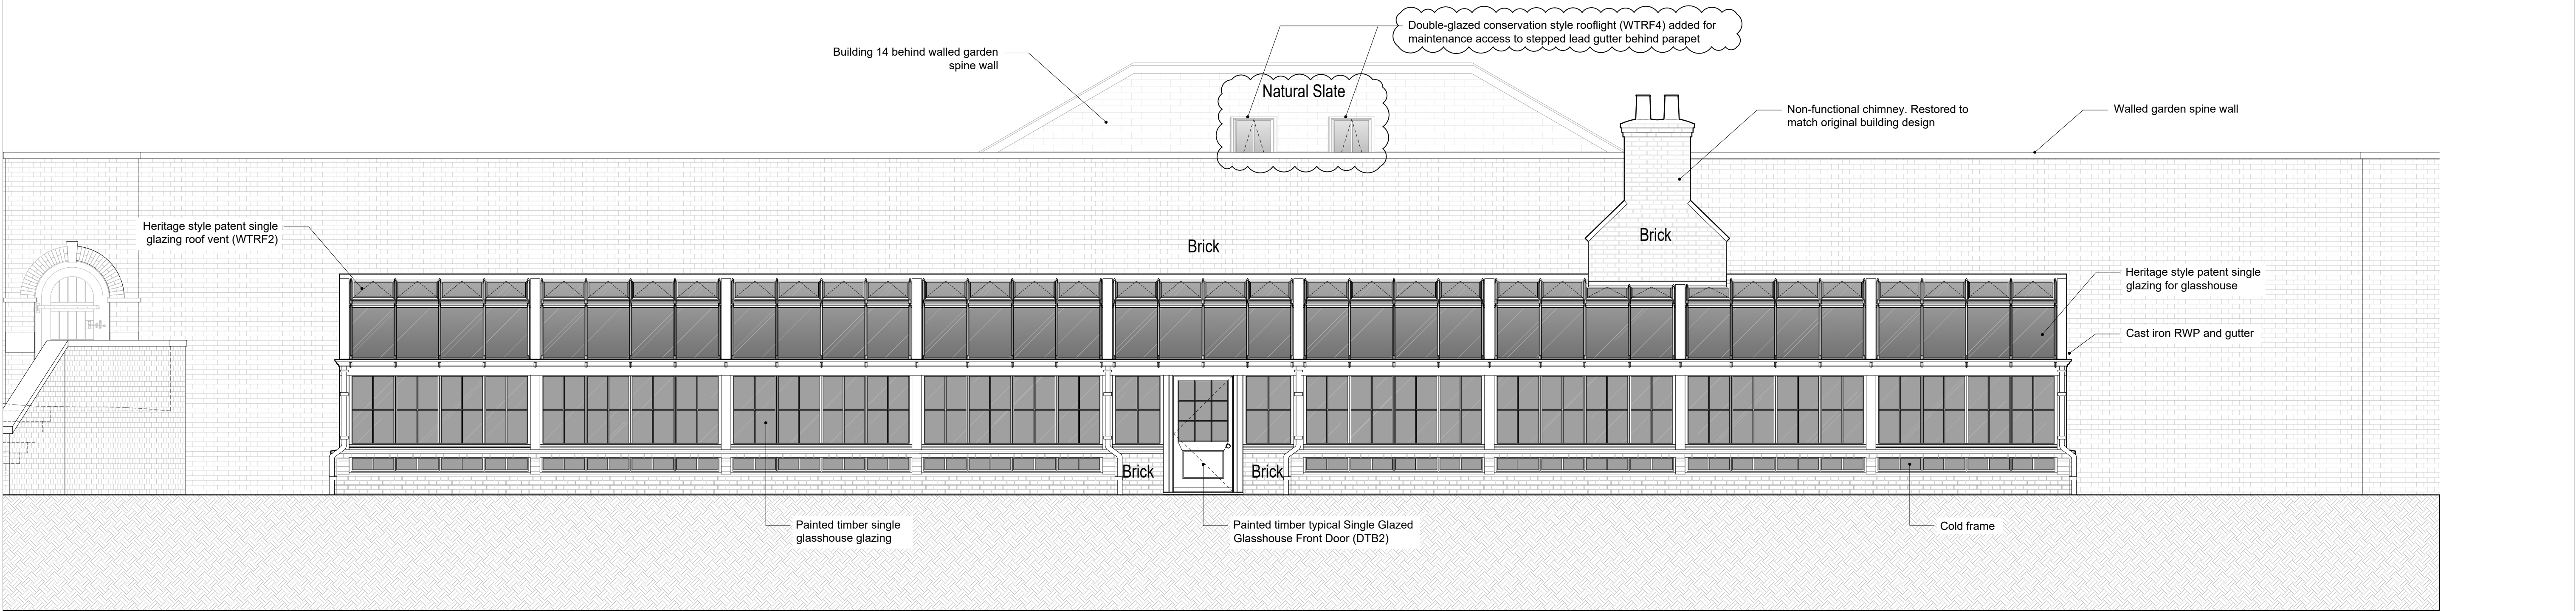


223

Buildings 14 & 17 - Proposed South Elevation


1:50 @ A1

No. Notes

- Dimensions to be verified on site. Only figured dimensions to be used and any discrepancies in dimensions are to be reported to the architect. No dimensions are to be scaled from printed drawings. Any areas indicated on this drawing are for guidance only. No responsibility is taken for their accuracy.
- There is a risk of injury or death in construction if the works are not properly planned and supervised. The contractor must not undertake any element of the work without first having carried out the necessary risk assessments and prepared detailed method statements.

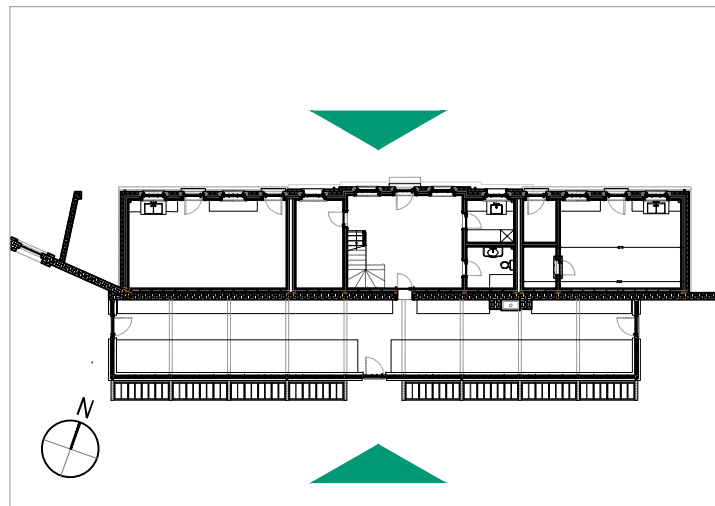

KEY PLAN

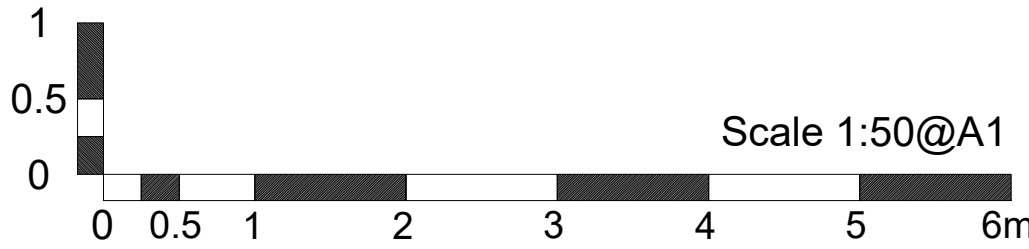

FOR PLANNING

P6	Rooflight moved to avoid roof structure clash. Additional added for visual balance	07/09/26
P5	Rooflight added for maintenance access	04/09/26
P4	Annotations amended	10/08/26
P3	Glasshouse roof glazing, landscaping levels outside B17 & spine wall gate amended	12/06/26
P2	Windows & doors and chimney top amended	26/03/26
P1	Initial Release	dd/mm/yy
no.	revision.	date.

Job: TH - Walled Garden Buildings
Title: Buildings 14 & 17 - North & South Elevations P5

Type: Buildings 14 & 17
Status: FOR PLANNING

drawn by	JM	checked by	MB	approved by	MB
scale	1:50 @ A1	size	A1	date	07/09/26
job number	3124	drawing number	223	revision	P6

BLDA ARCHITECTS

RIBA
Chartered Practice

211 Design Centre East
Chelsea Harbour
London, SW10 0XF

mail@blda.co.uk
www.blda.co.uk
t +44 (0) 20 7838 5555