

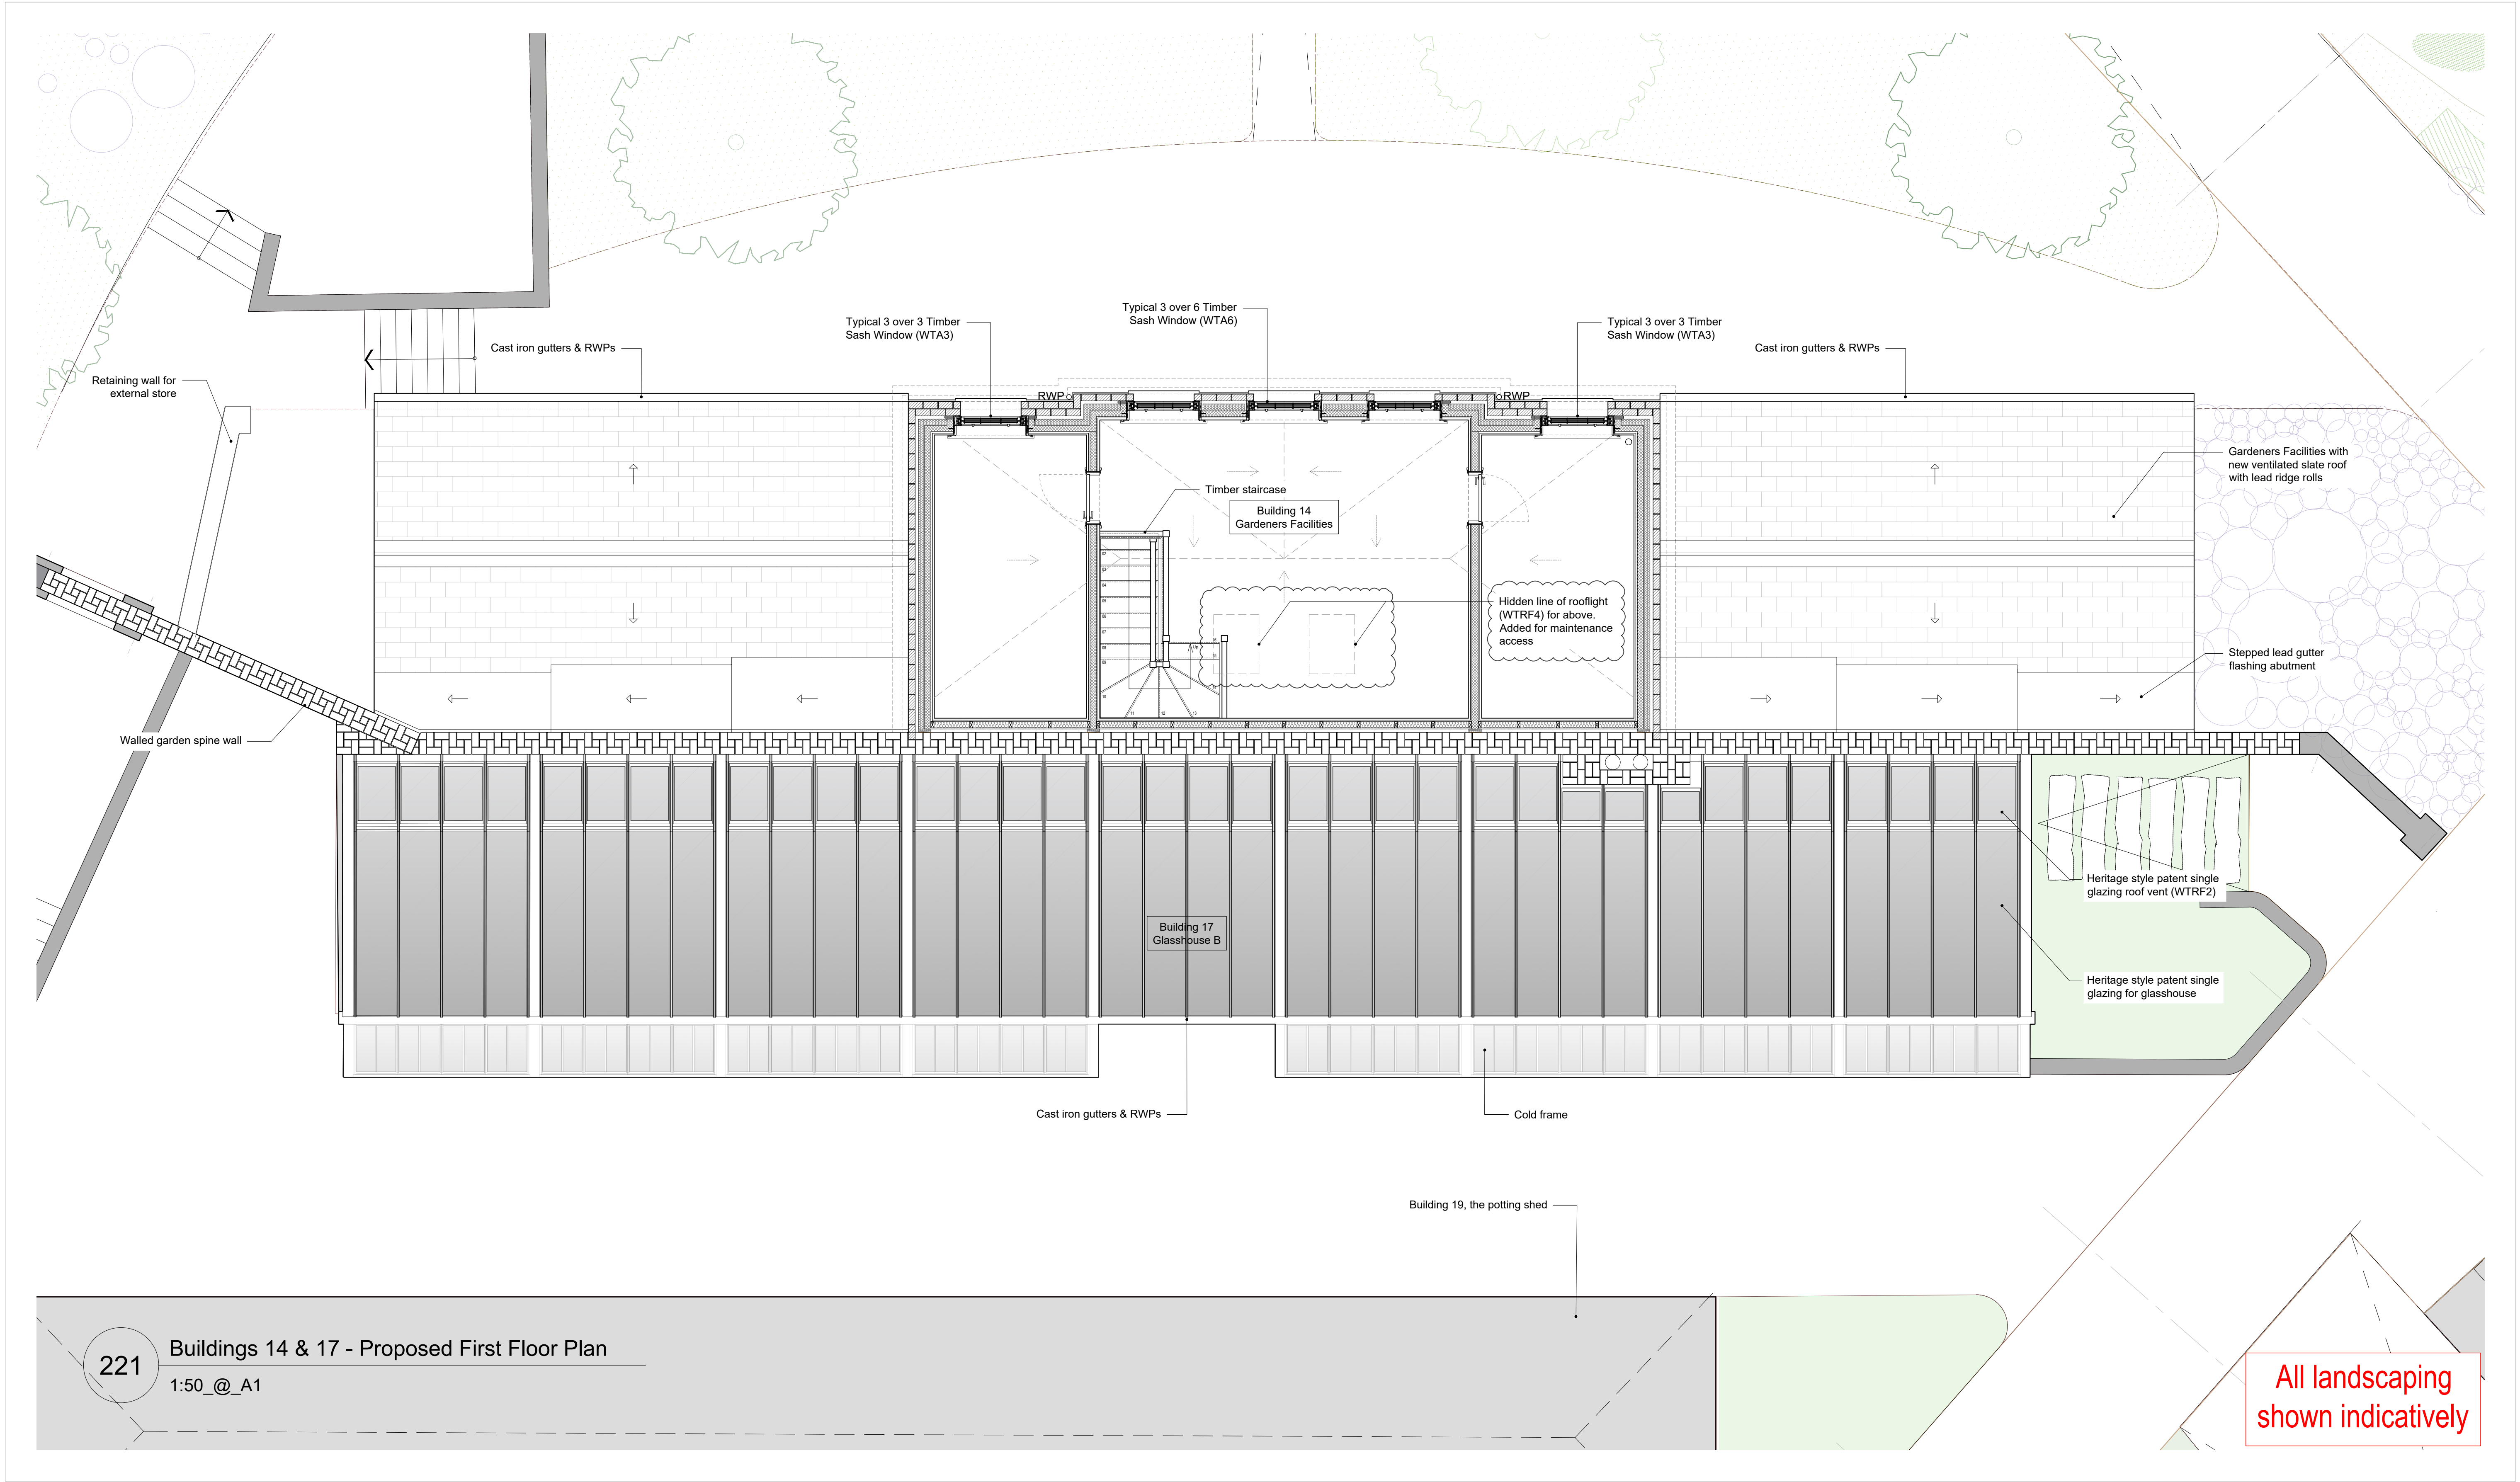
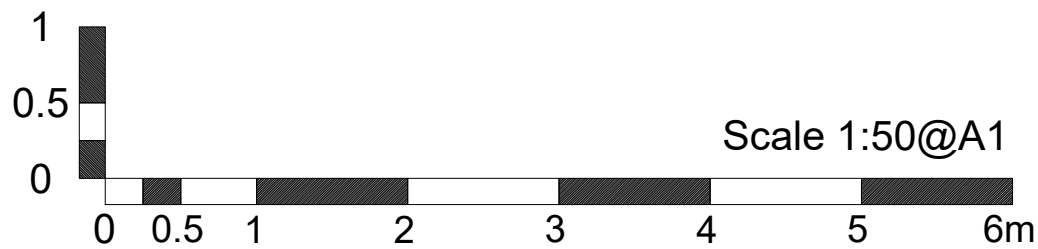


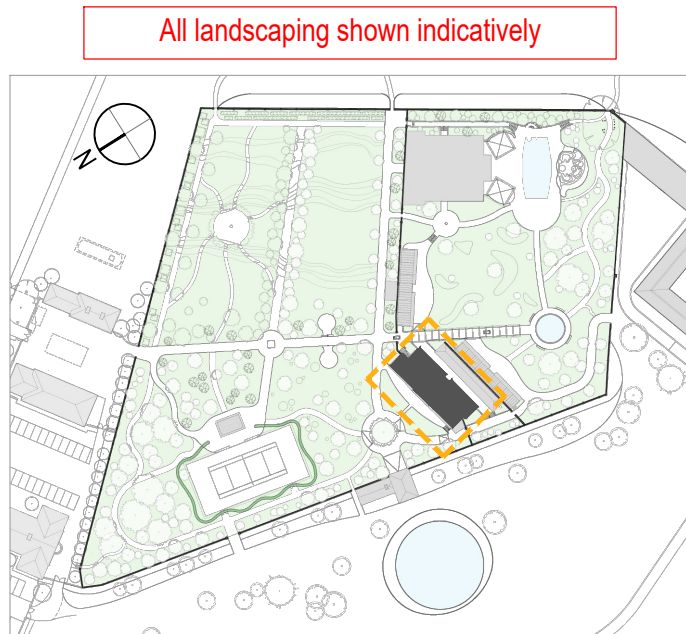

No. Notes

1. Dimensions to be verified on site. Only figured dimensions to be used and any discrepancies in dimensions are to be reported to the architect. No dimensions are to be scaled from printed drawings. Any areas indicated on this drawing are for guidance only. No responsibility is taken for their accuracy.
2. There is a risk of injury or death in construction if the works are not properly planned and supervised. The contractor must not undertake any element of the work without first having carried out the necessary risk assessments and prepared detailed method statements.

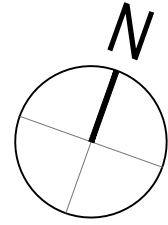

FOR PLANNING

P5 Rooflight moved to avoid roof structure clash. Additional added for visual balance
P4 Rooflight added for maintenance access
P3 Glasshouse roof vent size and glazing amended
P2 Staircase amended, wall lining increased
P1 Initial Release
no. revision.

07/09/26
04/09/26
11/06/26
26/03/26
dd/mm/yy
date.

Job: TH - Walled Garden Buildings
Title: Buildings 14 & 17 - First Floor Plan P5
Type: Buildings 14 & 17
Status: FOR PLANNING
drawn by JM checked by MB approved by MB
scale 1:50 @ A1 size A1 date 07/09/26
job number 3124 drawing number 221 revision P5

All landscaping shown indicatively

BLDA ARCHITECTS

RIBA Chartered Practice

211 Design Centre East
Chelsea Harbour
London, SW10 0XF

mail@blda.co.uk
www.blda.co.uk
t+44 (0) 20 7838 5555