

Planning


CLIENT  
Chippenham Town Council  
ADDRESS  
The Shambles  
Chippenham  
SN15 3HL




SOUTH EAST ELEVATION  
1:100



Uplighters  
PILLAR | GU10 Round Ground  
Light | IP65 | IK08 Dimmable |  
Marine Grade Stainless Steel

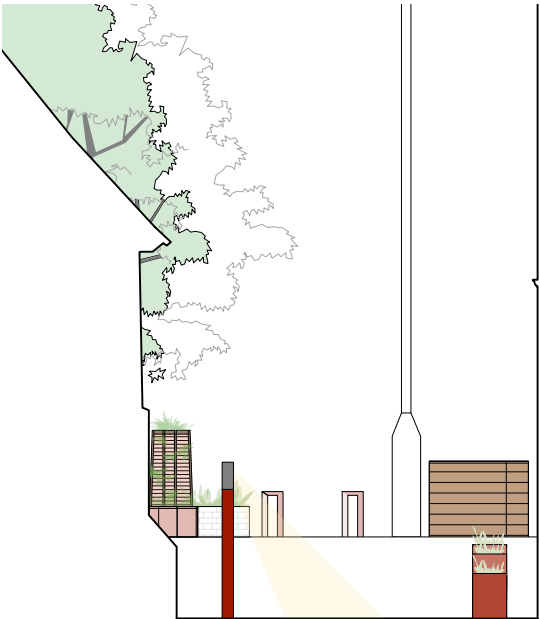


NORTH WEST ELEVATION  
1:100

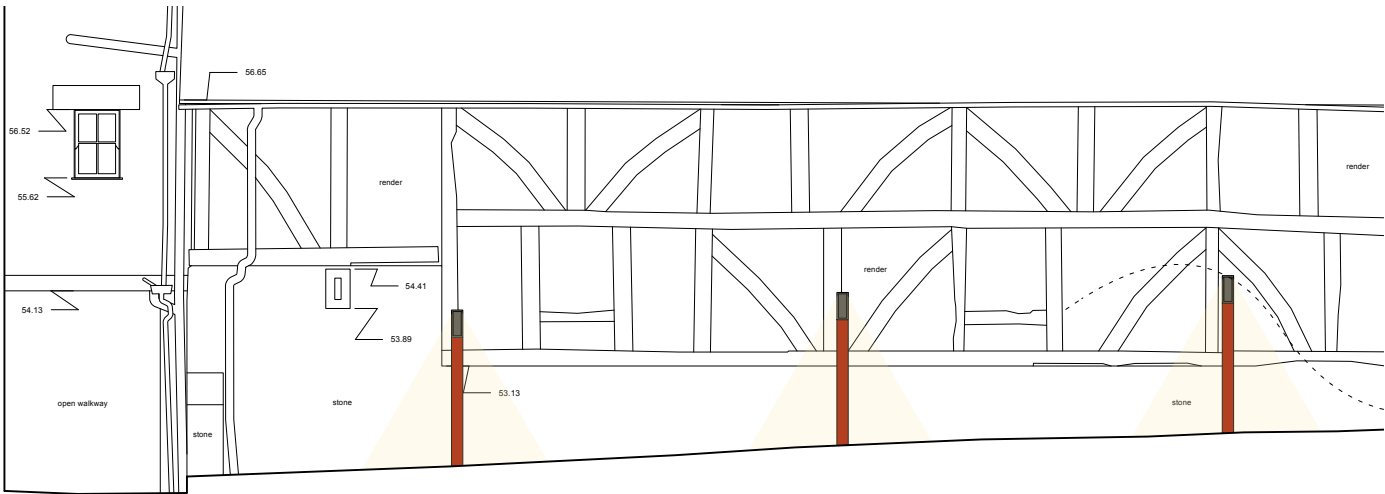


SOUTH WEST ELEVATION  
1:100



Edit Style 380 Concrete  
LED Outdoor Post Light

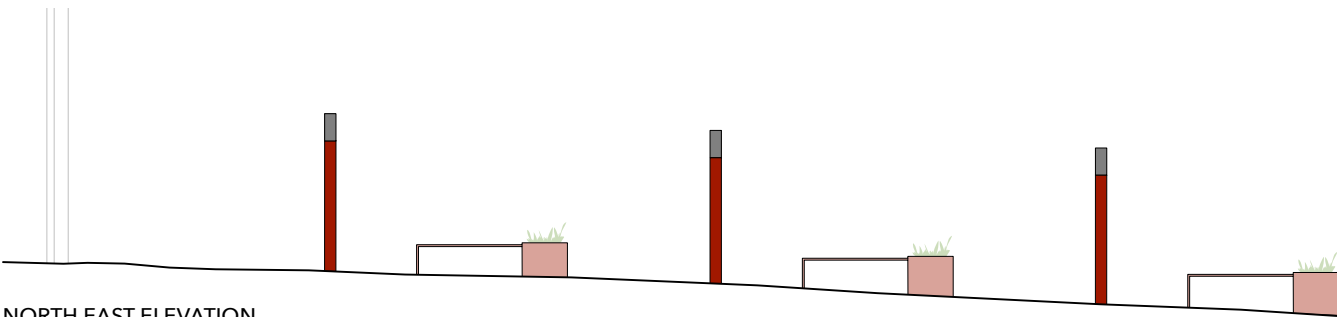

NORTH EAST ELEVATION  
1:100

 

NORTH EAST ELEVATION  
1:10



Concrete

Metal

|      |    |            |                                                     |
|------|----|------------|-----------------------------------------------------|
| B    | MK | 09/09/2026 | Bench type B moved to avoid proposed barclay doors. |
| A    | MK | 07/09/2026 | Bench type B moved away from listed Yelde Hall.     |
| REV. | BY | DATE       | NOTES                                               |

PR Lighting

|                |       |           |     |       |
|----------------|-------|-----------|-----|-------|
| PROJECT        | STAGE | DRAWING   | REV | DRAWN |
| 782 - 3        | - 12  |           | B   | MK    |
| SCALE          | SIZE  | CREATION  |     |       |
| AS NOTED@ A3 L |       | JULY 2026 |     |       |