




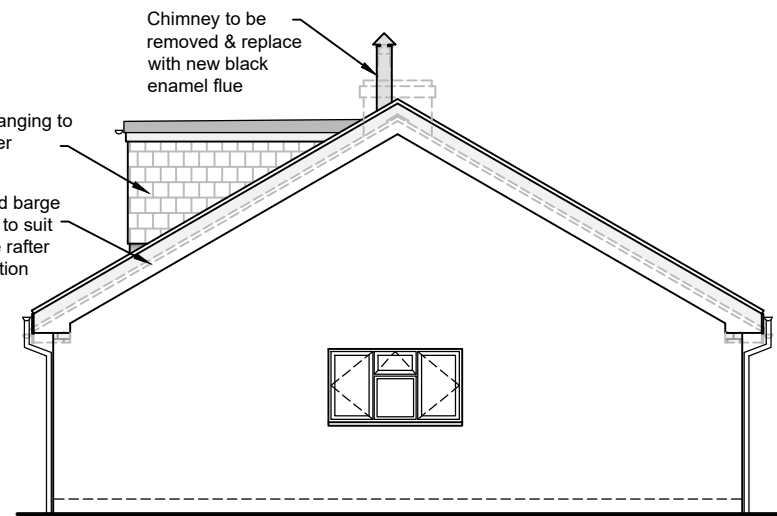


Proposed Side Elevation
Scale 1:100

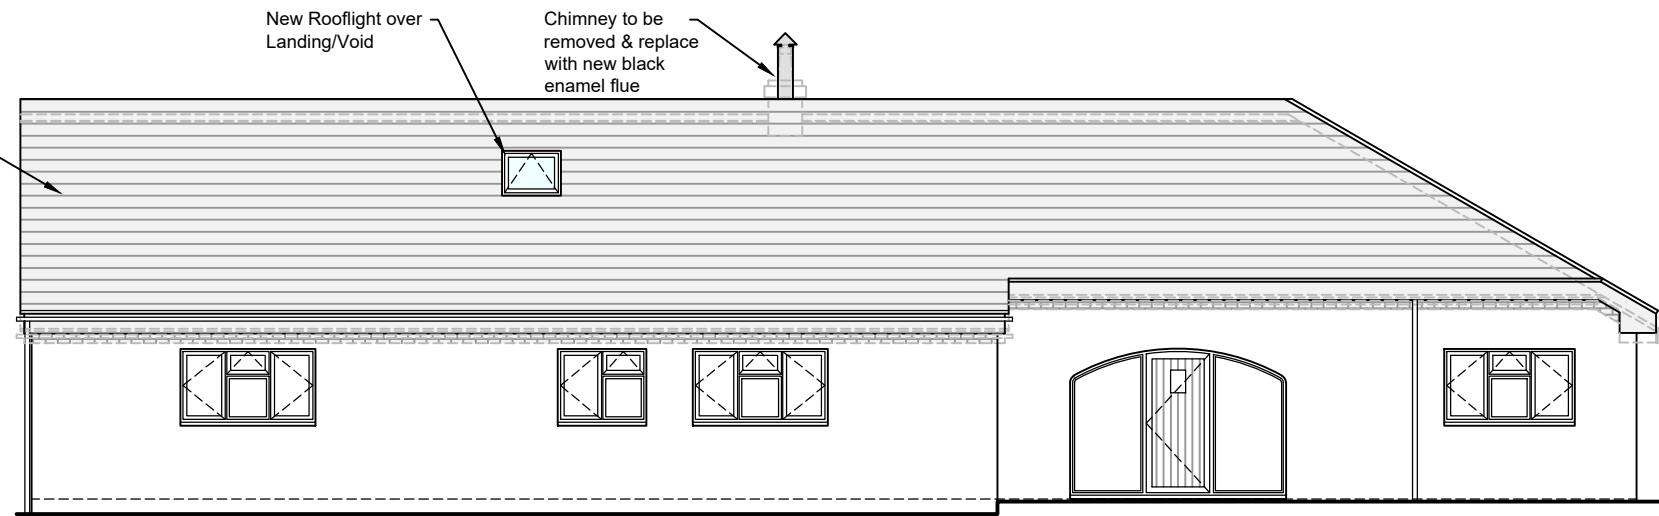


Proposed Front Elevation
Scale 1:100

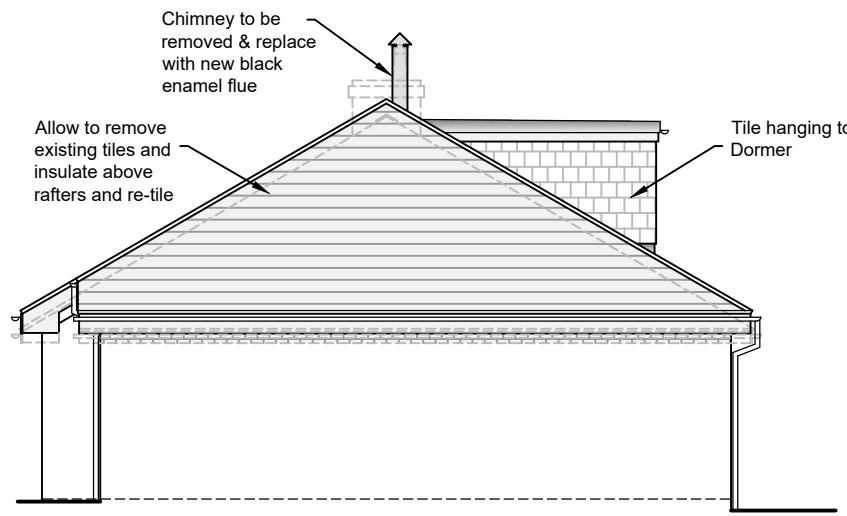


Proposed Side Elevation
Scale 1:100

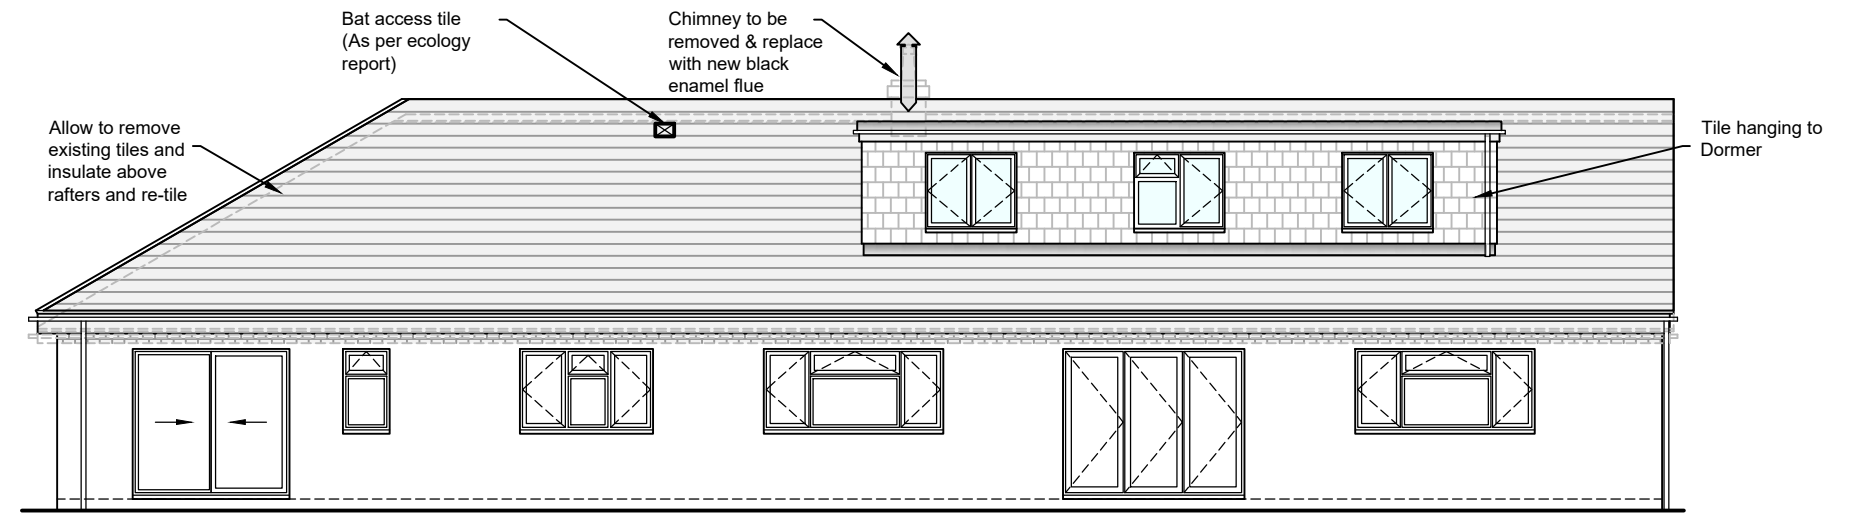


Proposed Rear Elevation
Scale 1:100

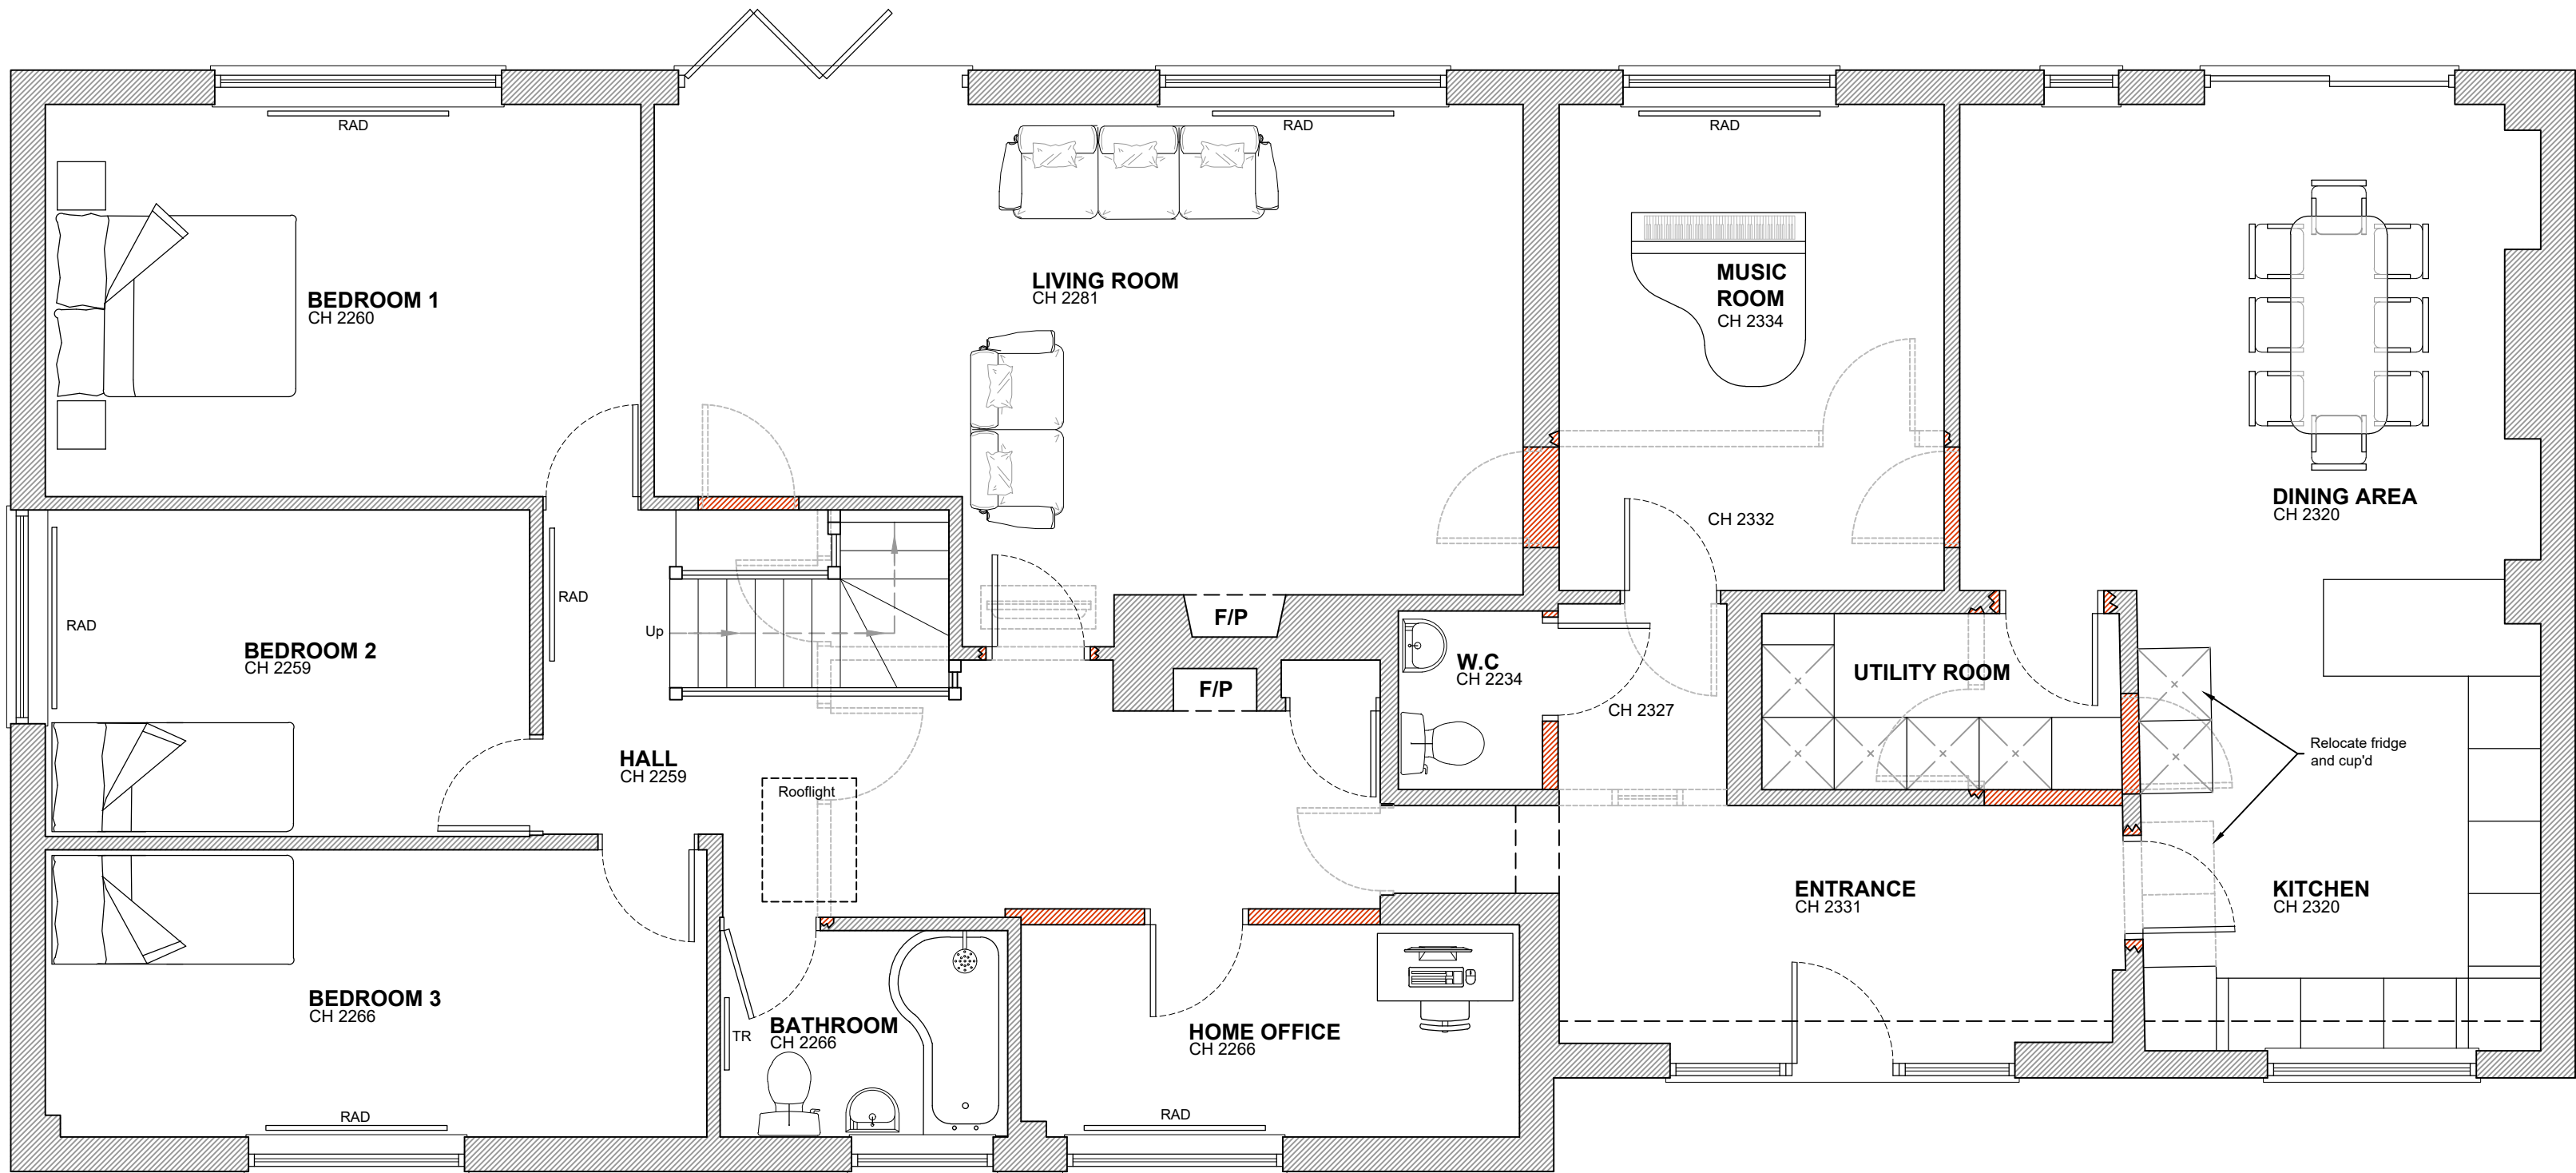

Proposed Ground Floor Plan
Scale 1:50

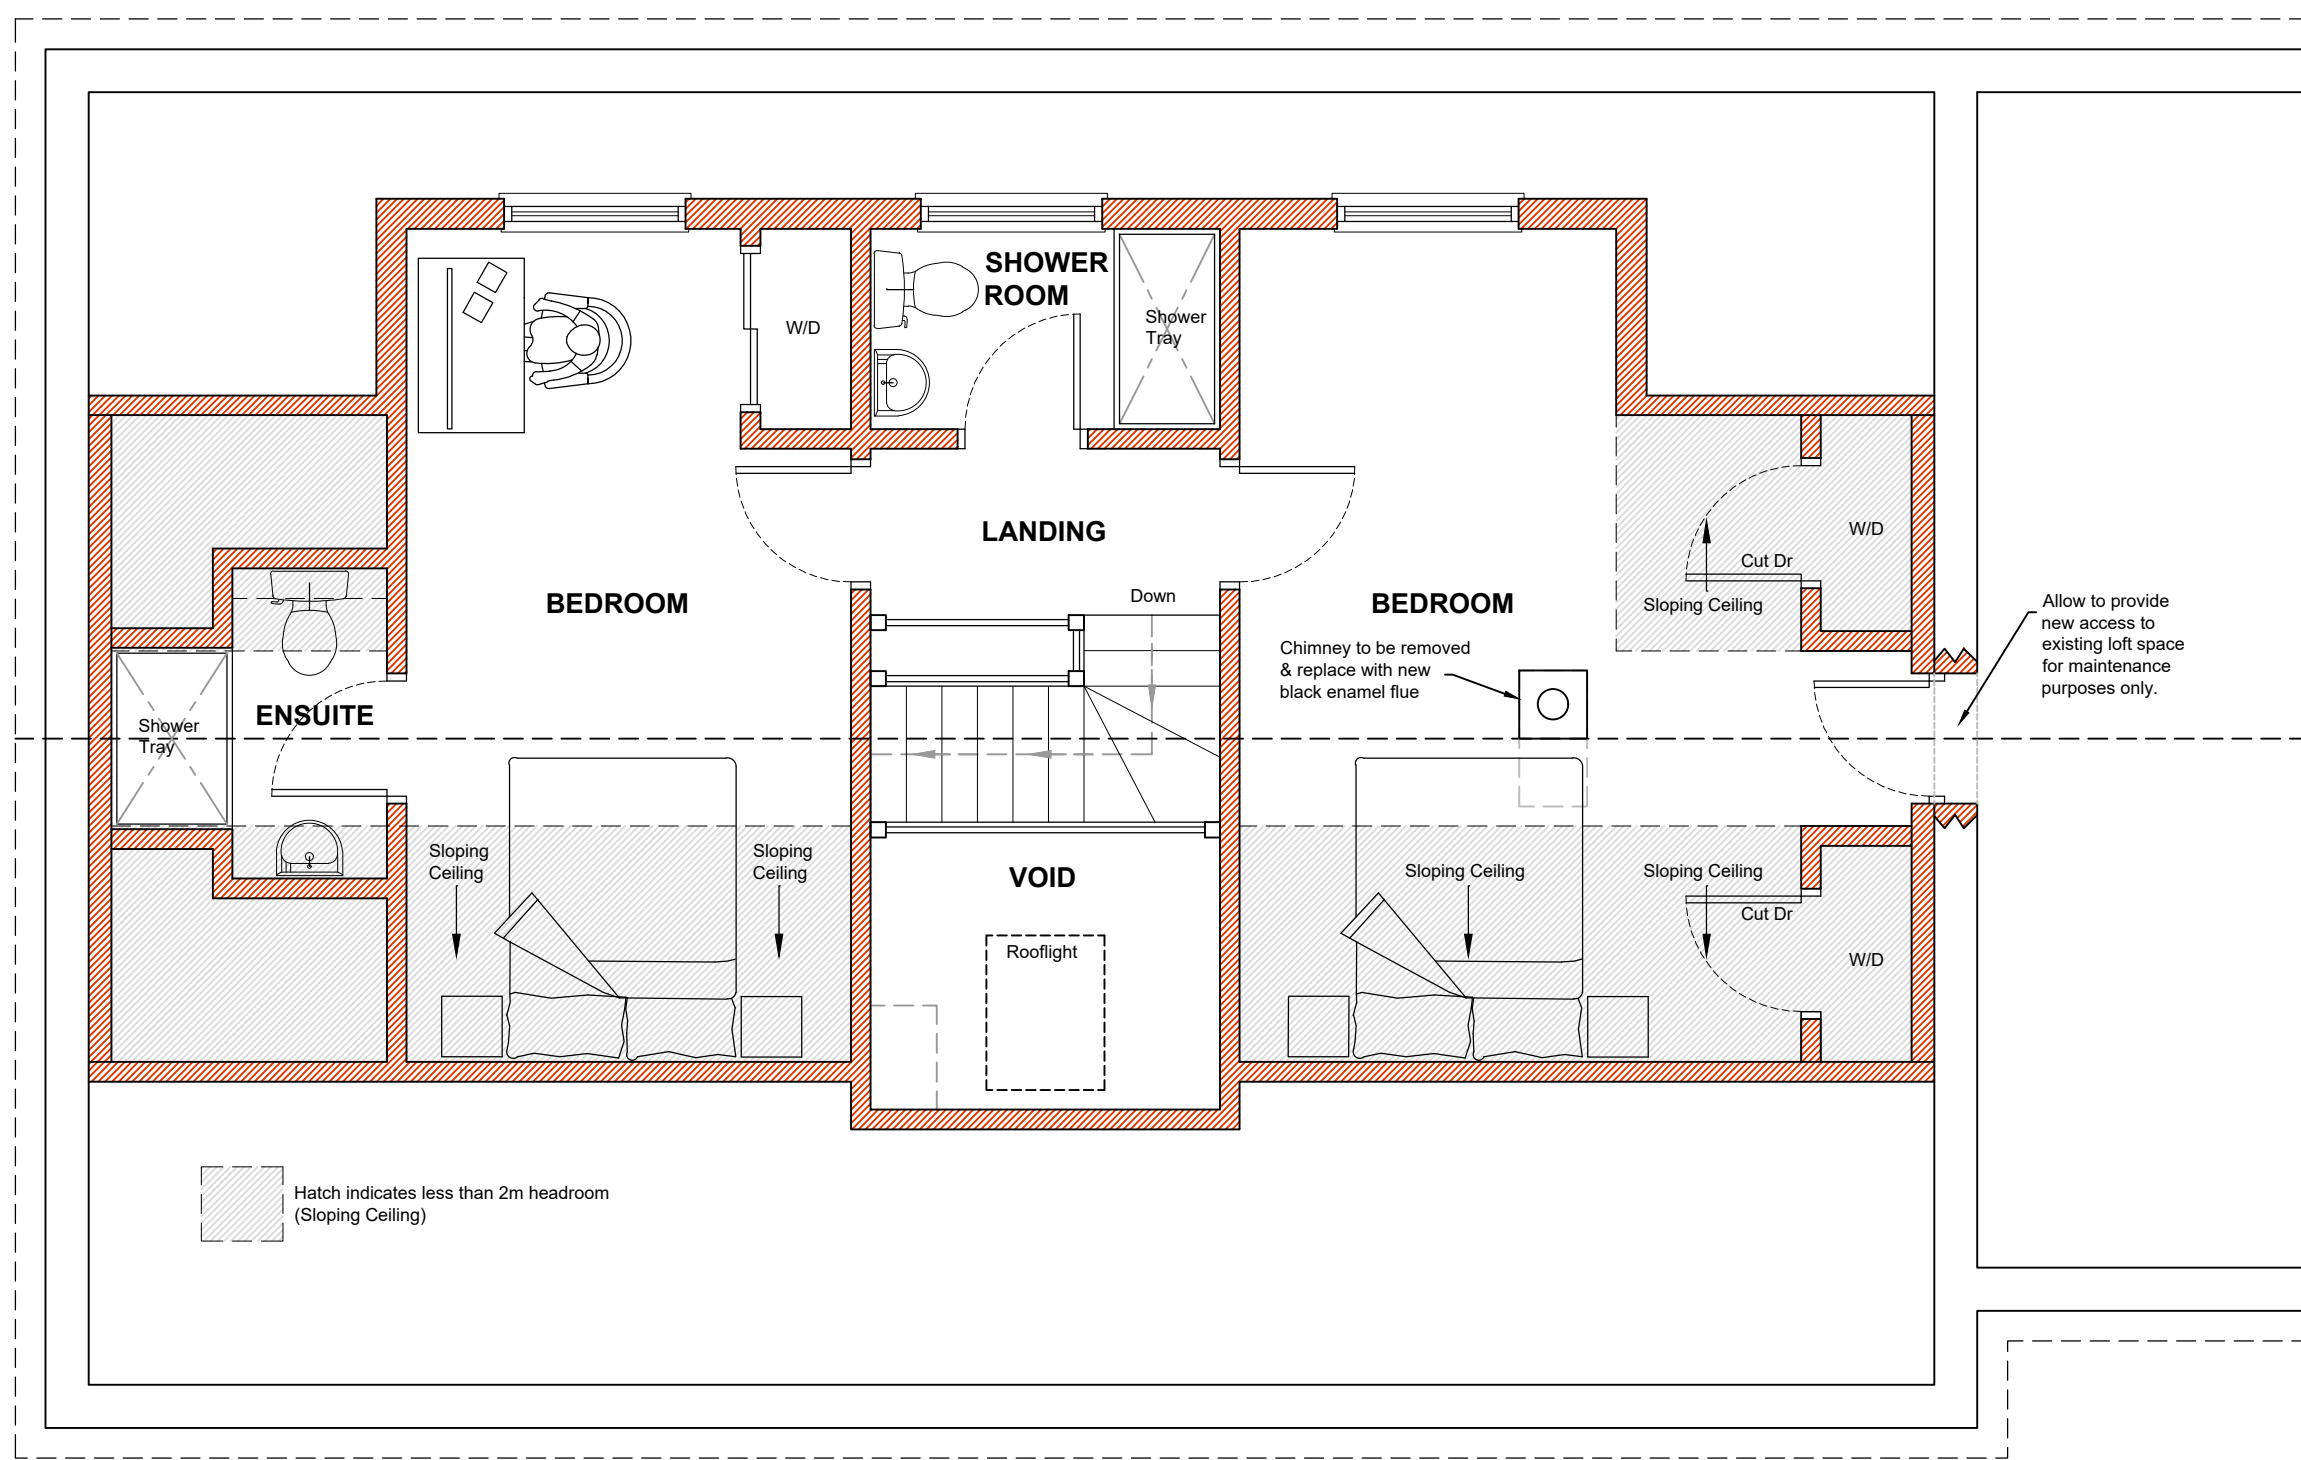


Proposed Loft Plan
Scale 1:50

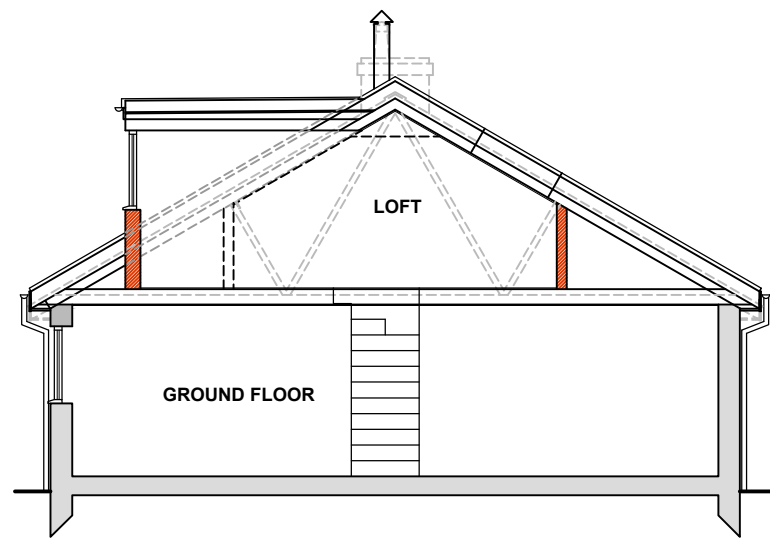


Proposed Section
Scale 1:100

Proposed Bat access tile
(As per ecology report)

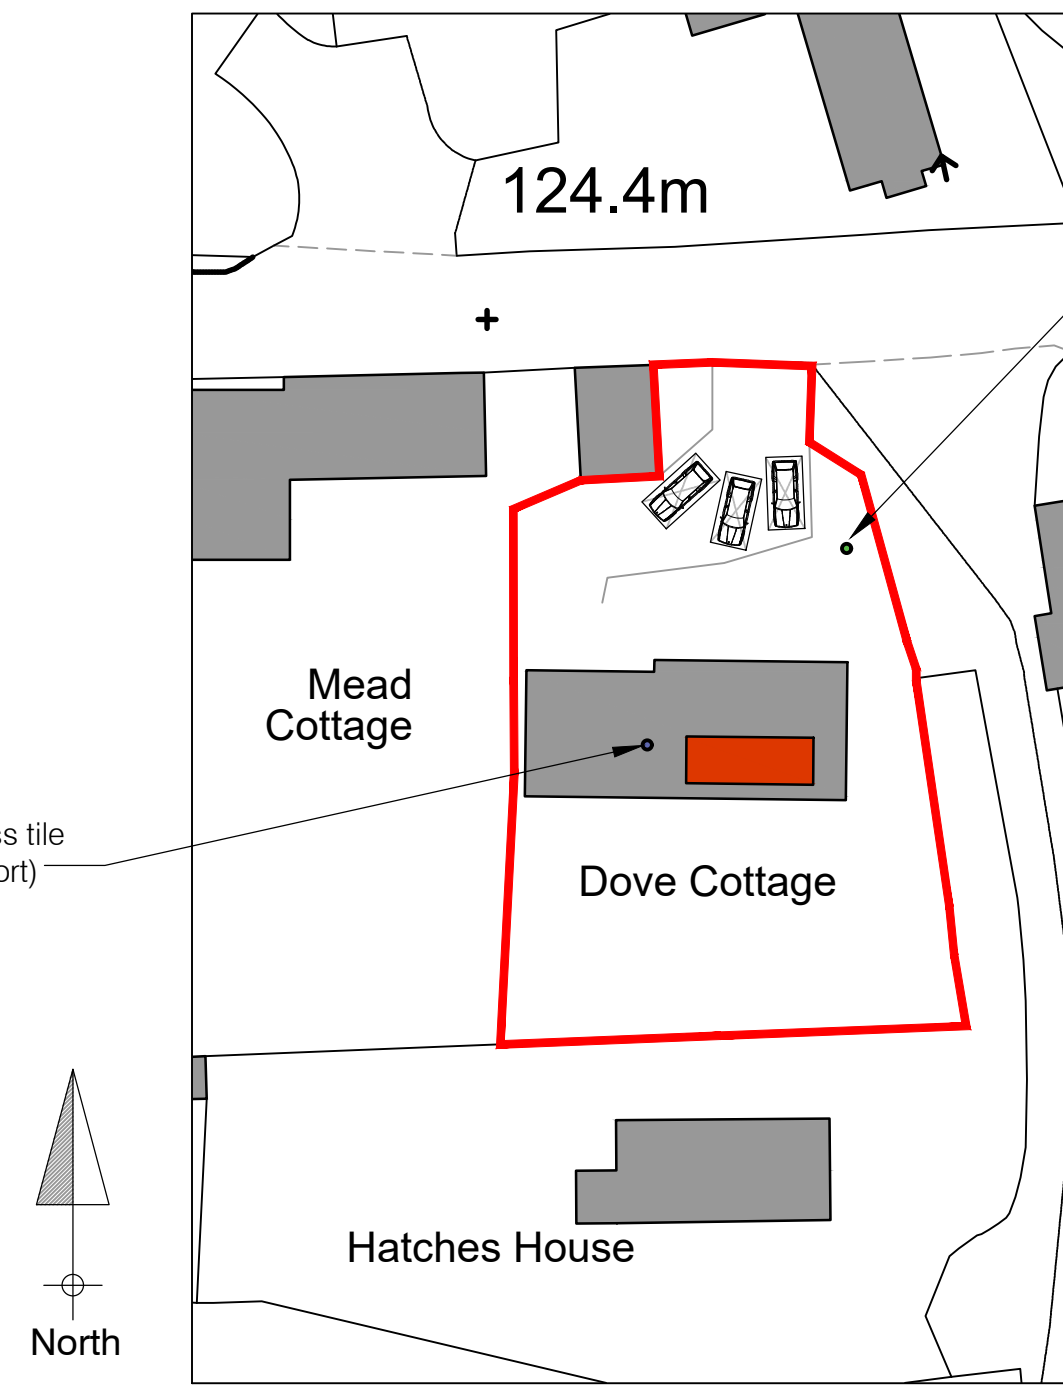


Proposed Block Plan
Scale 1:500

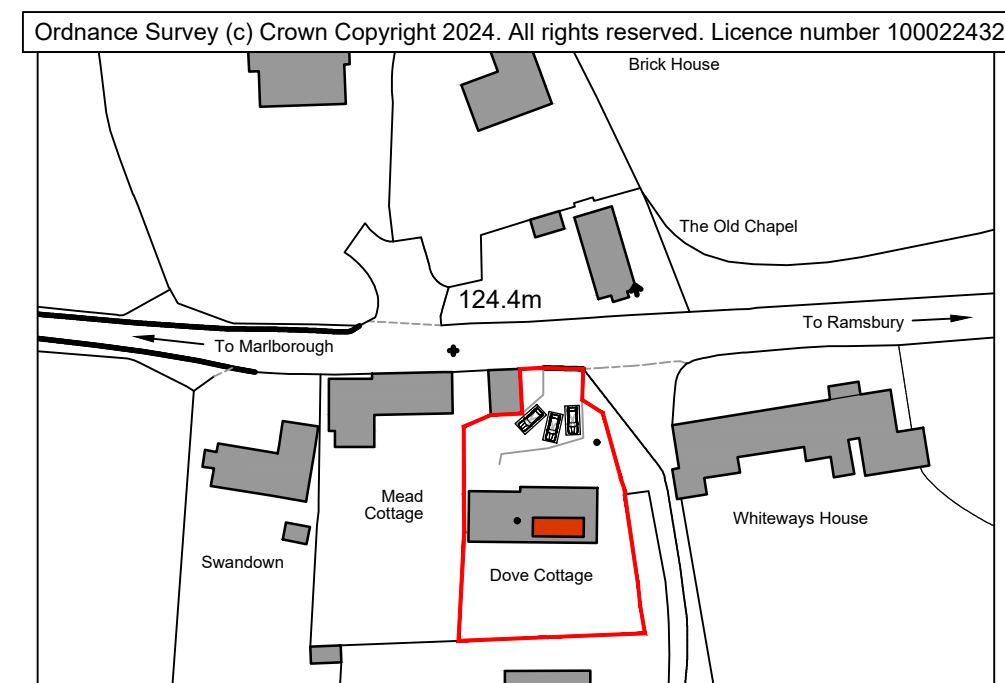

Proposed Location Plan
Scale 1:1250

Proposed Tree mounted Bat Box
(As per ecology report)

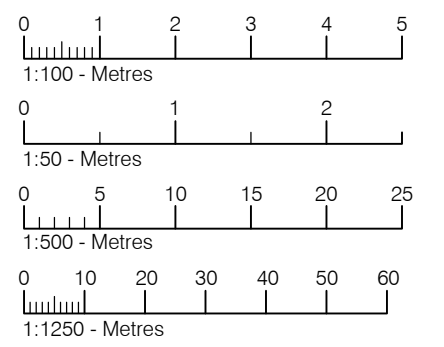

Drawing for planning purposes
only. Not to be used for
construction.

Ground Floor
6 Pelhams Court
Marlborough
Wiltshire SN8 2AG

T. 01672 518 278
E. info@tuttlearchserv.co.uk
F. facebook.com/tuttlearchserv
W. tuttlearchserv.co.uk

Job Title
Proposed loft space conversion including dormer
windows & associated internal alterations @ Dove
Cottage, Axford, Marlborough, Wiltshire, SN8 2EX

For Mr & Mrs Lang

Drawing Title
Proposed Plans, Elevations, Section,
Block & Location Plan

DRAWING NUMBER	REV
Dove Cottage - 02	C

REVISIONS
Rev A - Amendments to client comments
Rev B - Amendments to LPA comments
Rev C - Amendments to ecology comments

SCALE	DATE	DRAWN BY	PAPER SIZE	JOB No.
As Indicated	Jan 24	MCW	A1	1525